
FF #32

BM. 1574.9 "X" on cb. S. of S. Ret. Alley
BM. 1541.50 SE cor. E. Headwall Culvert "68.50' S. of SL Cottonwood on Woodlawn.

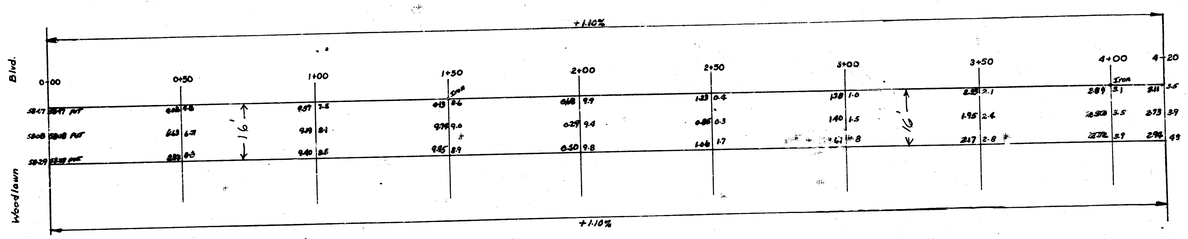

0.5 0 0 0 0 4.8 8.1 14.0 23.0 25.9

ALLEY- Bet Kellogg & Cottonwood
E.L. Woodlawn Blvd. to W.L. Hunter St.
20' Conc.
City of Wichita, Kansas
L.K. White ~ City Engineer
Nov. 1950 Proj. No.