

BM 101.97 0.E SANTA FE N.L LEVY

STATION ING ON ℄

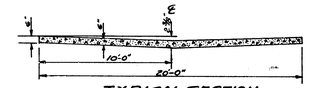


TYPICAL SECTION

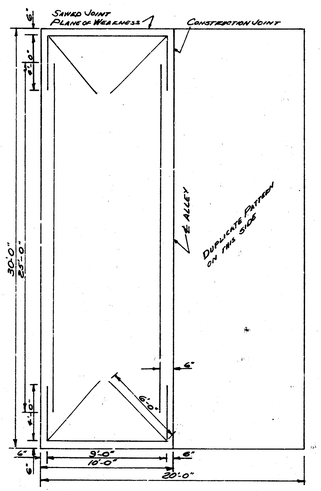

STEEL PATTERN
USE 3/4"ϕ BARS
SCALE 1"=1'

Study Import
Inst. Sheet
Exc. Sheet
Checked

— N —

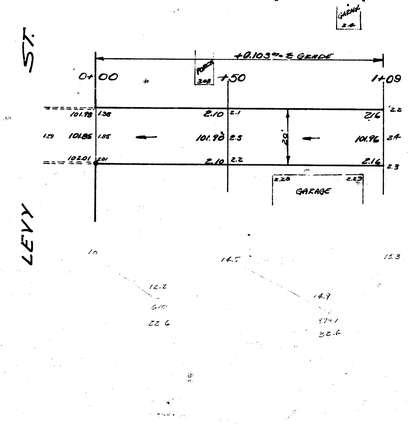

NOTE TO CONTRACTOR

This project will be constructed under the supervision of the CITY ENGINEER and conforming to the SPECIFICATIONS of the CITY OF WICHITA. The CONTRACTOR will reimburse the City of Wichita for all cost of Engineering, Plans, and Inspection.

B.E. SMITH LICENSED 436 KANSAS PROFESSIONAL ENGINEER

ALLEY BETWEEN SANTA FE & ST. FRANCIS
N.L LEVY TO 109' N. N.L LEVY
6" CONCRETE 20' WIDE
CITY OF WICHITA
B.E. SMITH CITY ENGINEER
JUNE 1953 PRIVATE JOB

1 2 1 13