
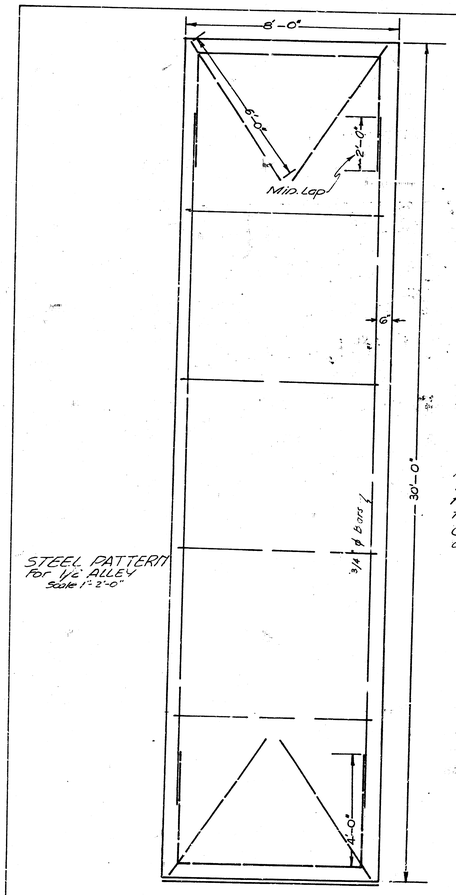



STEEL PATTERN
for 1/2 ALLEY
Scale 1"=2'-0"

Note:
Alley to be Paved One-half at a time also 3/8" ϕ Bars to be used thru. out Job.
Center of Alley to be Concaved 3/4" in Center as shown below.

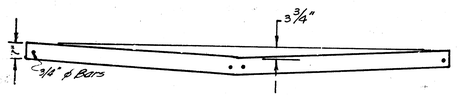

DETAIL OF ALLEY
Scale 1"=2'-0"

B.M. 1118.84 "B" in Ball E. Side of Inter. Sq. S.E. Cor. 9th ± Waco
B.M. 1150.06 "X" in Head of S.S. Wk. 1st E. of Inter. Sq. N.W. Cor. 2nd ± Waco

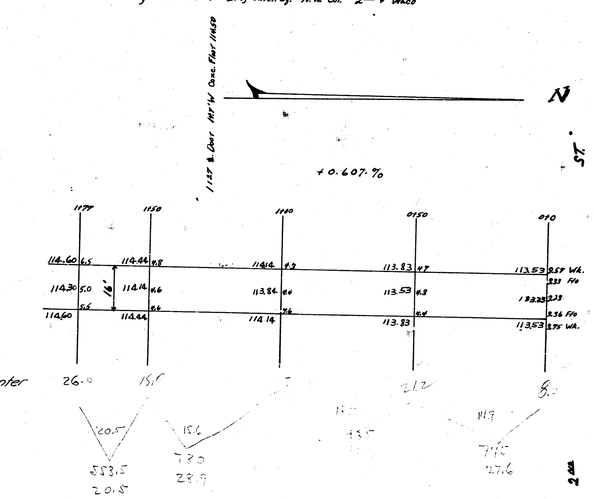

Property
20.5
28.9
34.6
27.6
111.6 +10%
1.6
123.2 Total Cu Yds.

Alley W. Waco
S. of 2nd
16" Conc. 7"
City of Wichita, Kansas
L.H. White City Engineer
June 1948