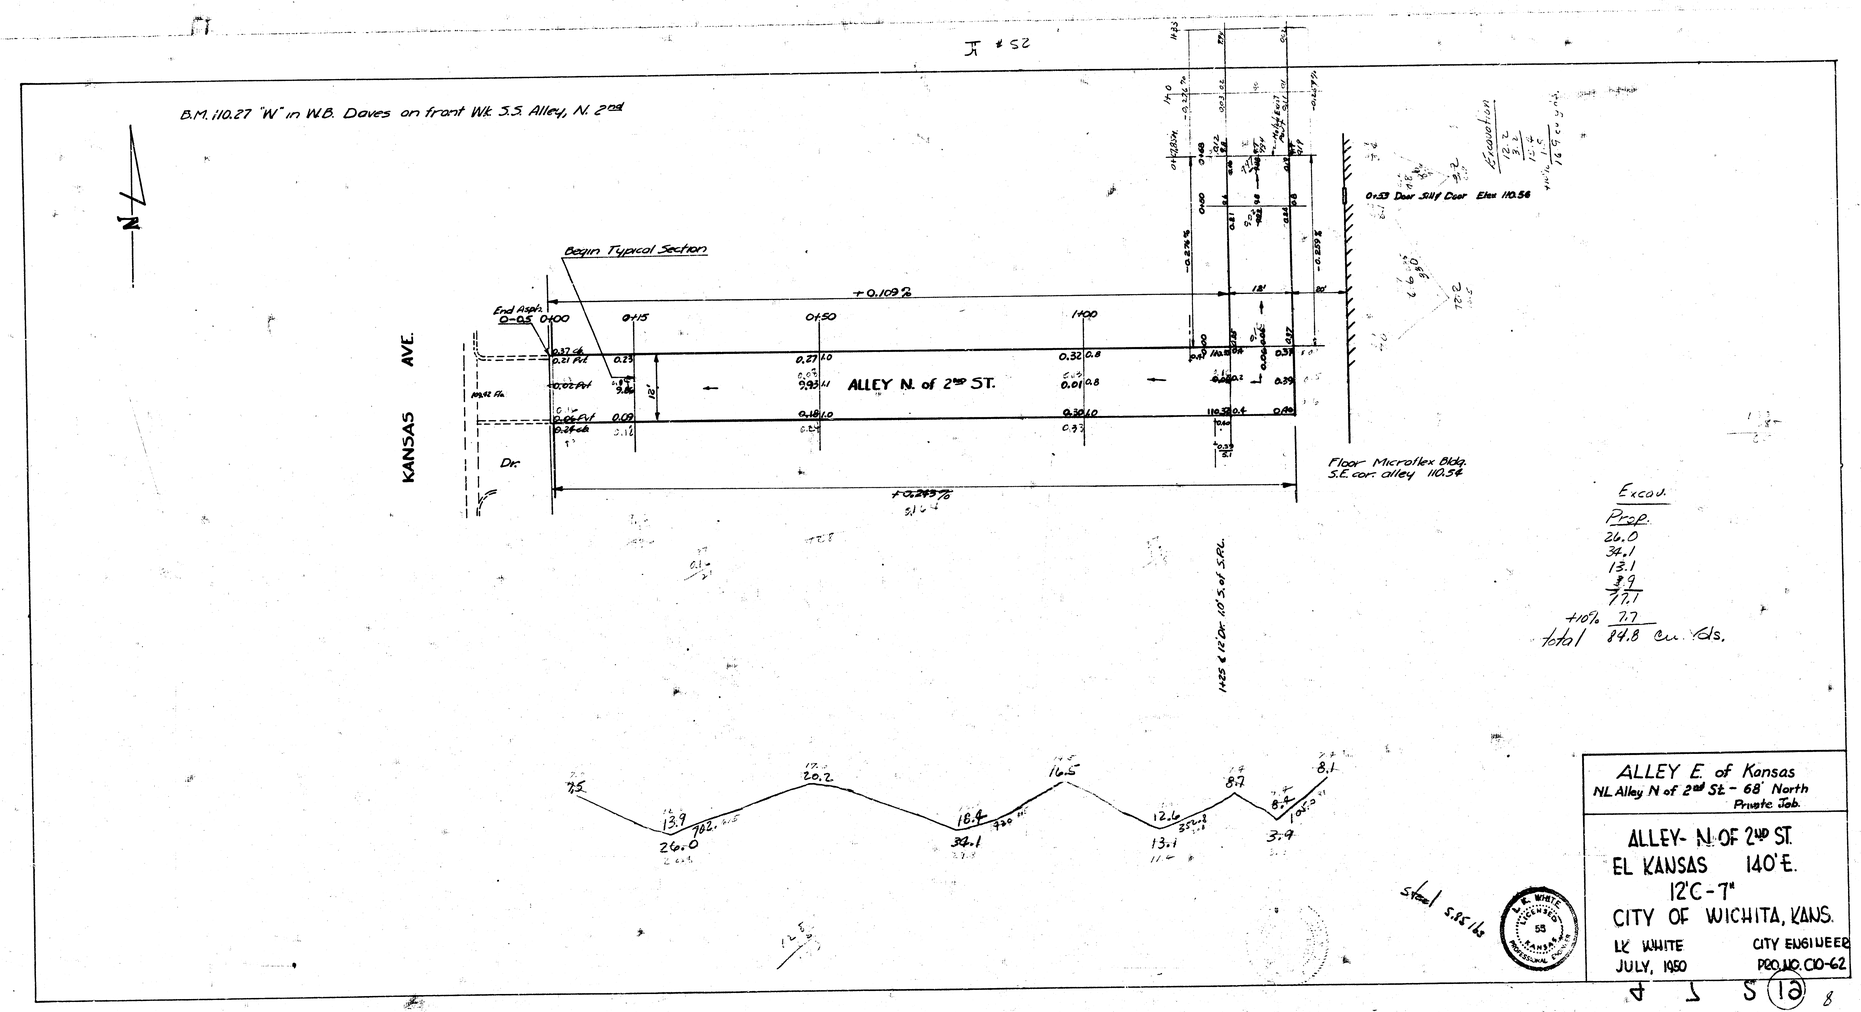

ALLEY E. of Kansas
NL Alley N of 2nd St - 68' North
Private Job.

ALLEY- N. OF 2ND ST.
EL KANSAS 140' E.
12'C-7"
CITY OF WICHITA, KANS.

LK WHITE
JULY, 1950

CITY ENGINEER
PRO. NO. C10-62

L. K. WHITE LICENSED 55 KANSAS PROFESSIONAL ENGINEER

12 S 7 A

8