B.M. S.E. COR. PORCH HO. # 2269 NO. VOLUTSIA ELEV. 152.825
B.M. "G" IN GLOBE NO. CB. 22ND ST. W.L. ERIE ELEV. 156.71

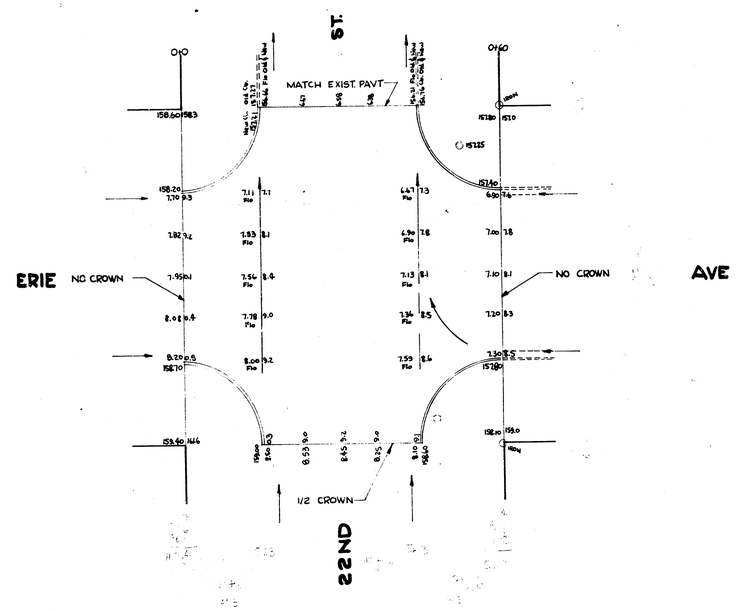

SCALE 1" = 10'

INTERSECTION 22ND & ERIE
6" CONCRETE
CITY OF WICHITA, KANSAS

B.E. SMITH
MAY 1955

CITY ENGINEER
PROJ. NO C15-86