BM. "M" in Mueller N.W.Cor Countryside Plaza & Clifton 1318.0

N

Scale 1"=20'

CLIFTON AVE

YALE AVE

ROOSEVELT AVE

COUNTRYSIDE PLAZA

4' Walk

No Crown

+2.44 T=2.82%

+1.44% T=1.44%

+2.41% T=2.41%

+1.44% T=1.44%

CITY


SHT 1/2

L. K. WHITE LICENSED 55 KANSAS PROFESSIONAL ENGINEER

COUNTRYSIDE PLAZA
W.L. CLIFTON to W.L. BLUFF
26-2-30 A.C.
CITY of WICHITA, KANSAS.
L.K. WHITE CITY ENGINEER
Oct.-51 PROJ. C-11-180

Fig. S-4

BM. 146.35 SW Cor. Conc. Porch Ho. # 3902 Countryside Plaza.

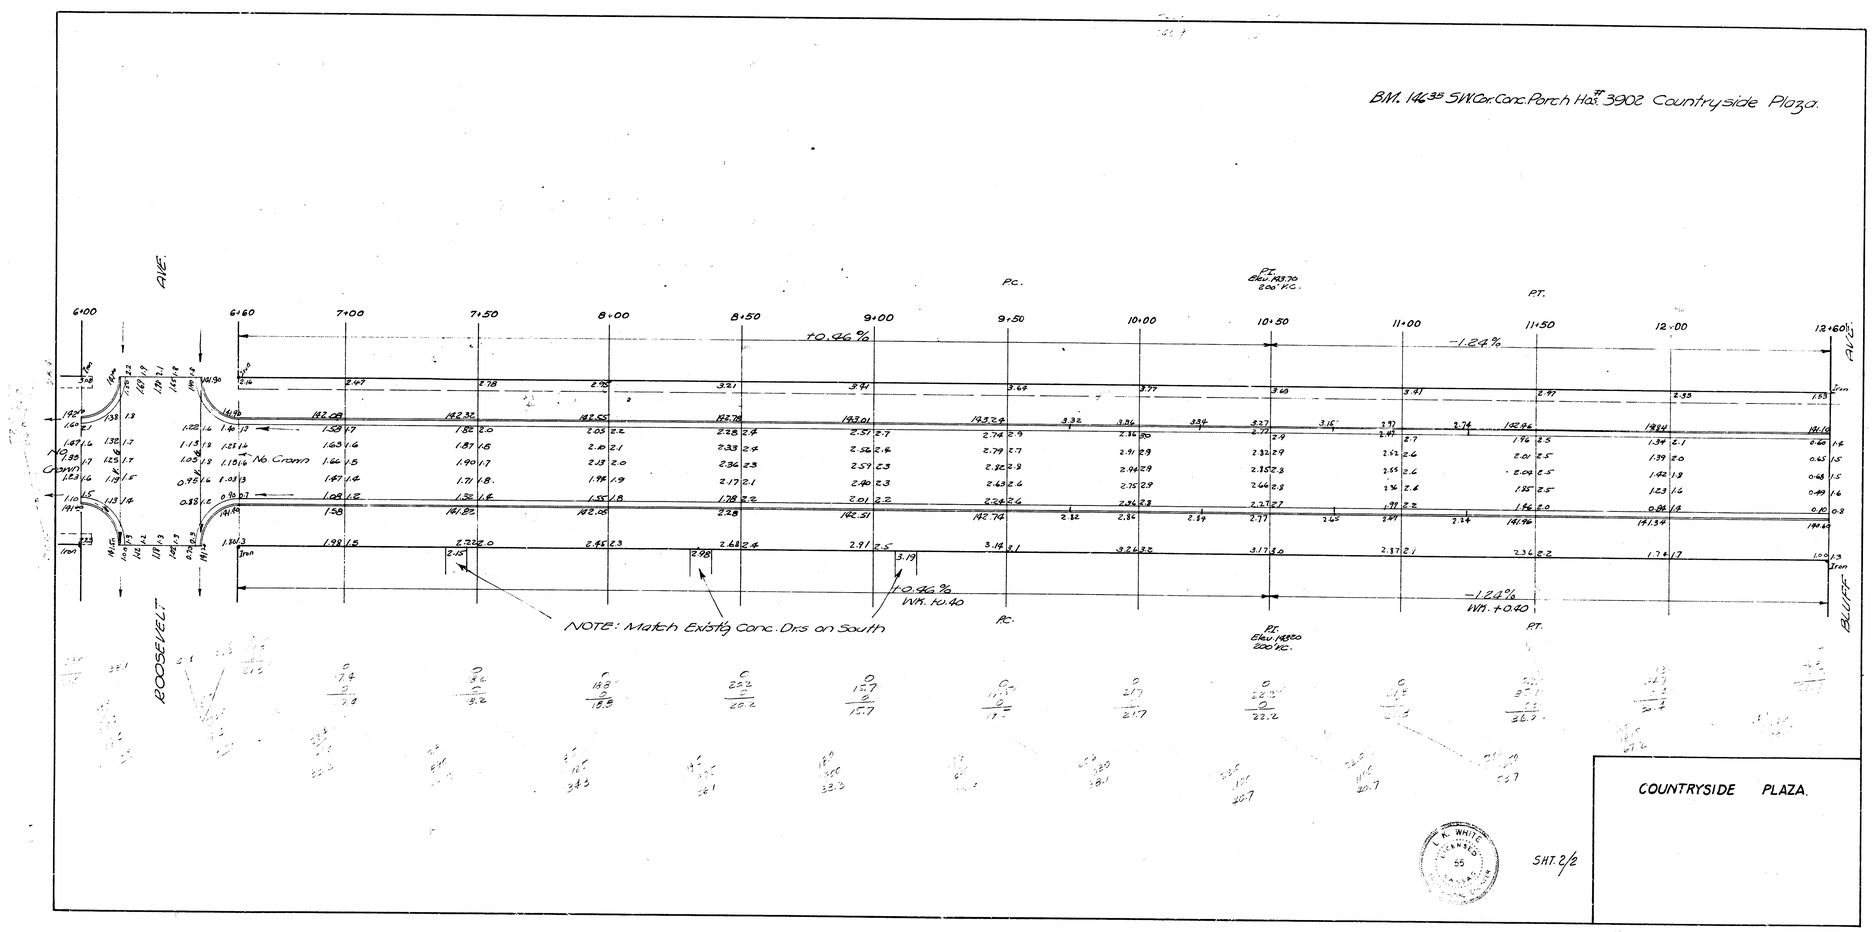

COUNTRYSIDE PLAZA.

SHT. 2/2