

1941

DODGE – S.L. McCORMICK TO N.L. IRVING

26' CONC.

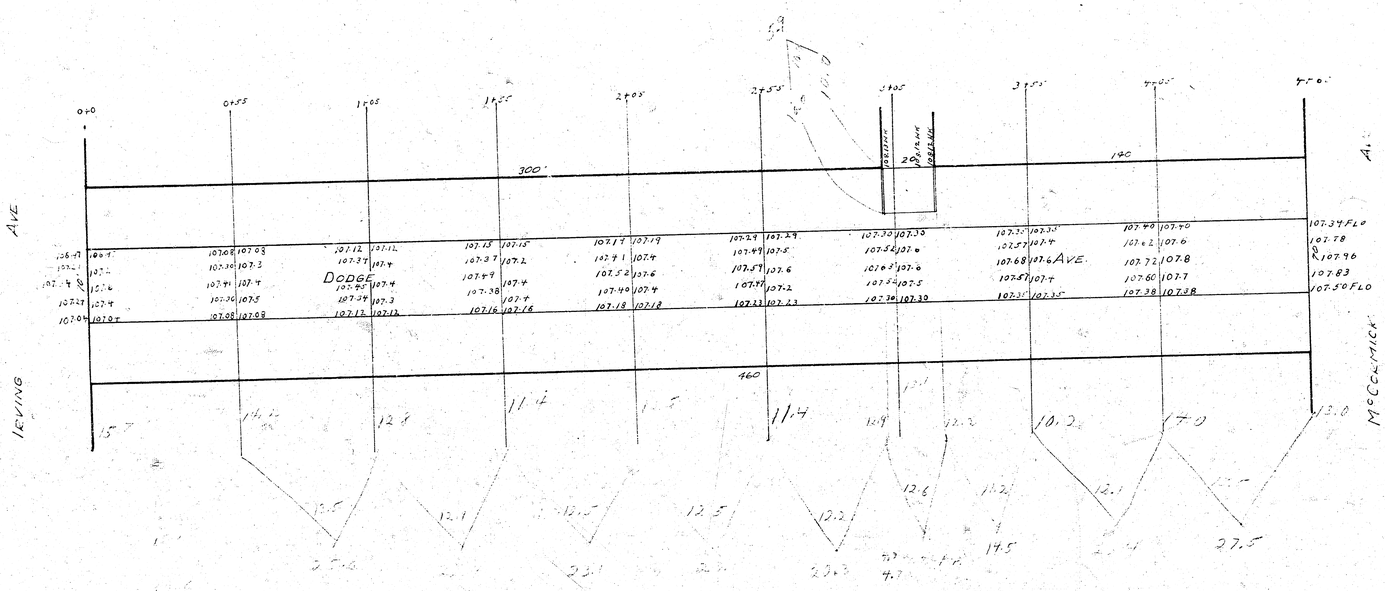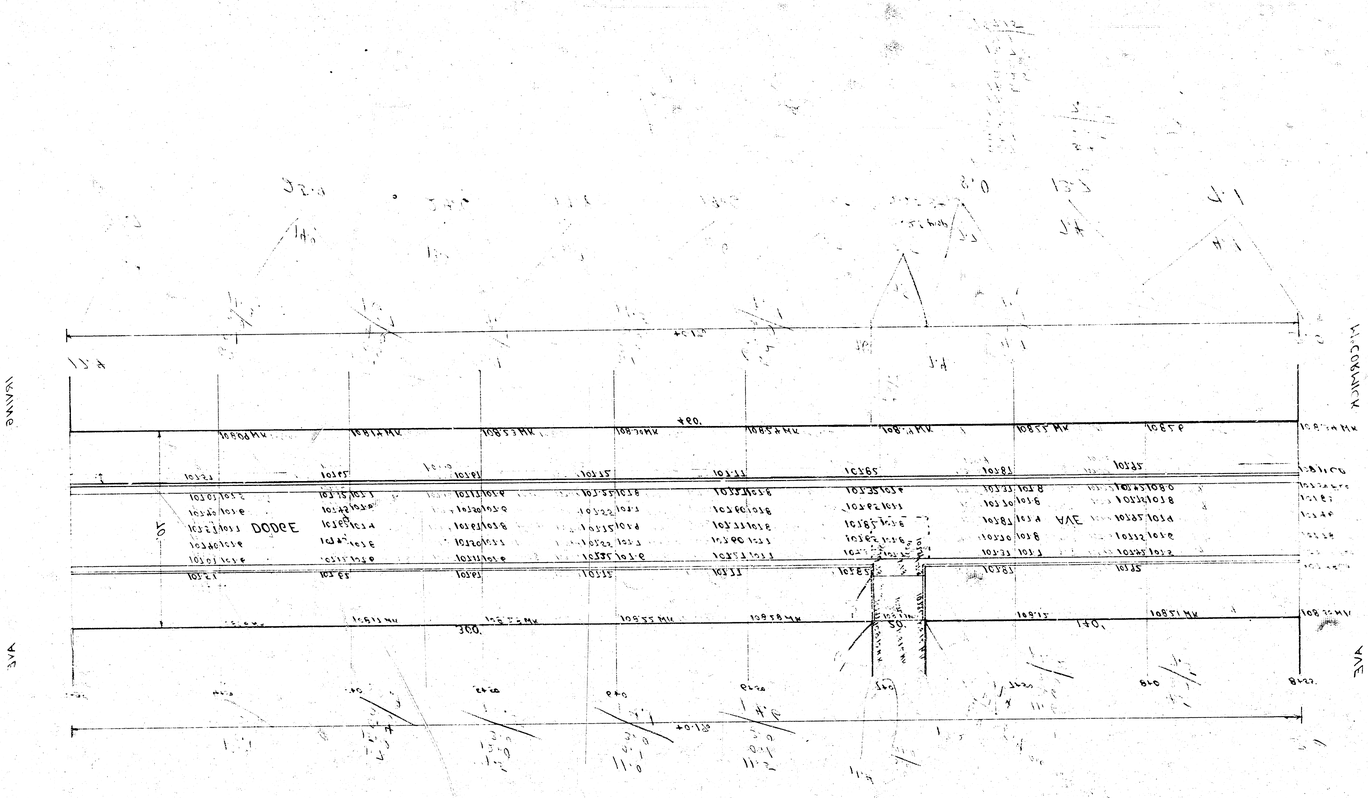



DODGE
360'
140'
50'

1941

DODGE - S.L. McCORMICK TO N.L. STILLWELL

26-2-30 COMB. CURB & GUTTER ONLY

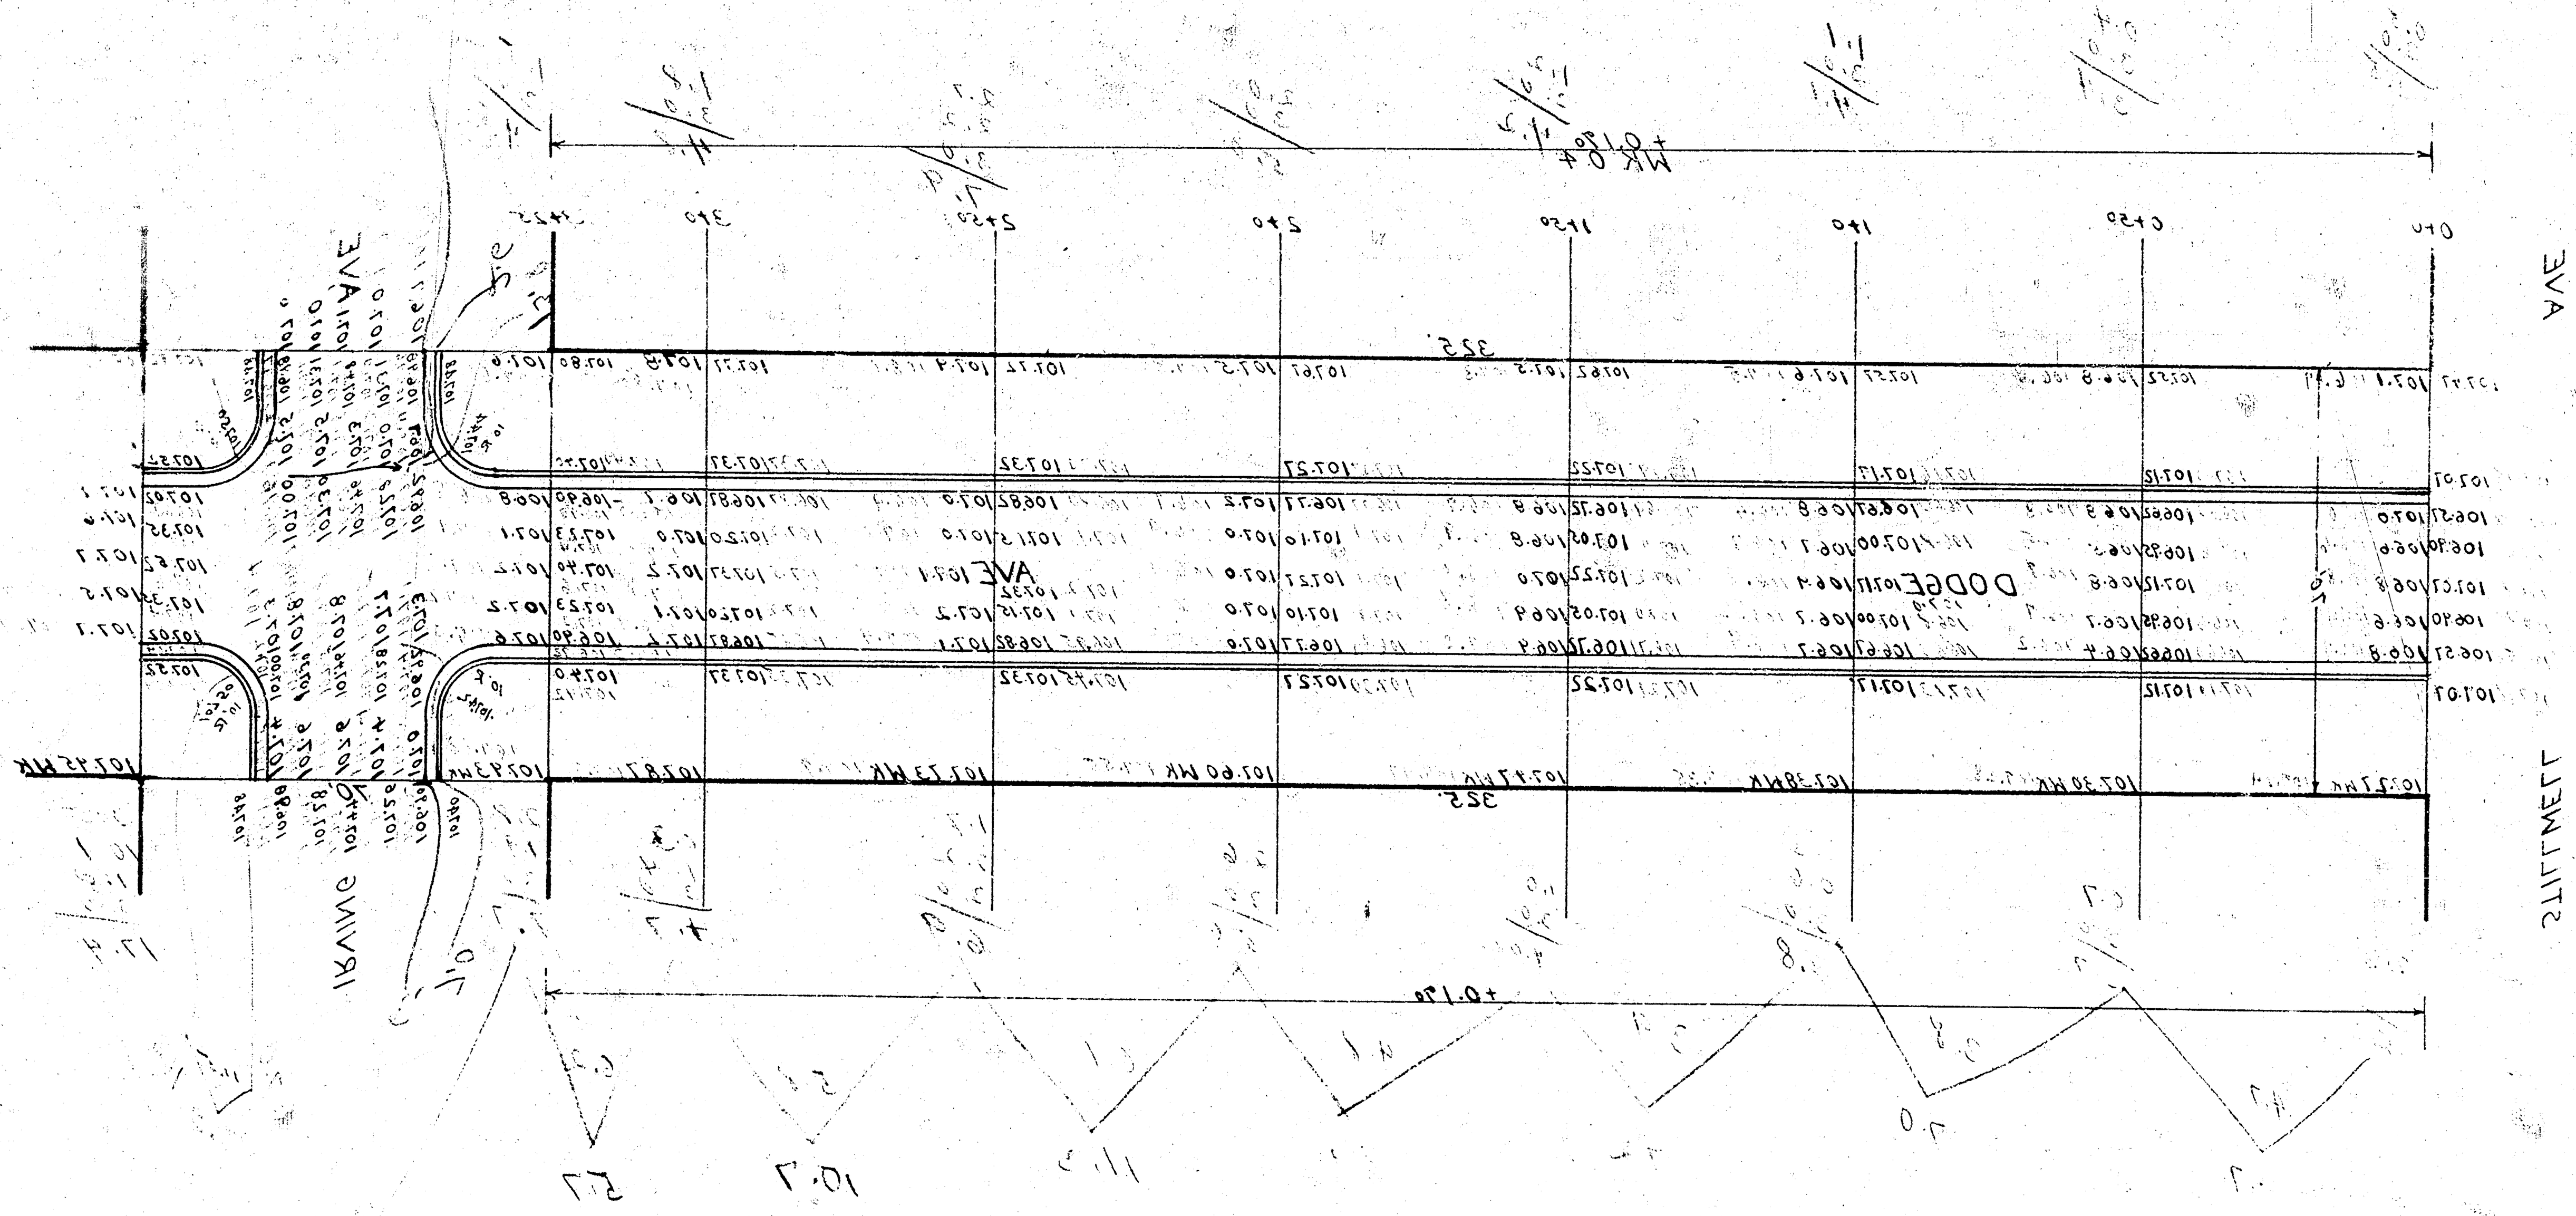

BM. 107.84 IRON IN THIM C. DODGE + N.S. McCORMICK

CITY OF WICHITA, KANSAS

DODGE AVE.

SL. STILLWELL AVE. TO N. IRVING AVE.

50, CONC.

L.K. WHITE — CITY ENGINEER

SEPT. 1921 — DRAWING C11-27

