B.M. 106.67 NW COR CONC STEP NO 1356 S SENECA AT DOOLEY.
B.M. 102.62 SE COR. CONC WK. 55 BLDG. NE COR. DOOLEY & WALNUT.

BASE LINE & STATIONING ON ℄ DOOLEY.

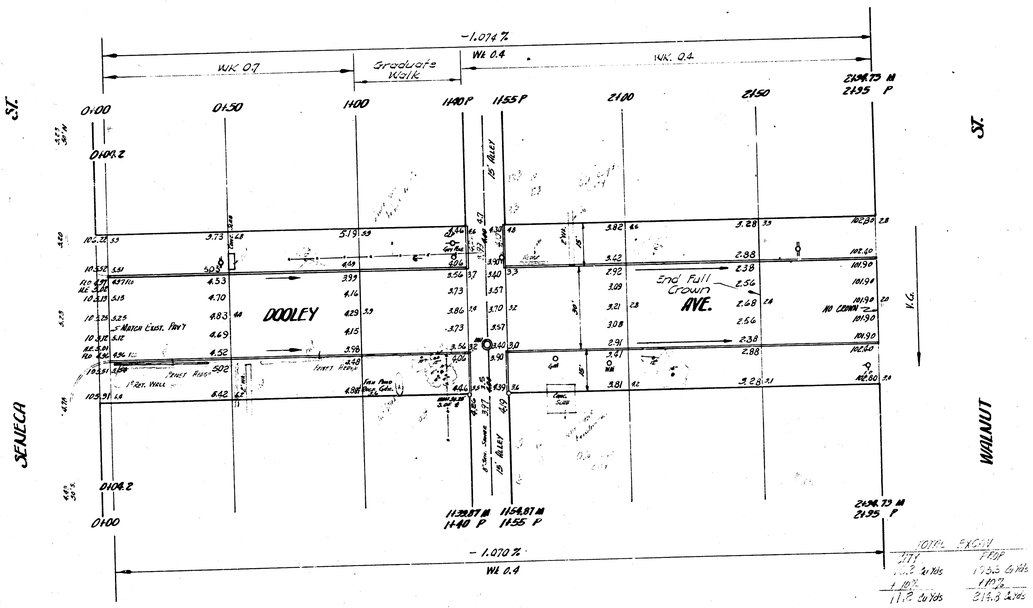


DOOLEY AVE.
EL SENECA TO WL. WALNUT
30' CONC & CB.
CITY OF WICHITA, KANS.
B.E. SMITH CITY ENGINEER
PROJ. NO. C17-54

1/2