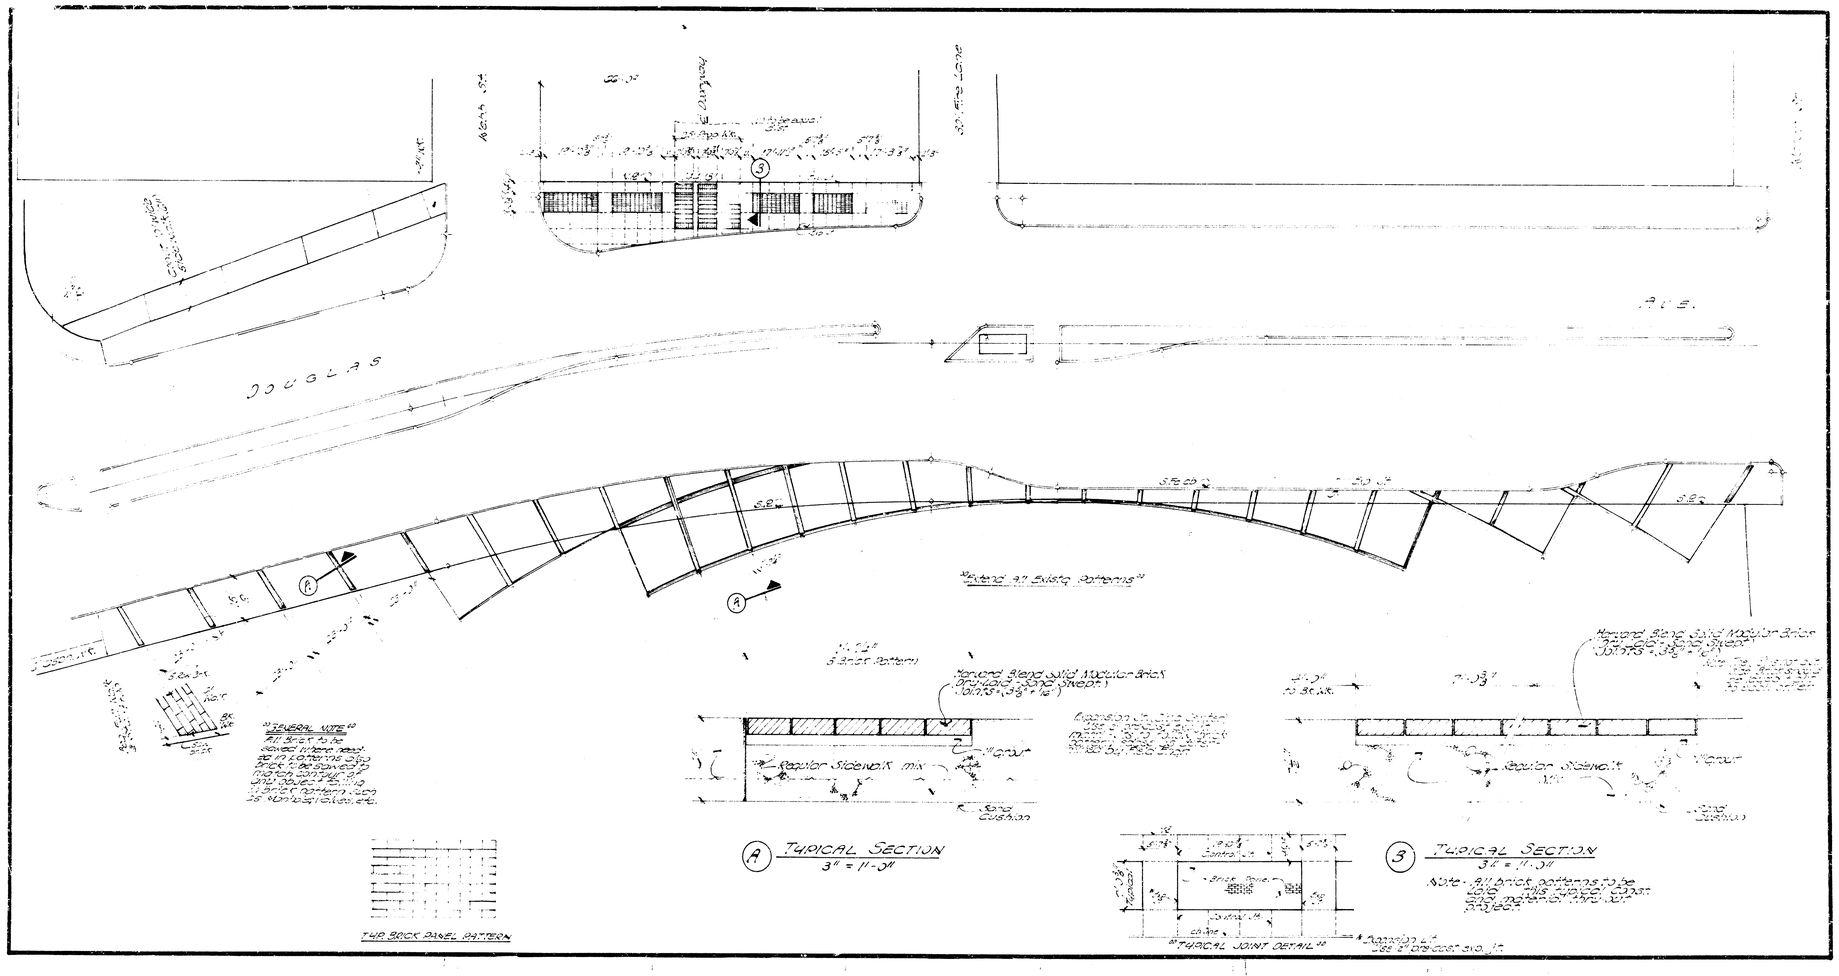
DOUGLAS
AVE.
"GENERAL NOTE"
Regular Sidewalk mix
Sand Cushion
A TYPICAL SECTION
3" = 1'-0"
Regular Sidewalk mix
Sand Cushion
3 TYPICAL SECTION
3" = 1'-0"
"TYPICAL JOINT DETAIL"
THE BRICK PANEL PATTERN

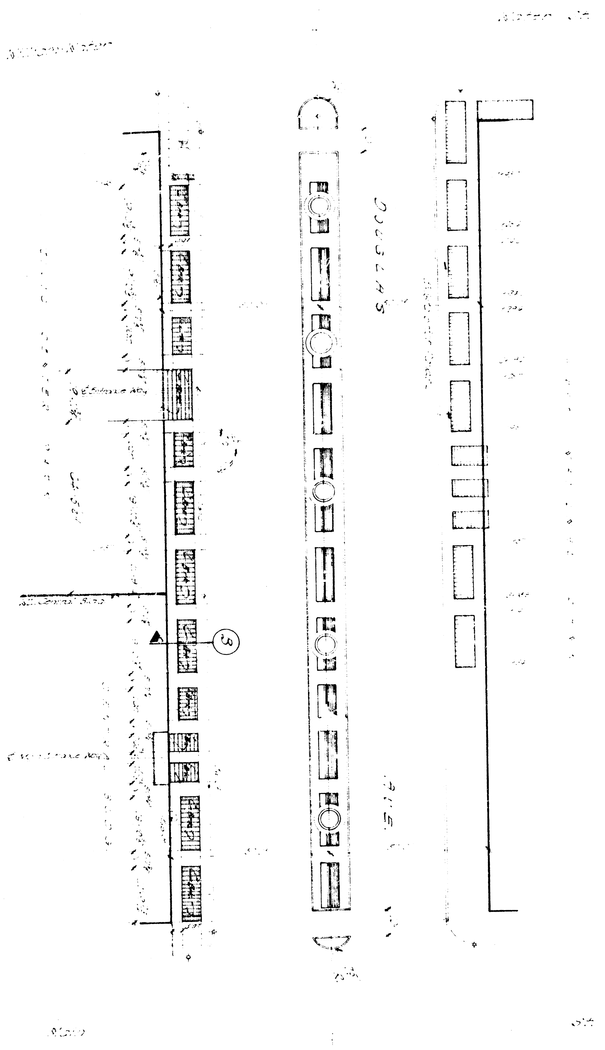
DOUGLAS
3