
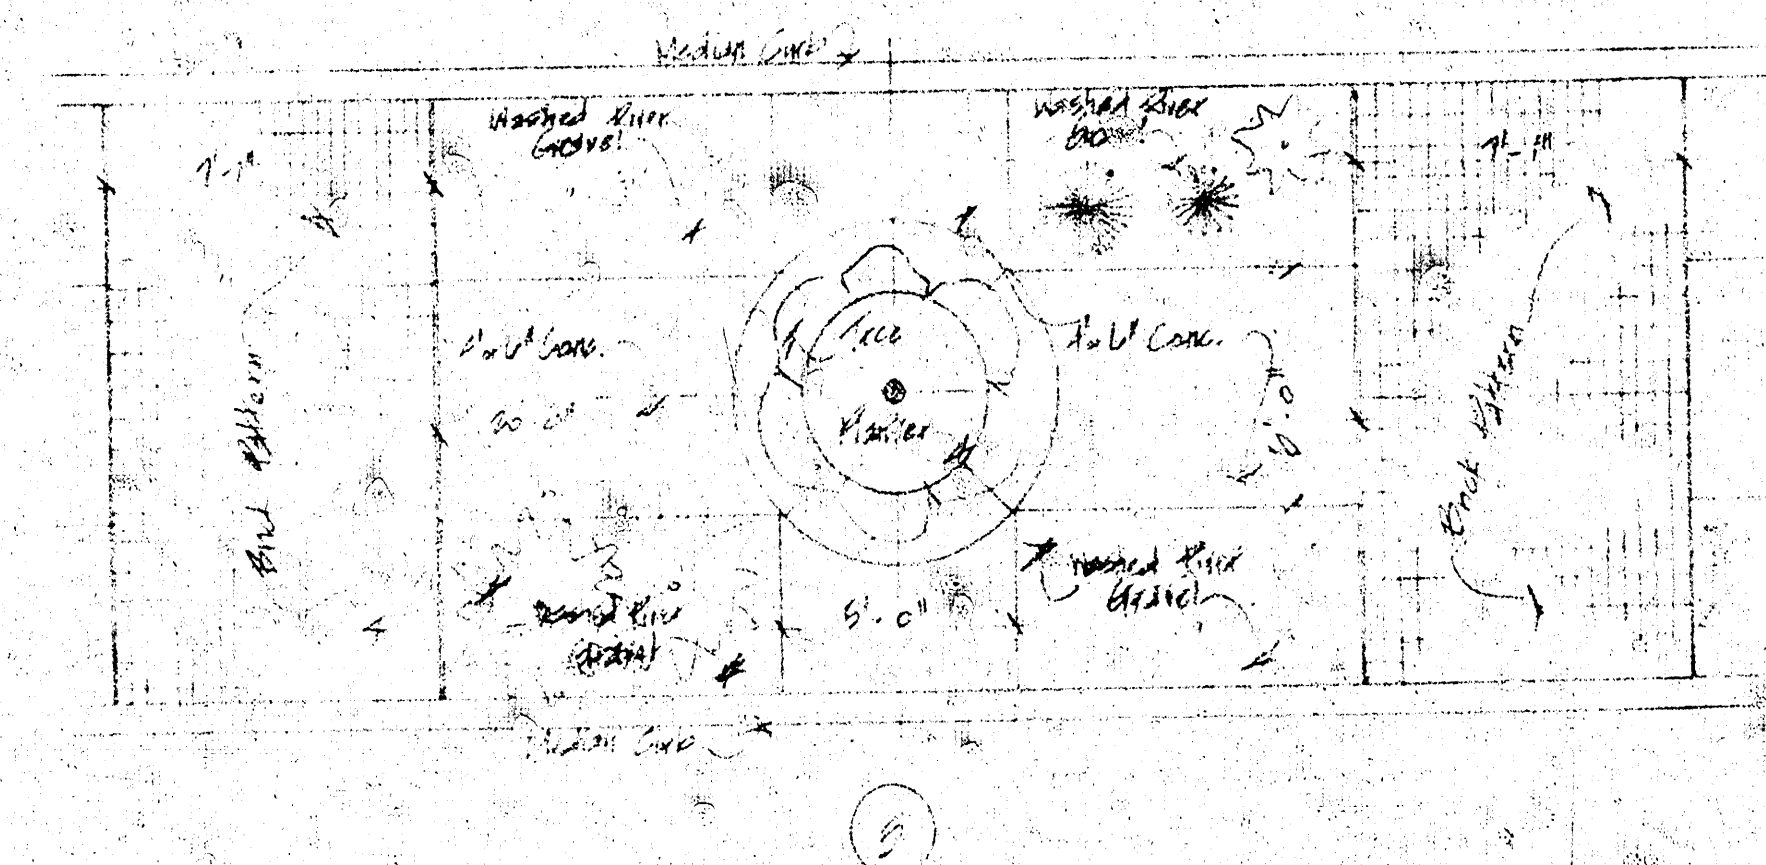
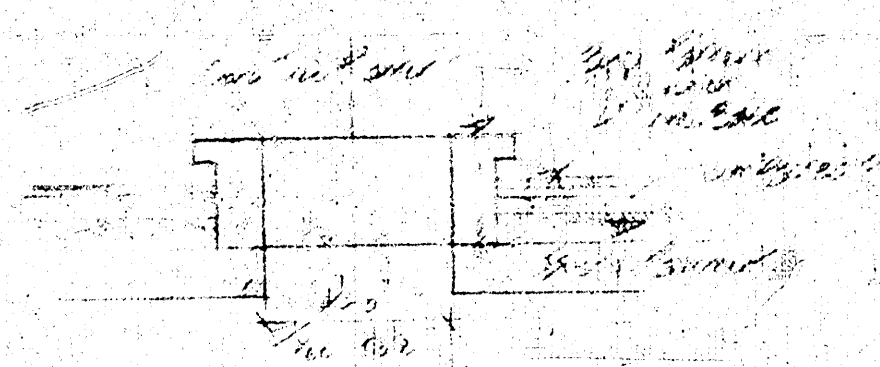
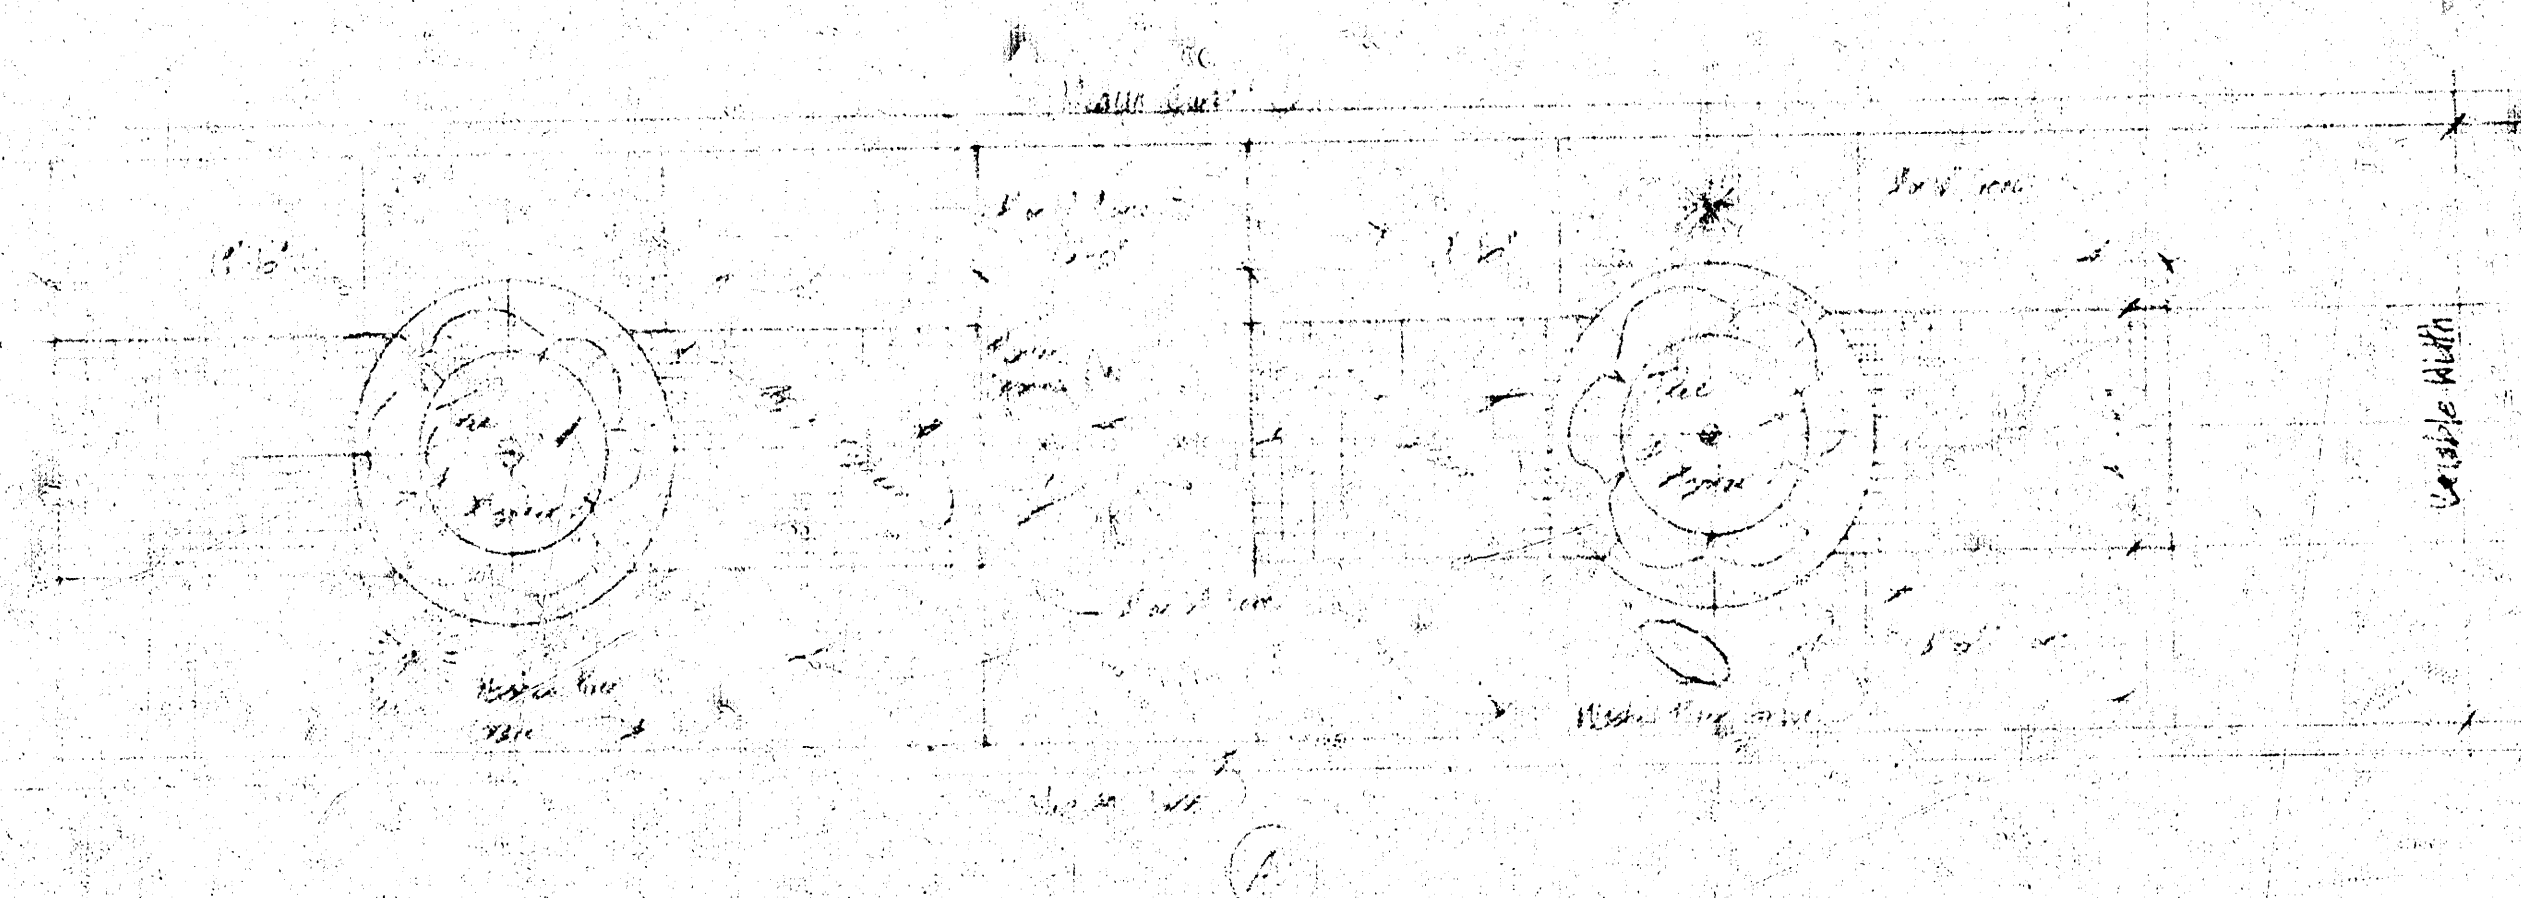


∞MEDIAN DESIGNS∞
 DRAWN BY: B. Kim & M. Kim

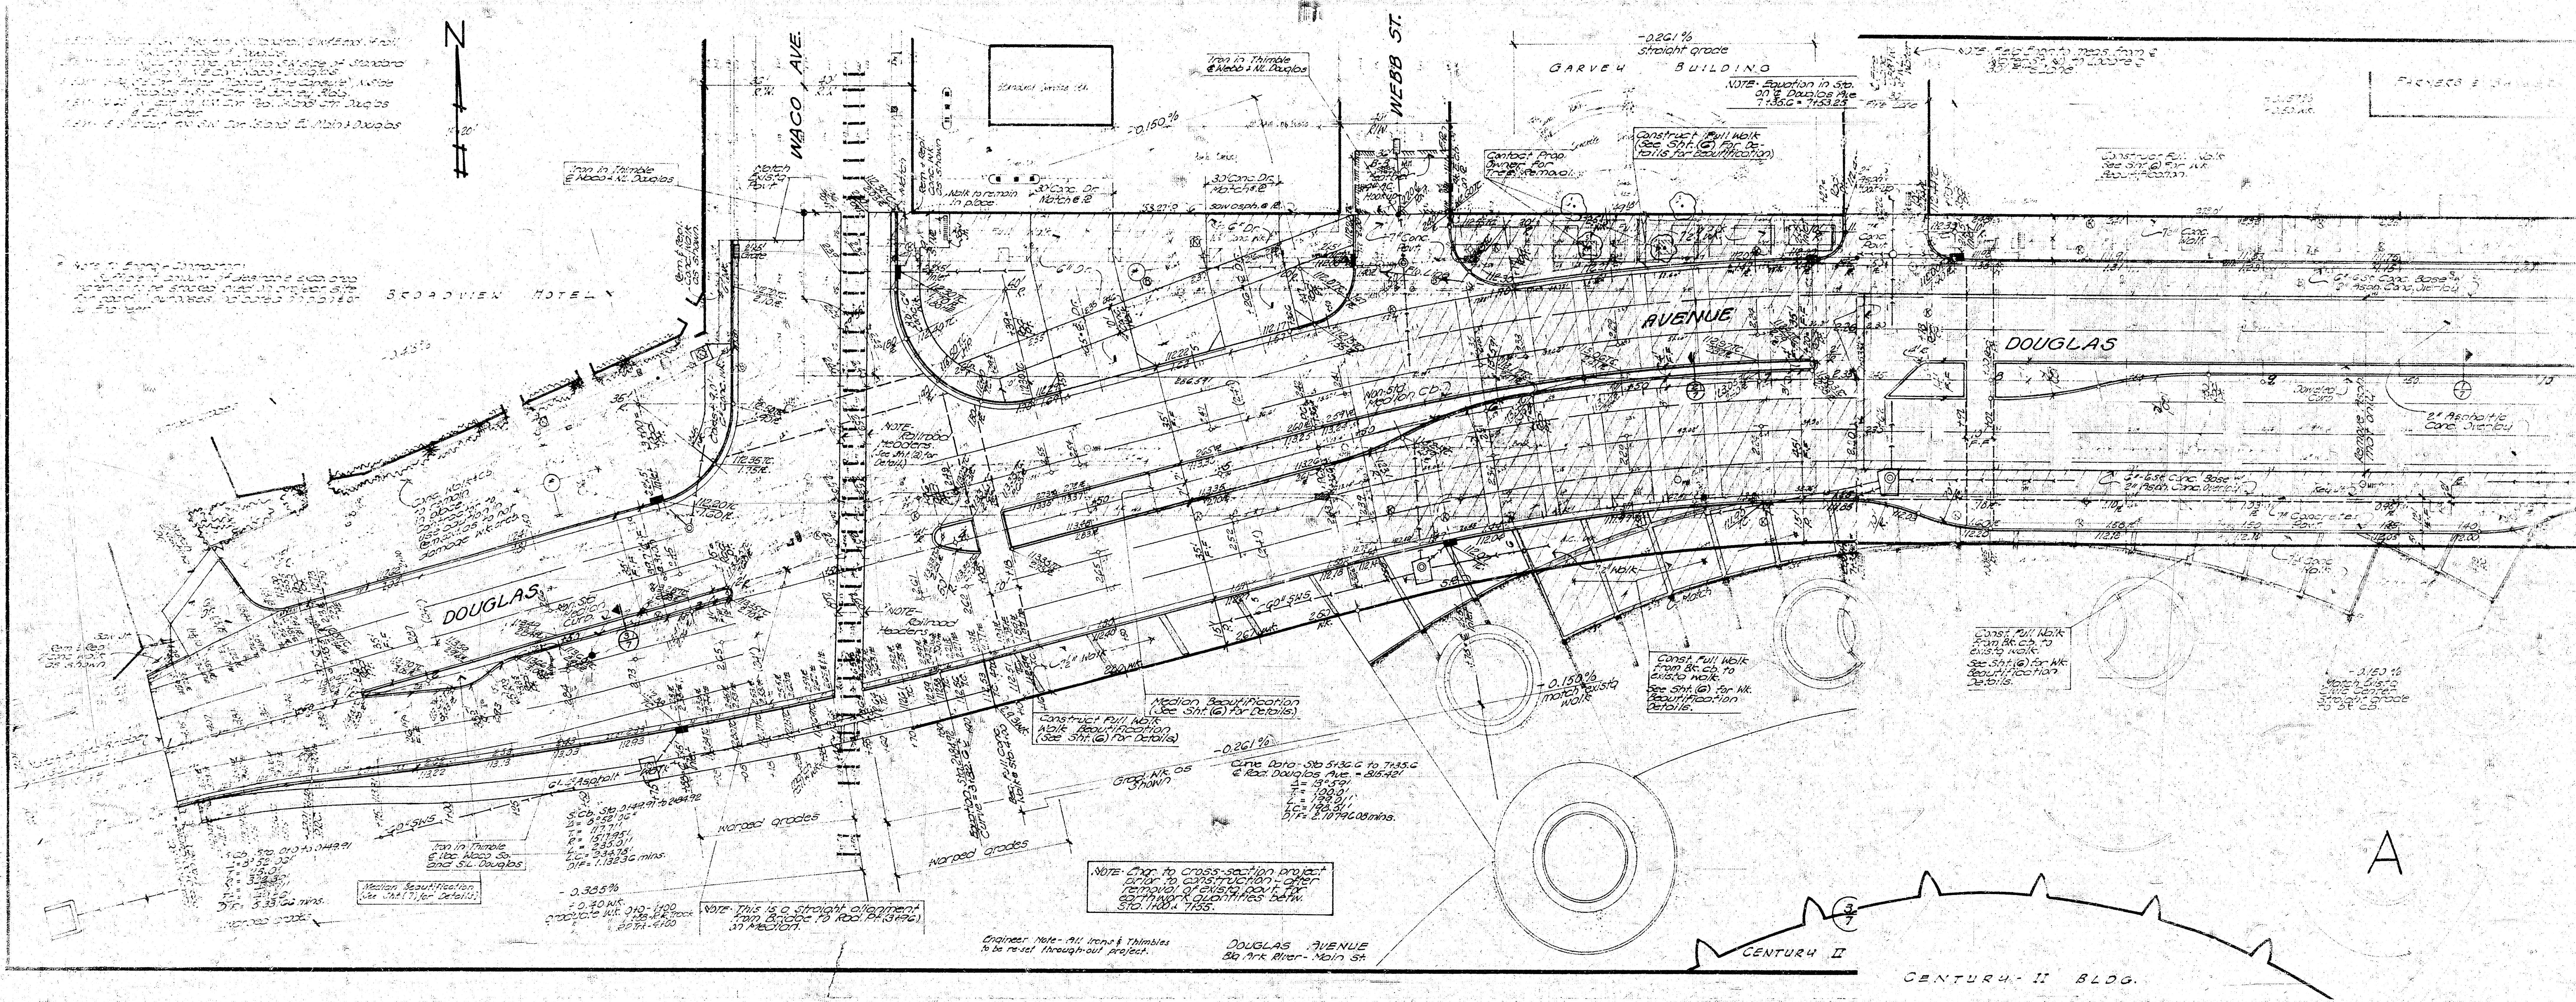



DOUGLAS

WACO AVE.

WEBB ST.

GARVEY BUILDING

DOUGLAS AVENUE

DOUGLAS


CENTURY II


CENTURY II BLDG.




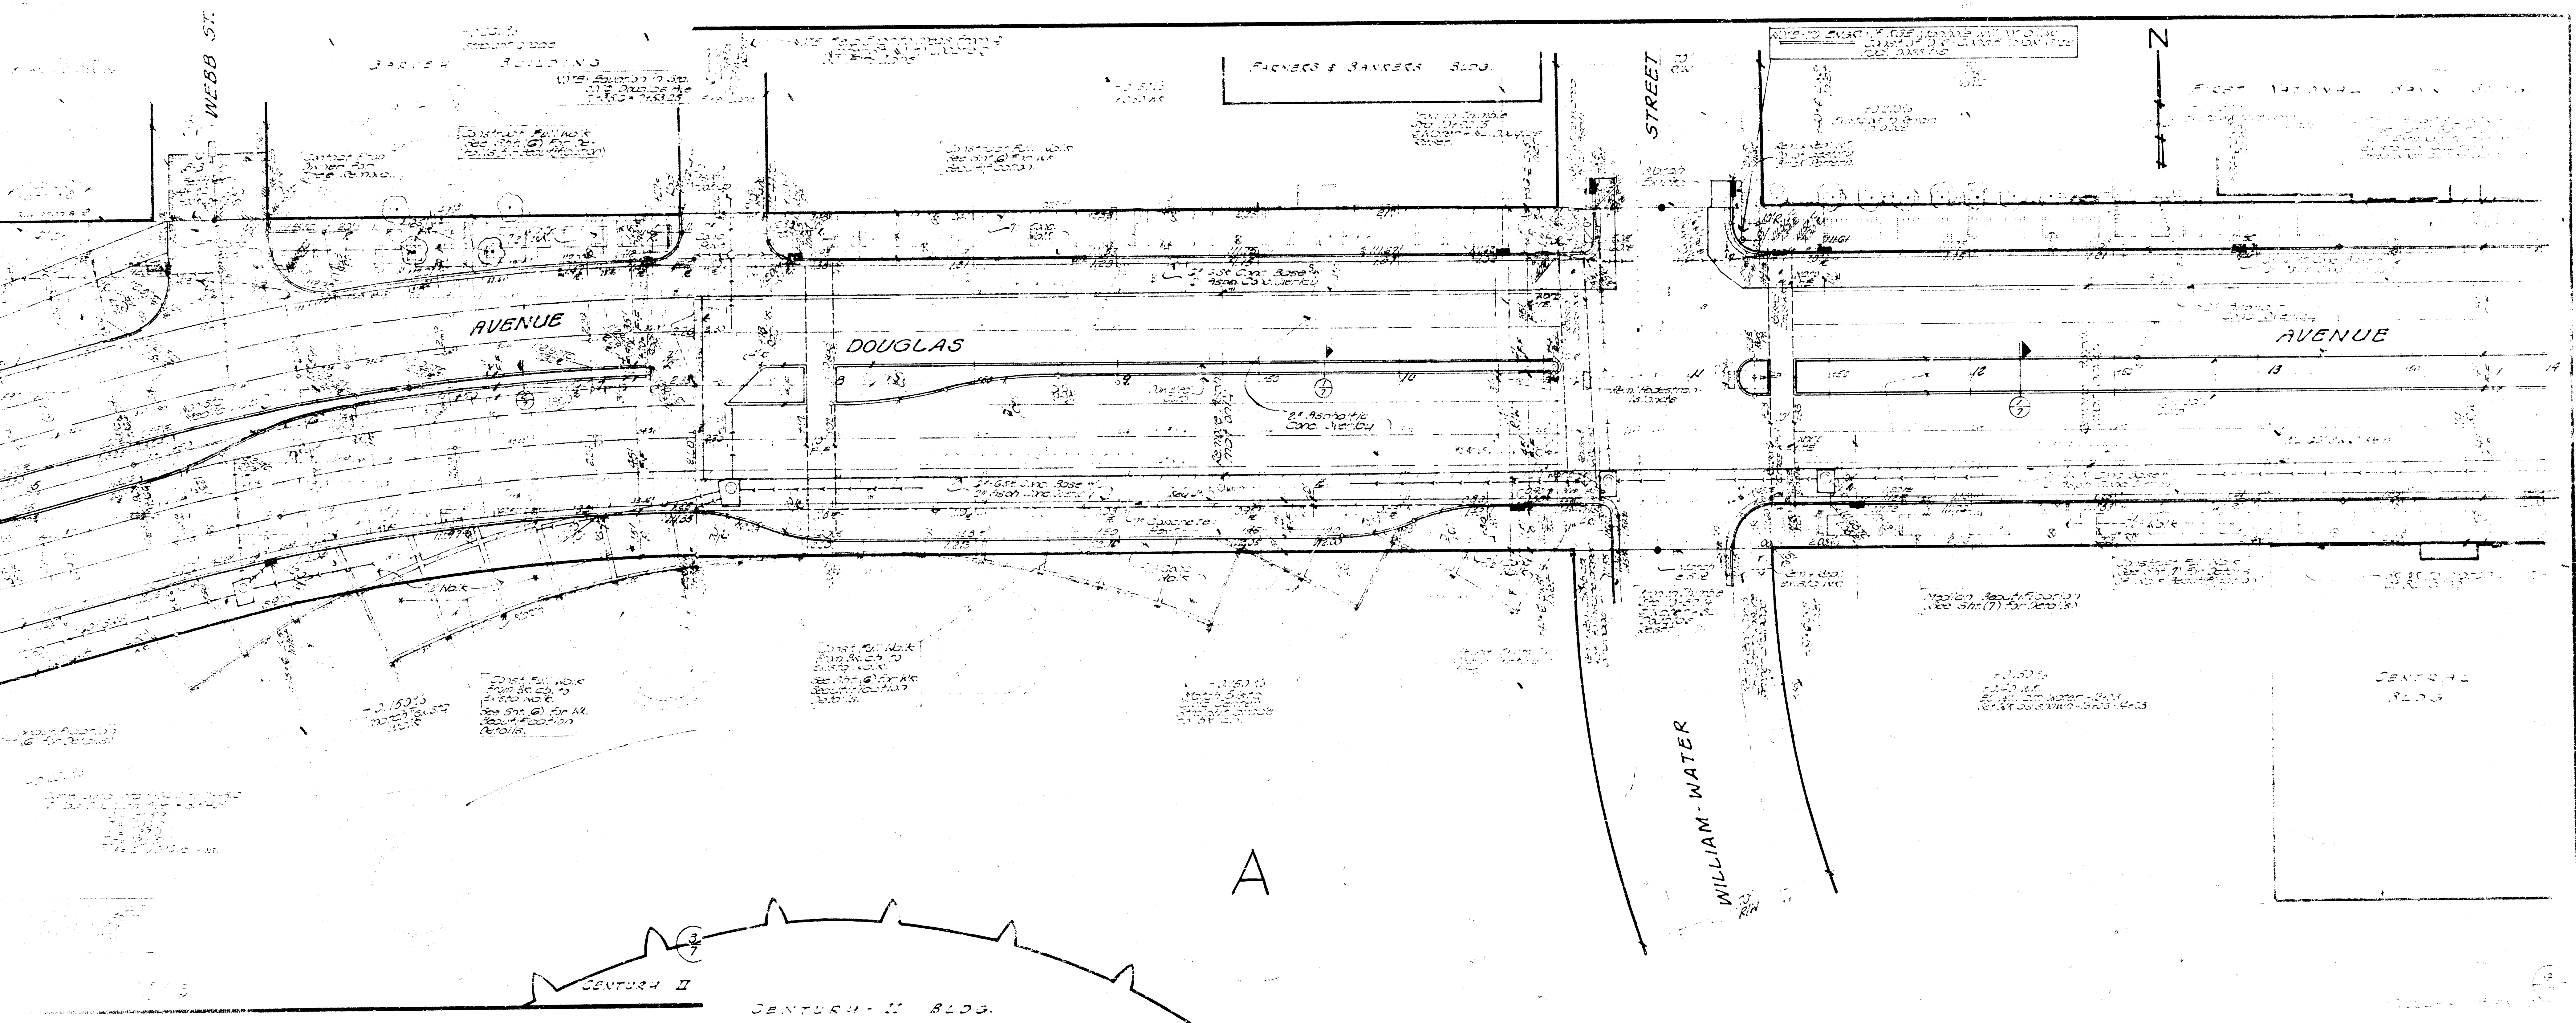


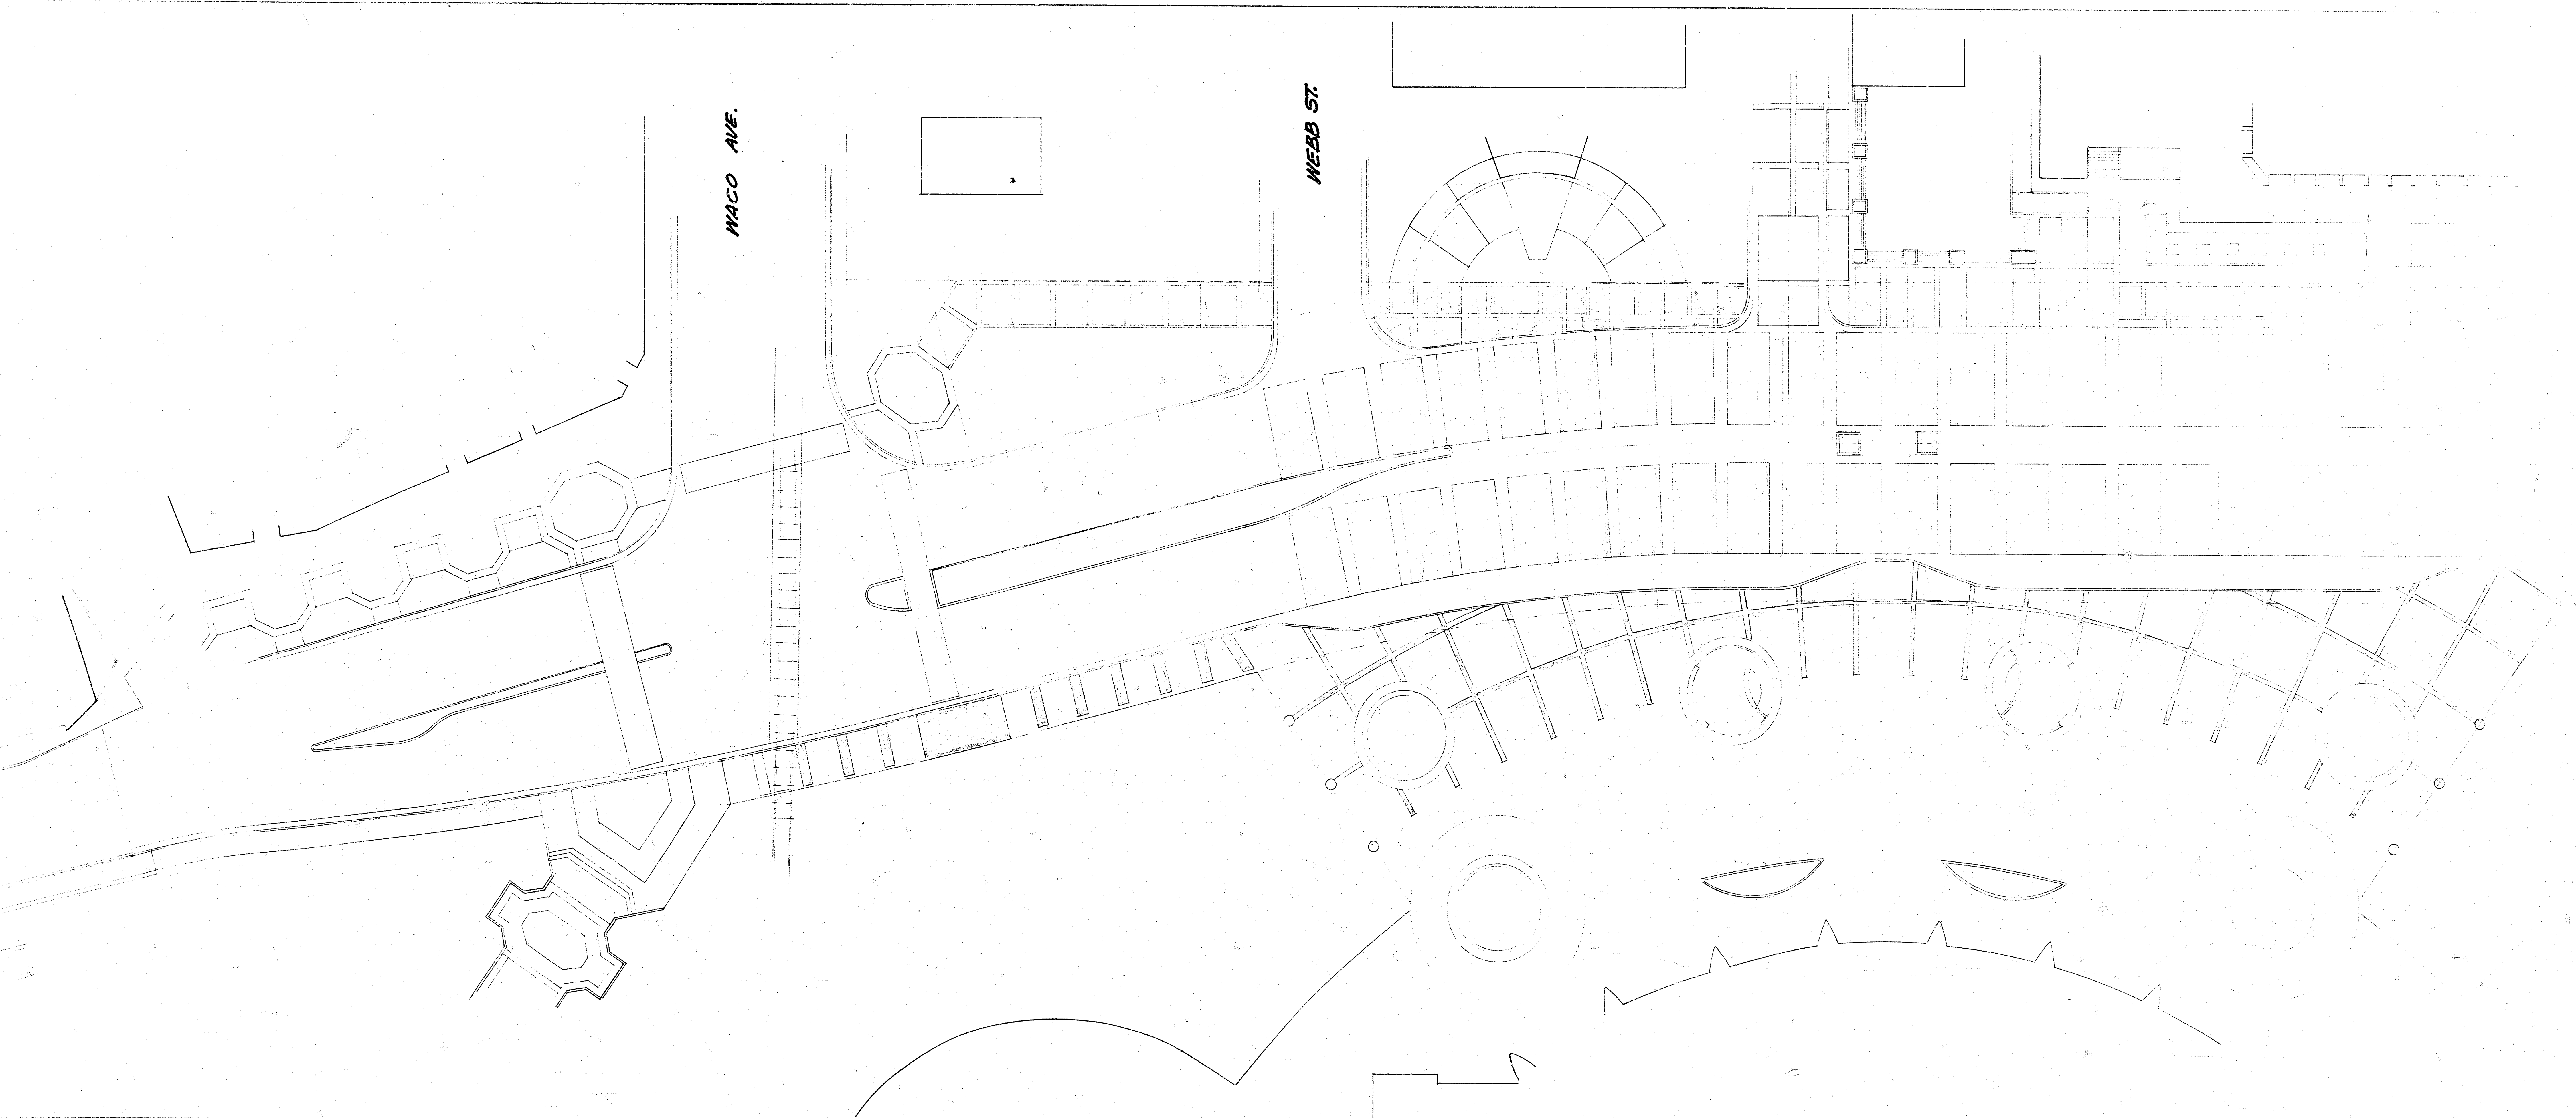

WEBB ST.

WATER ST.

MAIN ST.

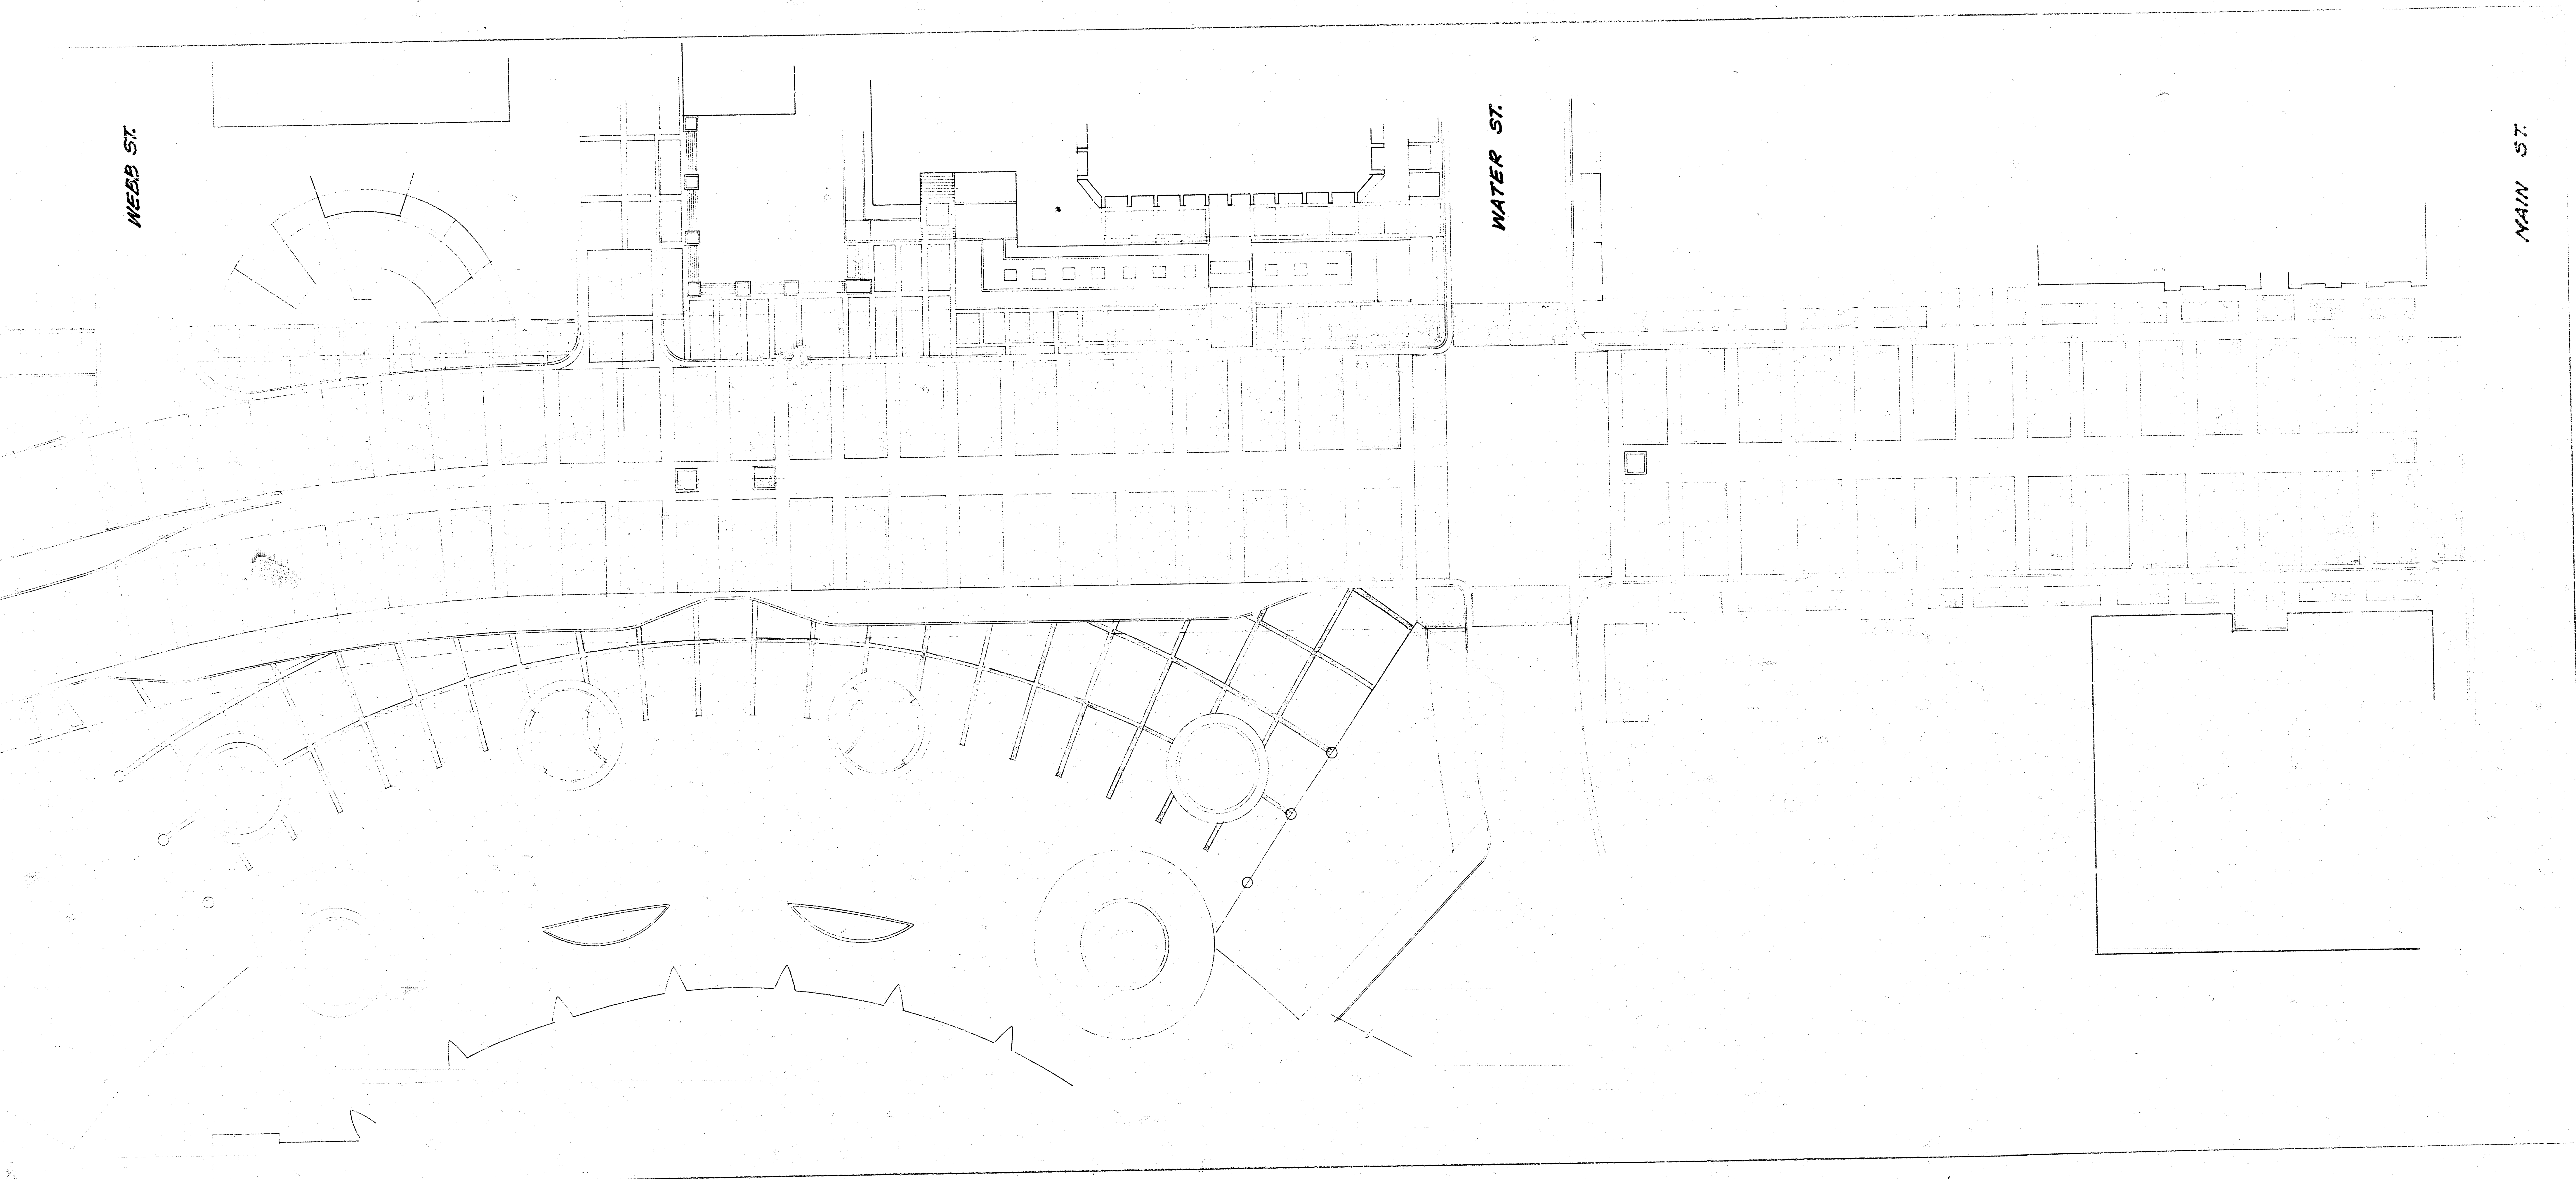

PAVING BRICK

























The Lusco Brick & Stone Co.
342 W. Waco
P. O. Box 1481
Wichita, Kansas

PAVERS → 4' x 8' 1/2" 4' x 8' 1/2" 4' x 8' 1/2"