B.M. 18388 COR. IRON N.W. COR. EDGEMOOR & 340
B.M. 18647 X ℄ CENTRAL - EDGEMOOR


EDGEMOOR

PLAZA LANE

DRIVE

CENTRAL

BM. 1798.7 'G' IN GLOBE W. Co. RETURN N.L. 2ND

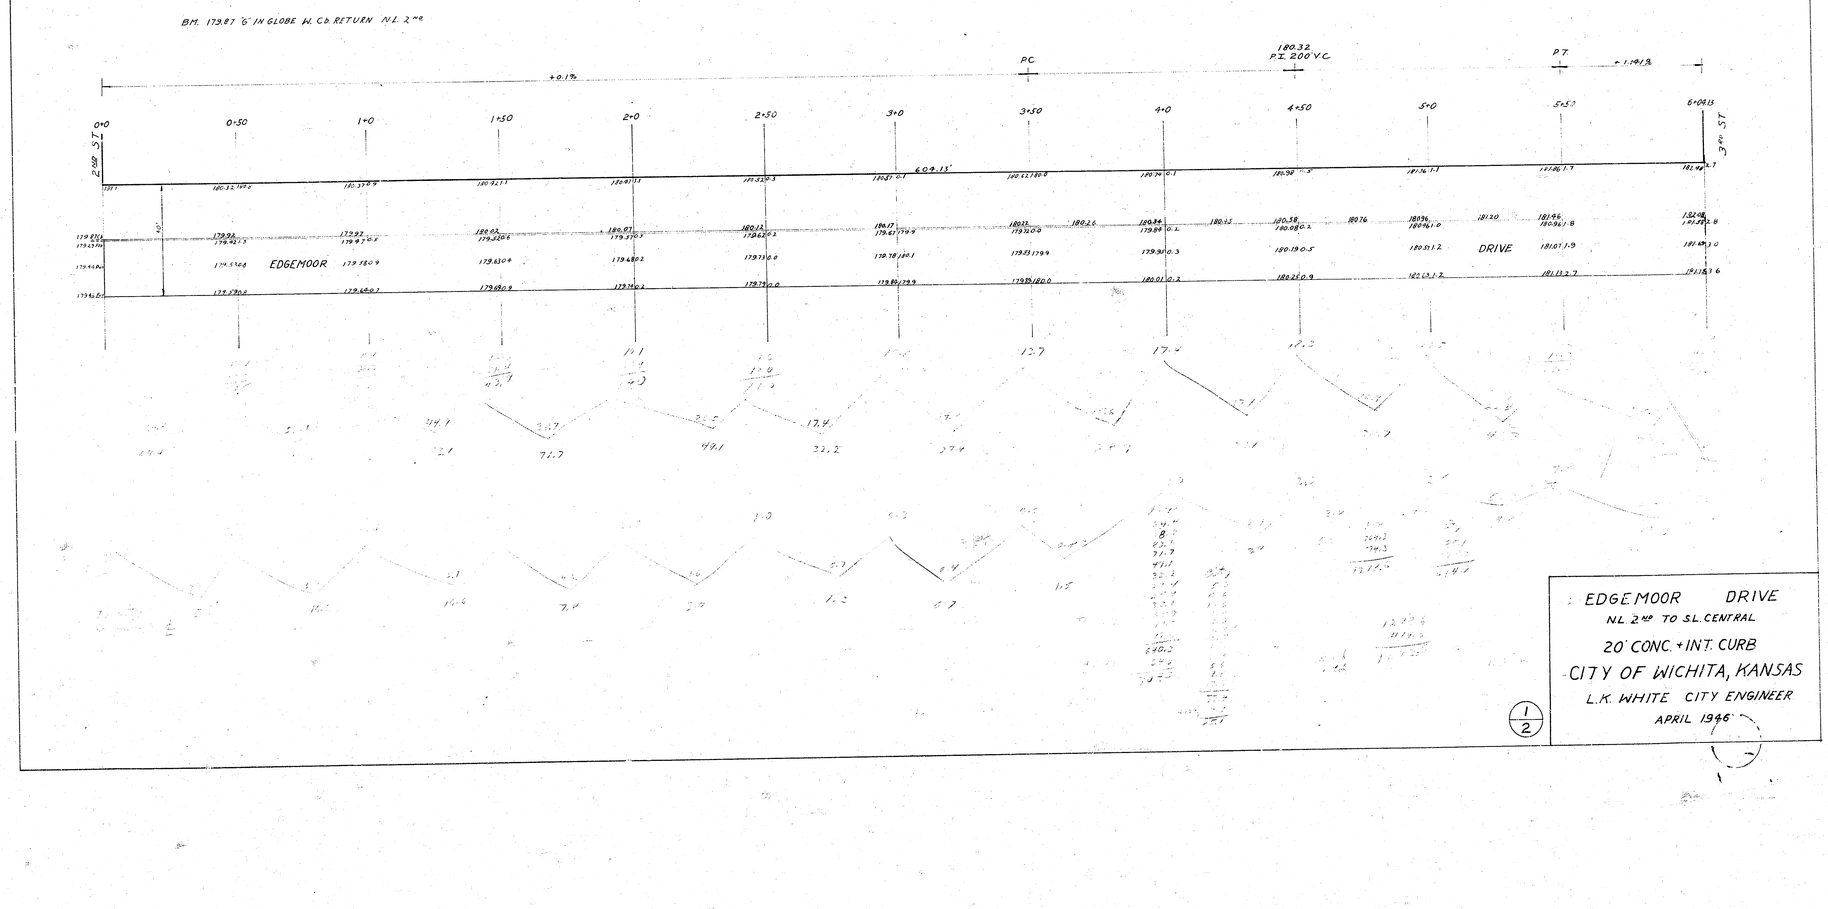

EDGEMOOR DRIVE
NL 2ND TO SL CENTRAL
20' CONC. + INT. CURB
CITY OF WICHITA, KANSAS
L.K. WHITE CITY ENGINEER
APRIL 1946

1/2