
B.M. 132.05 S.W. Cor. Brick Planter @ S.W. Cor. No.# 2818 N. Edwards

NOTE:

ROLL C.B. Entire Project
Elev. shown are top
Roll Curb.

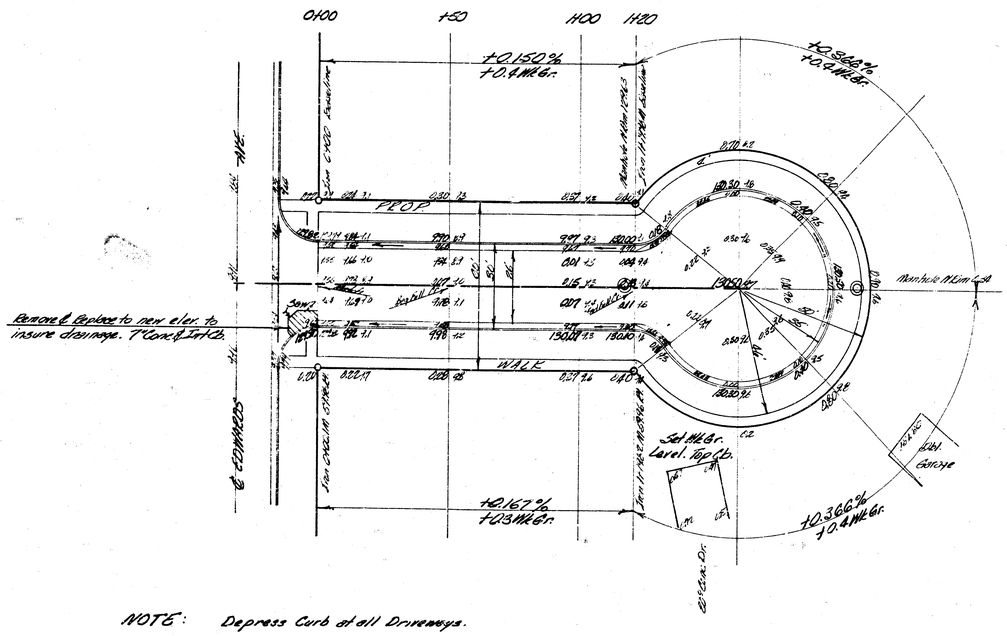

Scale 1" = 20'

Excavation	Comp. Fill
3.4 C.Y.	140.6 C.Y.
0.3 +10%	14.1 +10%
3.7 C.Y. Total	154.7 C.Y. Total

NOTE: Depress Curb at all Driveways.
Compacted Fill Material to be obtained from Edwards & Project. C13-81

South Ct.

EDWARDS COURT.
BLK 1 VALLEY PARK ADDN
EDWARDS TO AND INCL. CUL.
26' - 2' - 30' F.
CITY OF WICHITA, KANS.
B.E. SMITH CITY ENGR.
DATE JULY 1946 ROLL BK. CL.

1/2

Survey
Plan
Inst.
Checked

BK. 178/25