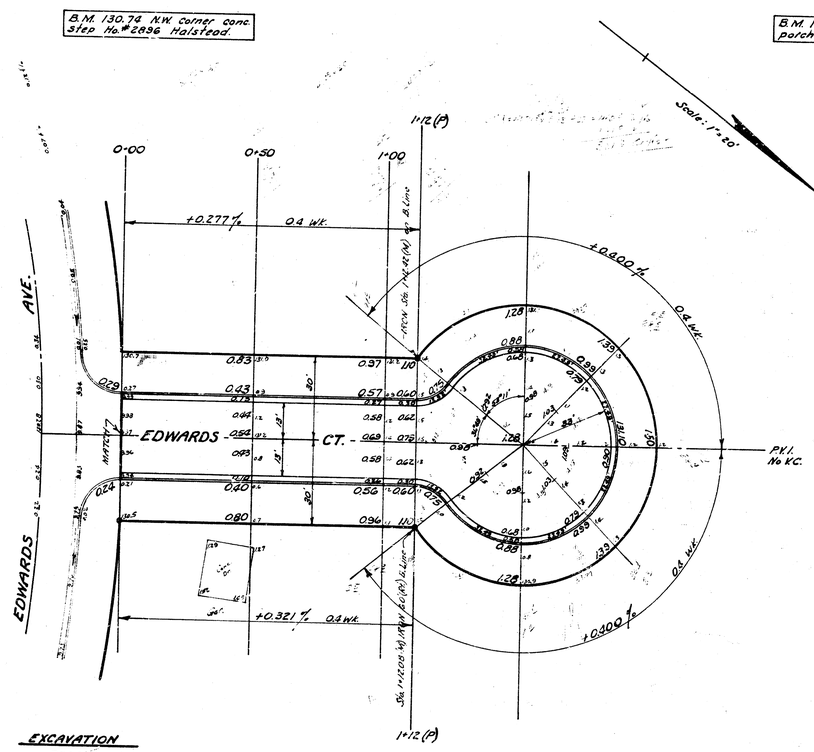

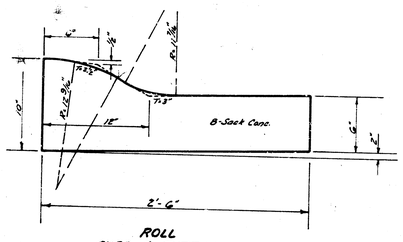

ROLL
CURB & GUTTER DETAIL

NOTE: Depress Curb @ all driveways.

EXCAVATION

	321	Cu. Yds.
+10%	32	" "
Total	353	Cu. Yds.

EDWARDS COURT
NORTH CT. IN BLK. 1 VALLEY PARK A
From W.L. Edwards to & Inc. Cul-de
26'-2'-30' ASPH. CONC.
B.E. SMITH CITY ENGINEE.
CITY OF WICHITA KANSA
Date: July 1966
Proj. No. C13-81