B.M. 95.67 Standard N.E. Cor. Glenn & 31st St. So.

Sta. on W. ℄

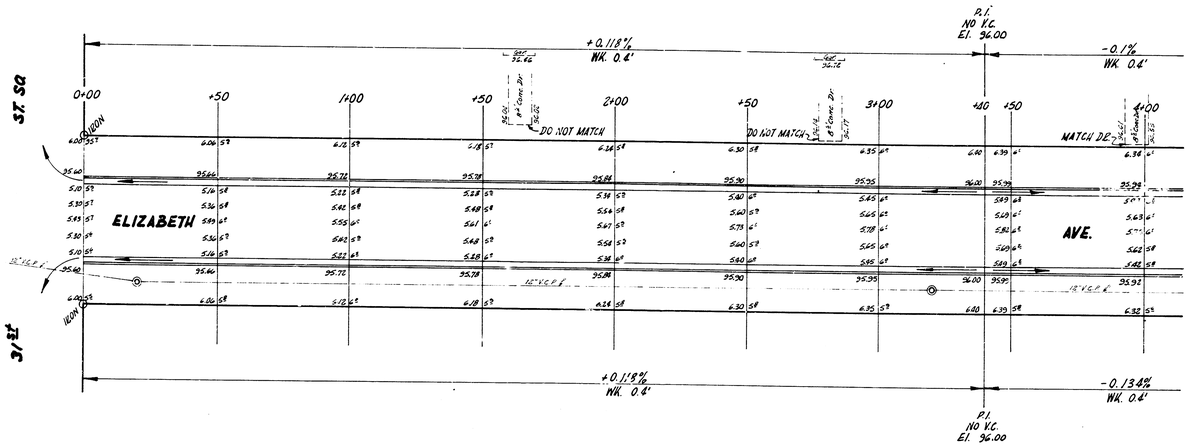

NOTE TO FIELD ENGINEER & CONTRACTOR:
The drives on the East side of Elizabeth are to be reinforced. See detail below.

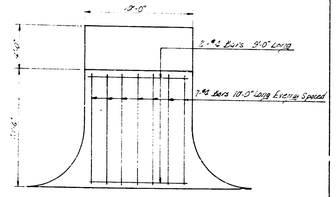

STEEL REINF. FOR DRIVES EAST SIDE ELIZABETH
NOT TO SCALE

1/2

ELIZABETH AVE.

N.L. 31st - S.L. of Replat of Blocks B, C & D, Pankratz 2nd Addn.

26-2-30 A.C.

CITY OF WICHITA, KANS.

B.E. SMITH — CITY ENGINEER

SEPT., 1954 — PROJ. NO. C14-222

B. E. SMITH LICENSED 456 PROFESSIONAL ENGINEER

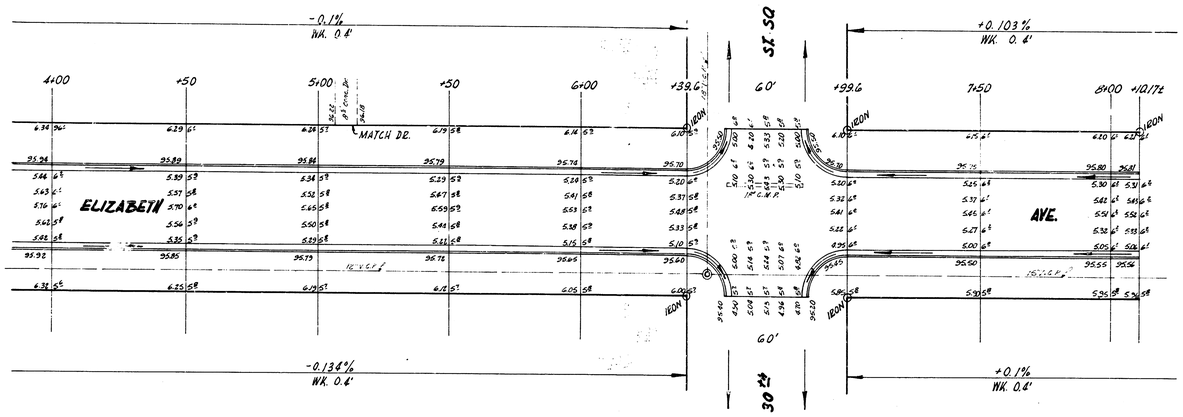

2/2

ELIZABETH AVE.

PROJ. NO. C14-222