B.M. 110.88 "G" in Globe top of curb E. end radius N.W. corner Elizabeth & 3rd.
B.M. 113.11 Iron in thimble ℄ 2nd & Elizabeth.
B.M. 114.22 "□" cut on top of N. curb Mc.Lean & ℄ Elizabeth continued.

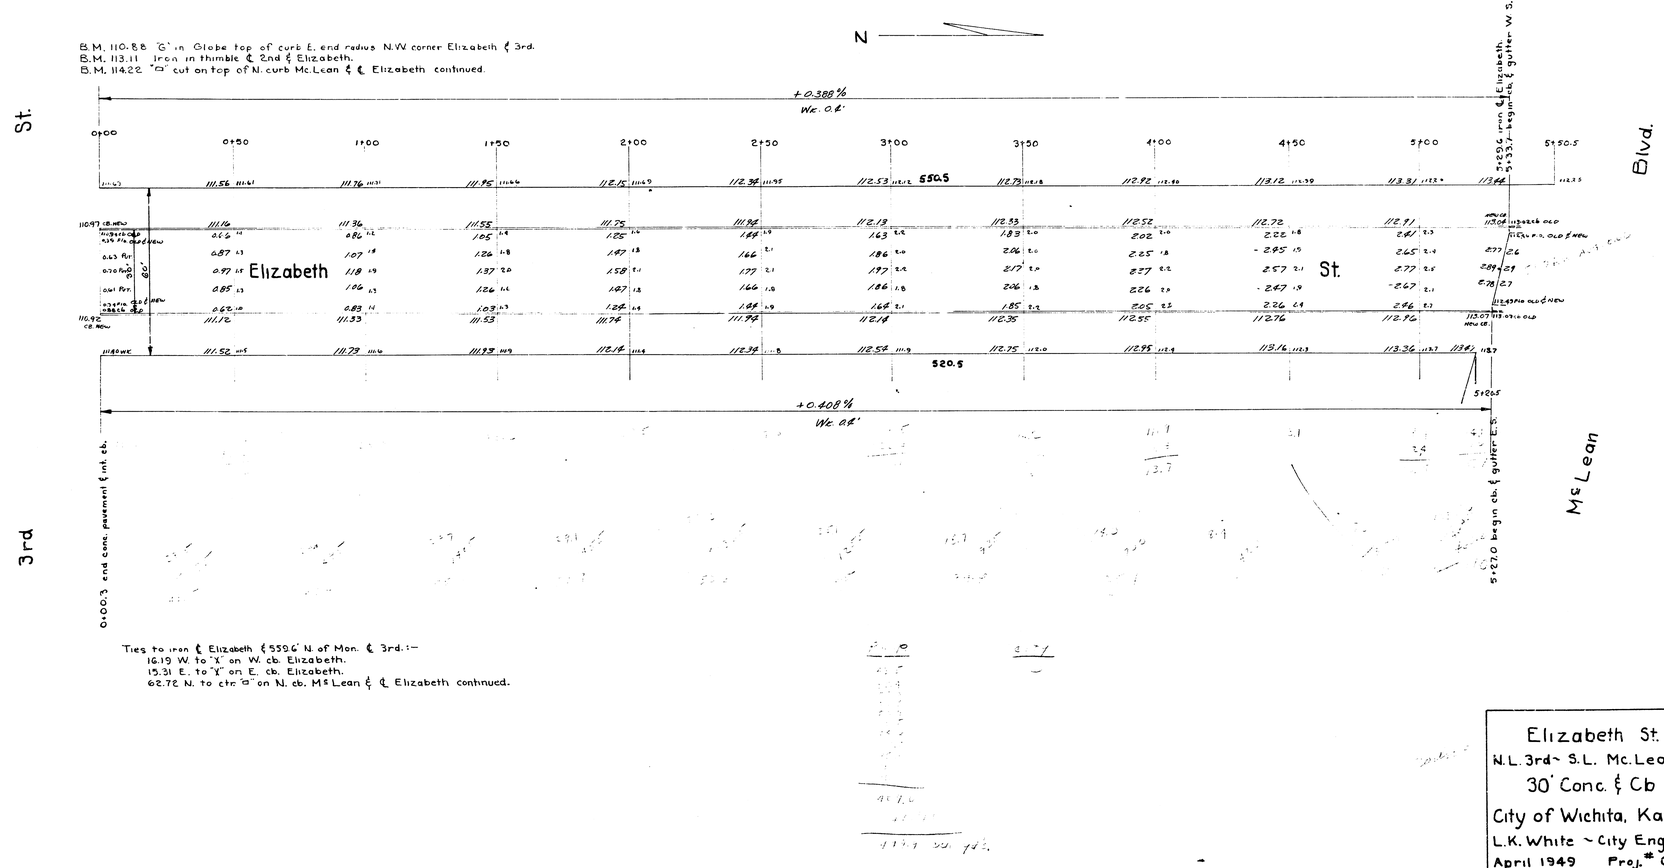

Ties to iron ℄ Elizabeth ℄ 559.6' N. of Mon. ℄ 3rd.:—
16.19 W. to "X" on W. cb. Elizabeth.
15.31 E. to "X" on E. cb. Elizabeth.
62.72 N. to ctr. "□" on N. cb. Mc Lean & ℄ Elizabeth continued.

Elizabeth St.
N.L. 3rd ~ S.L. Mc.Lean
30' Conc. & Cb
City of Wichita, Kansas
L.K. White ~ City Engineer
April 1949 Proj.# C-19-29