

150.00

118.00

116.00

114.00

112.00

110.00

108.00

100.00

118.00

116.00

114.00

112.00

110.00

108.00

300' N

120.00

118.00

116.00

114.00

112.00

110.00

108.00

120.00

118.00

116.00

114.00


112.00

110.00

108.00

300' N



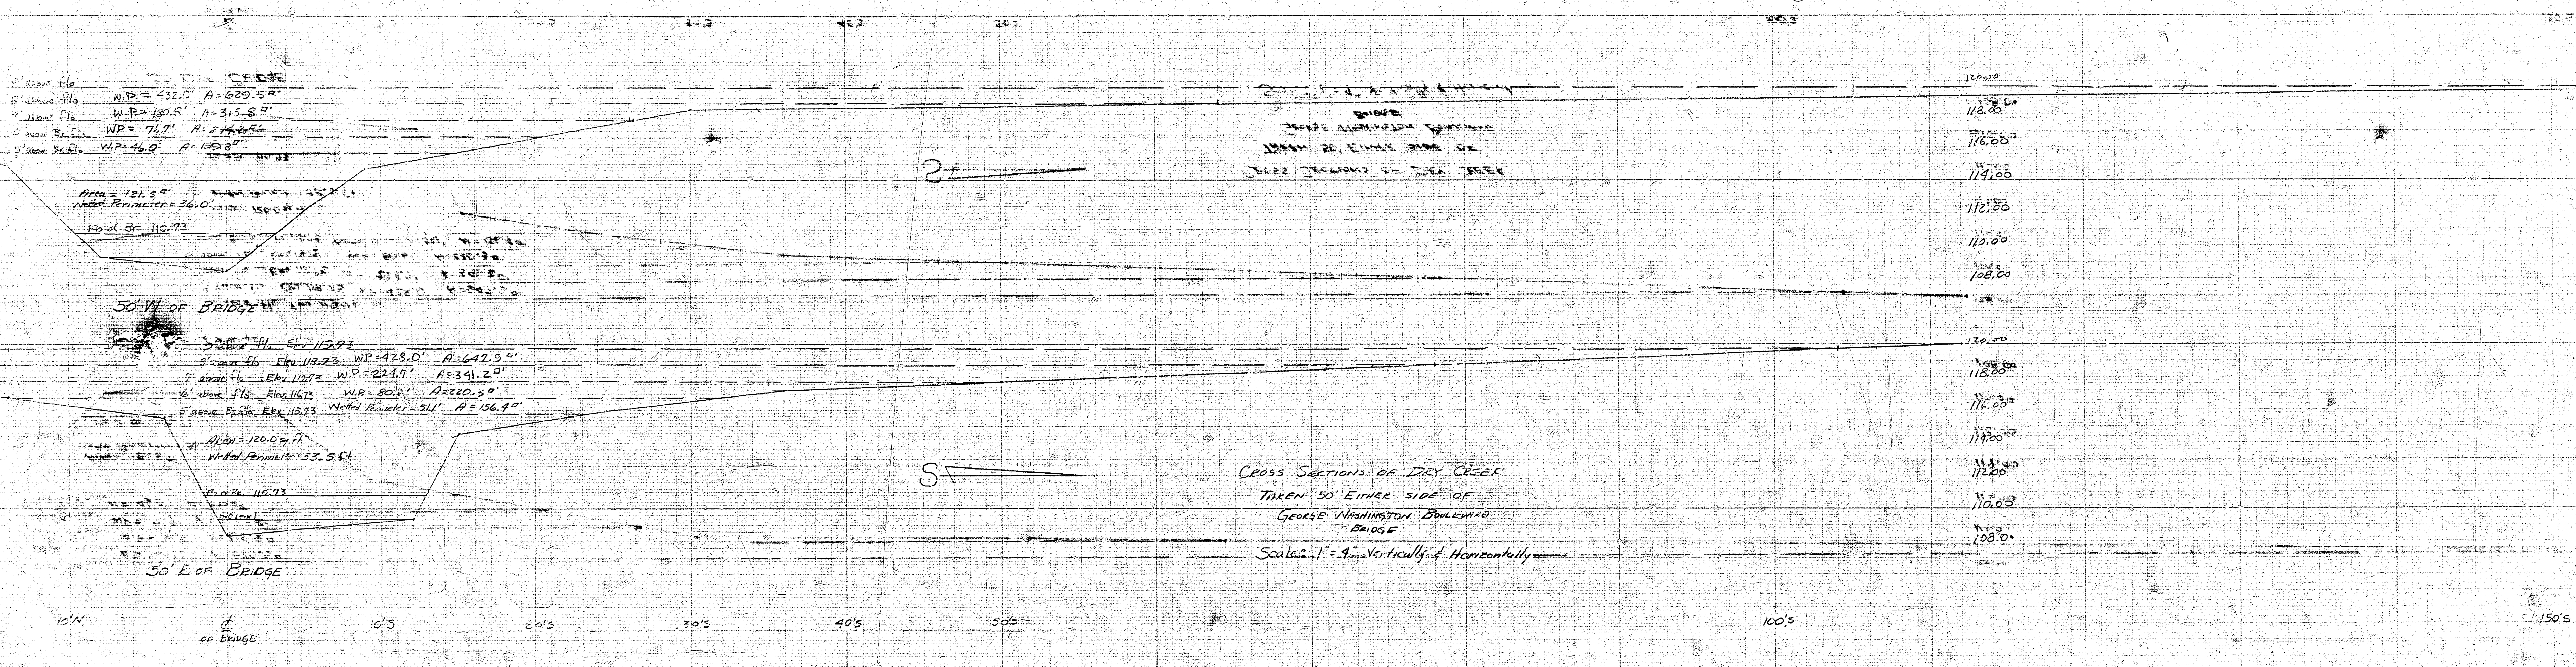

CROSS SECTIONS OF DRY CREEK
TAKEN 50' EITHER SIDE OF
GEORGE WASHINGTON BOULEVARD
BRIDGE
Scale: 1" = 9' Vertically & Horizontally

120.00

112.00

116.00

114.00

112.00

110.00

108.00

120.00

118.00

116.00

114.00

112.00

110.00

108.00

100's

150's

200's