




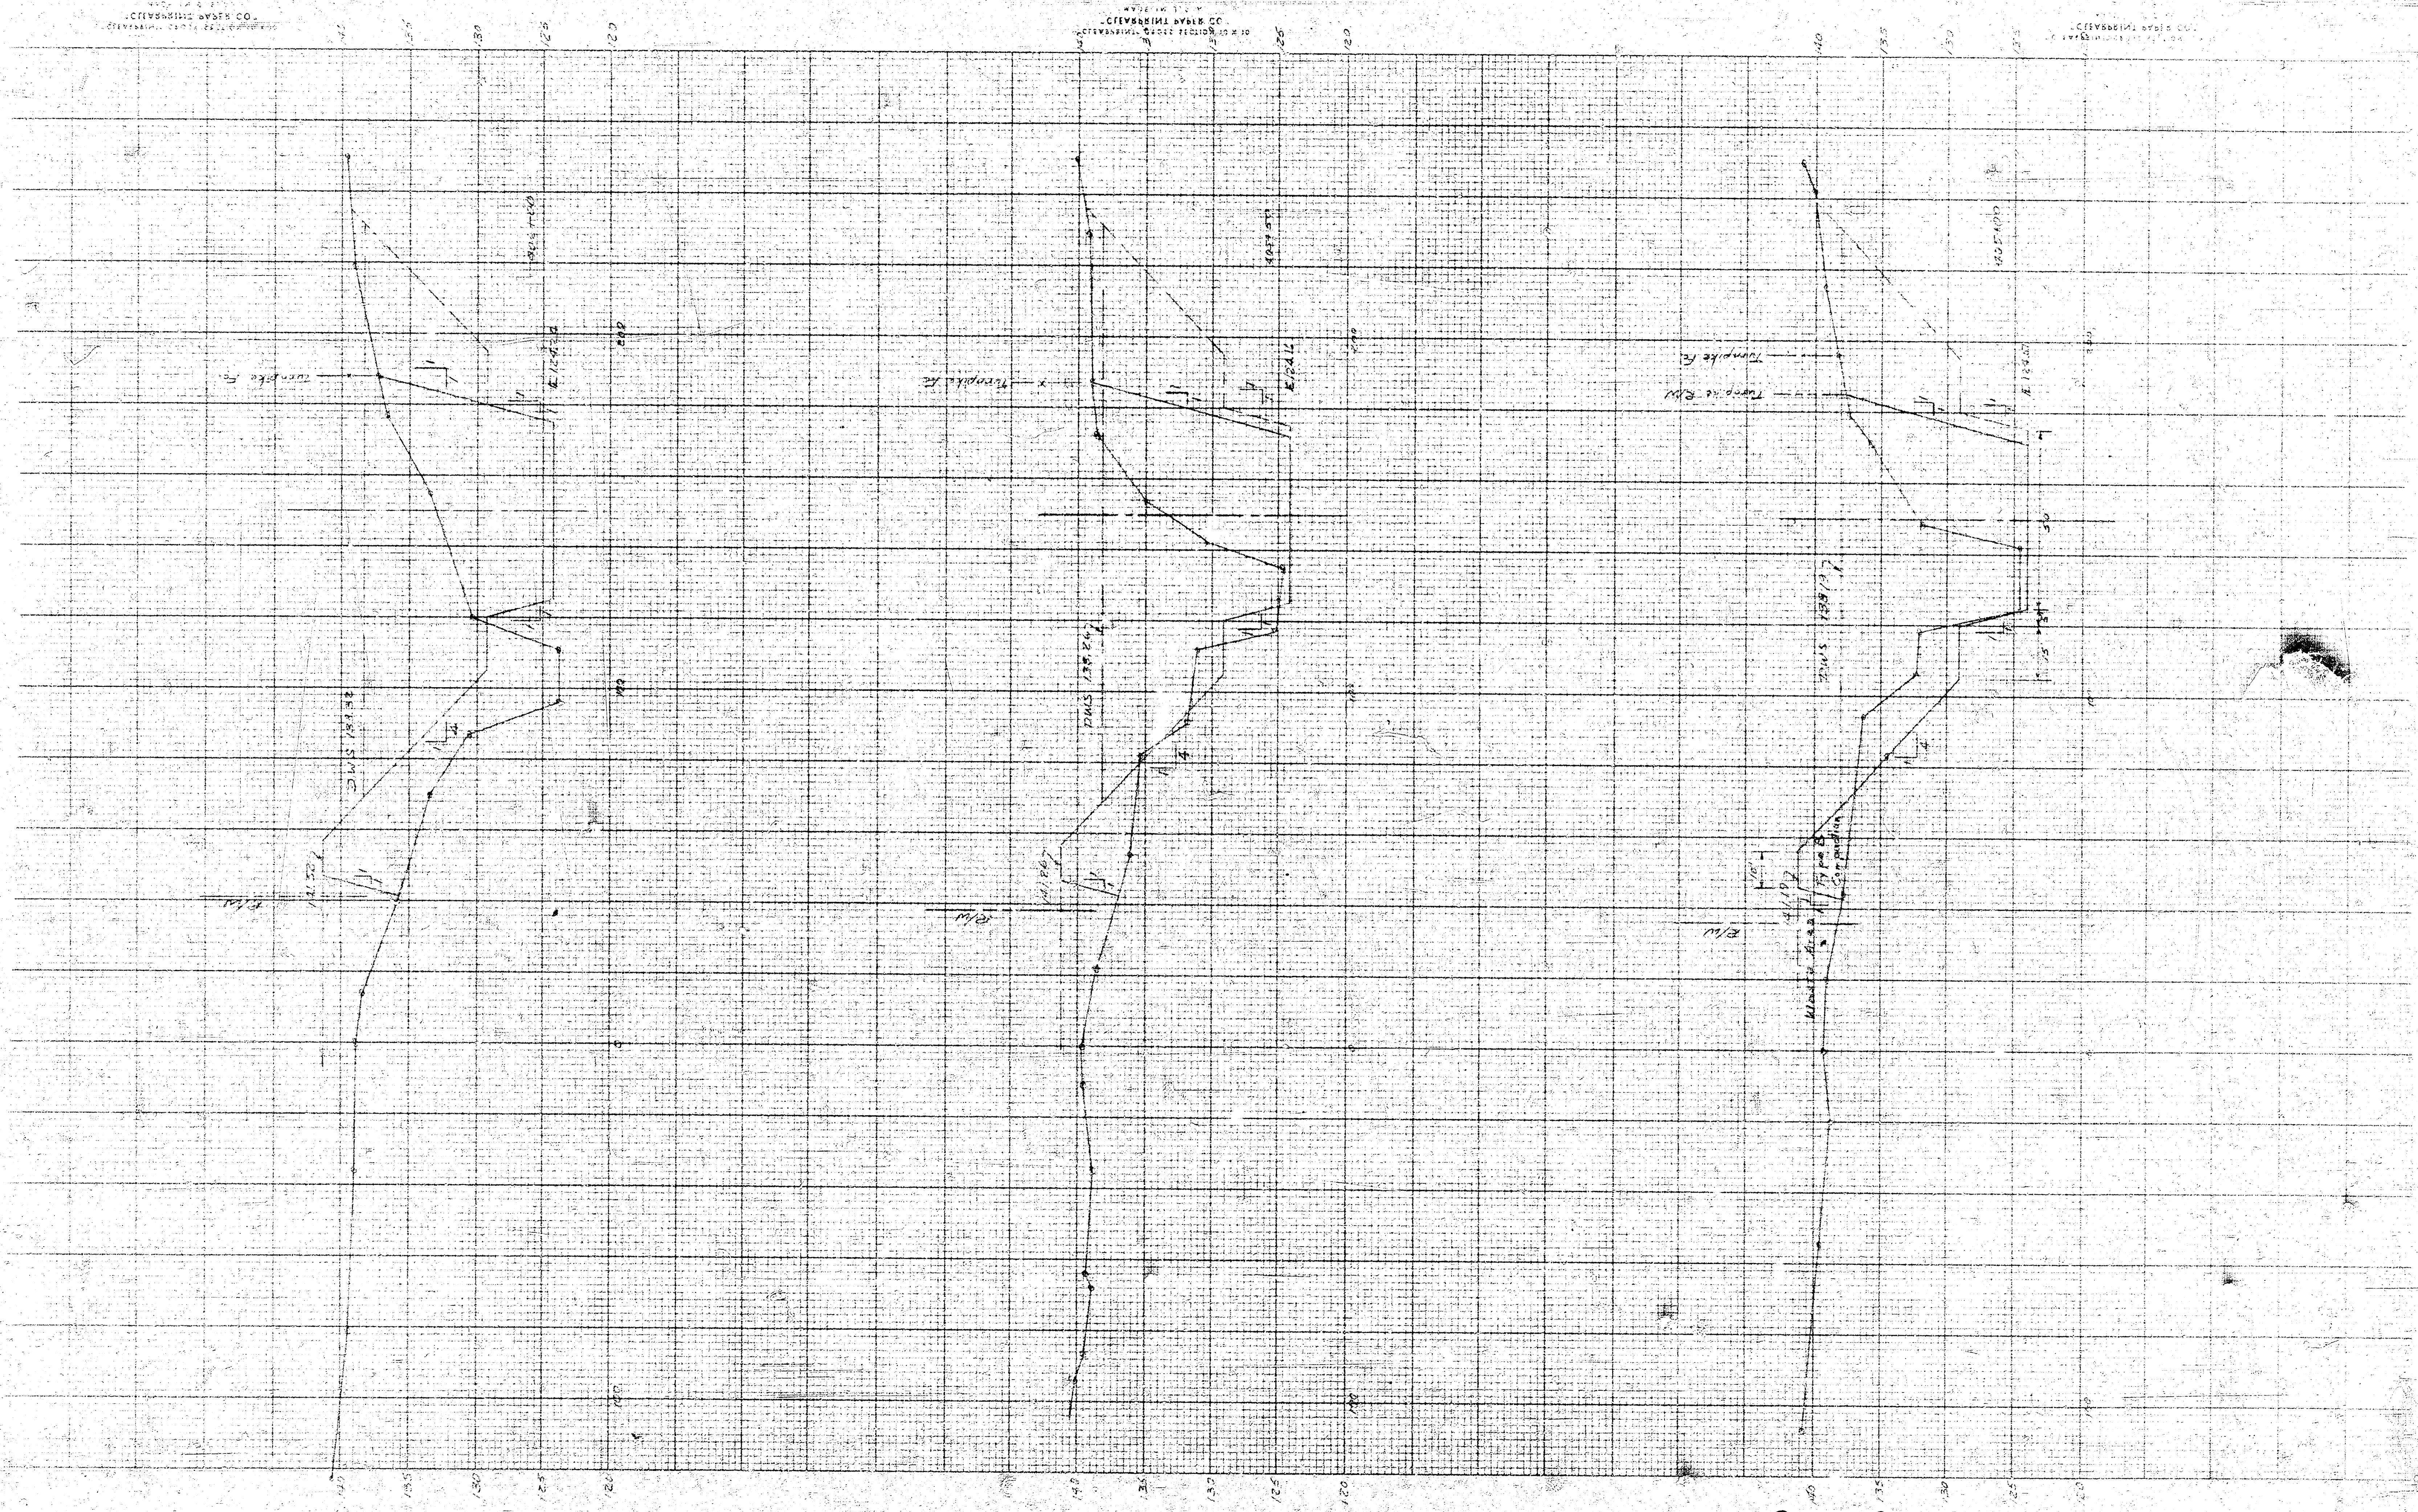

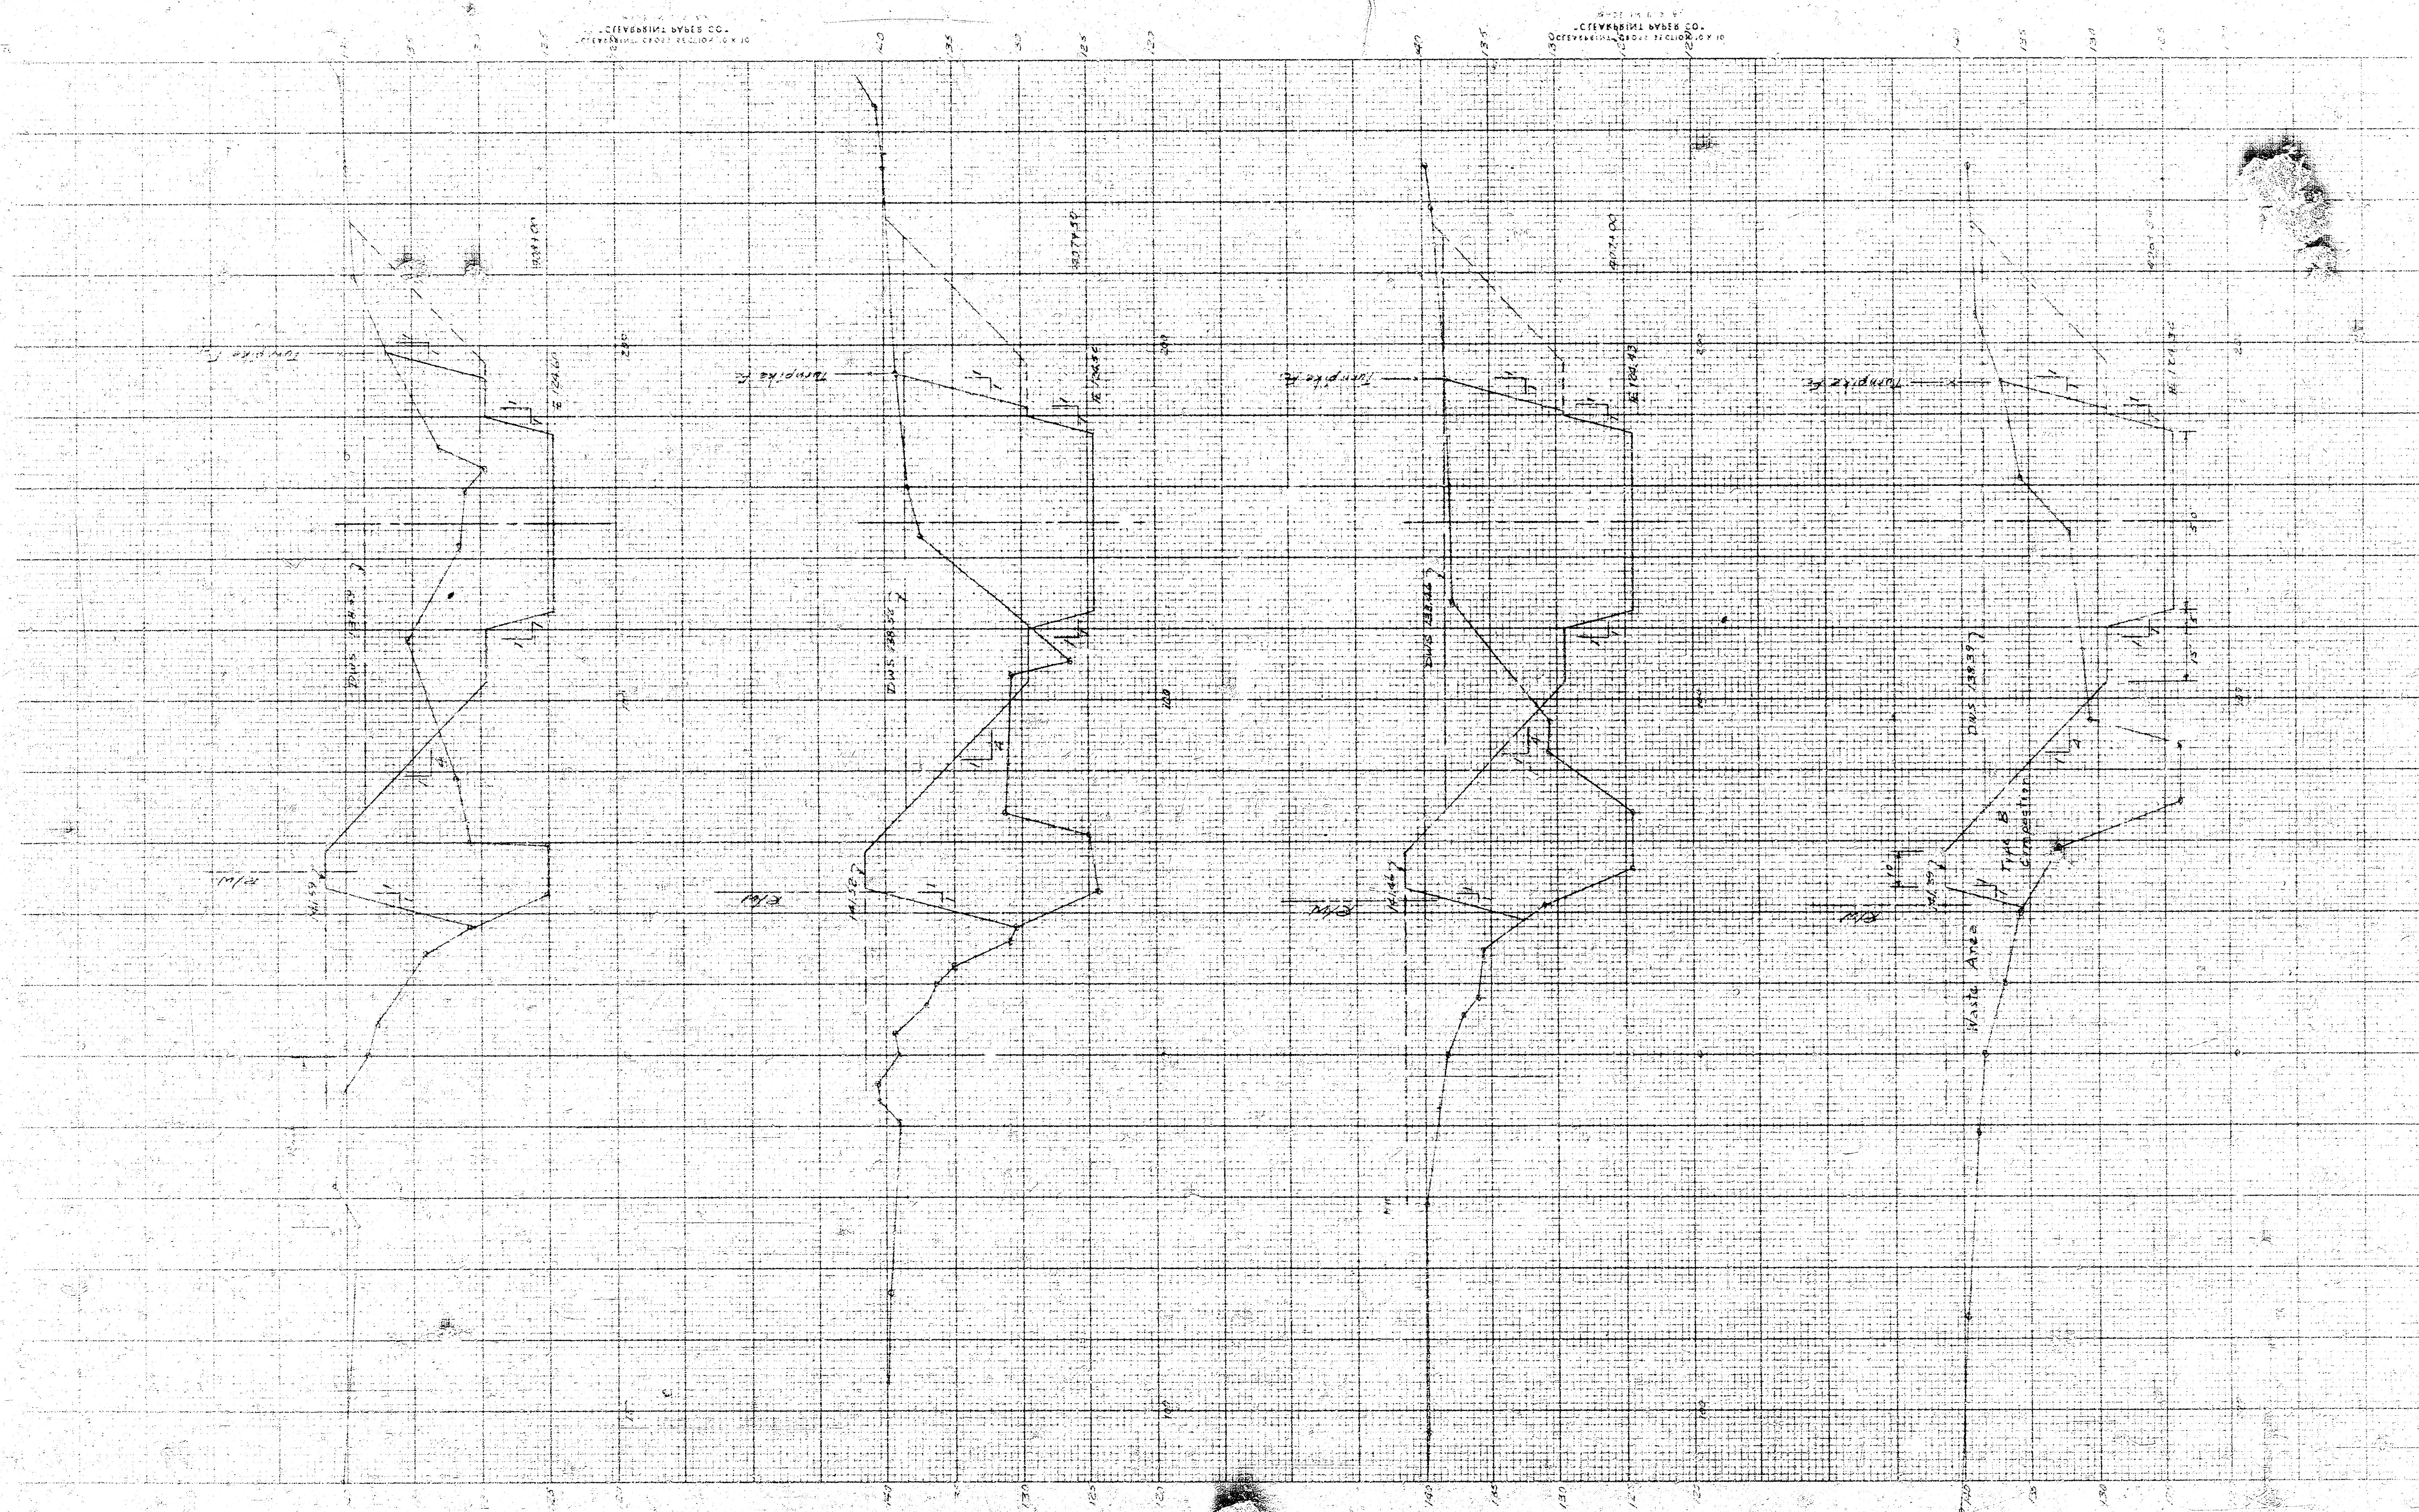

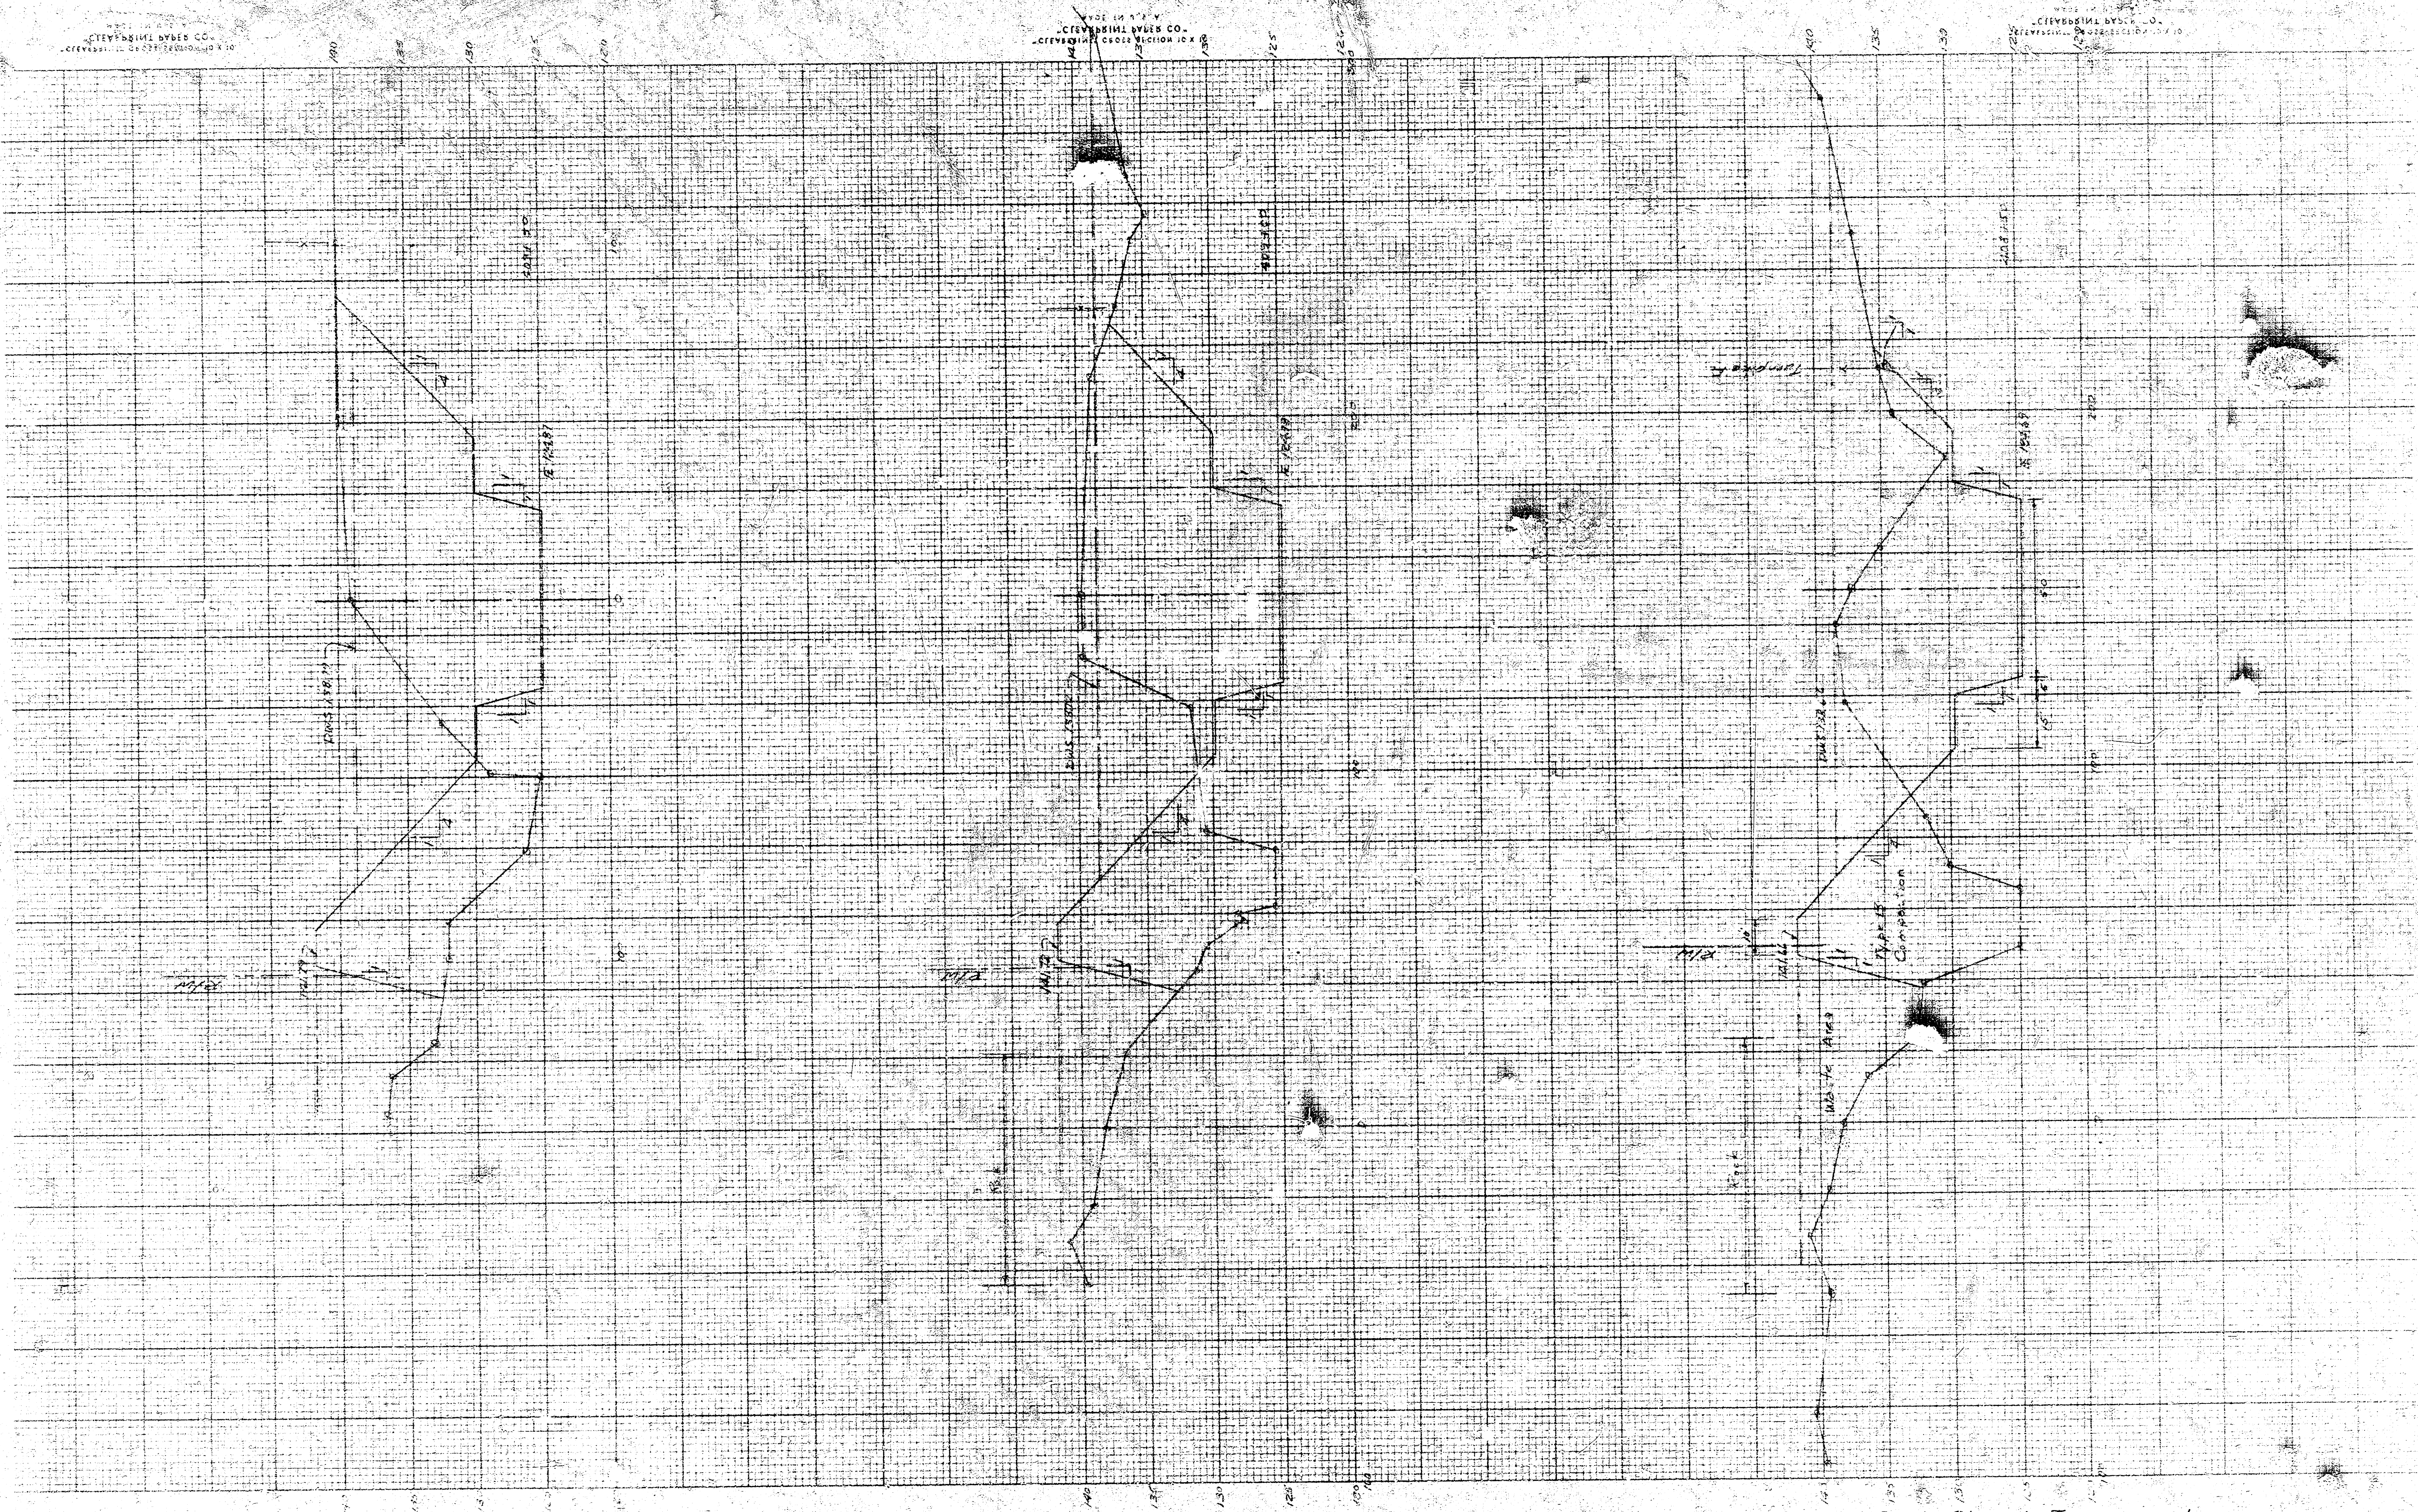

Gypsum Creek Channel Improvement
Cedar Rapids, Iowa
Proj. No. DRK0573008
Sheet No. 2 of 4