


B.M. 121.25 S.W. Cor. Conc  
Strip No. #102 Anna


Scale: 1" = 20'


N

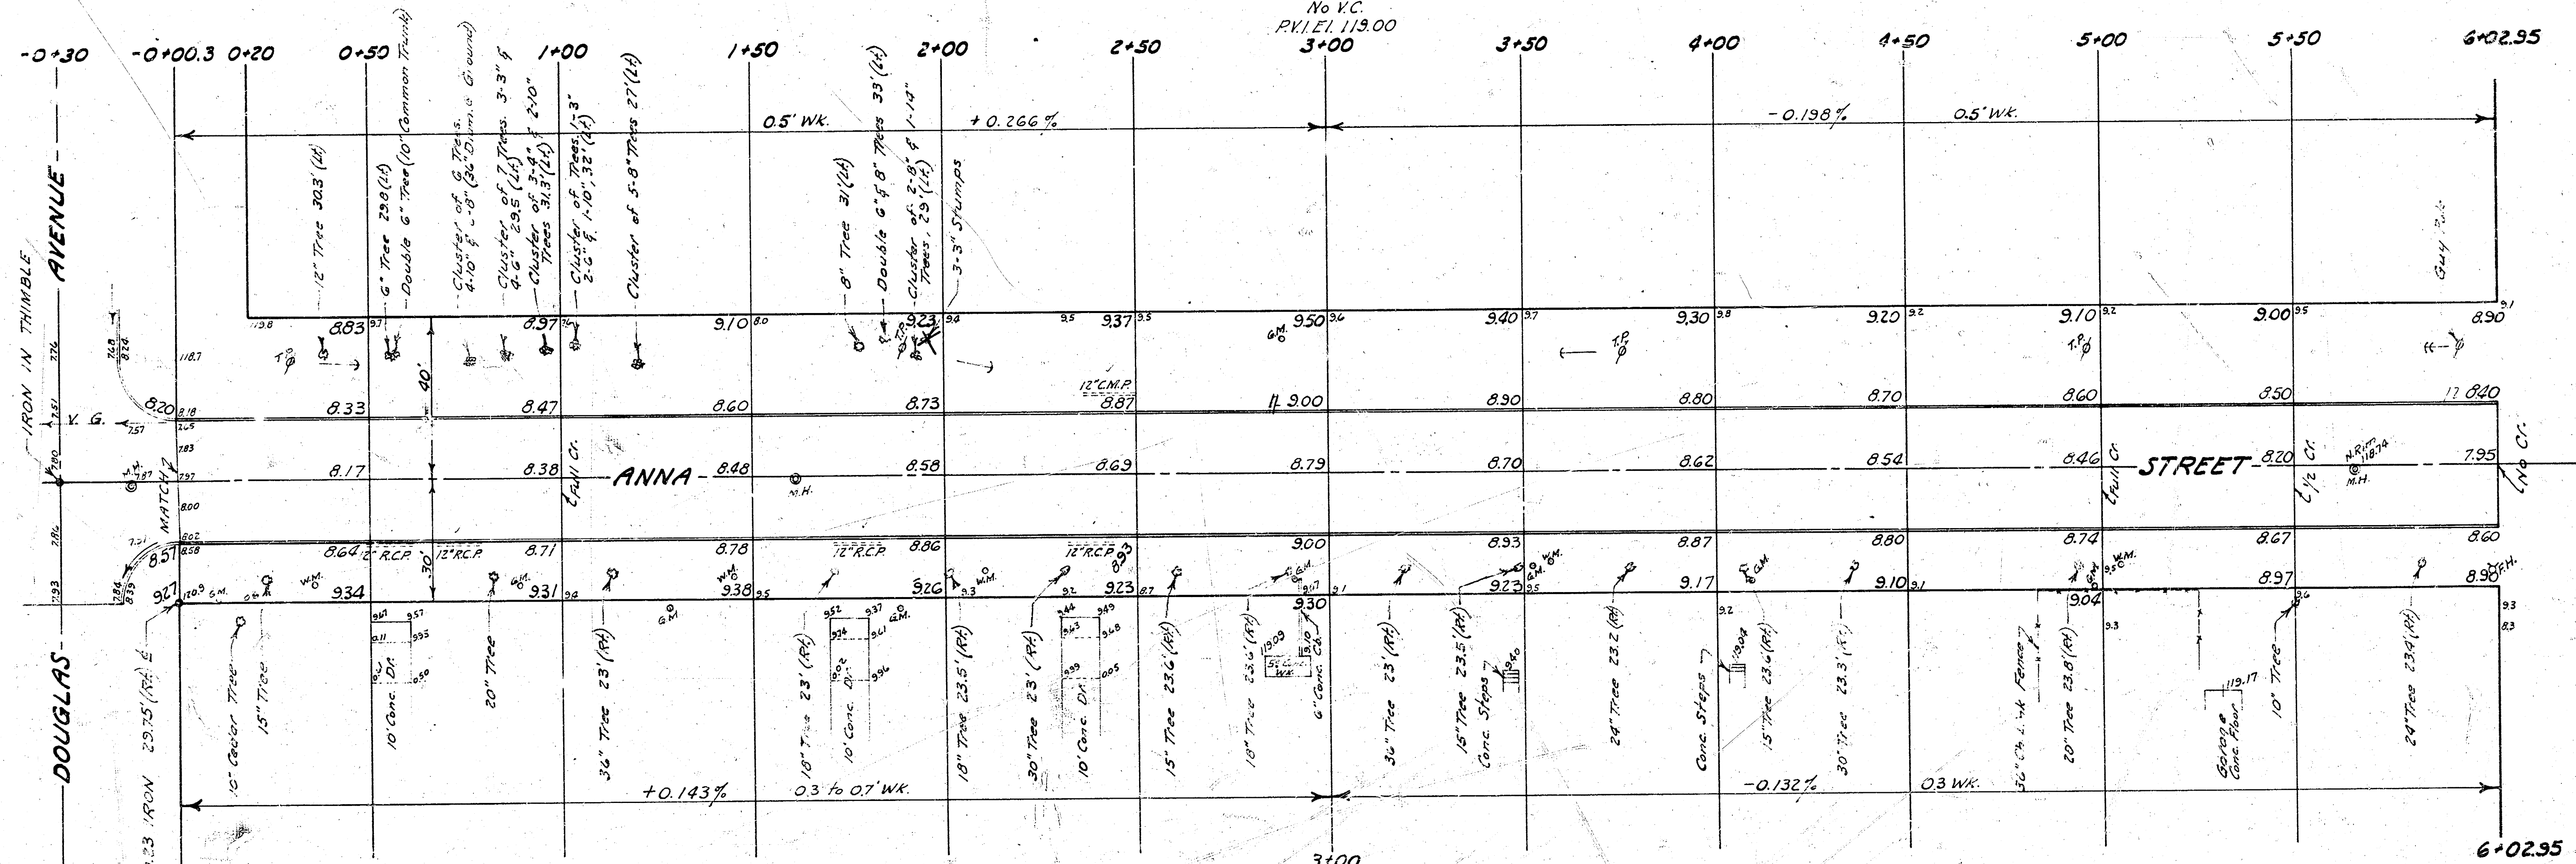


| EXCAVATION |          |      |          |
|------------|----------|------|----------|
| PROPERTY   |          | CITY |          |
| 4843       | Cu. Yds. | 962  | Cu. Yds. |
| +10%       | 484      | 96   |          |
| Totals     | 5327     | 1058 | Cu. Yds. |

ANNA STREET  
FROM N.L. DOUGLAS AVE.  
TO S.L. CENTRAL AVE.  
6" Conc. & Int. Curb  
B.E. SMITH CITY ENGINEER  
CITY OF WICHITA KANSAS  
1/13 JULY 1963 Proj. No. C15-273

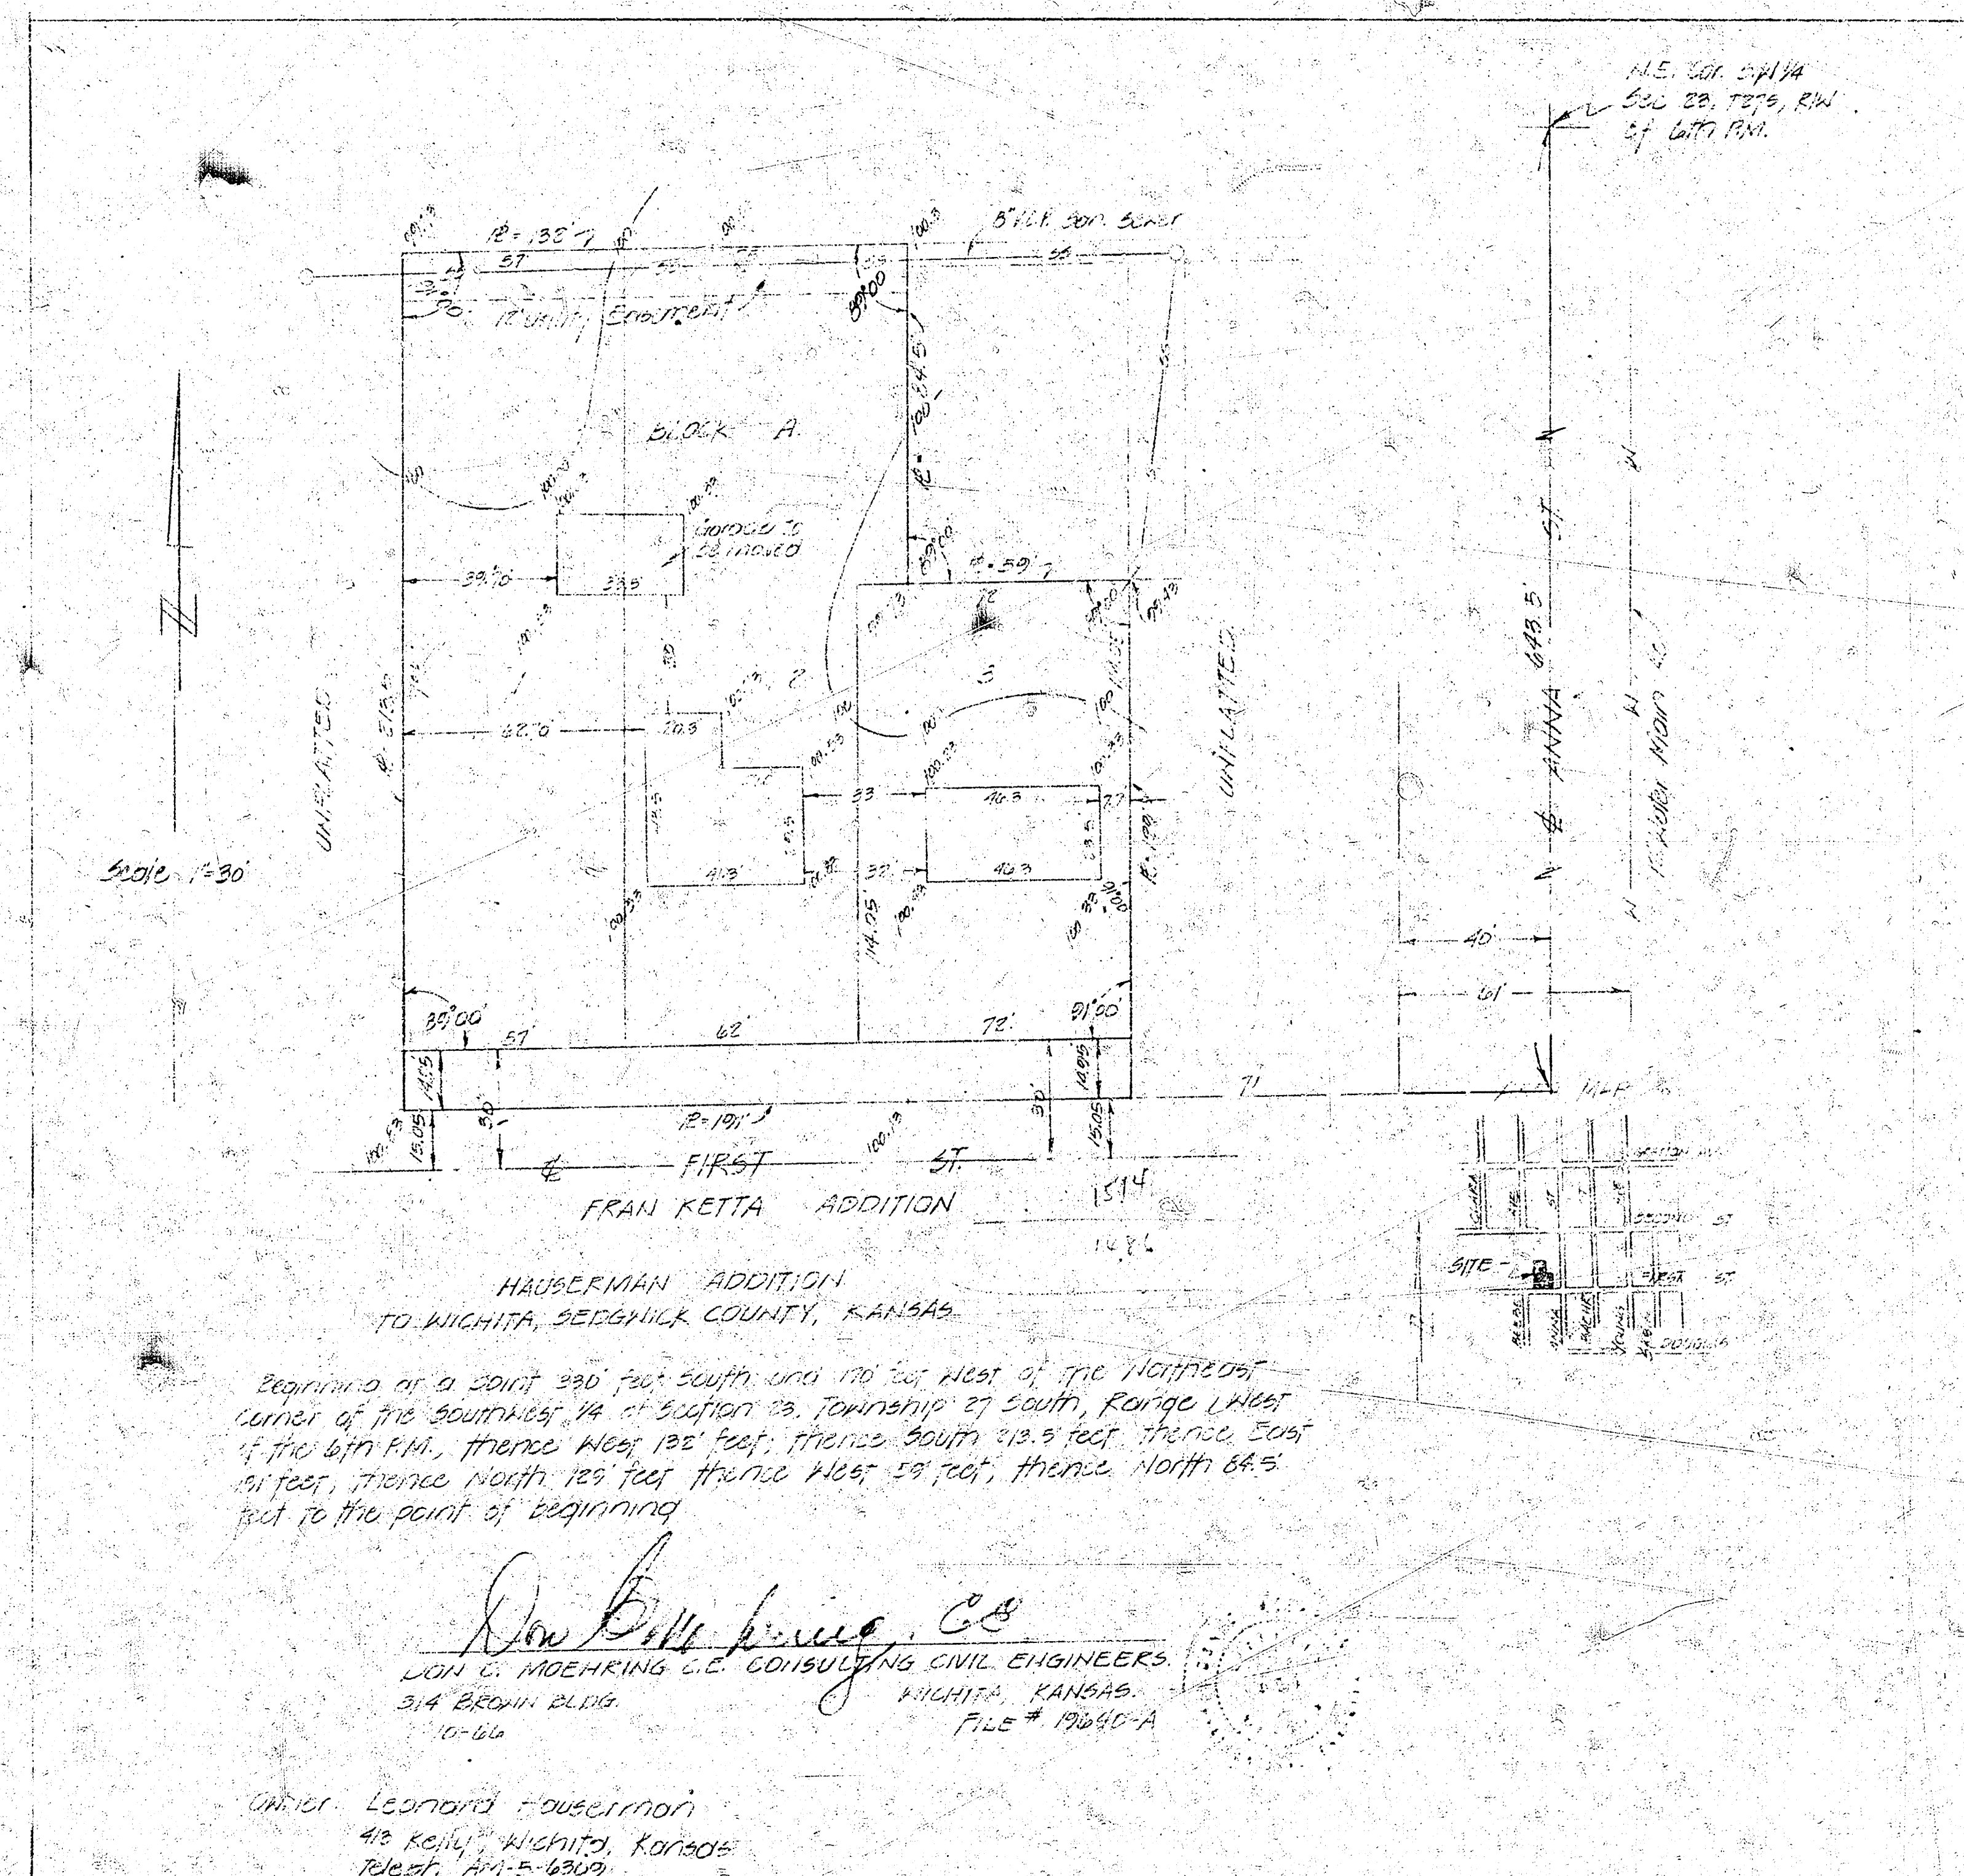

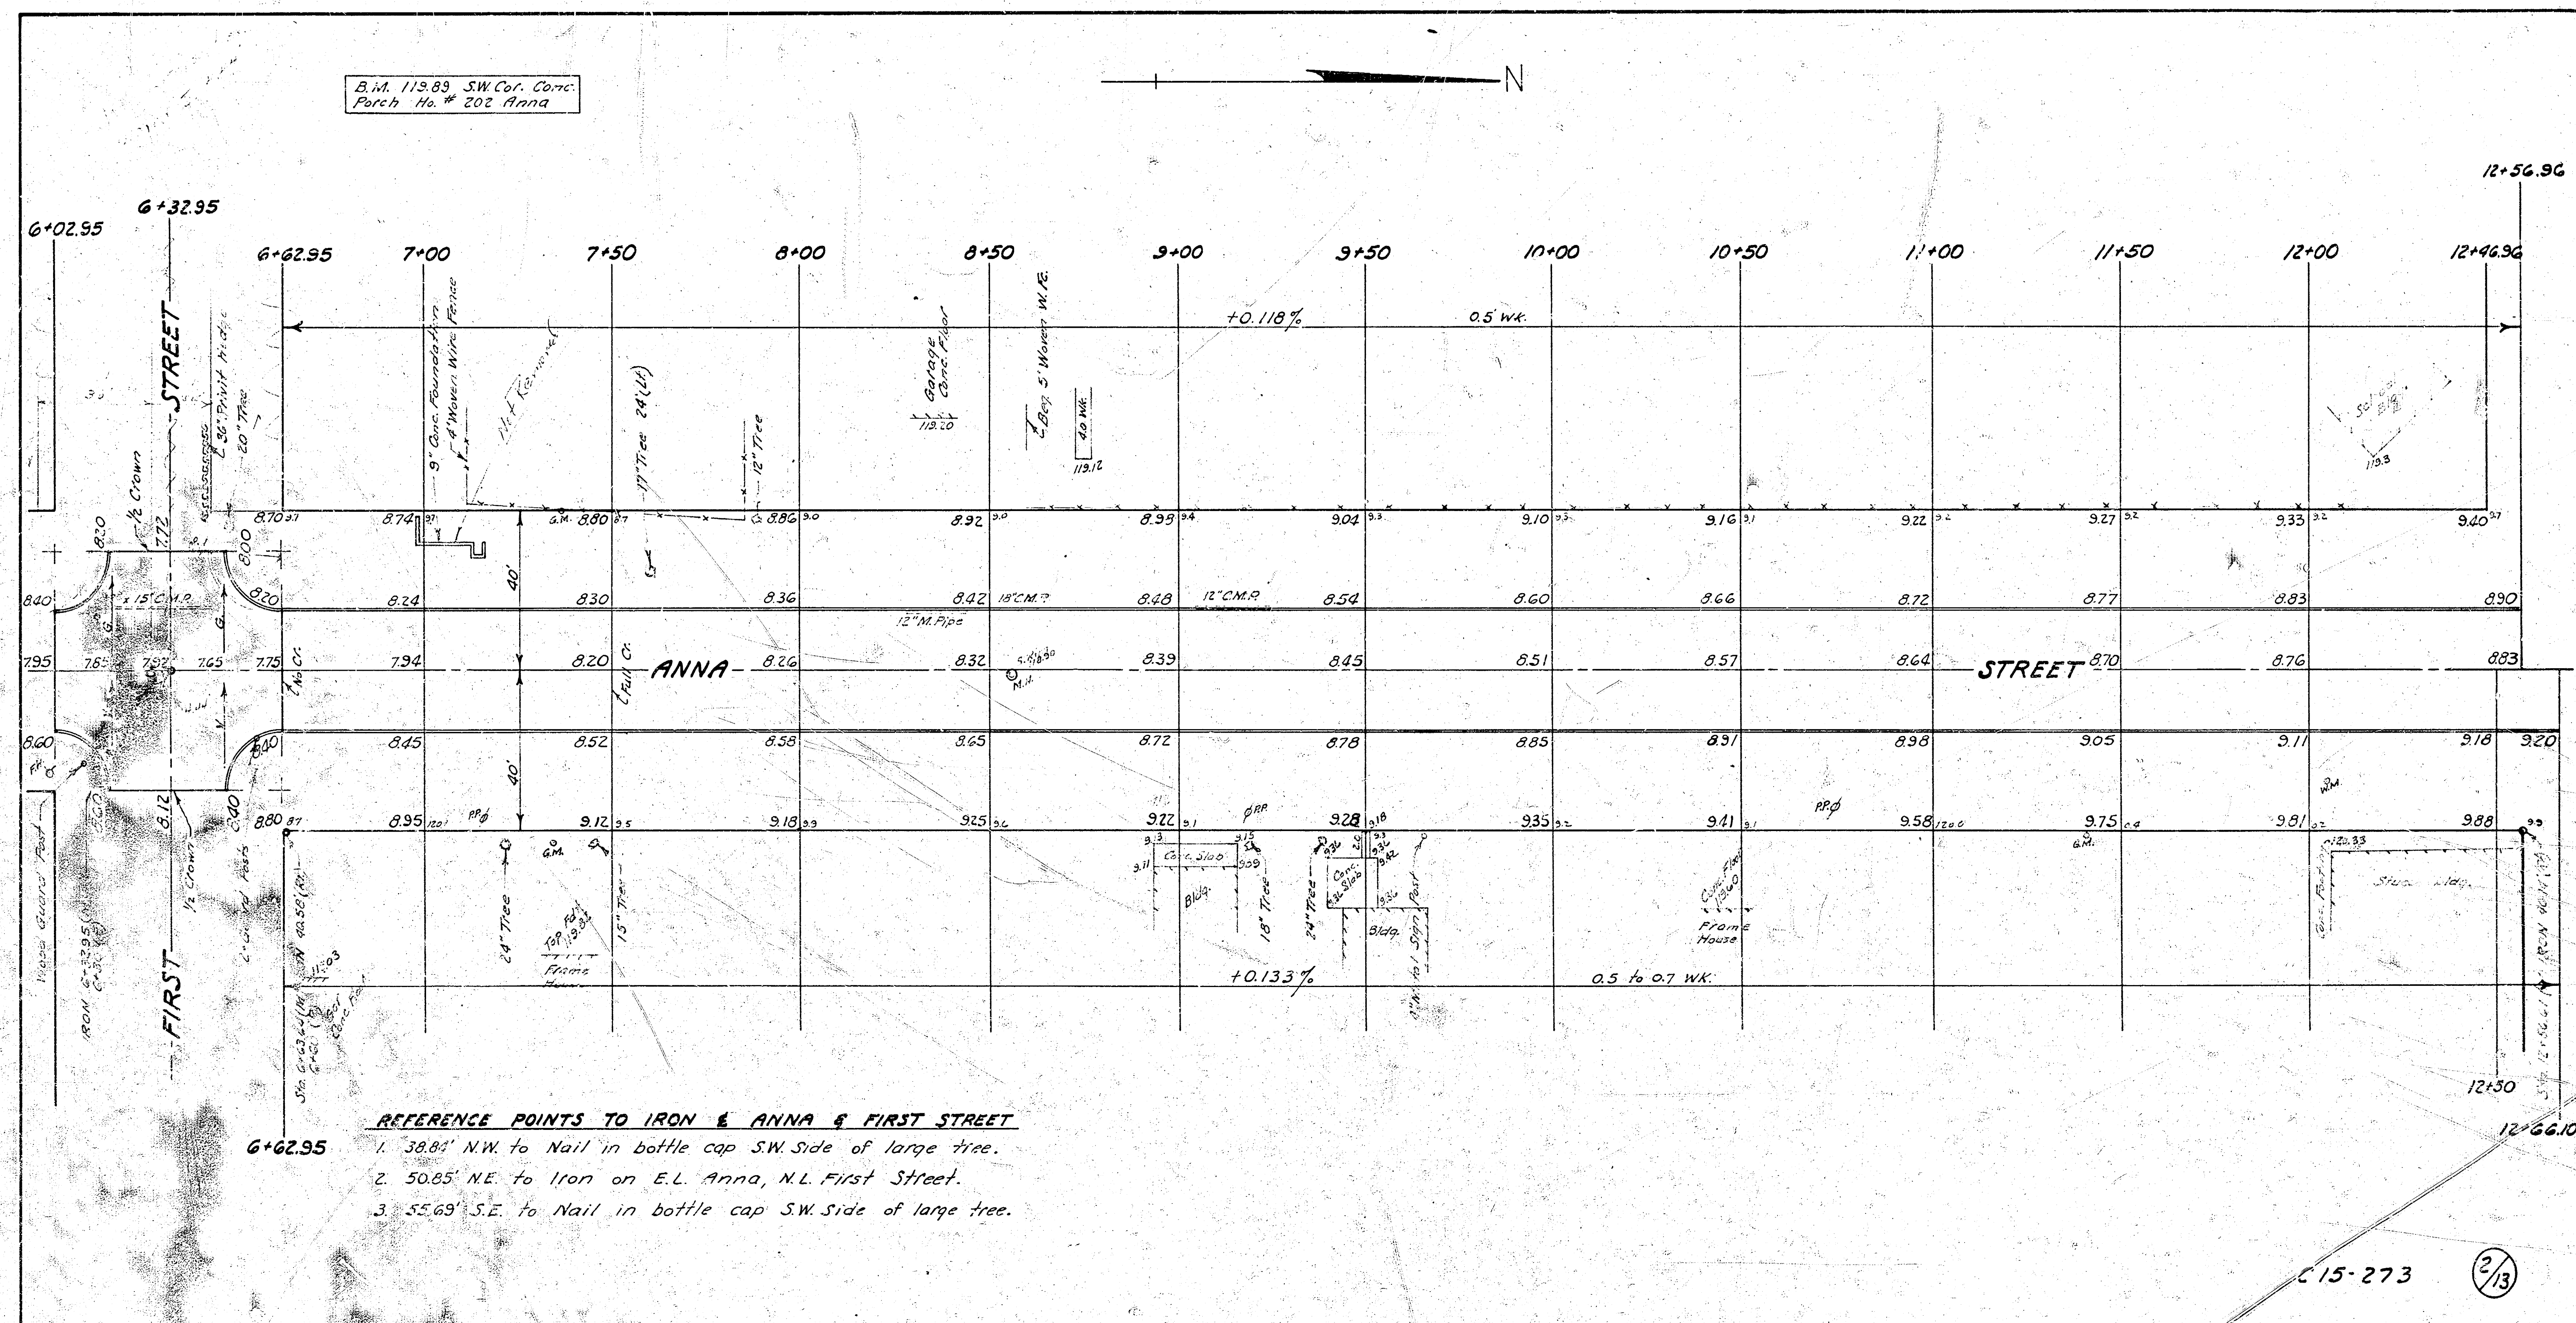

B.M. 113.91 City Standard S.E.  
Corner Anna & Second Street.

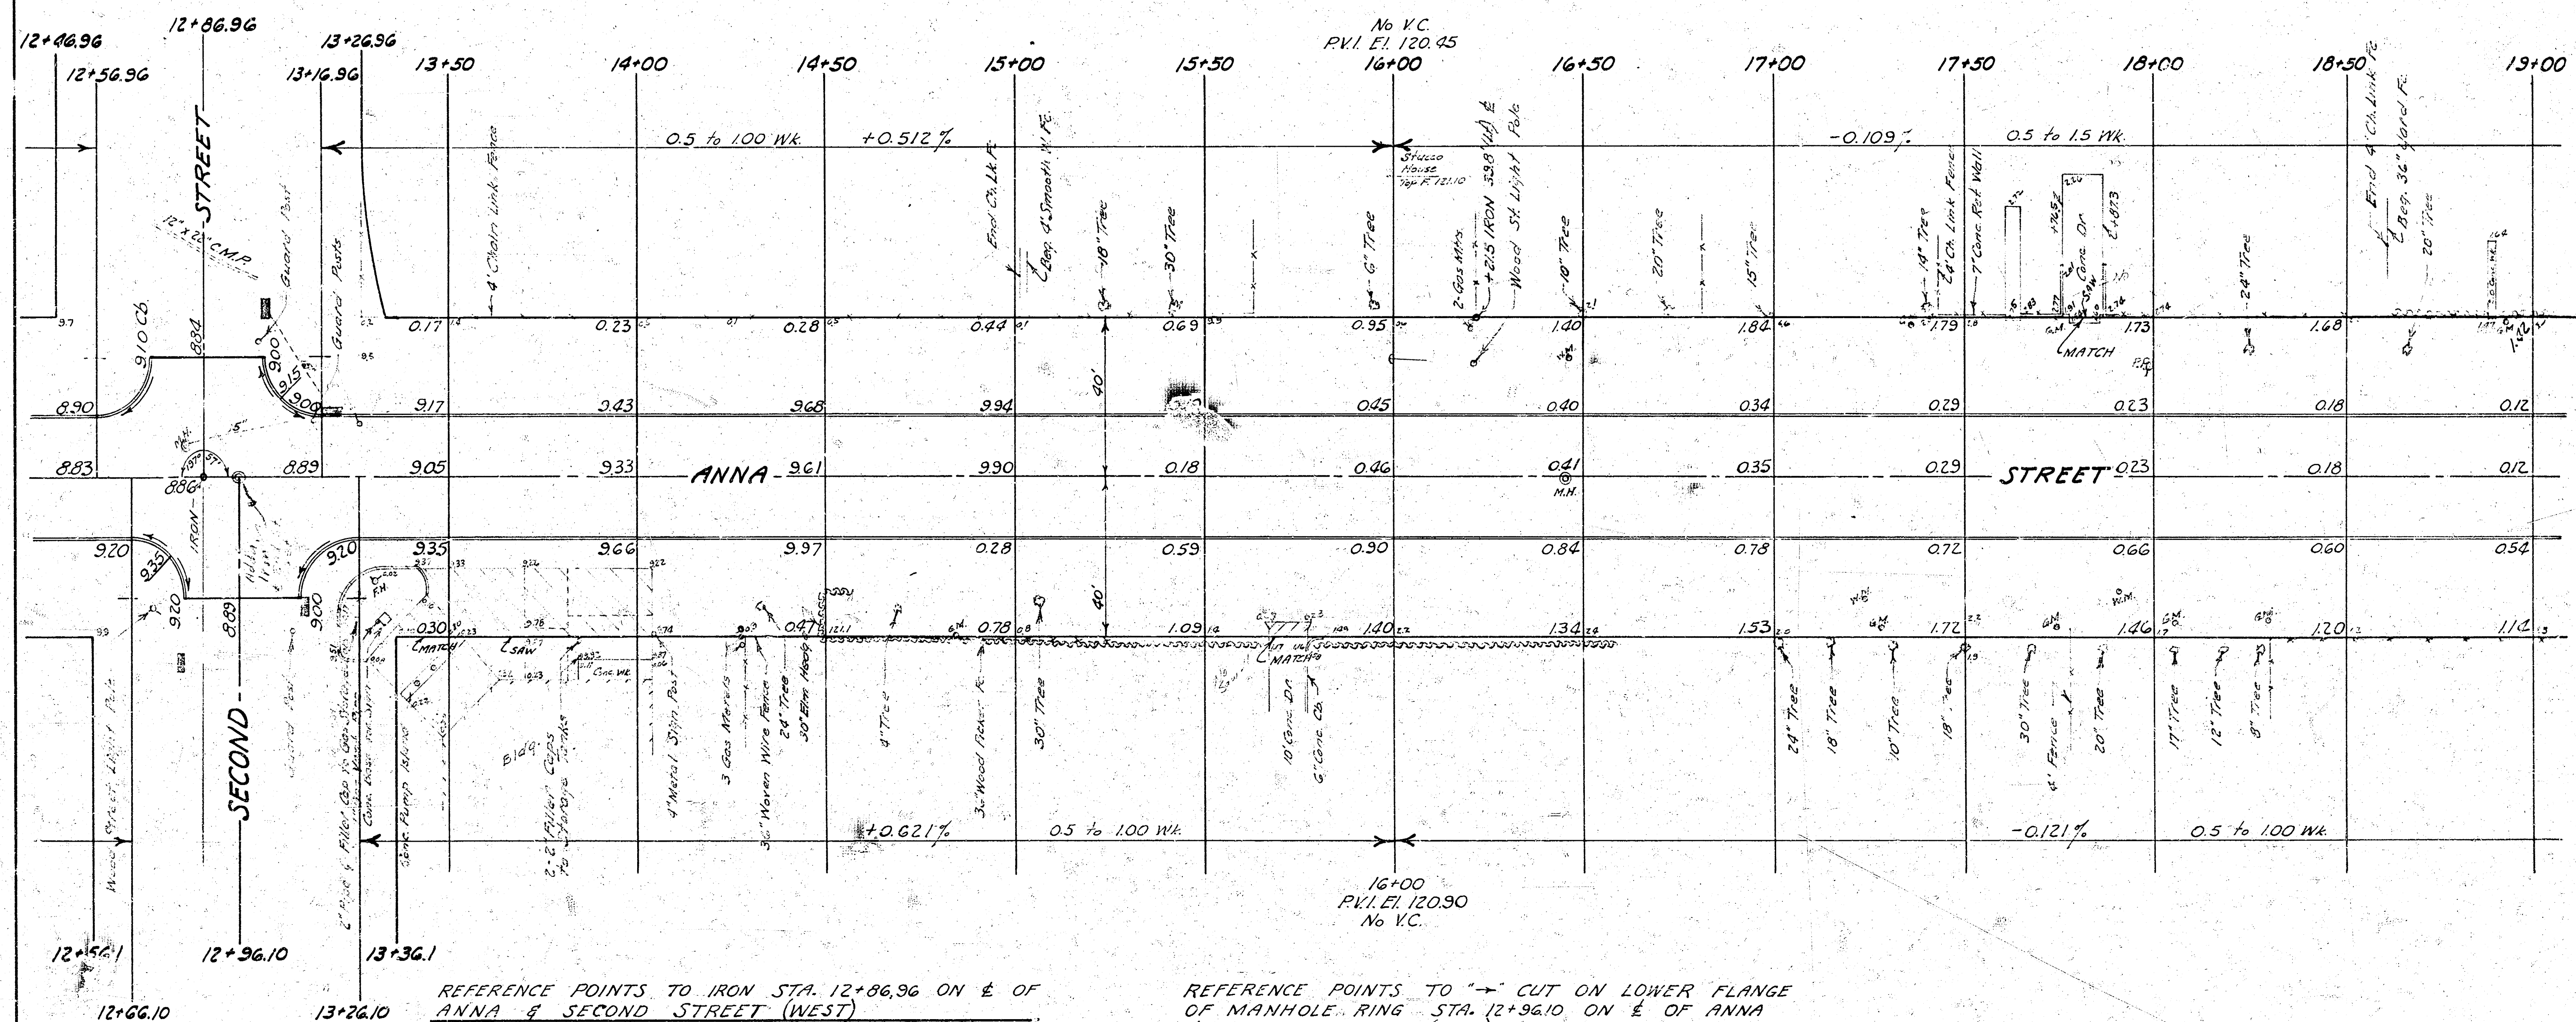

REFERENCE POINTS TO IRON STA. 12+86.96 ON E OF  
ANNA & SECOND STREET (WEST)


1. 35.91' S.E. to Nail & Washer, S.W. Side Street Light Pole.
2. 63.18' S.W. to Nail & Washer, North Side 12" Elm.
3. 56.53' N.E. to "X" in S.W. Corner Cone Sign Base.
4. 50.29' S.E. to Iron on E.L. Anna at S.L. Second St.


REFERENCE POINTS TO "X" CUT ON LOWER FLANGE  
OF MANHOLE RING STA. 12+96.10 ON E OF ANNA  
& SECOND STREET (EAST)


1. 40.76' S.E. to Nail & Washer, S. Side Street Light Pole.
2. 35.25' S.W. to S.E. Corner Dodge Elem. School Building.
3. 49.65' N.E. to "X" Cut in S.W. Corner Cone Sign Base.

C 15 - 273


3/13

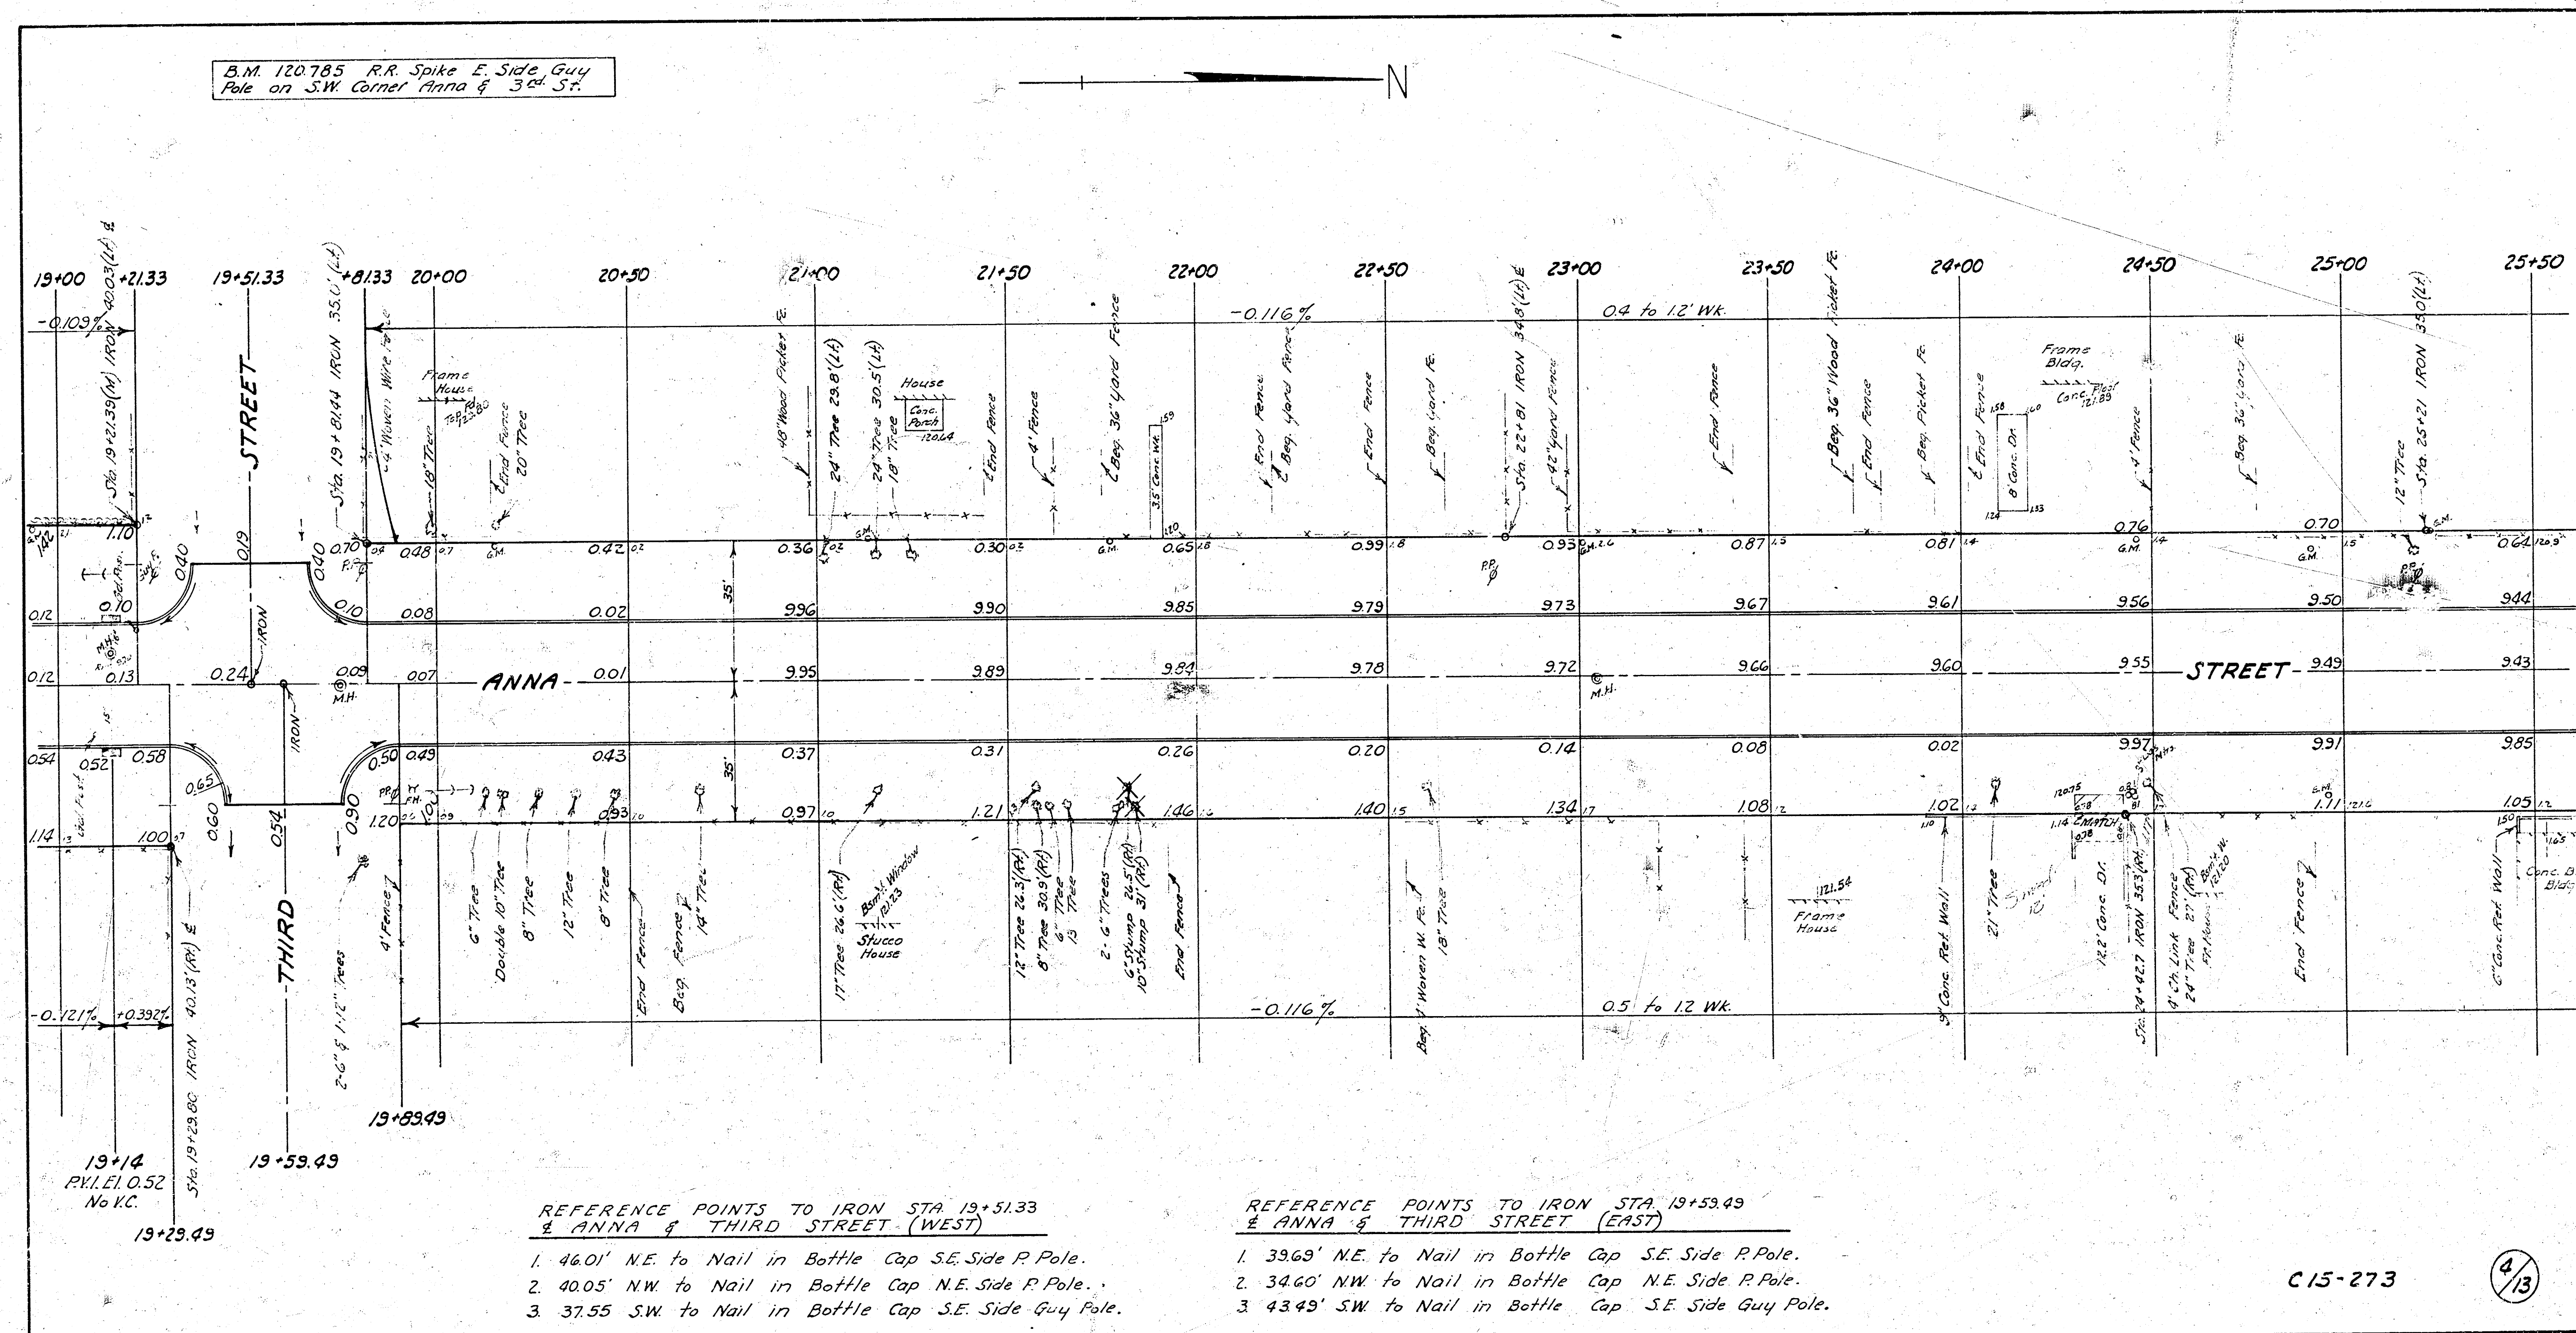

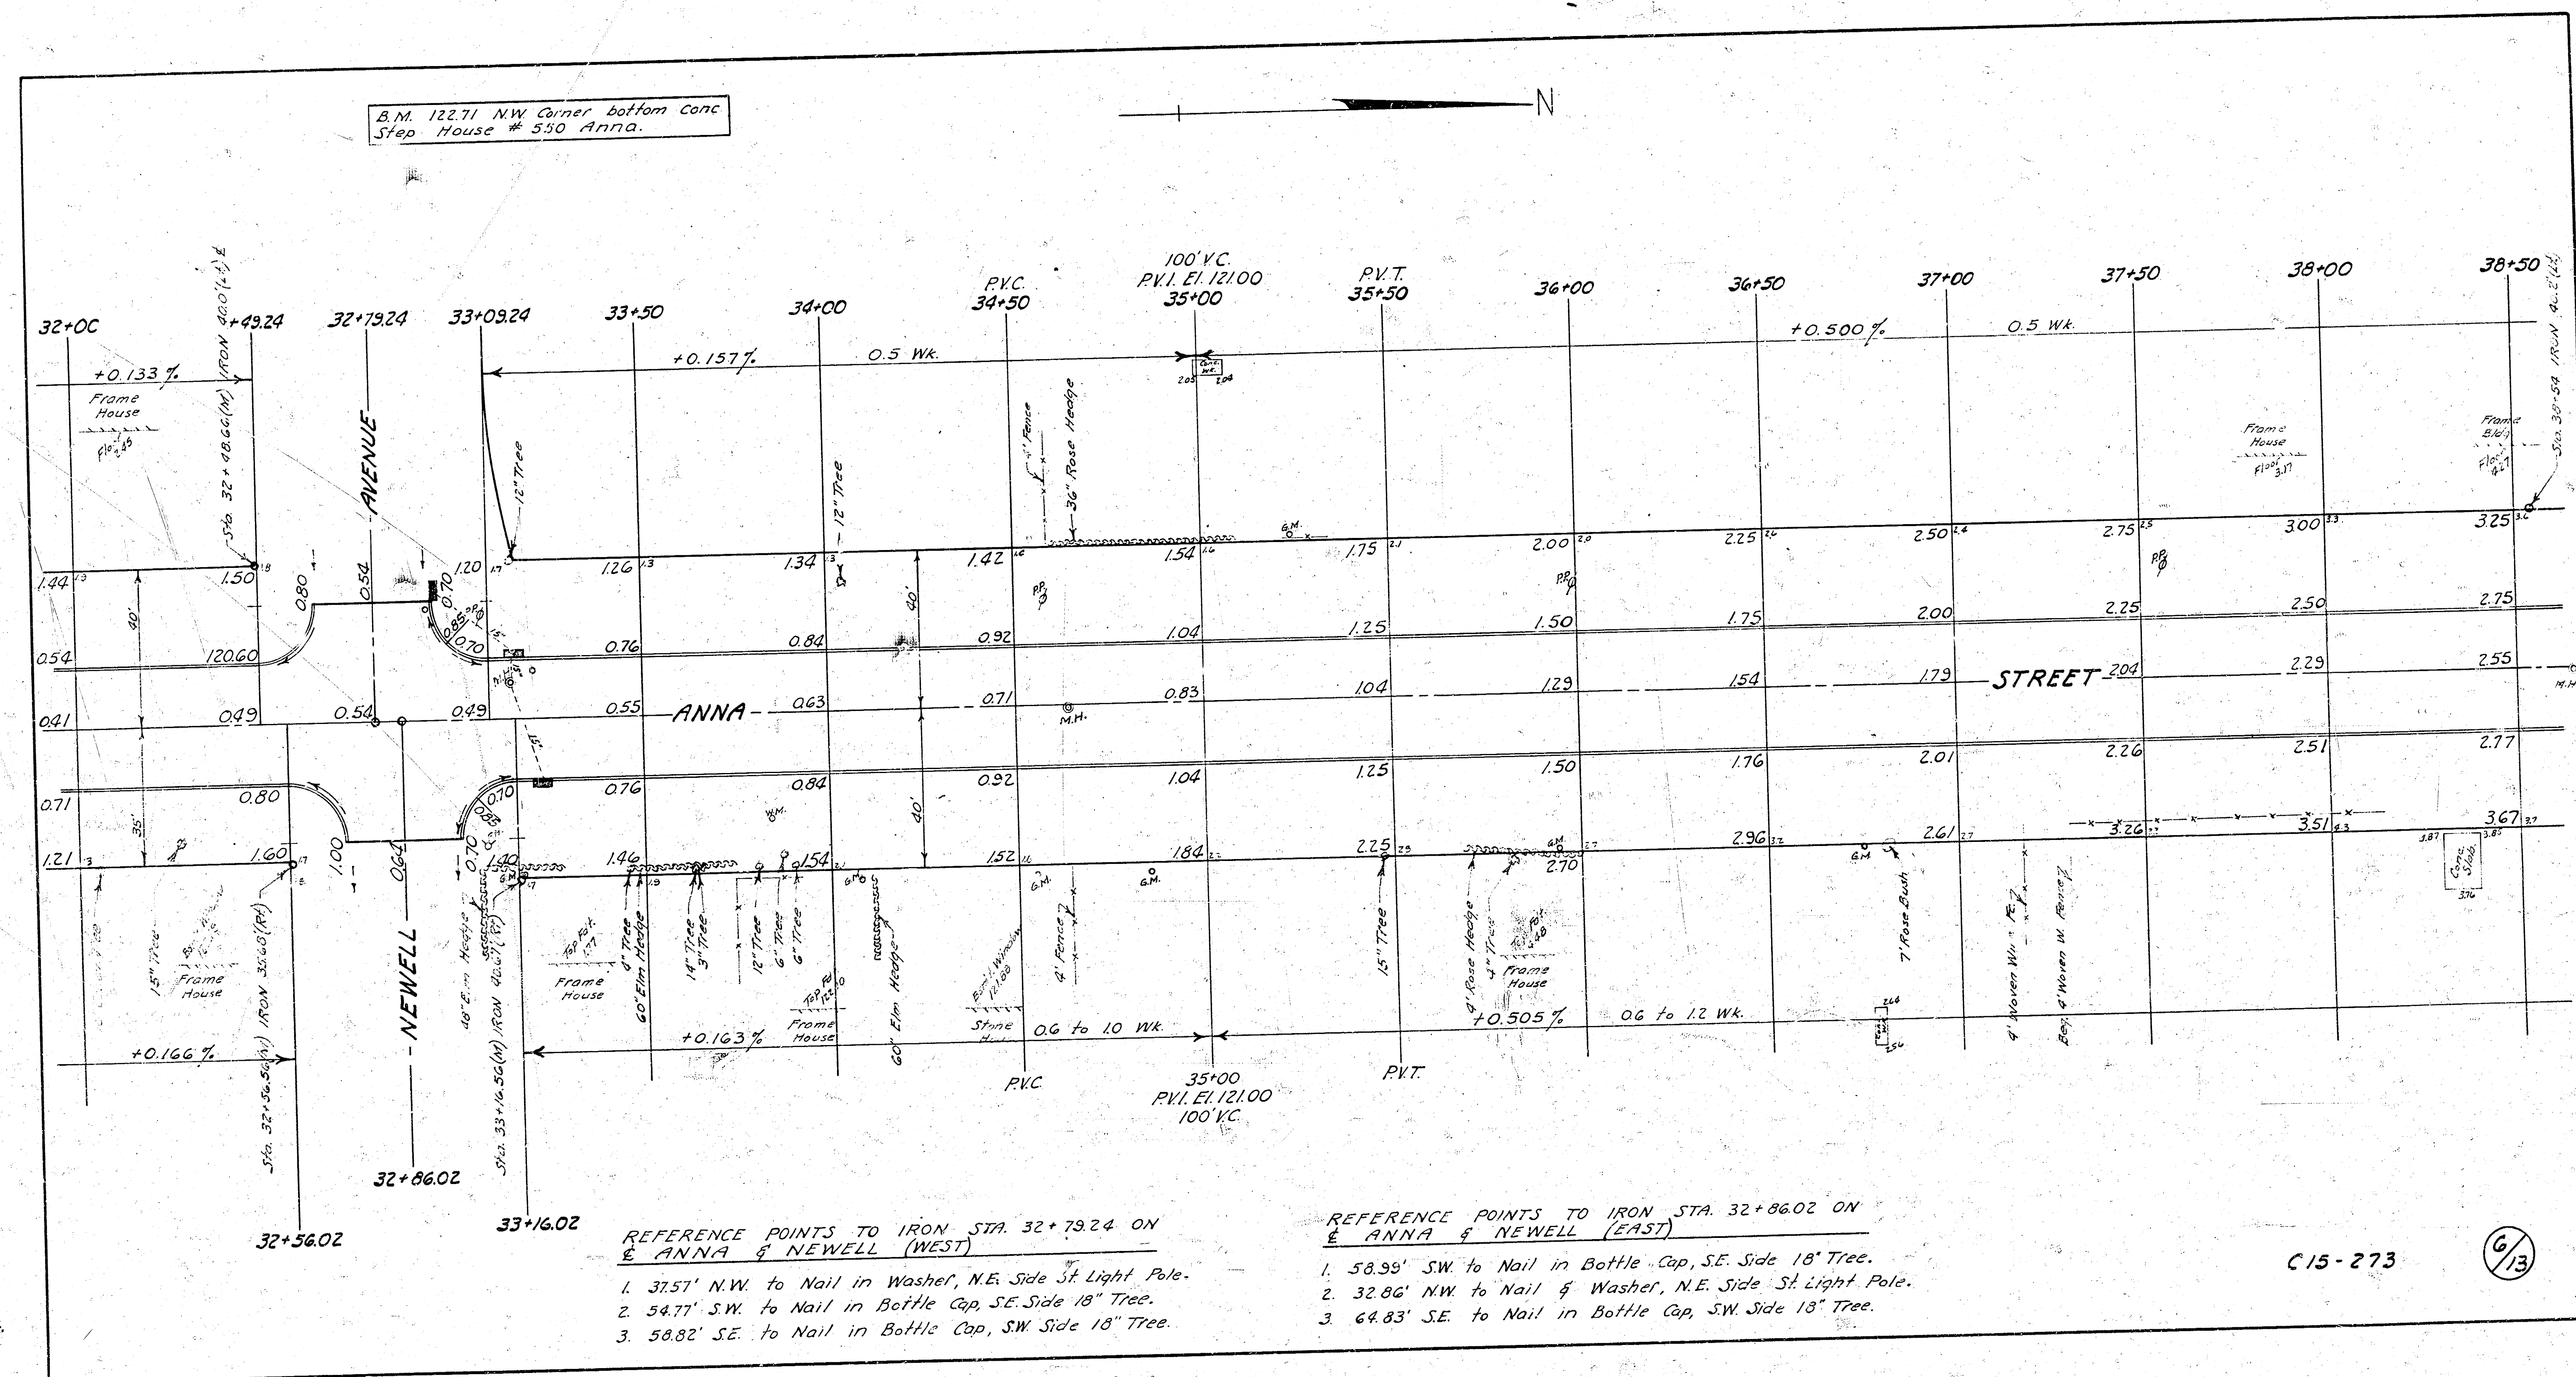

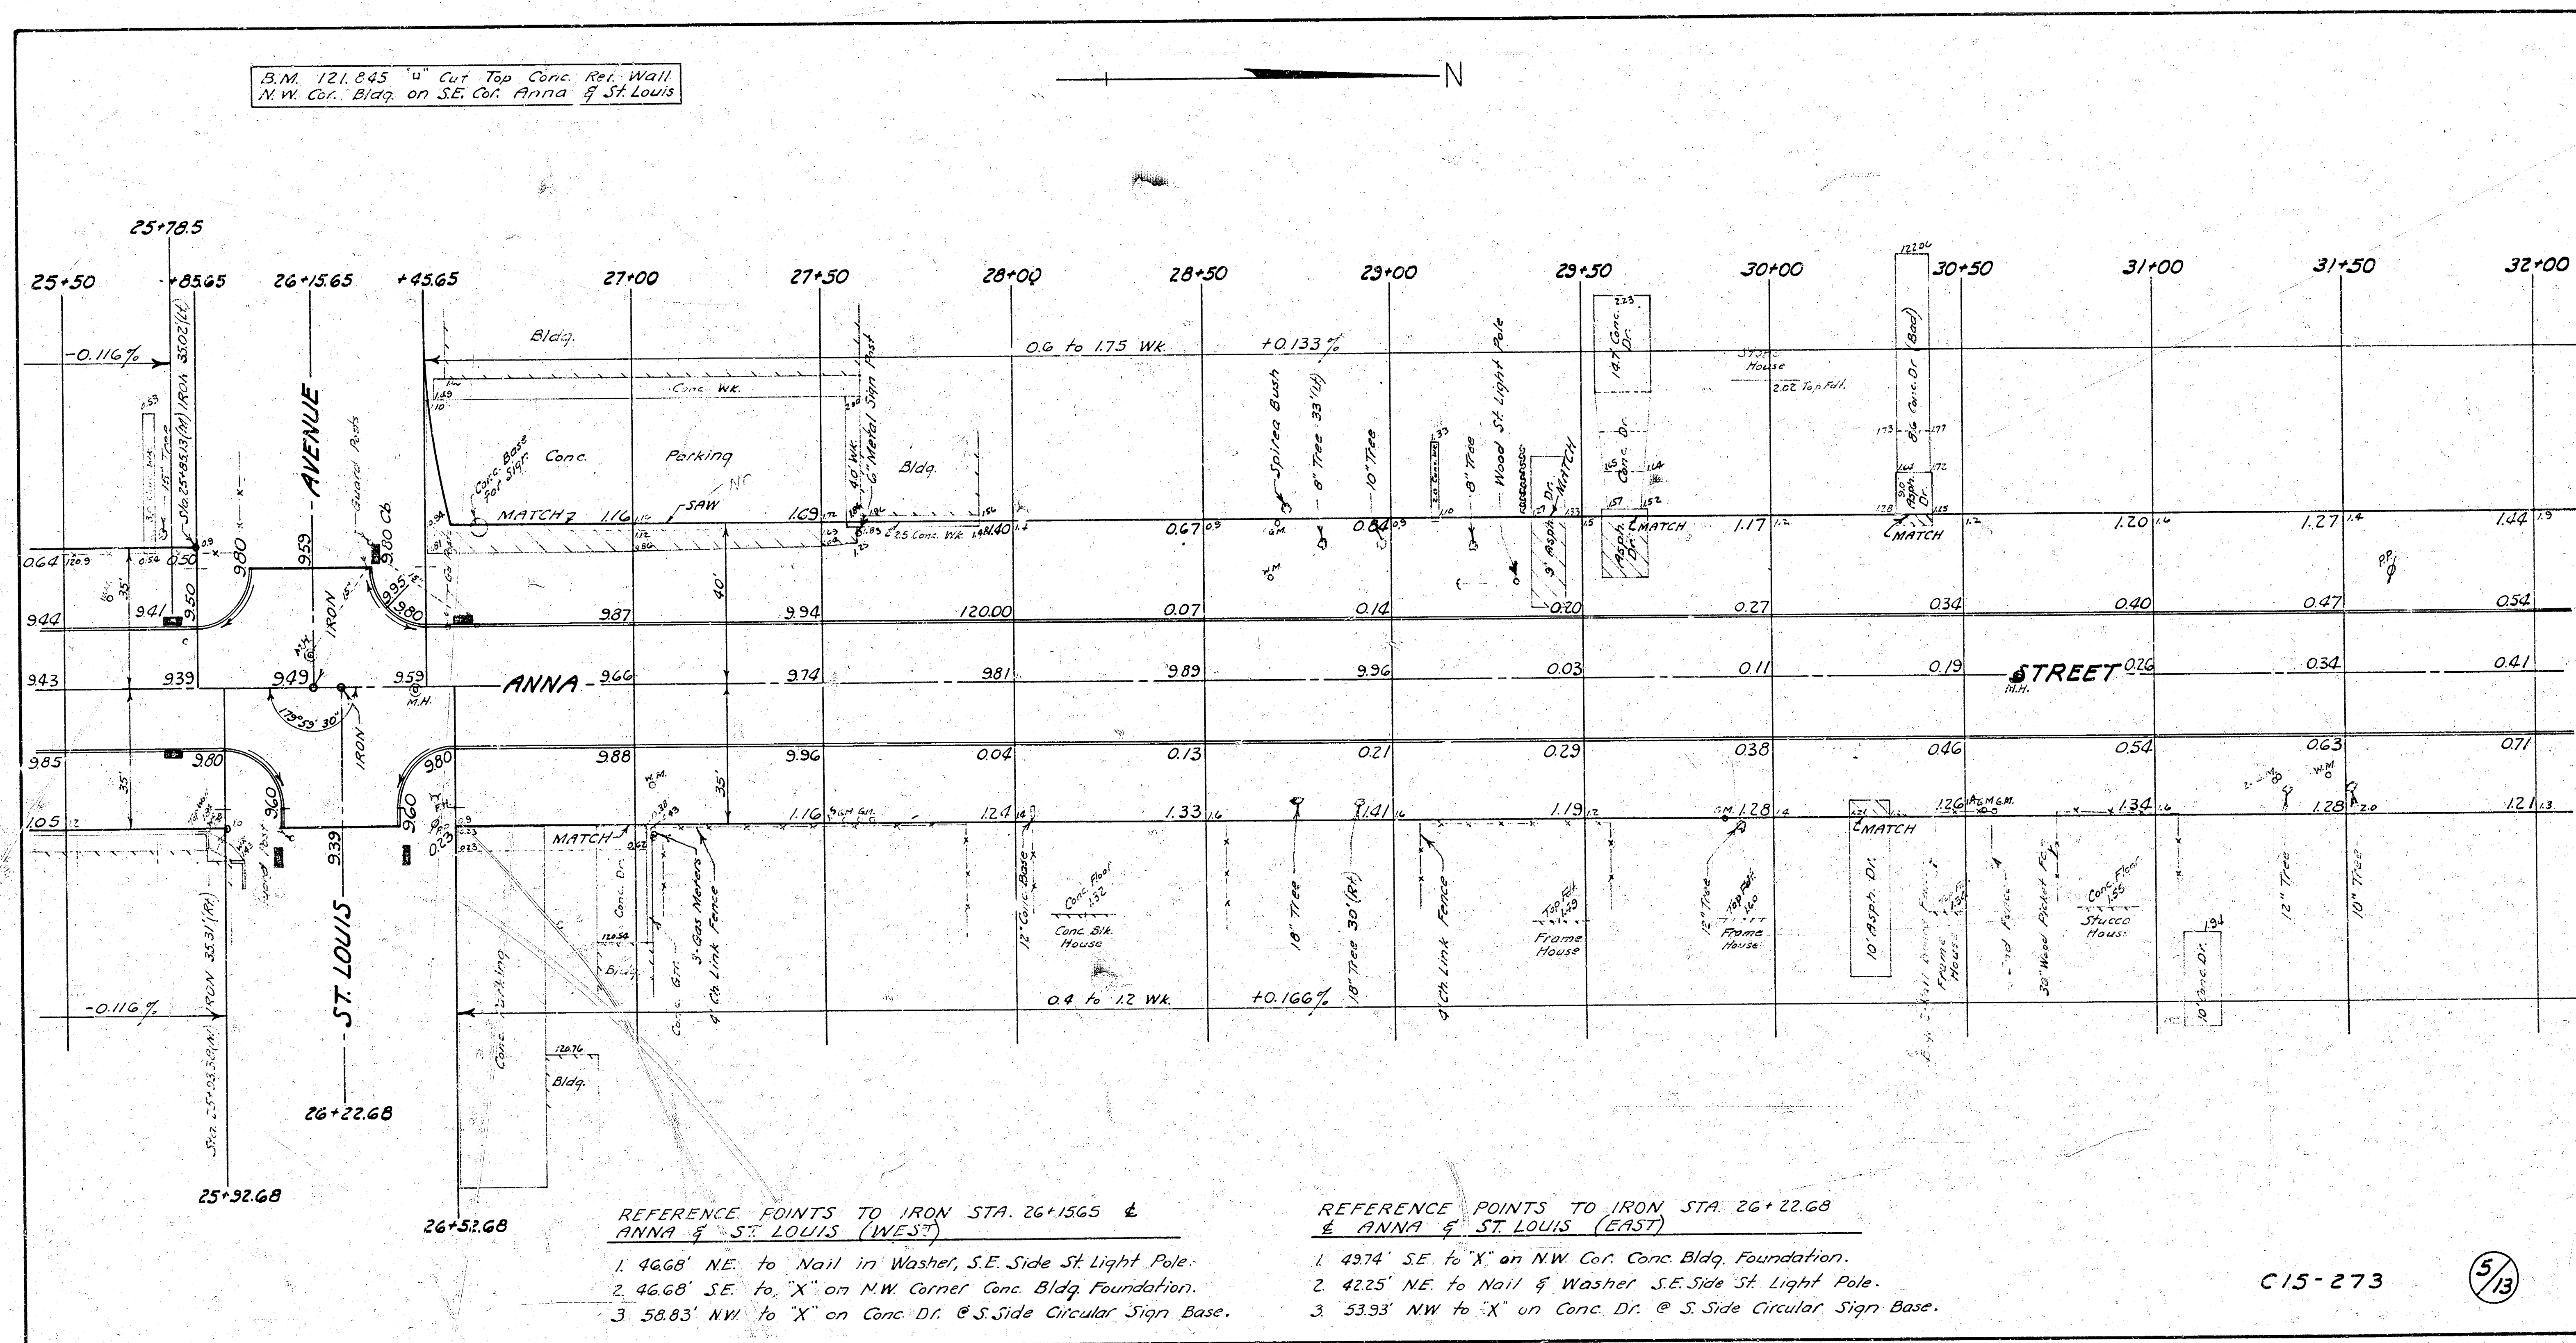

B.M. 124.56 City Standard  
NE Corner Anna & Central  
N.W.

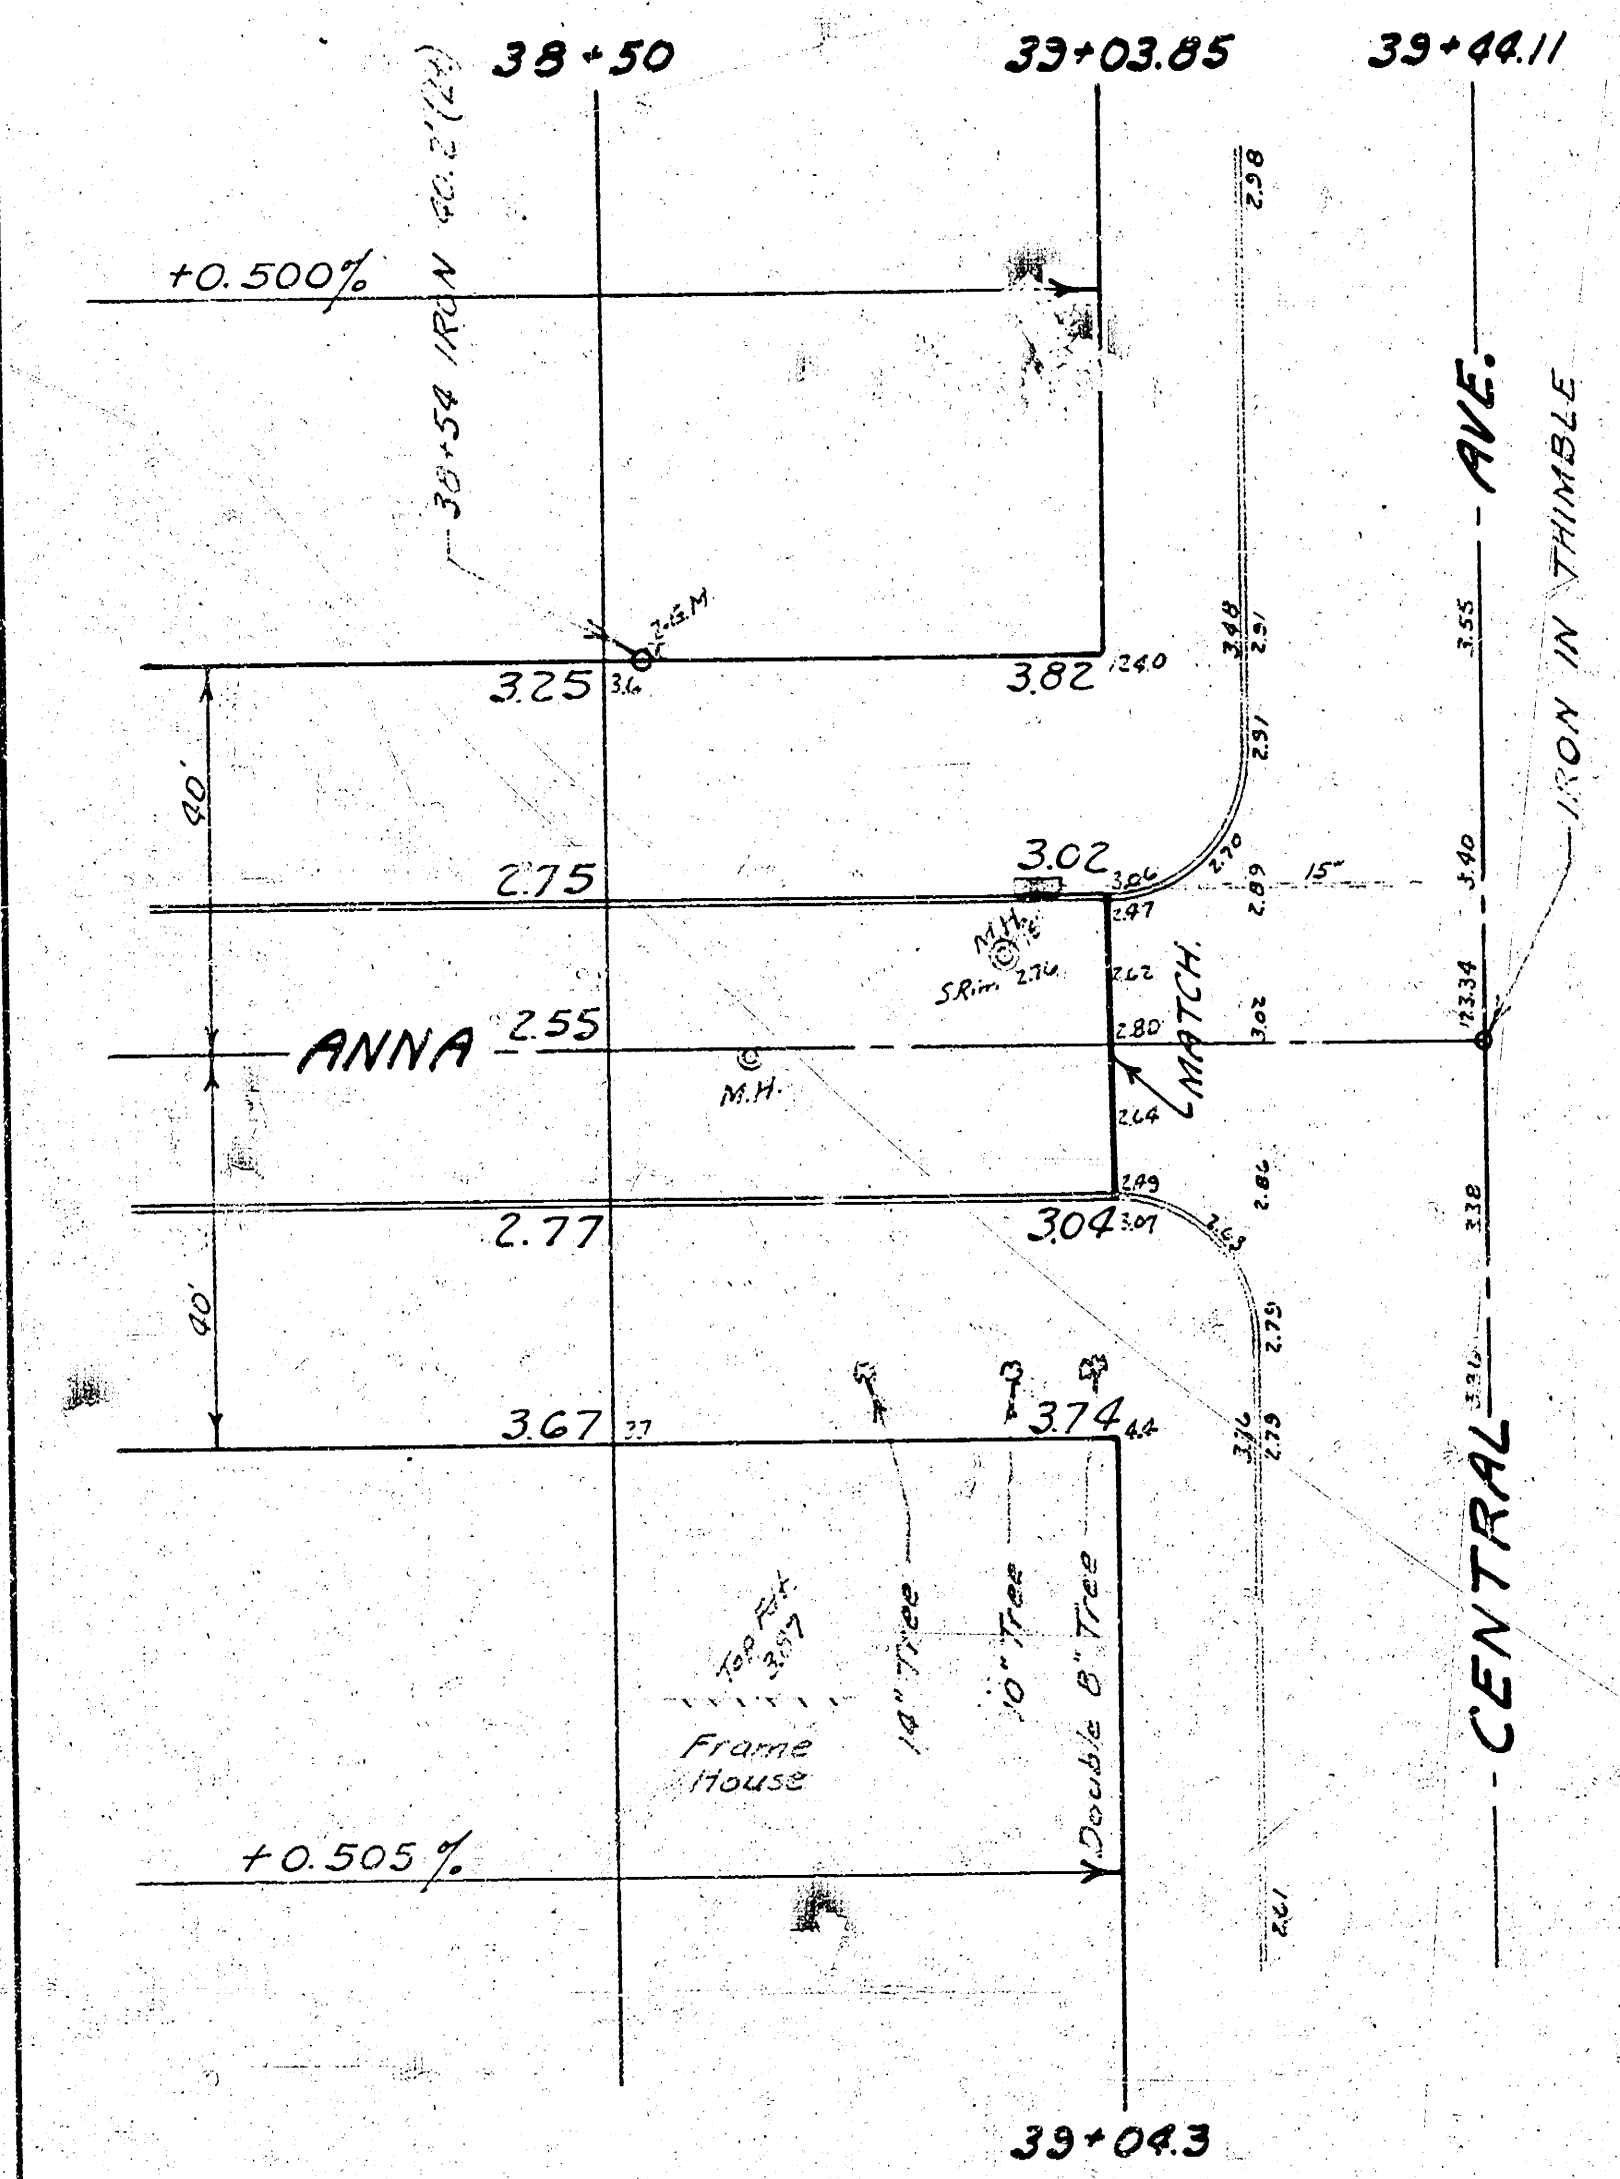

C15-273

7/3