


B.M. 121.25 S.W. Cor. Conc
Strip No. 102 Anna


Scale: 1" = 20'


N

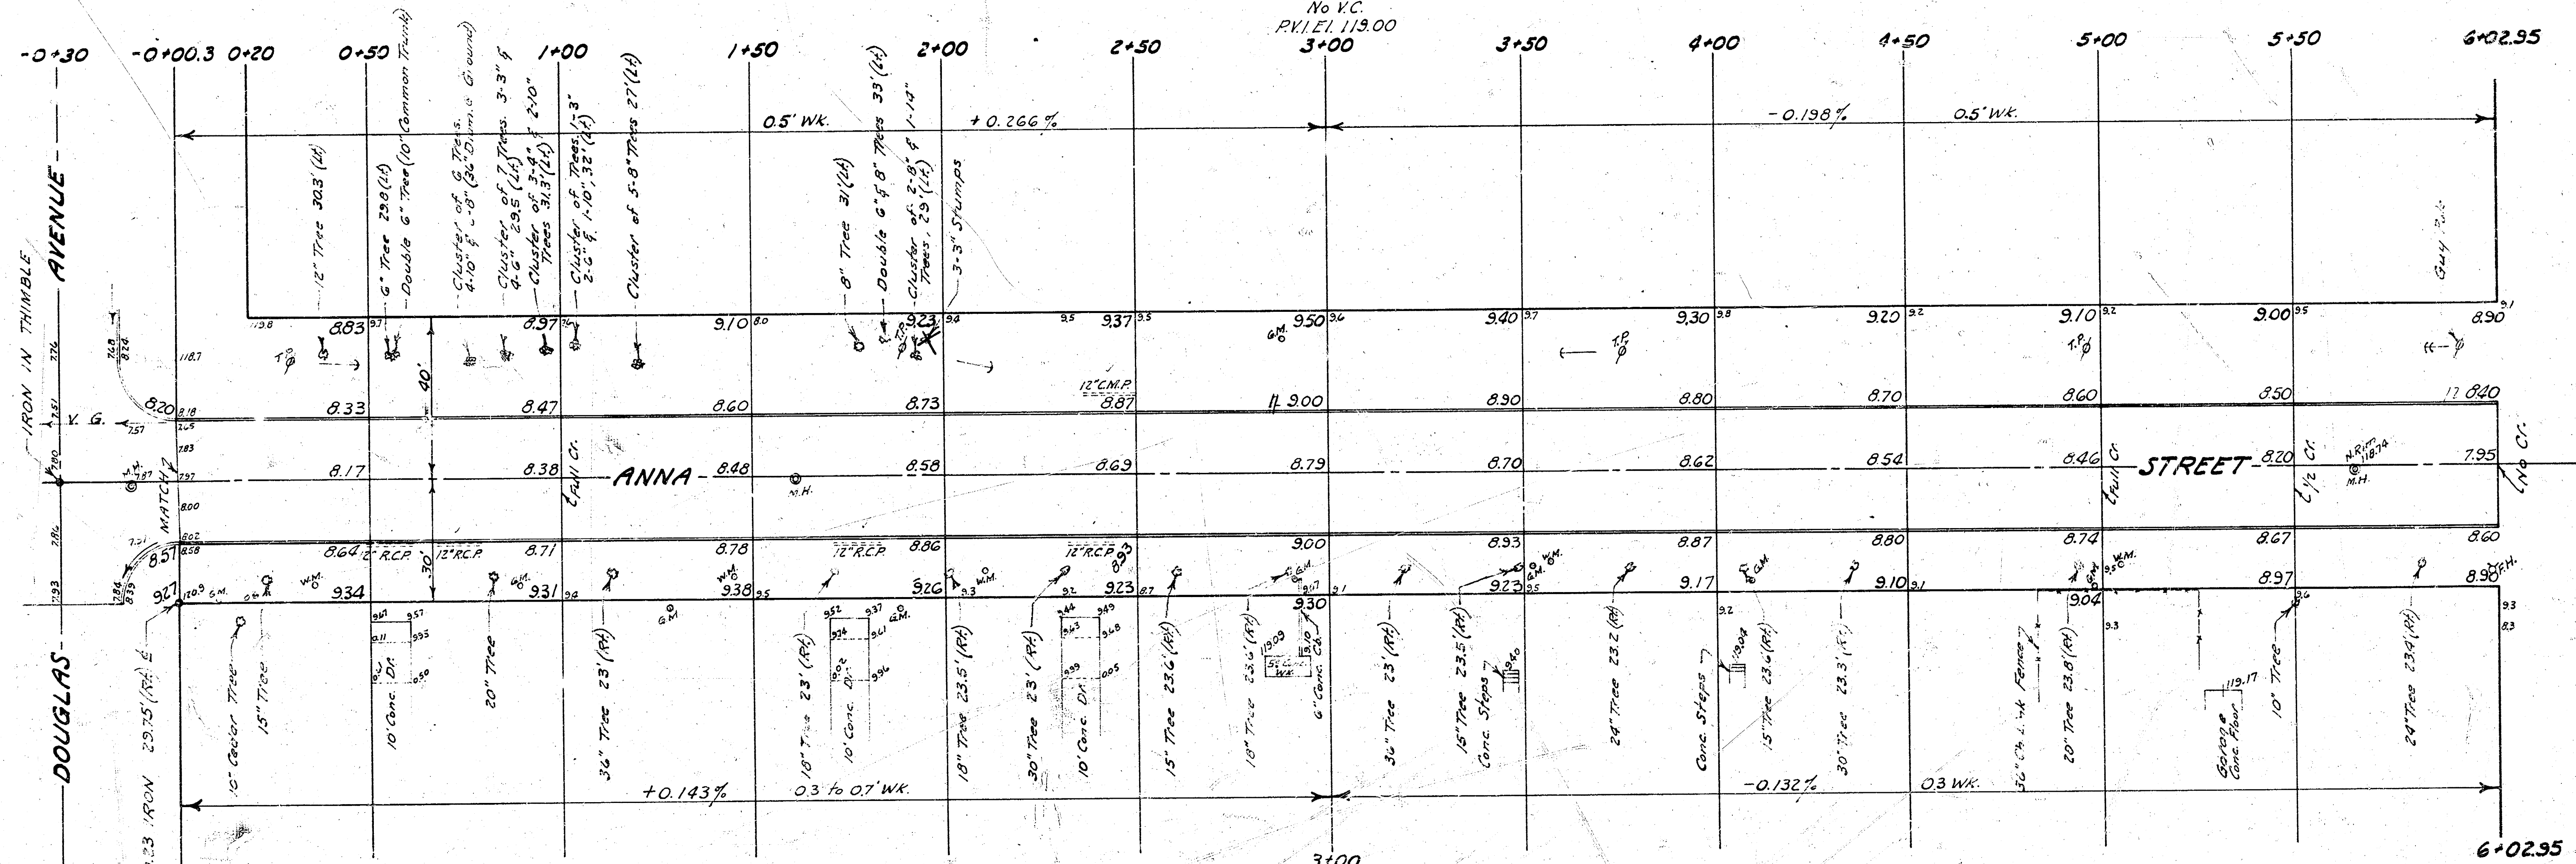


EXCAVATION			
PROPERTY		CITY	
4843	Cu. Yds.	962	Cu. Yds.
+10%	484	96	
Totals	5327	1058	Cu. Yds.

ANNA STREET
FROM N.L. DOUGLAS AVE.
TO S.L. CENTRAL AVE.
6" Conc. & Int. Curb
B.E. SMITH CITY ENGINEER
CITY OF WICHITA KANSAS
1/13 JULY 1963 Proj. No. C15-273

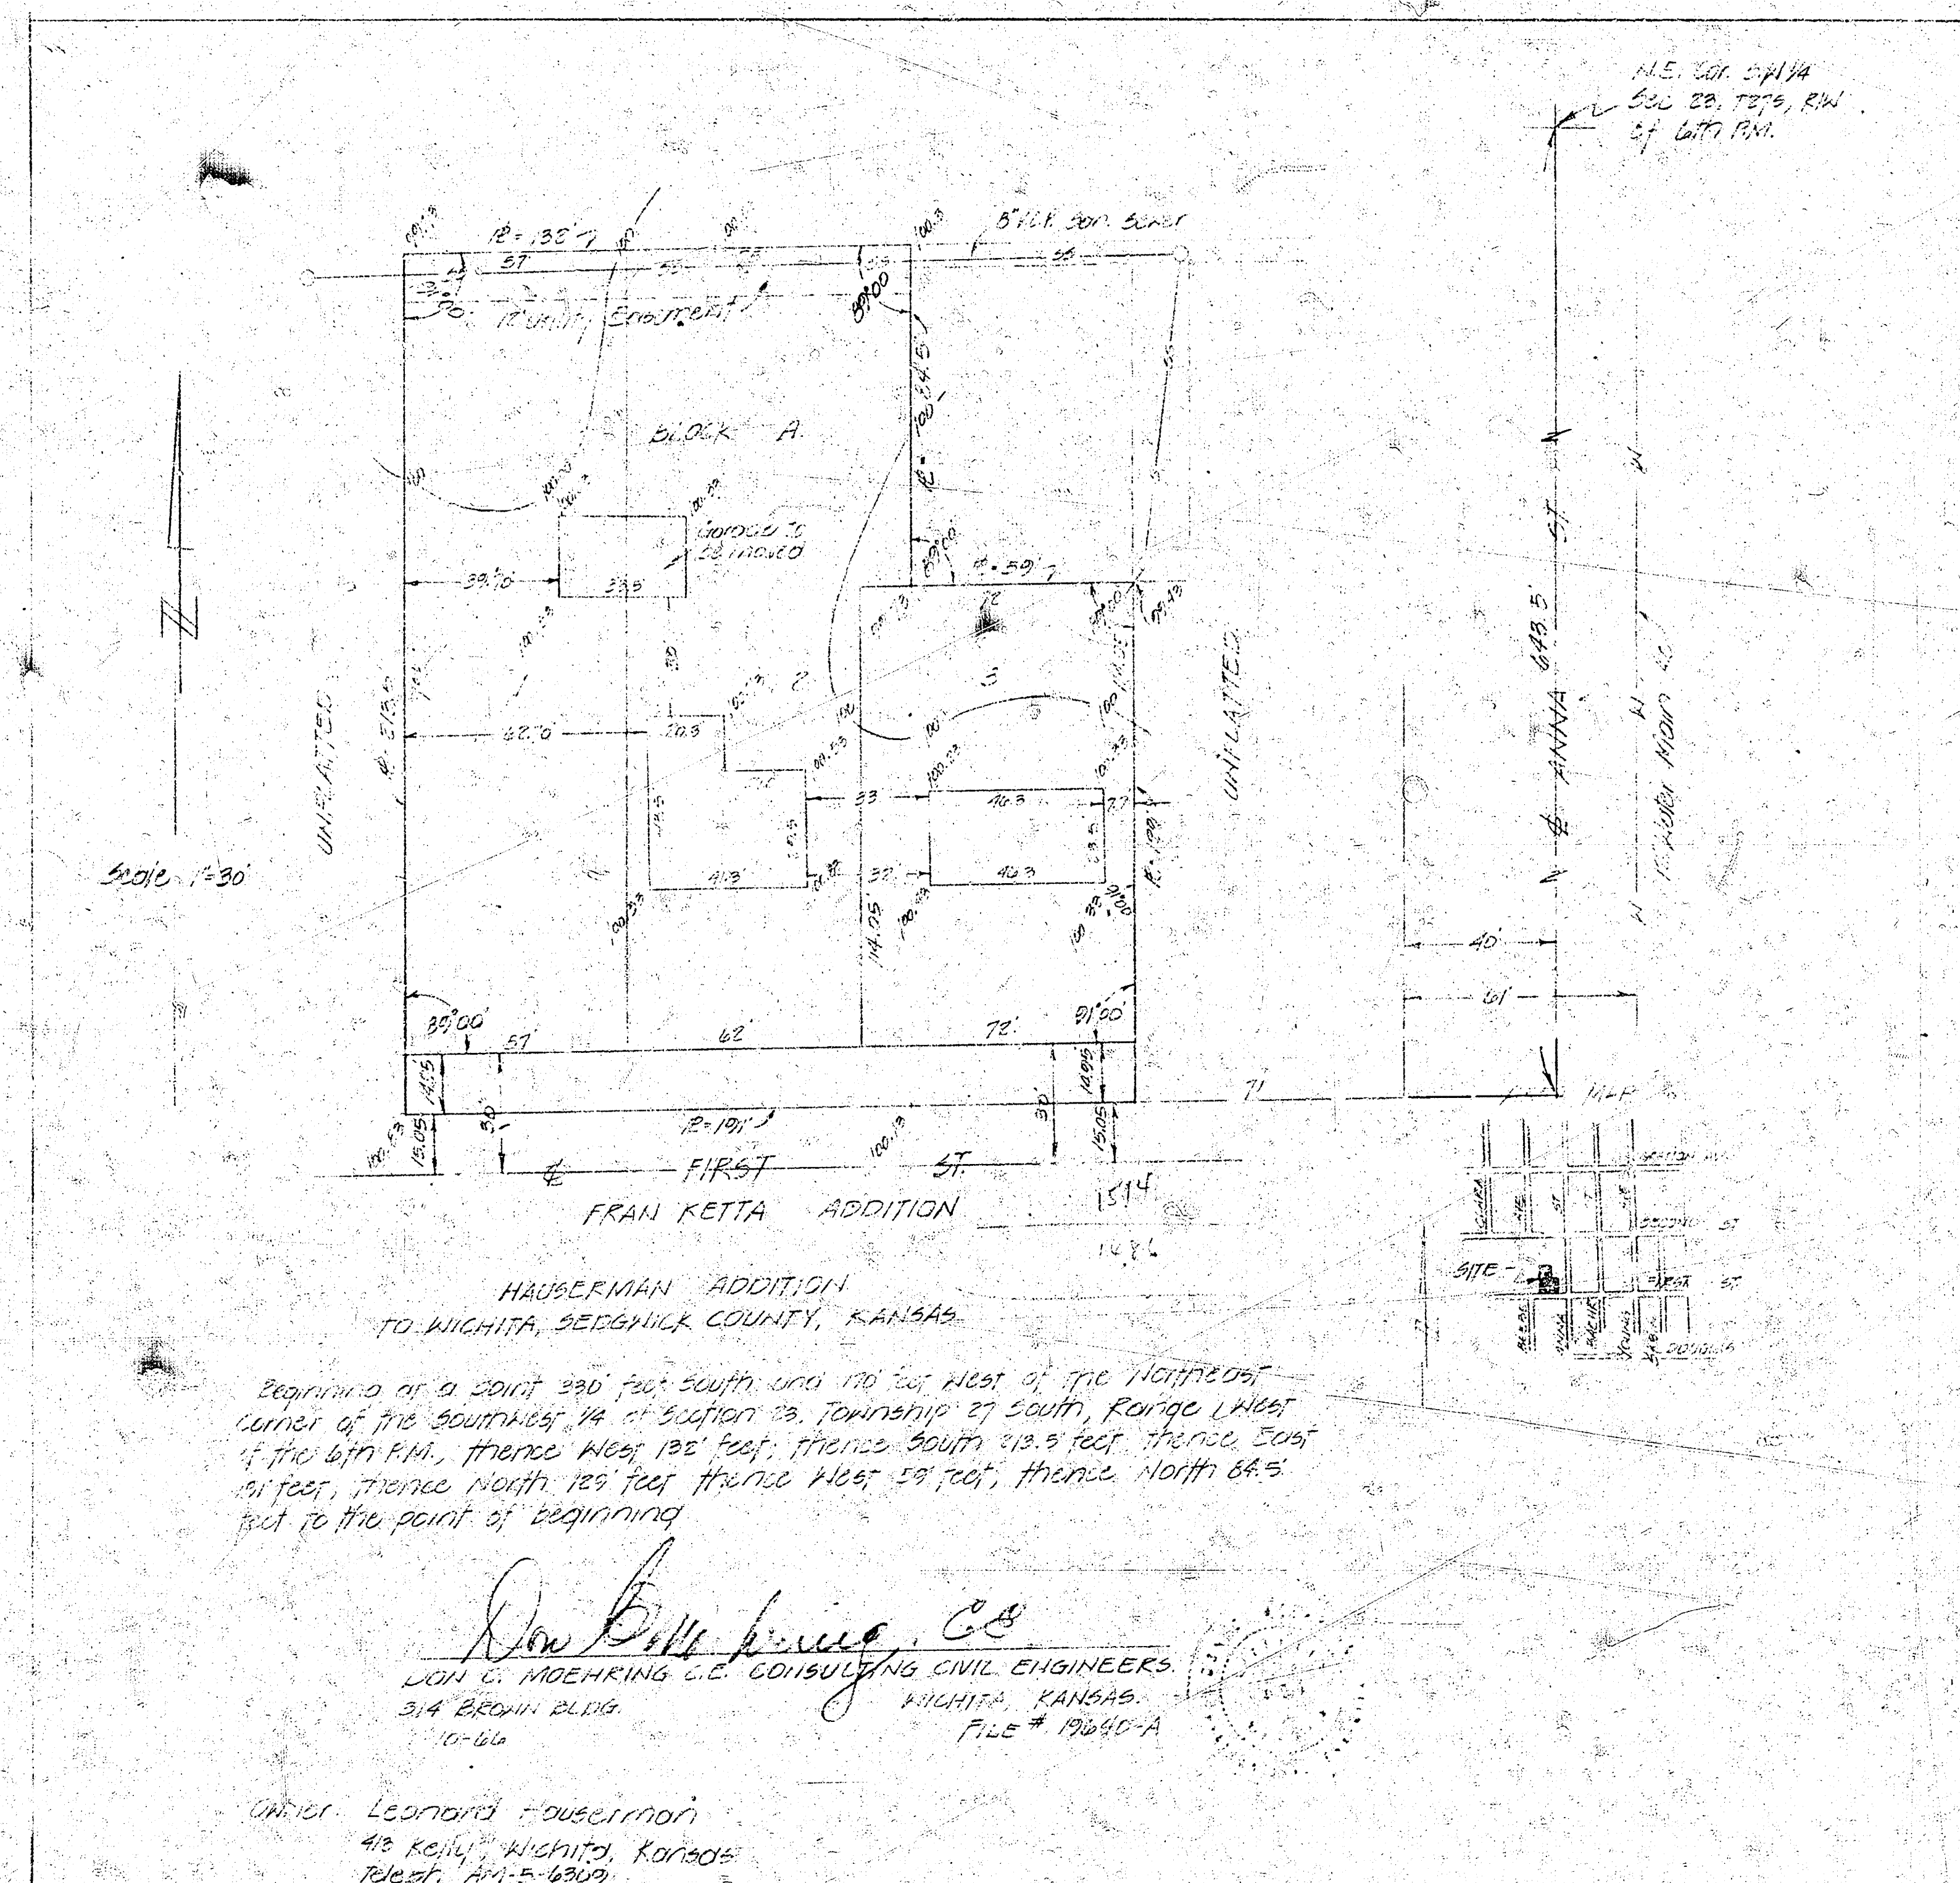

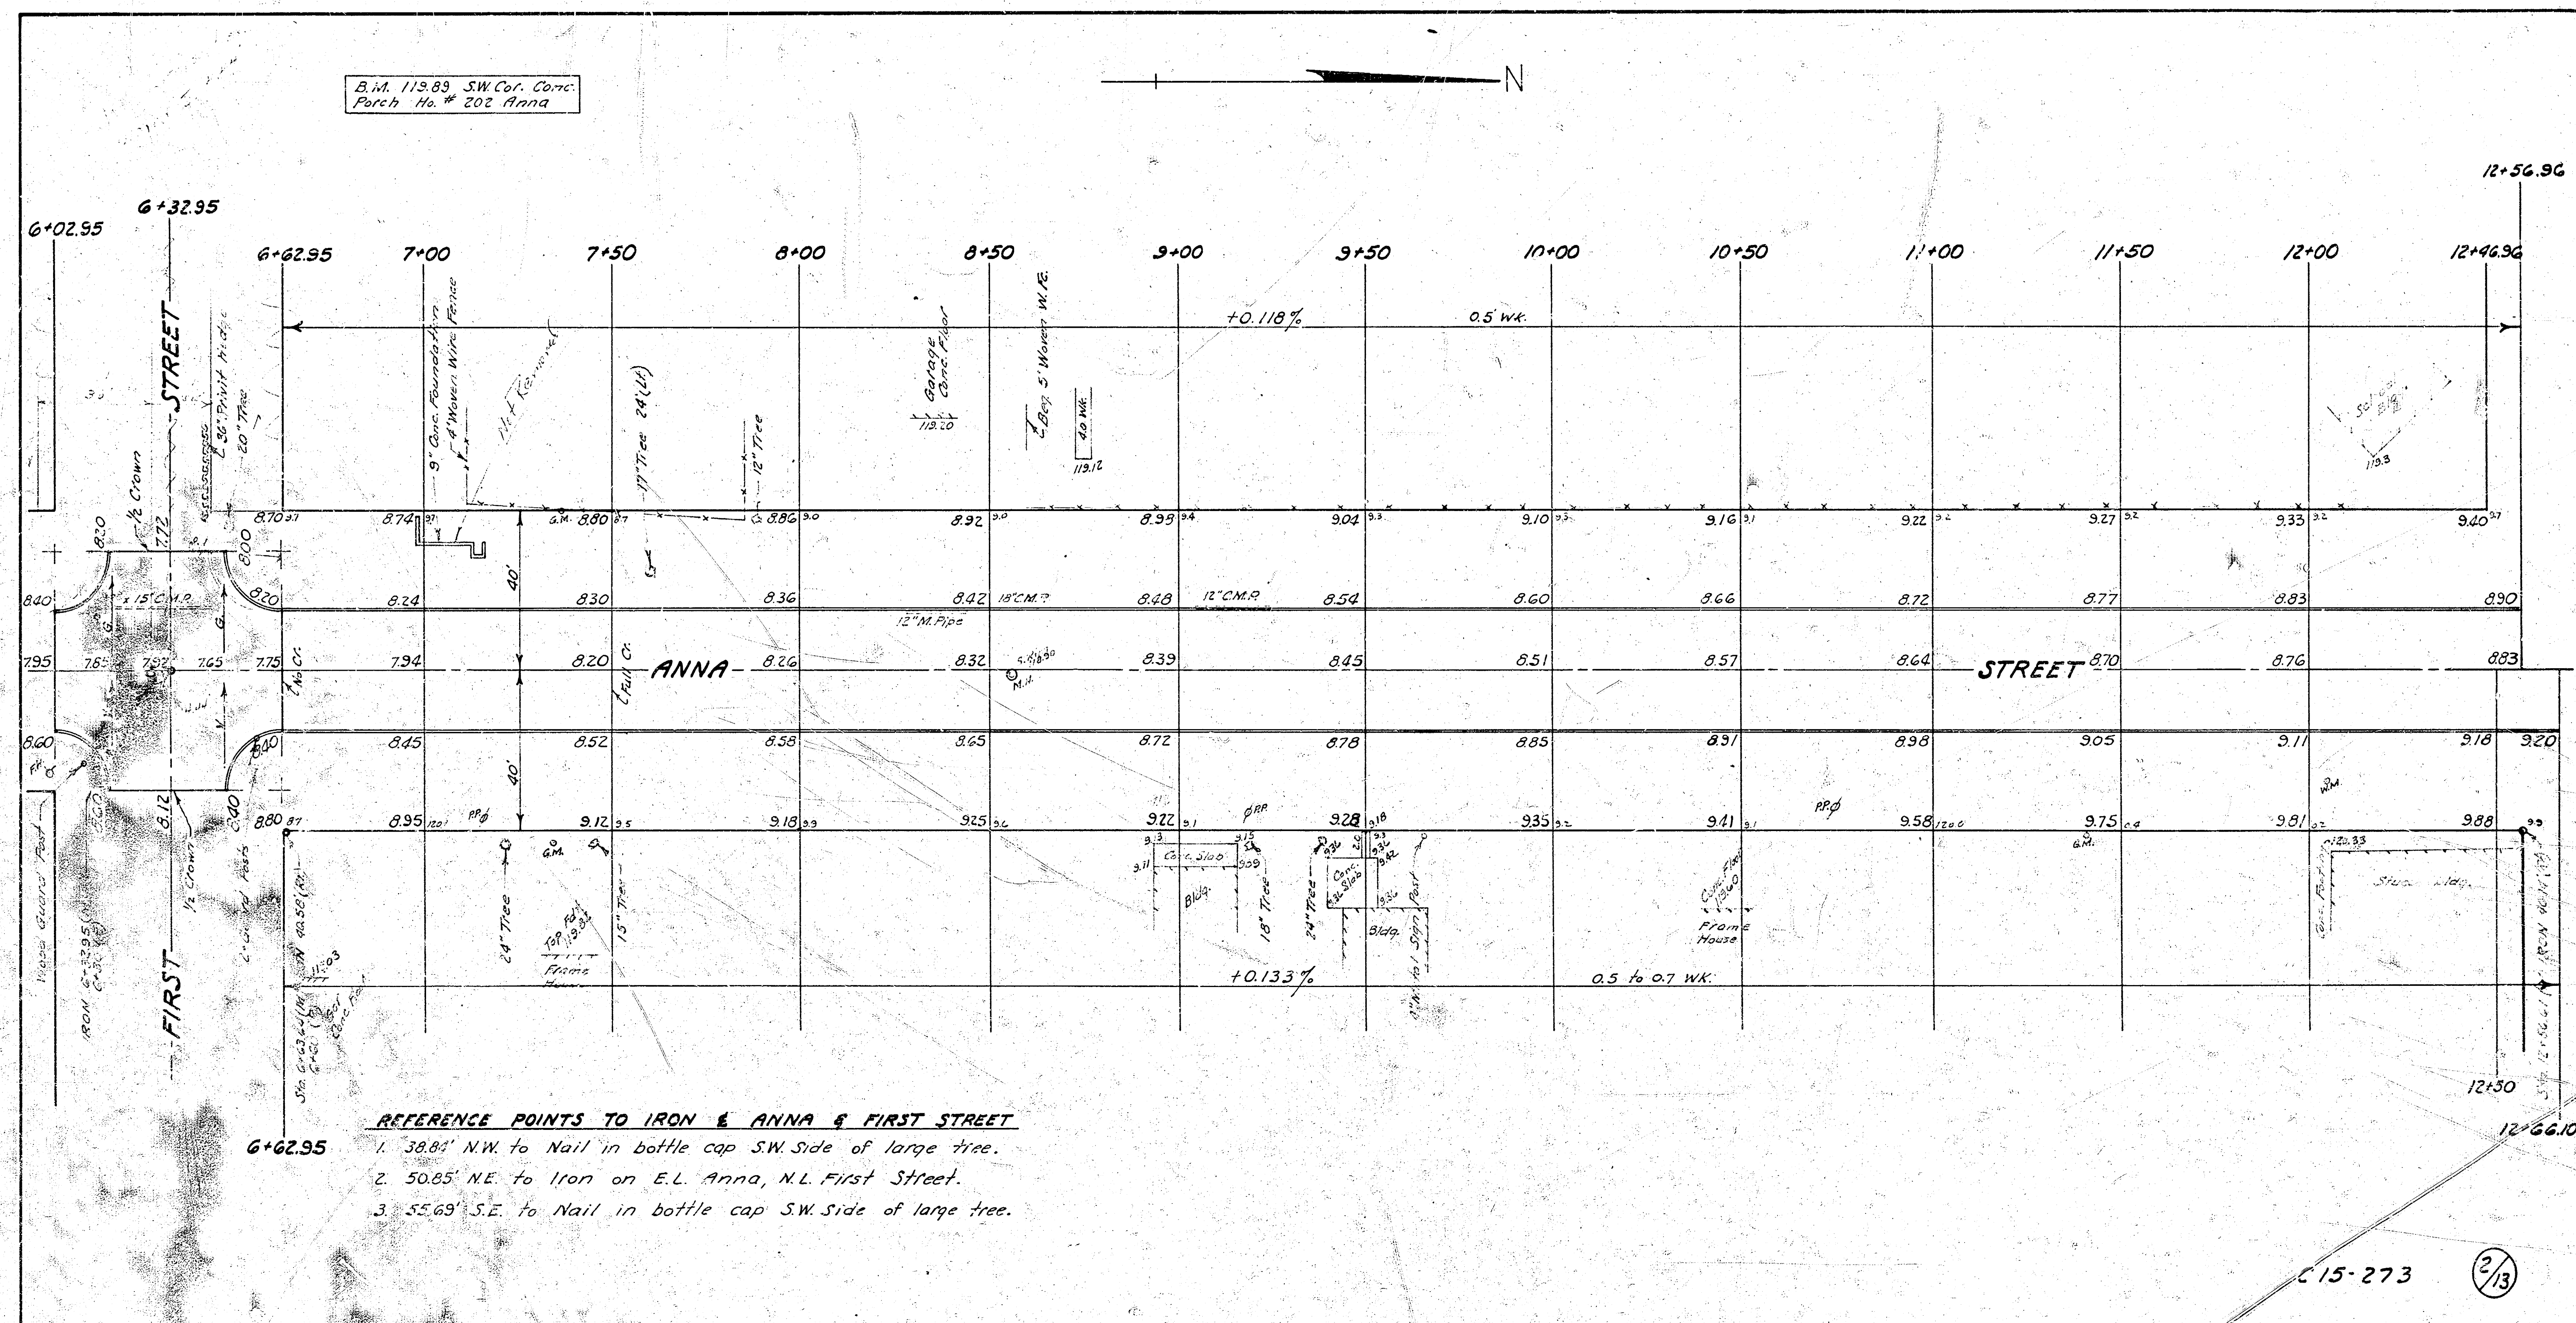

B.M. 113.91 City Standard S.E.
Corner Anna & Second Street.

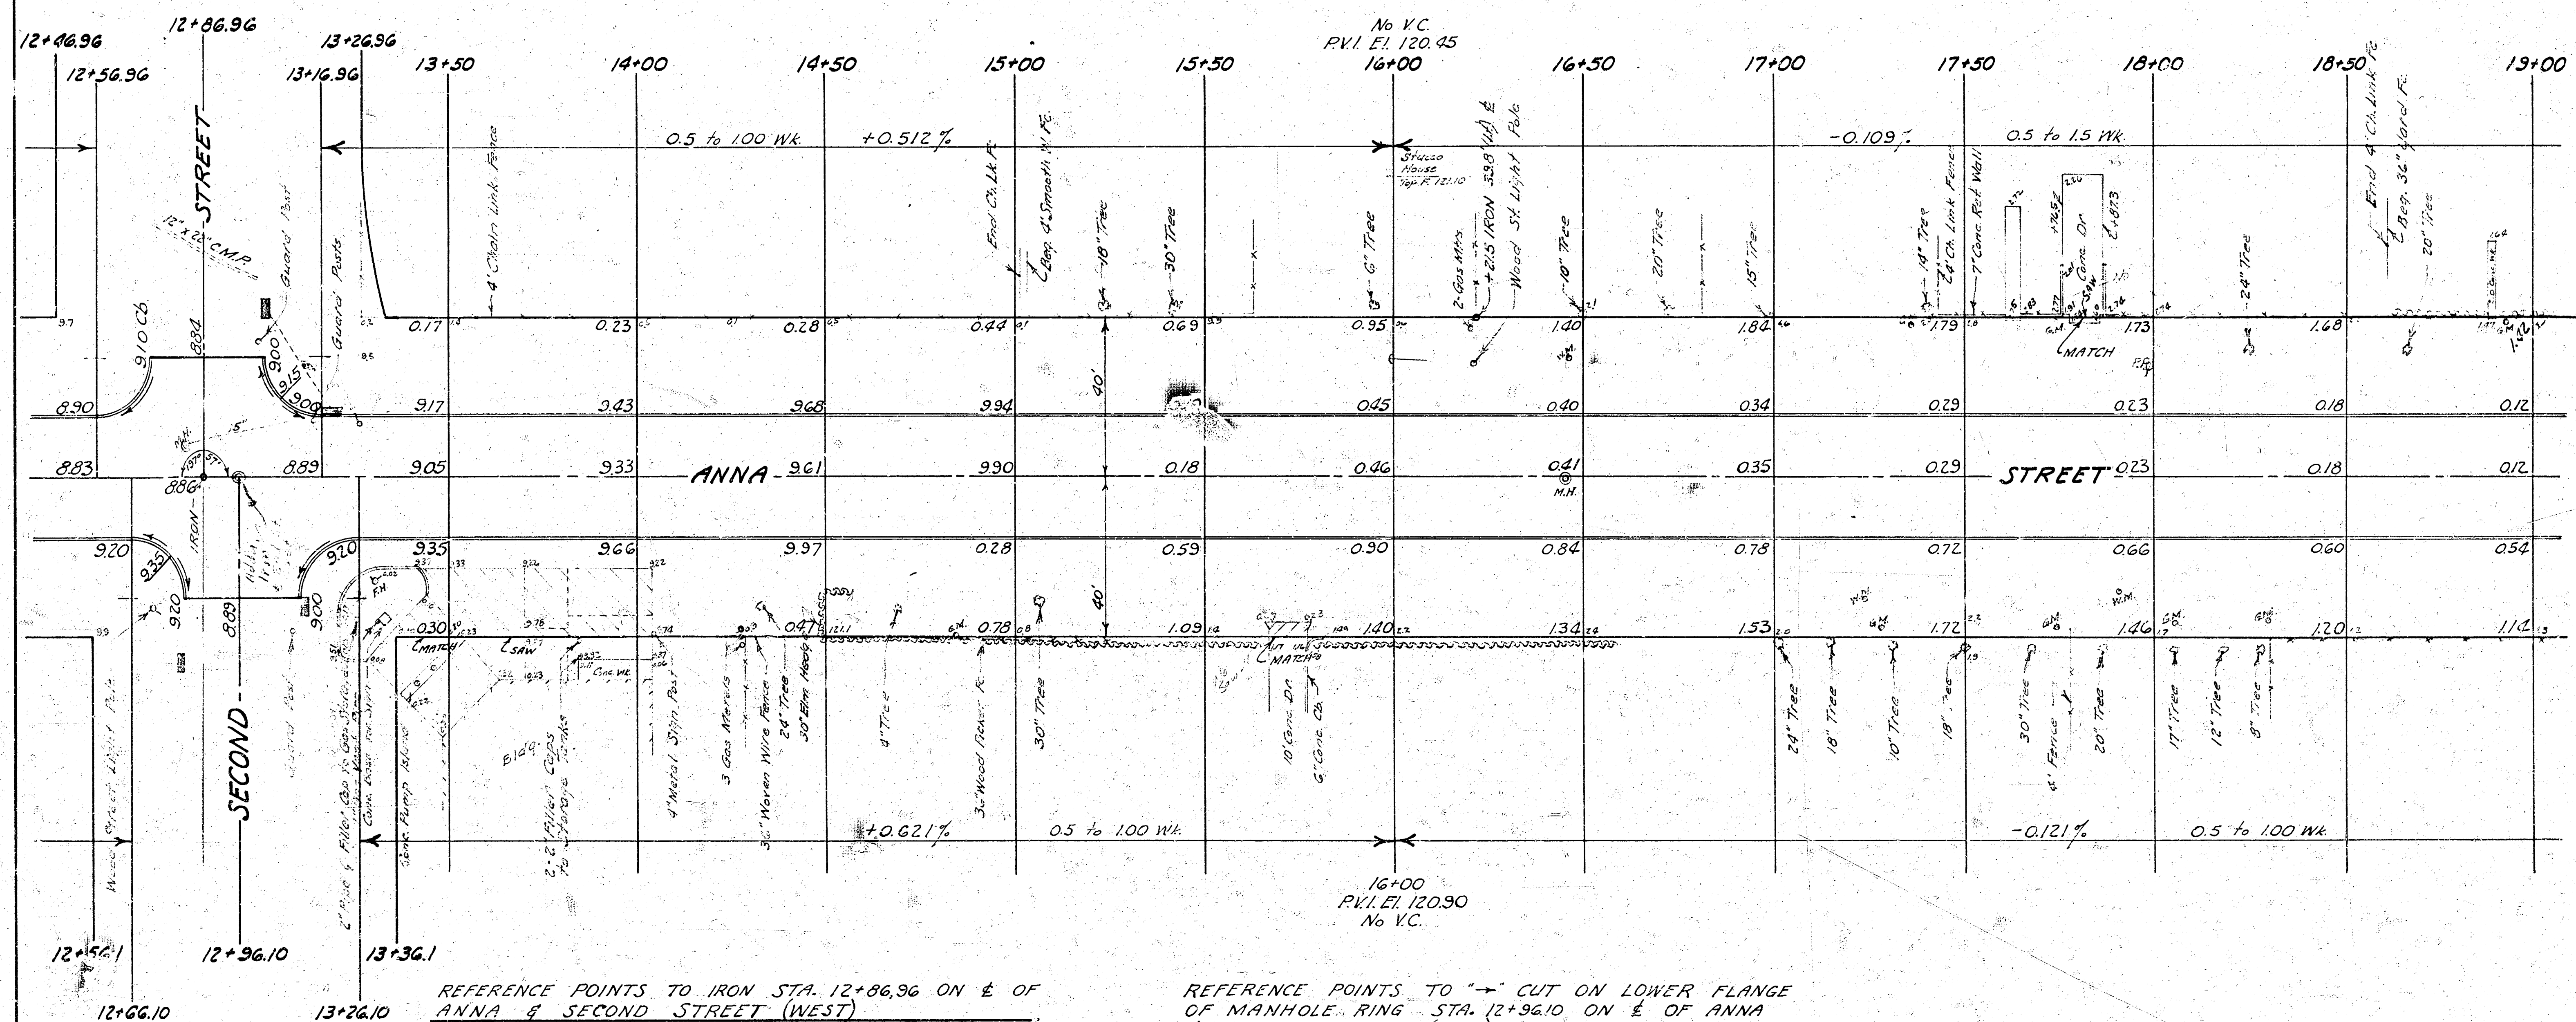

REFERENCE POINTS TO IRON STA. 12+86.96 ON E OF ANNA & SECOND STREET (WEST)


- 35.91' S.E. to Nail & Washer, S.W. Side Street Light Pole.
- 63.18' S.W. to Nail & Washer, North Side 12" Elm.
- 56.53' N.E. to "X" in S.W. Corner Cone Sign Base.
- 50.29' S.E. to Iron on E.L. Anna at S.L. Second St.


REFERENCE POINTS TO "X" CUT ON LOWER FLANGE OF MANHOLE RING STA. 12+96.10 ON E OF ANNA & SECOND STREET (EAST)


- 40.76' S.E. to Nail & Washer, S. Side Street Light Pole.
- 35.25' S.W. to S.E. Corner Dodge Elem. School Building.
- 49.65' N.E. to "X" Cut in S.W. Corner Cone Sign Base.

C 15 - 273


3/13

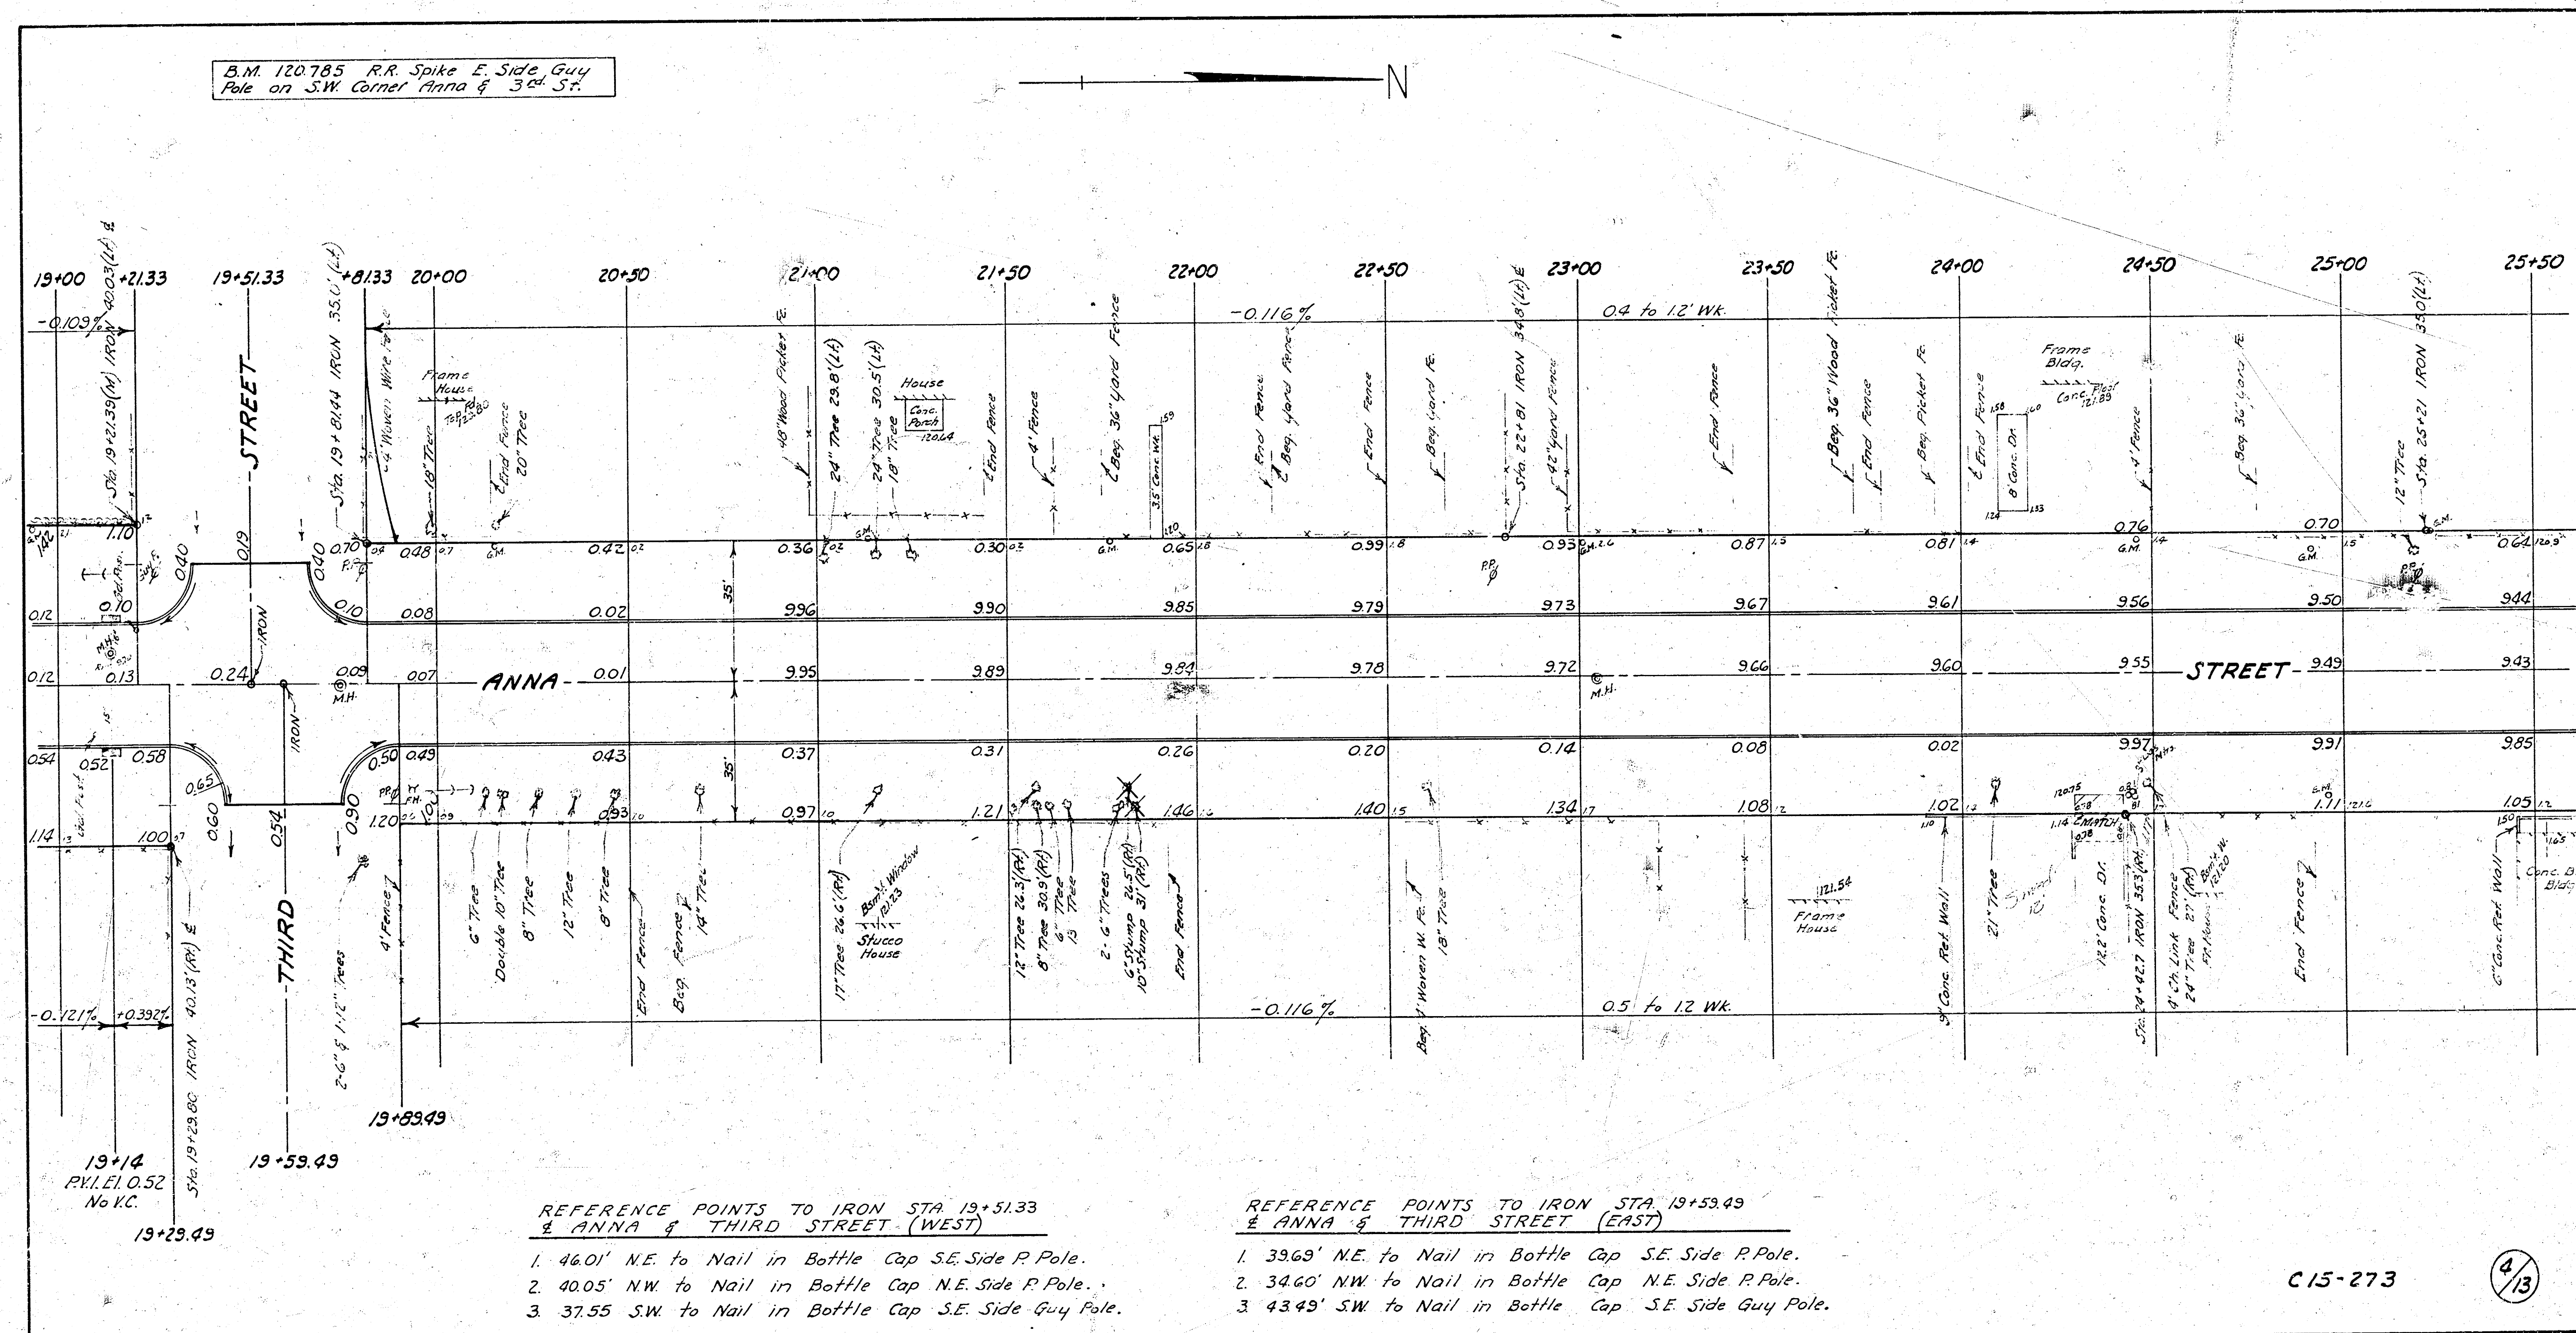

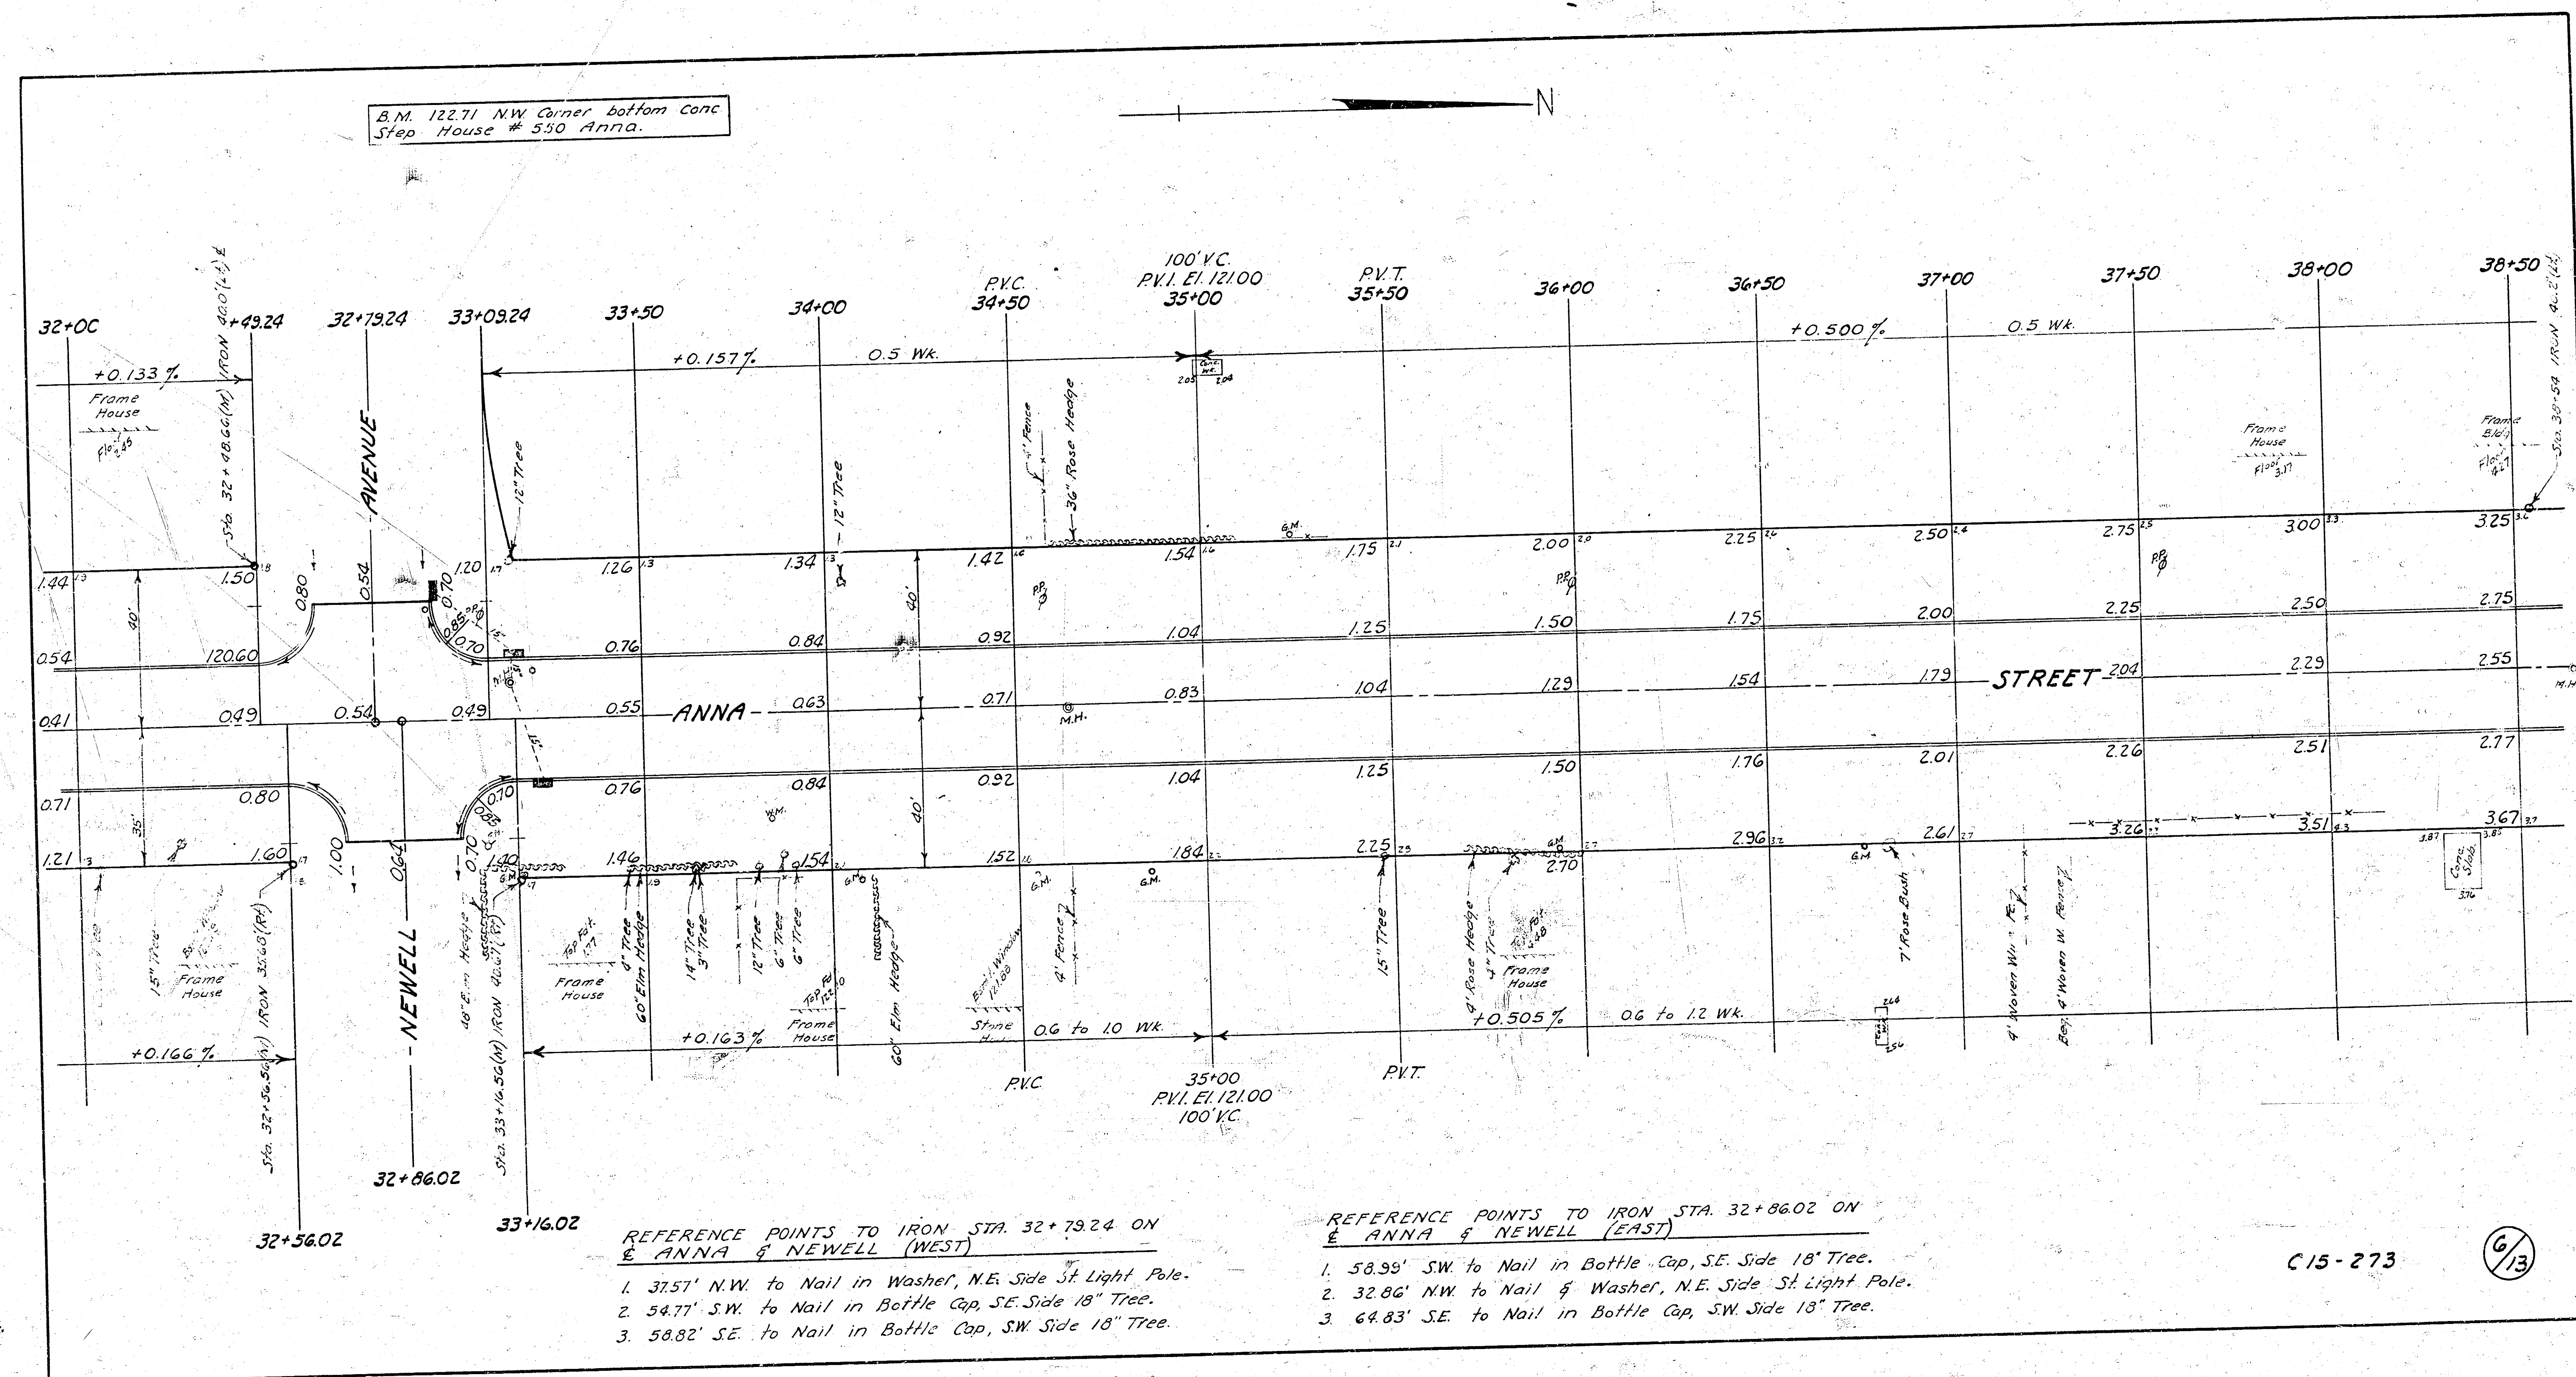

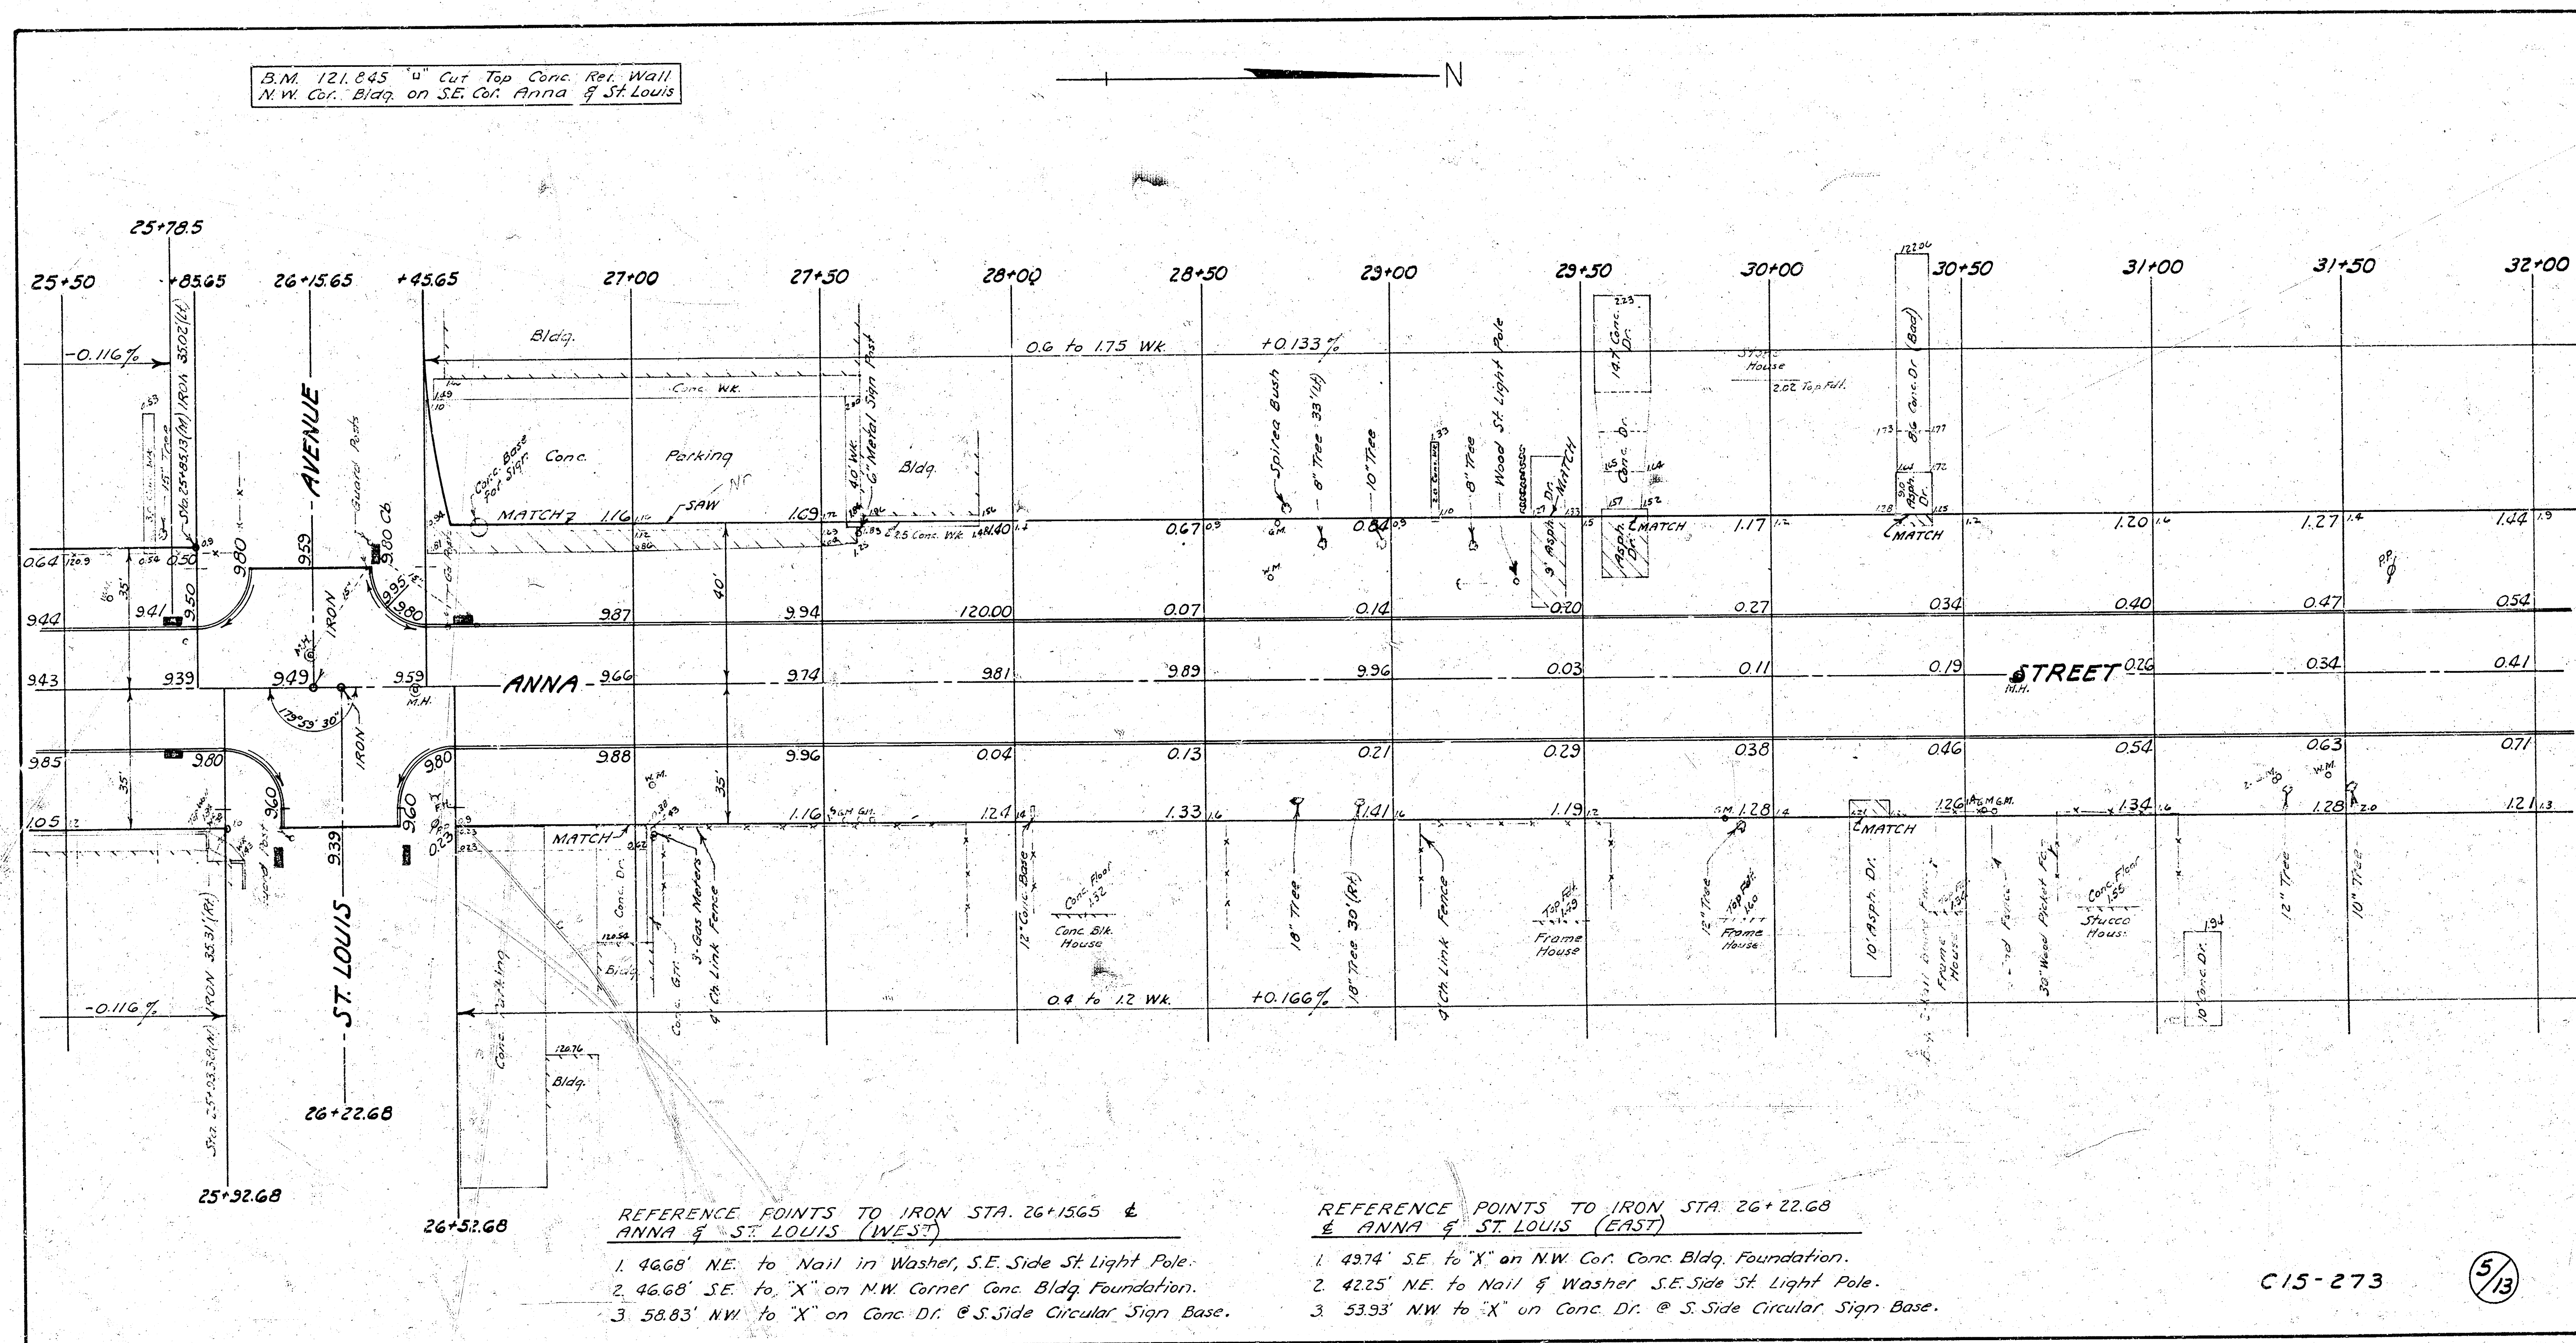

B.M. 124.56 City Standard
NE Corner Anna & Central
N.W.

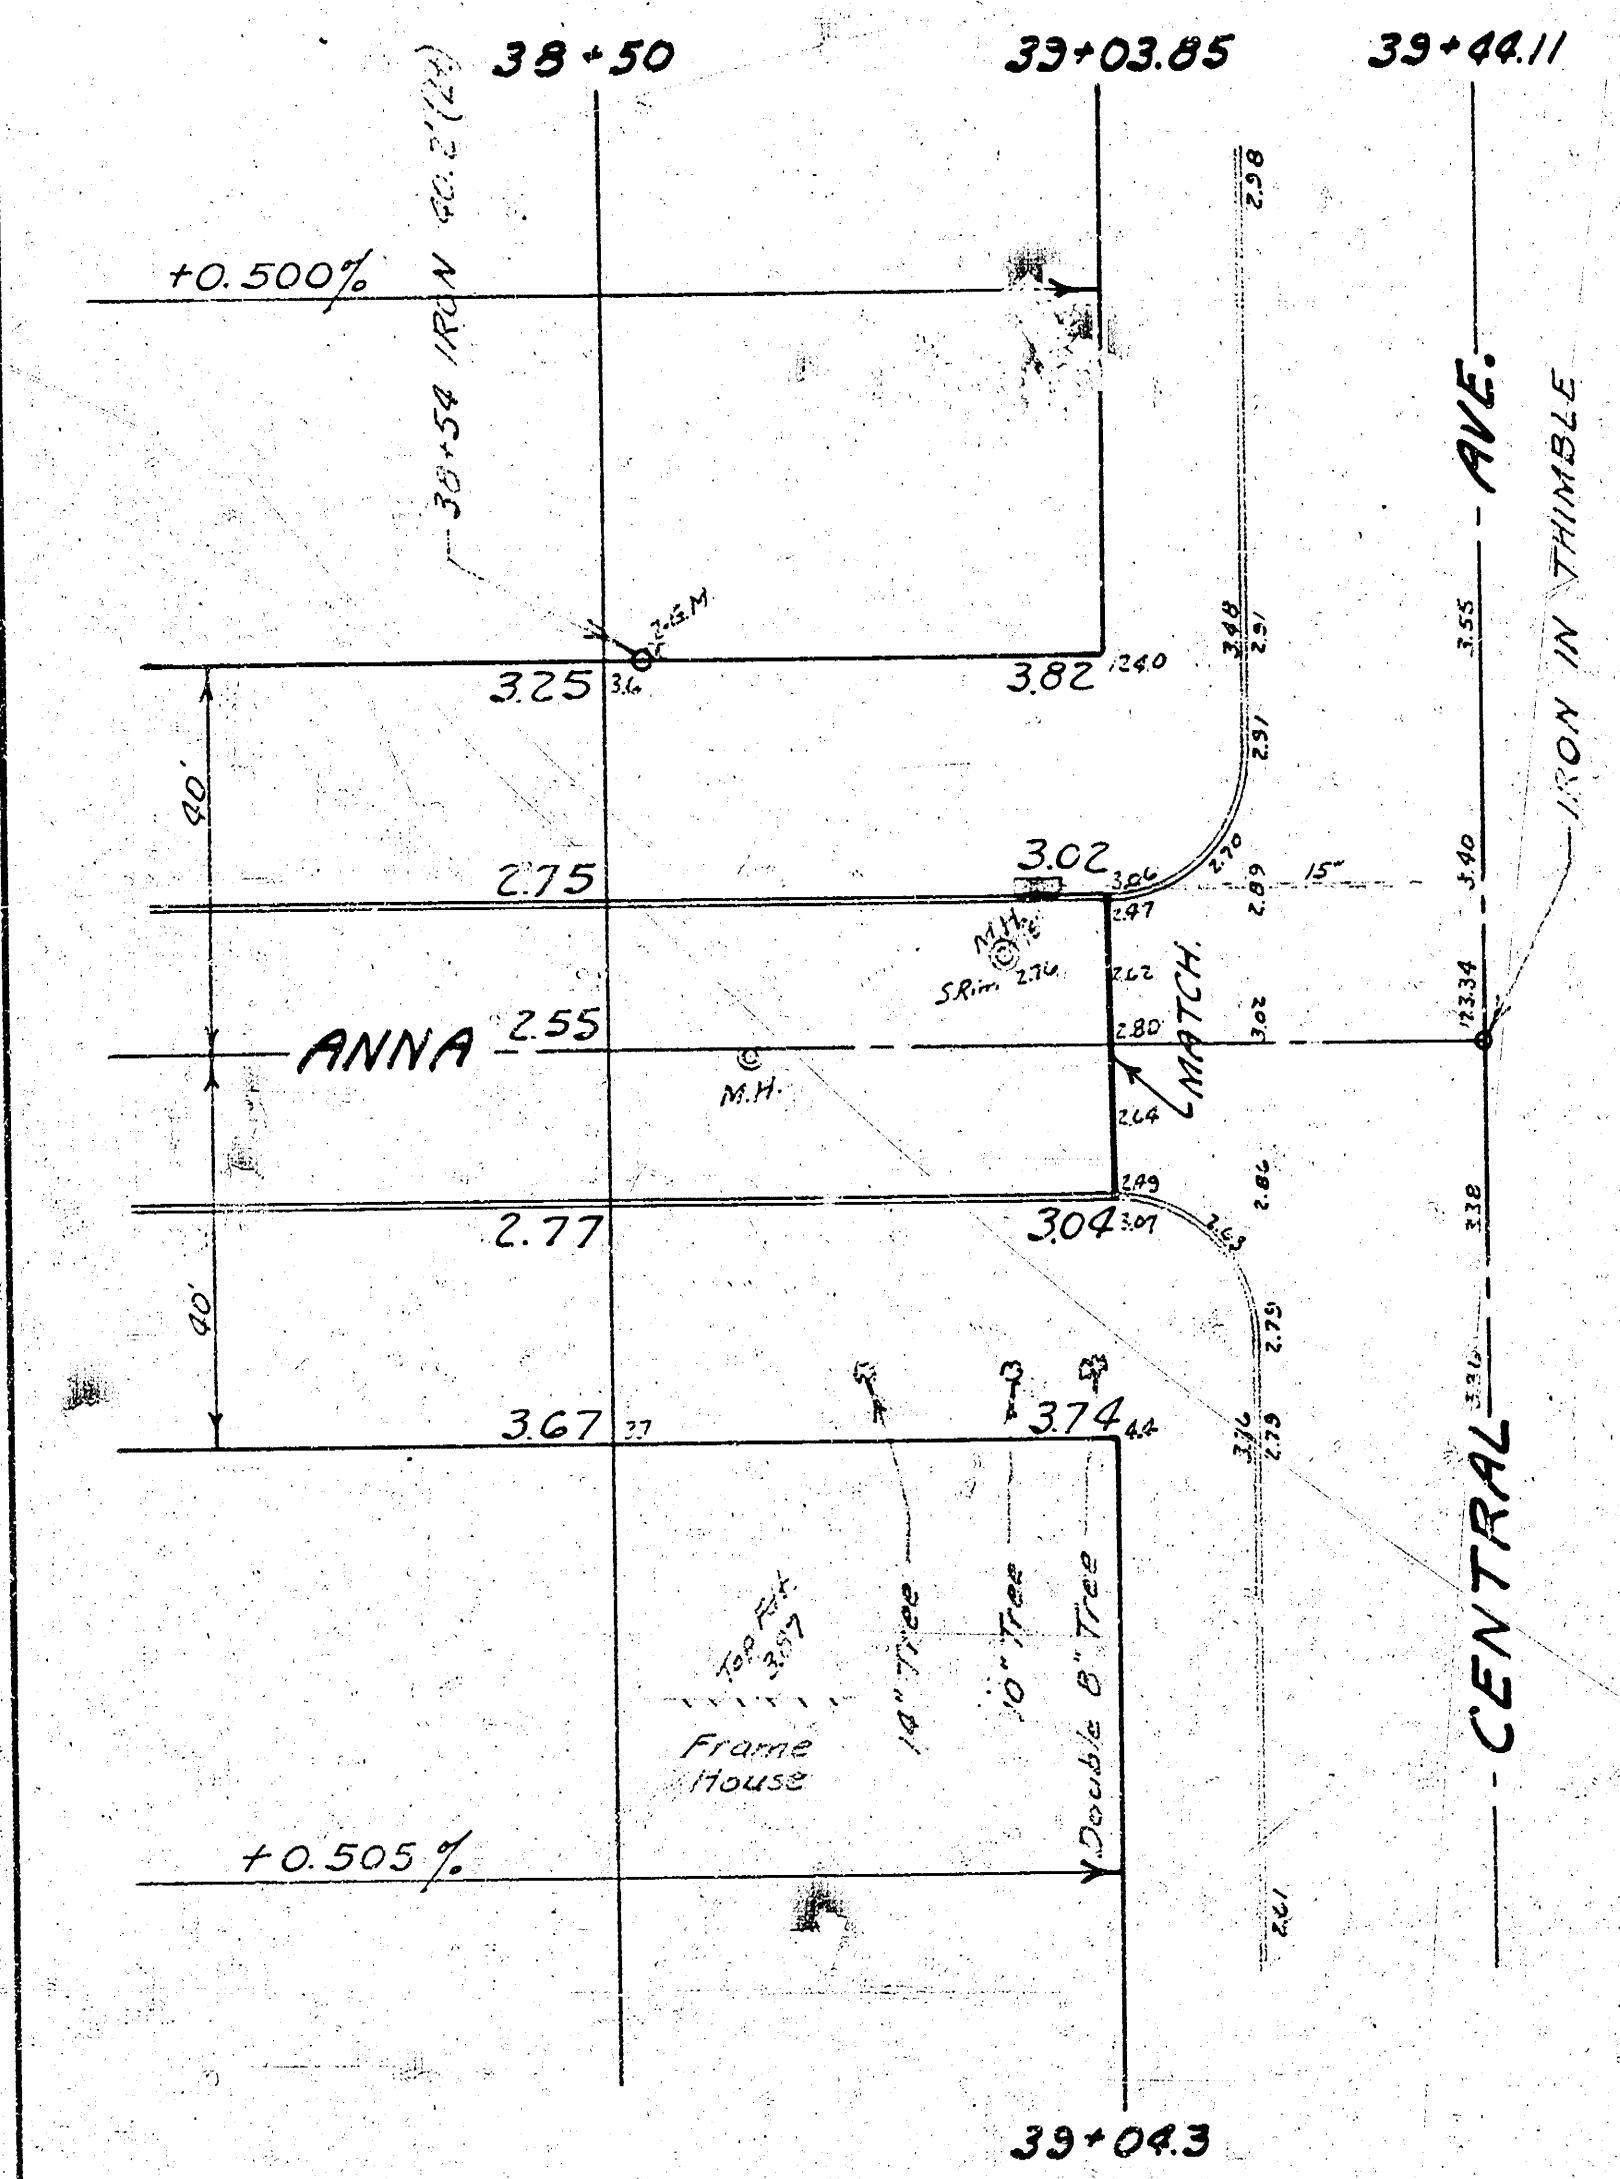

C15-273

7/3