B.M.: 154.53 #60 Spike S. Side P. Pole on N.W. Cor Apache & Bayley
B.M.: 1^5.73 "M" in Meuller Top Fire Hyd on N.W. Cor Zimmerly & Apache.

Base Line is on West Property Line.

NOTE: Top of Curb Elevations Shown are for Roll Curb 0.30' to Flo.

NOTE: Grade parkings & clear right-of-way for proposed sidewalk. Sidewalk to be constructed by others.

Survey
Plan
Est.
Checked

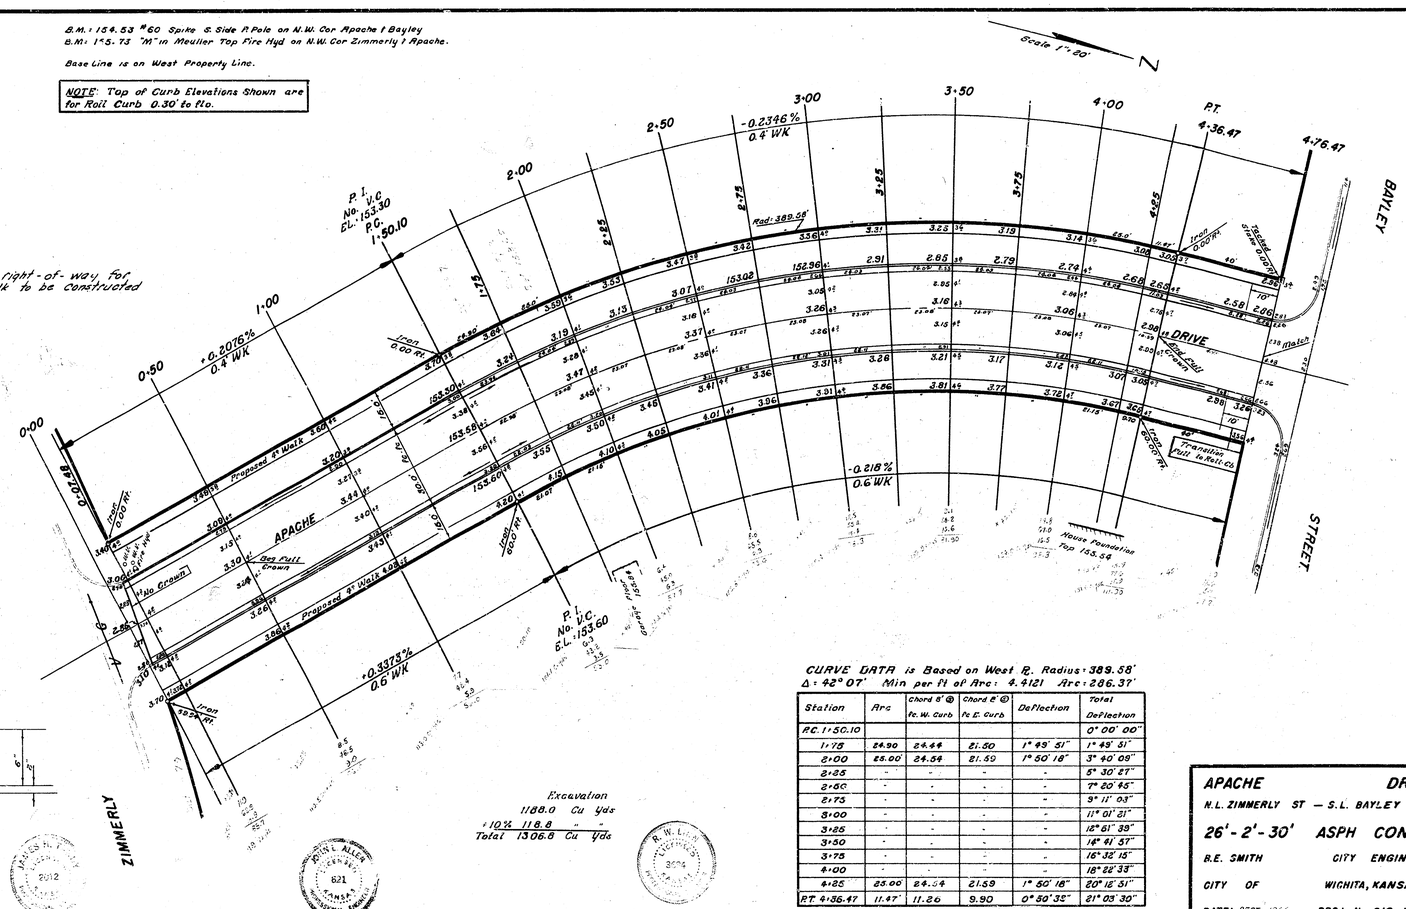
N
BAYLEY
STREET
ZIMMERLY
STREET
APACHE
DRIVE
P.C. 1+50.10
P.I. No. V.C. EL.: 153.30
P.I. No. V.C. EL.: 153.60
P.T. 4+36.47
4+76.47
Rad: 389.58'
-0.2346%
0.4' WK
+0.2076%
0.4' WK
-0.218%
0.6' WK
+0.3373%
0.6' WK
Proposed 4' Walk
No Crown
Gas Pull Crown
Transition Pull to Walk
Iron 0.00 Rt.
Iron 0.00 Lt.
Iron 0.00 Rt.
