1941
BATTIN AVE.-N.L. CENTRAL SL. MURDOCK
cb. & gtr.

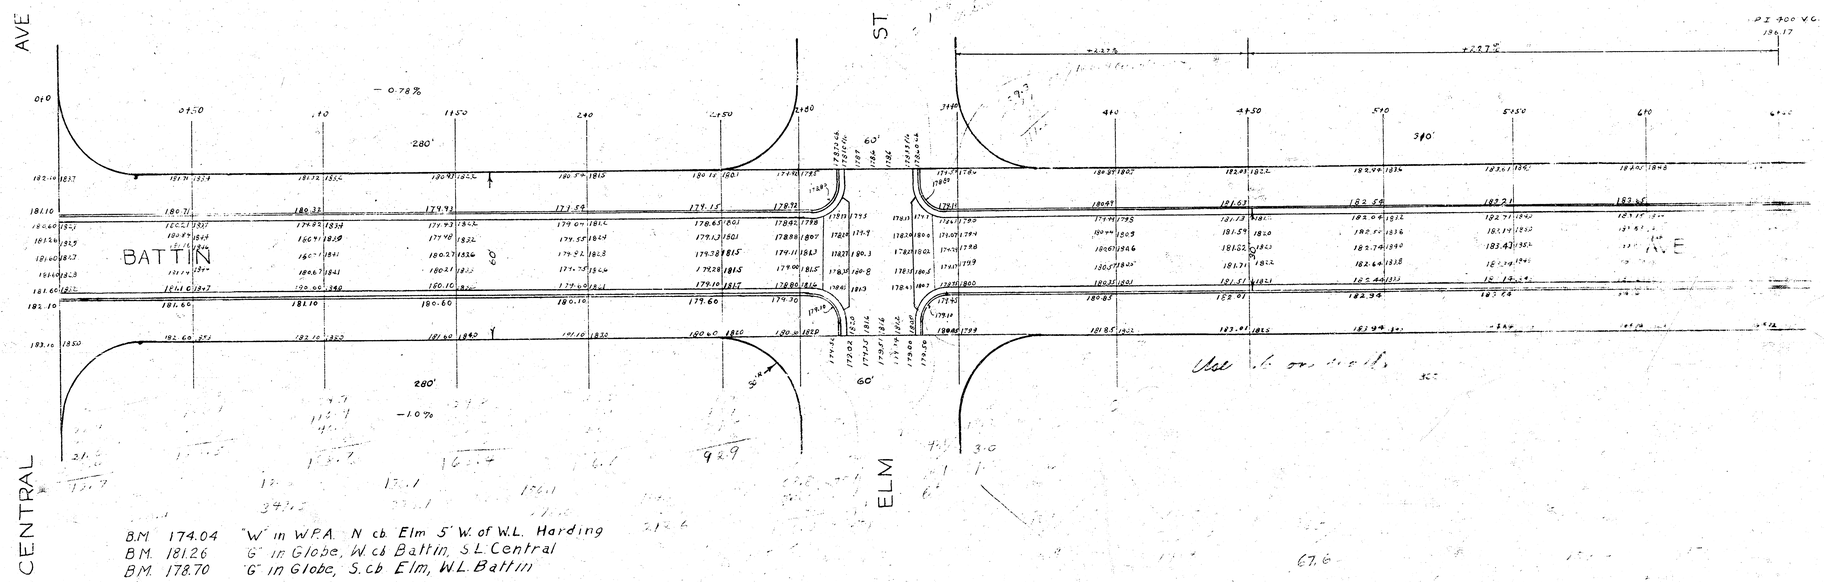

B.M. 174.04 "W" in W.P.A. N. cb. Elm 5' W. of W.L. Harding
B.M. 181.26 "G" in Globe, W. cb Battin, S.L. Central
B.M. 178.70 "G" in Globe, S. cb Elm, W.L. Battin

PAVING PLAN
1941
BATTIN AVE
N.L. CENTRAL
TO
S.L. MURDOCK