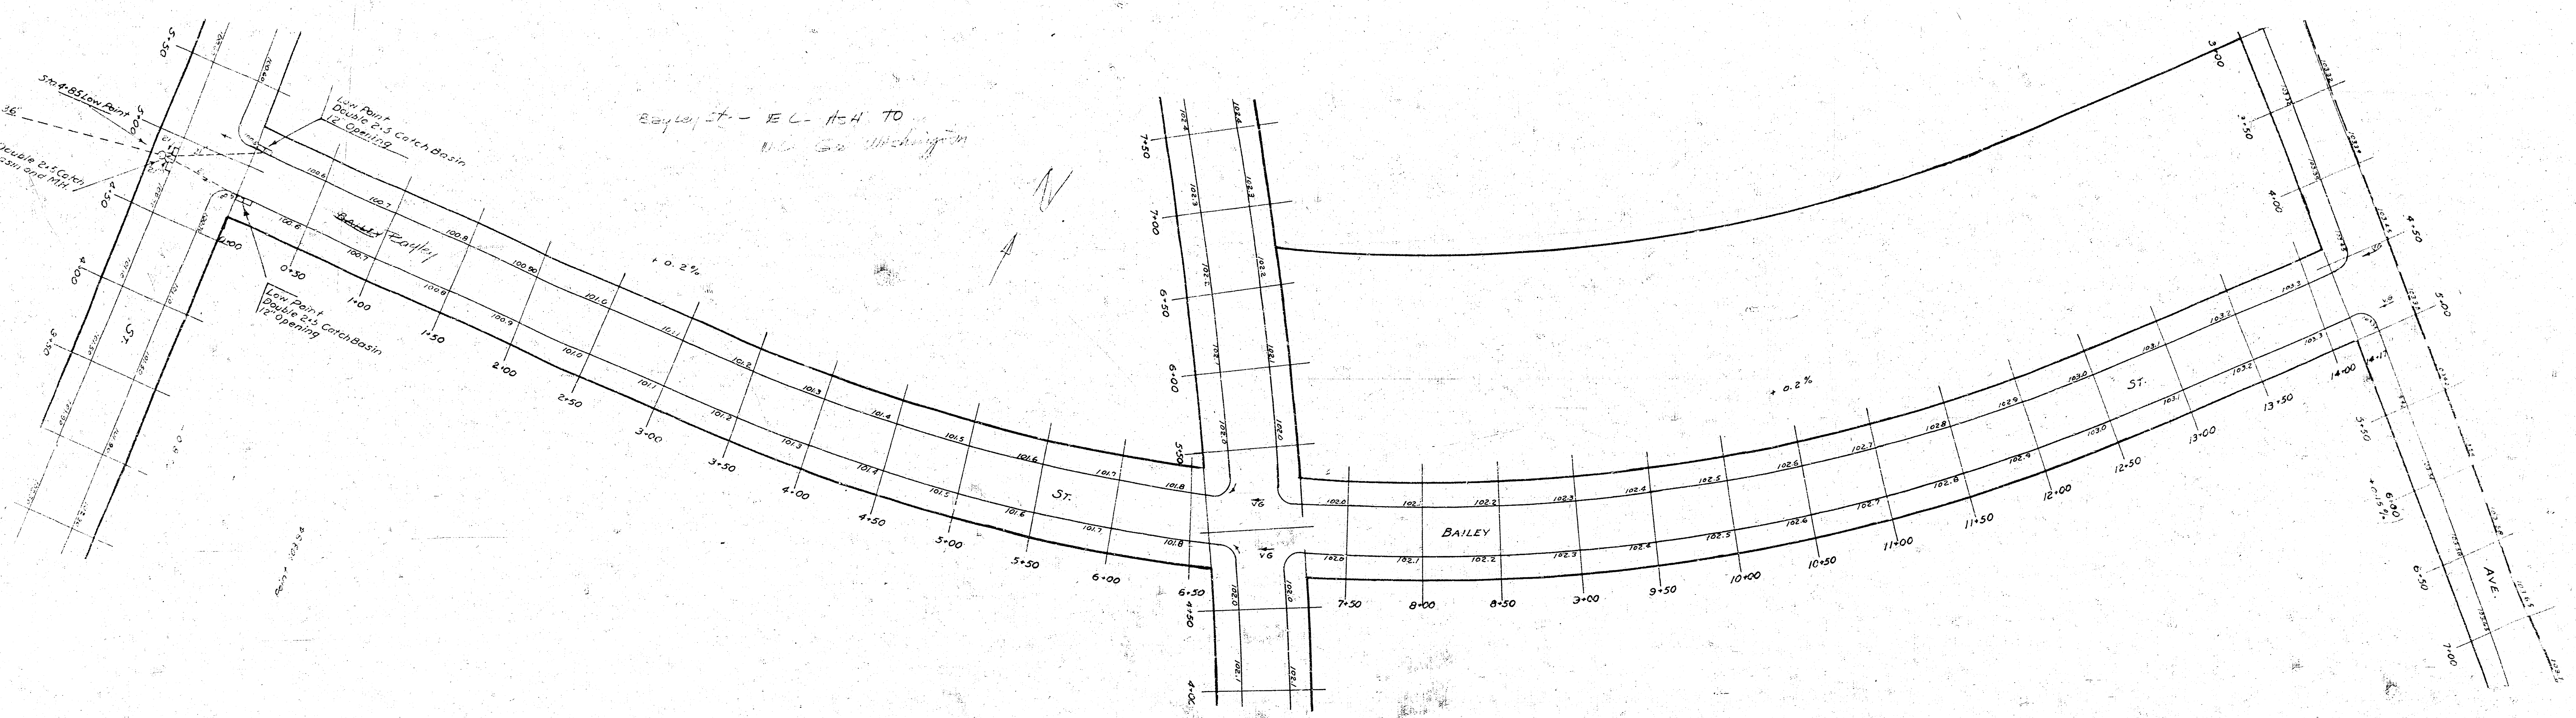
Sta 4+85 Low Point
Double 2×5 Catch Basin and MH.
Low Point
Double 2×5 Catch Basin
12" Opening
Low Point
Double 2×5 Catch Basin
12" Opening
+ 0.2%
BAILEY
ST.
ST.
ST.
+ 0.2%
AVE.
+ 0.15%