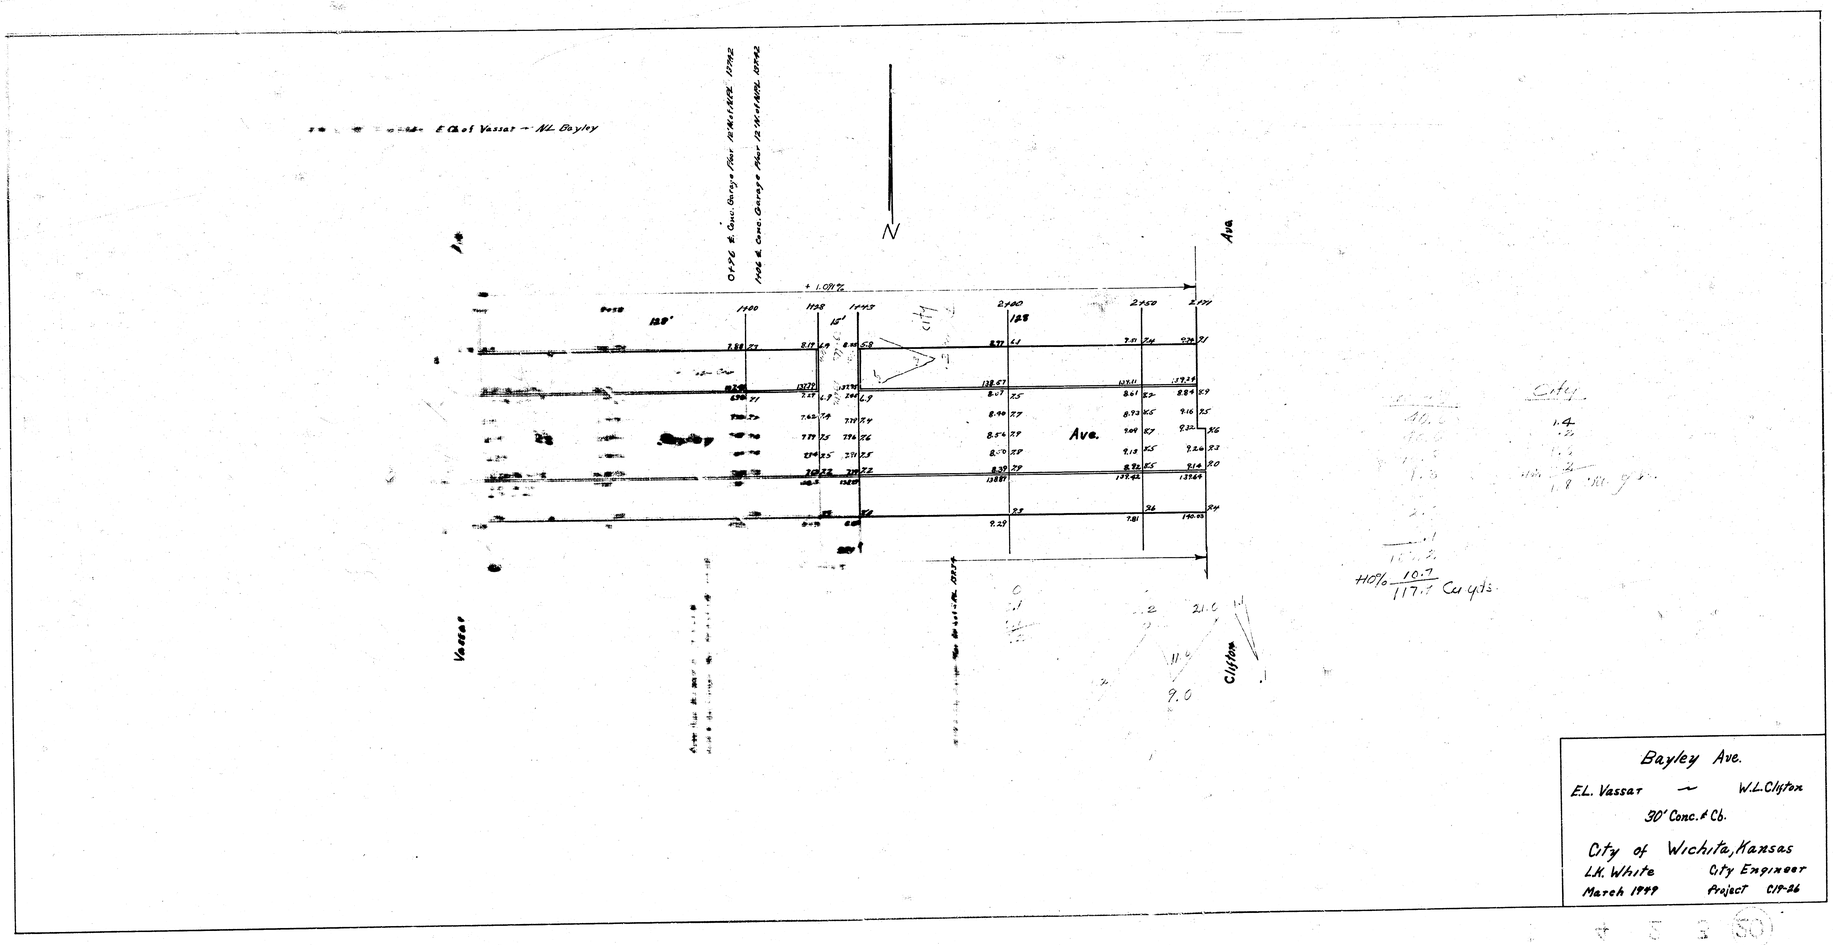
E Cl of Vassar — NL Bayley
N
Ave.
Vassar
Clifton
City
+10% 10.7 / 117.7 Cu yds.
Bayley Ave.
E.L. Vassar — W.L. Clifton
30' Conc. & Cb.
City of Wichita, Kansas
L.K. White City Engineer
March 1949 Project C19-26