B.M.: 153.008 SW cor conc porch Ho# 858 Pinecrest
B.M.: 150.50 "x" on top SE post Bridge @ Lincoln & L. ycO.
B.M.: 156.00 "a" on NW cor conc base Sig Light, SE cor Oliver & Lincoln
B.M.: 162.71 "a" on NS conc base, Steel cor post, SL Bayley @ Sta 3+10.

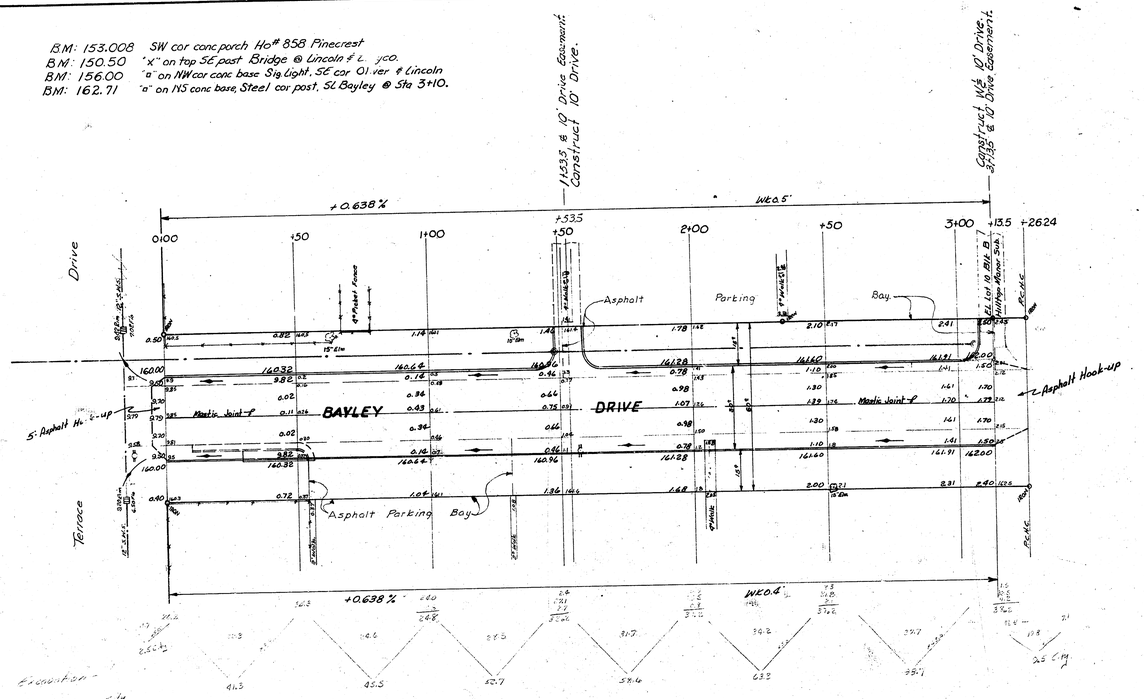

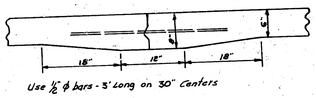

DETAIL OF MASTIC JOINT
No Scale.

BAYLEY DRIVE
EL Terrace to EL Lot 10 Blk. B Hilltop Manor Add.
30' Conc & Cb.
CITY OF WICHITA, KANSAS
B.E. SMITH CITY ENGINEER
SEPT. 1958 PROJ NO. C 16-198

JAMES H. TANDY LICENSED 2012 KANSAS PROFESSIONAL ENGINEER
JOHN H. EPPERSON LICENSED 531 KANSAS PROFESSIONAL ENGINEER
B. E. SMITH 436 KANSAS PROFESSIONAL ENGINEER

Survey CH Hills Dr 162/M
Plan Greene
Exc. Greene
Checked J.T.