PAVING PLAN
BOSTON DRIVE
OLIVER STREET TO TERRACE DRIVE
30' CONCRETE PAVEMENT
WITH 7" INTEGRAL CURB

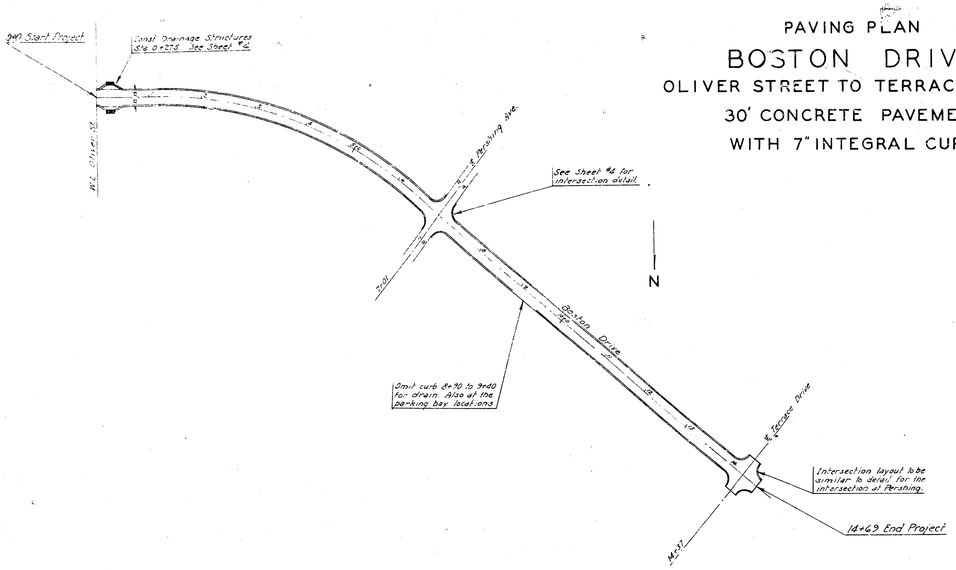

B.M. Elev 141.28 "X" E. end N. coping on culvert at Oliver

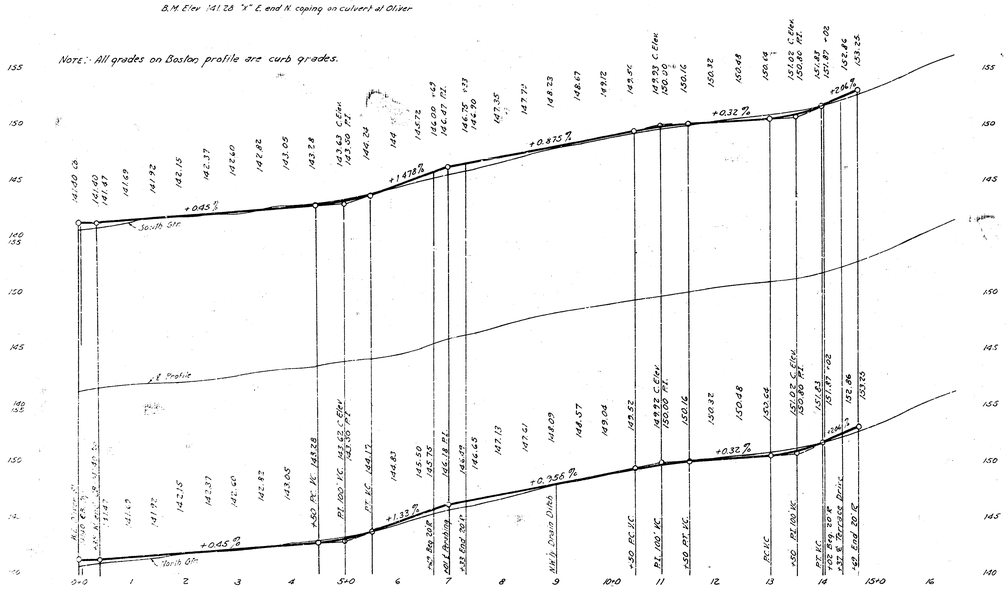

PAVING PLAN
BLUFFVIEW DRIVE
24' CONCRETE PAVEMENT

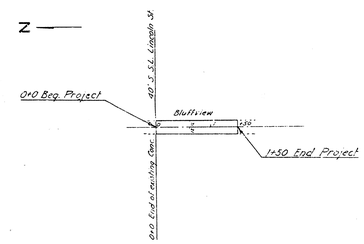

B.M. Elev 149.16 "G" in Globe N. ob. Lincoln at E.L. Broadview

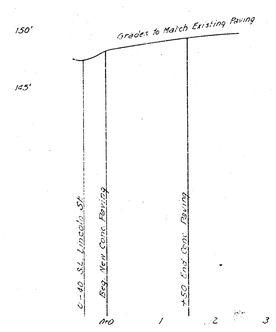

PAVING PLAN
BAYLEY STREET
OLIVER ST. TO PERSHING AVE.
24' CONCRETE PAVEMENT

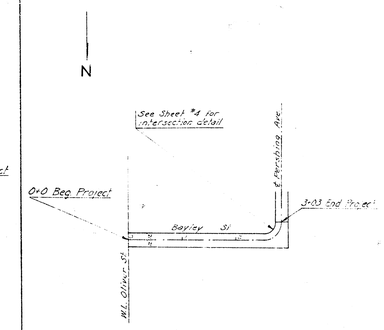
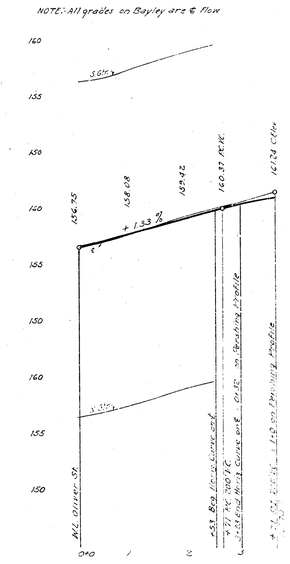
NOTE:- All grades on Bayley are ℄ flow