
PAVING PLAN

# BOSTON DRIVE


OLIVER STREET TO TERRACE DRIVE

30' CONCRETE PAVEMENT

WITH 7" INTEGRAL CURB

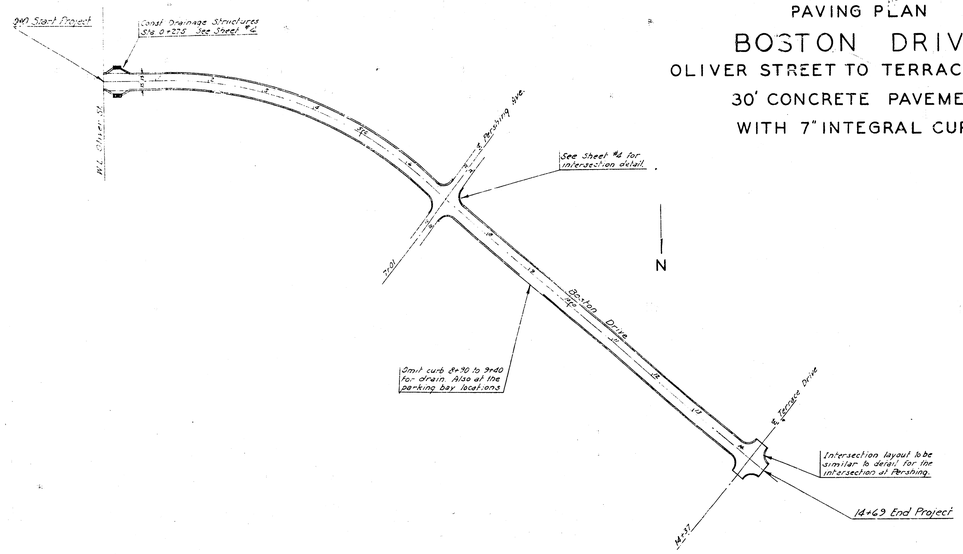



B.M. Elev 141.28 "X" E. end N. coping on culvert at Oliver

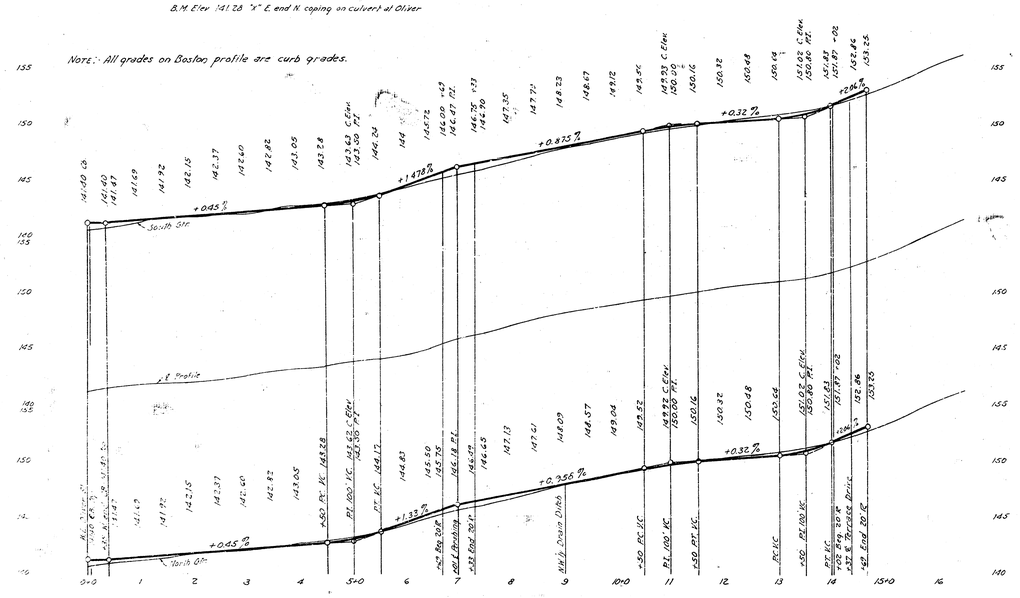



PAVING PLAN

# BLUFFVIEW DRIVE

24' CONCRETE PAVEMENT

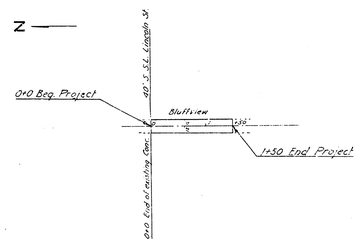


B.M. Elev 149.16 "G" in Globe N cb. Lincoln at E.L. Broadview

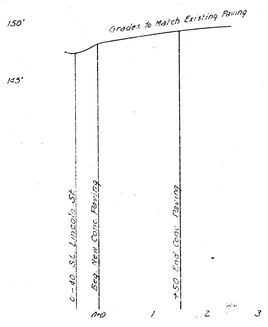



PAVING PLAN


# BAYLEY STREET

OLIVER ST. TO PERSHING AVE.

24' CONCRETE PAVEMENT

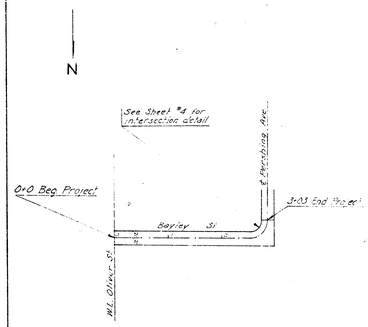


NOTE:- All grades on Bayley are E. flow

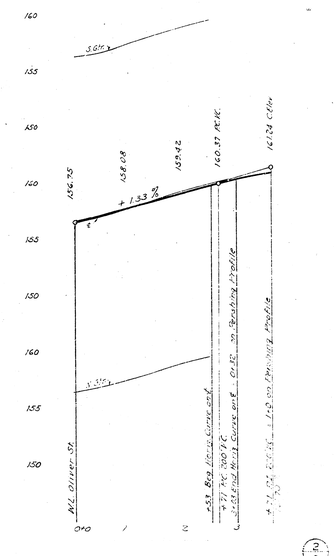


(B.M.)