


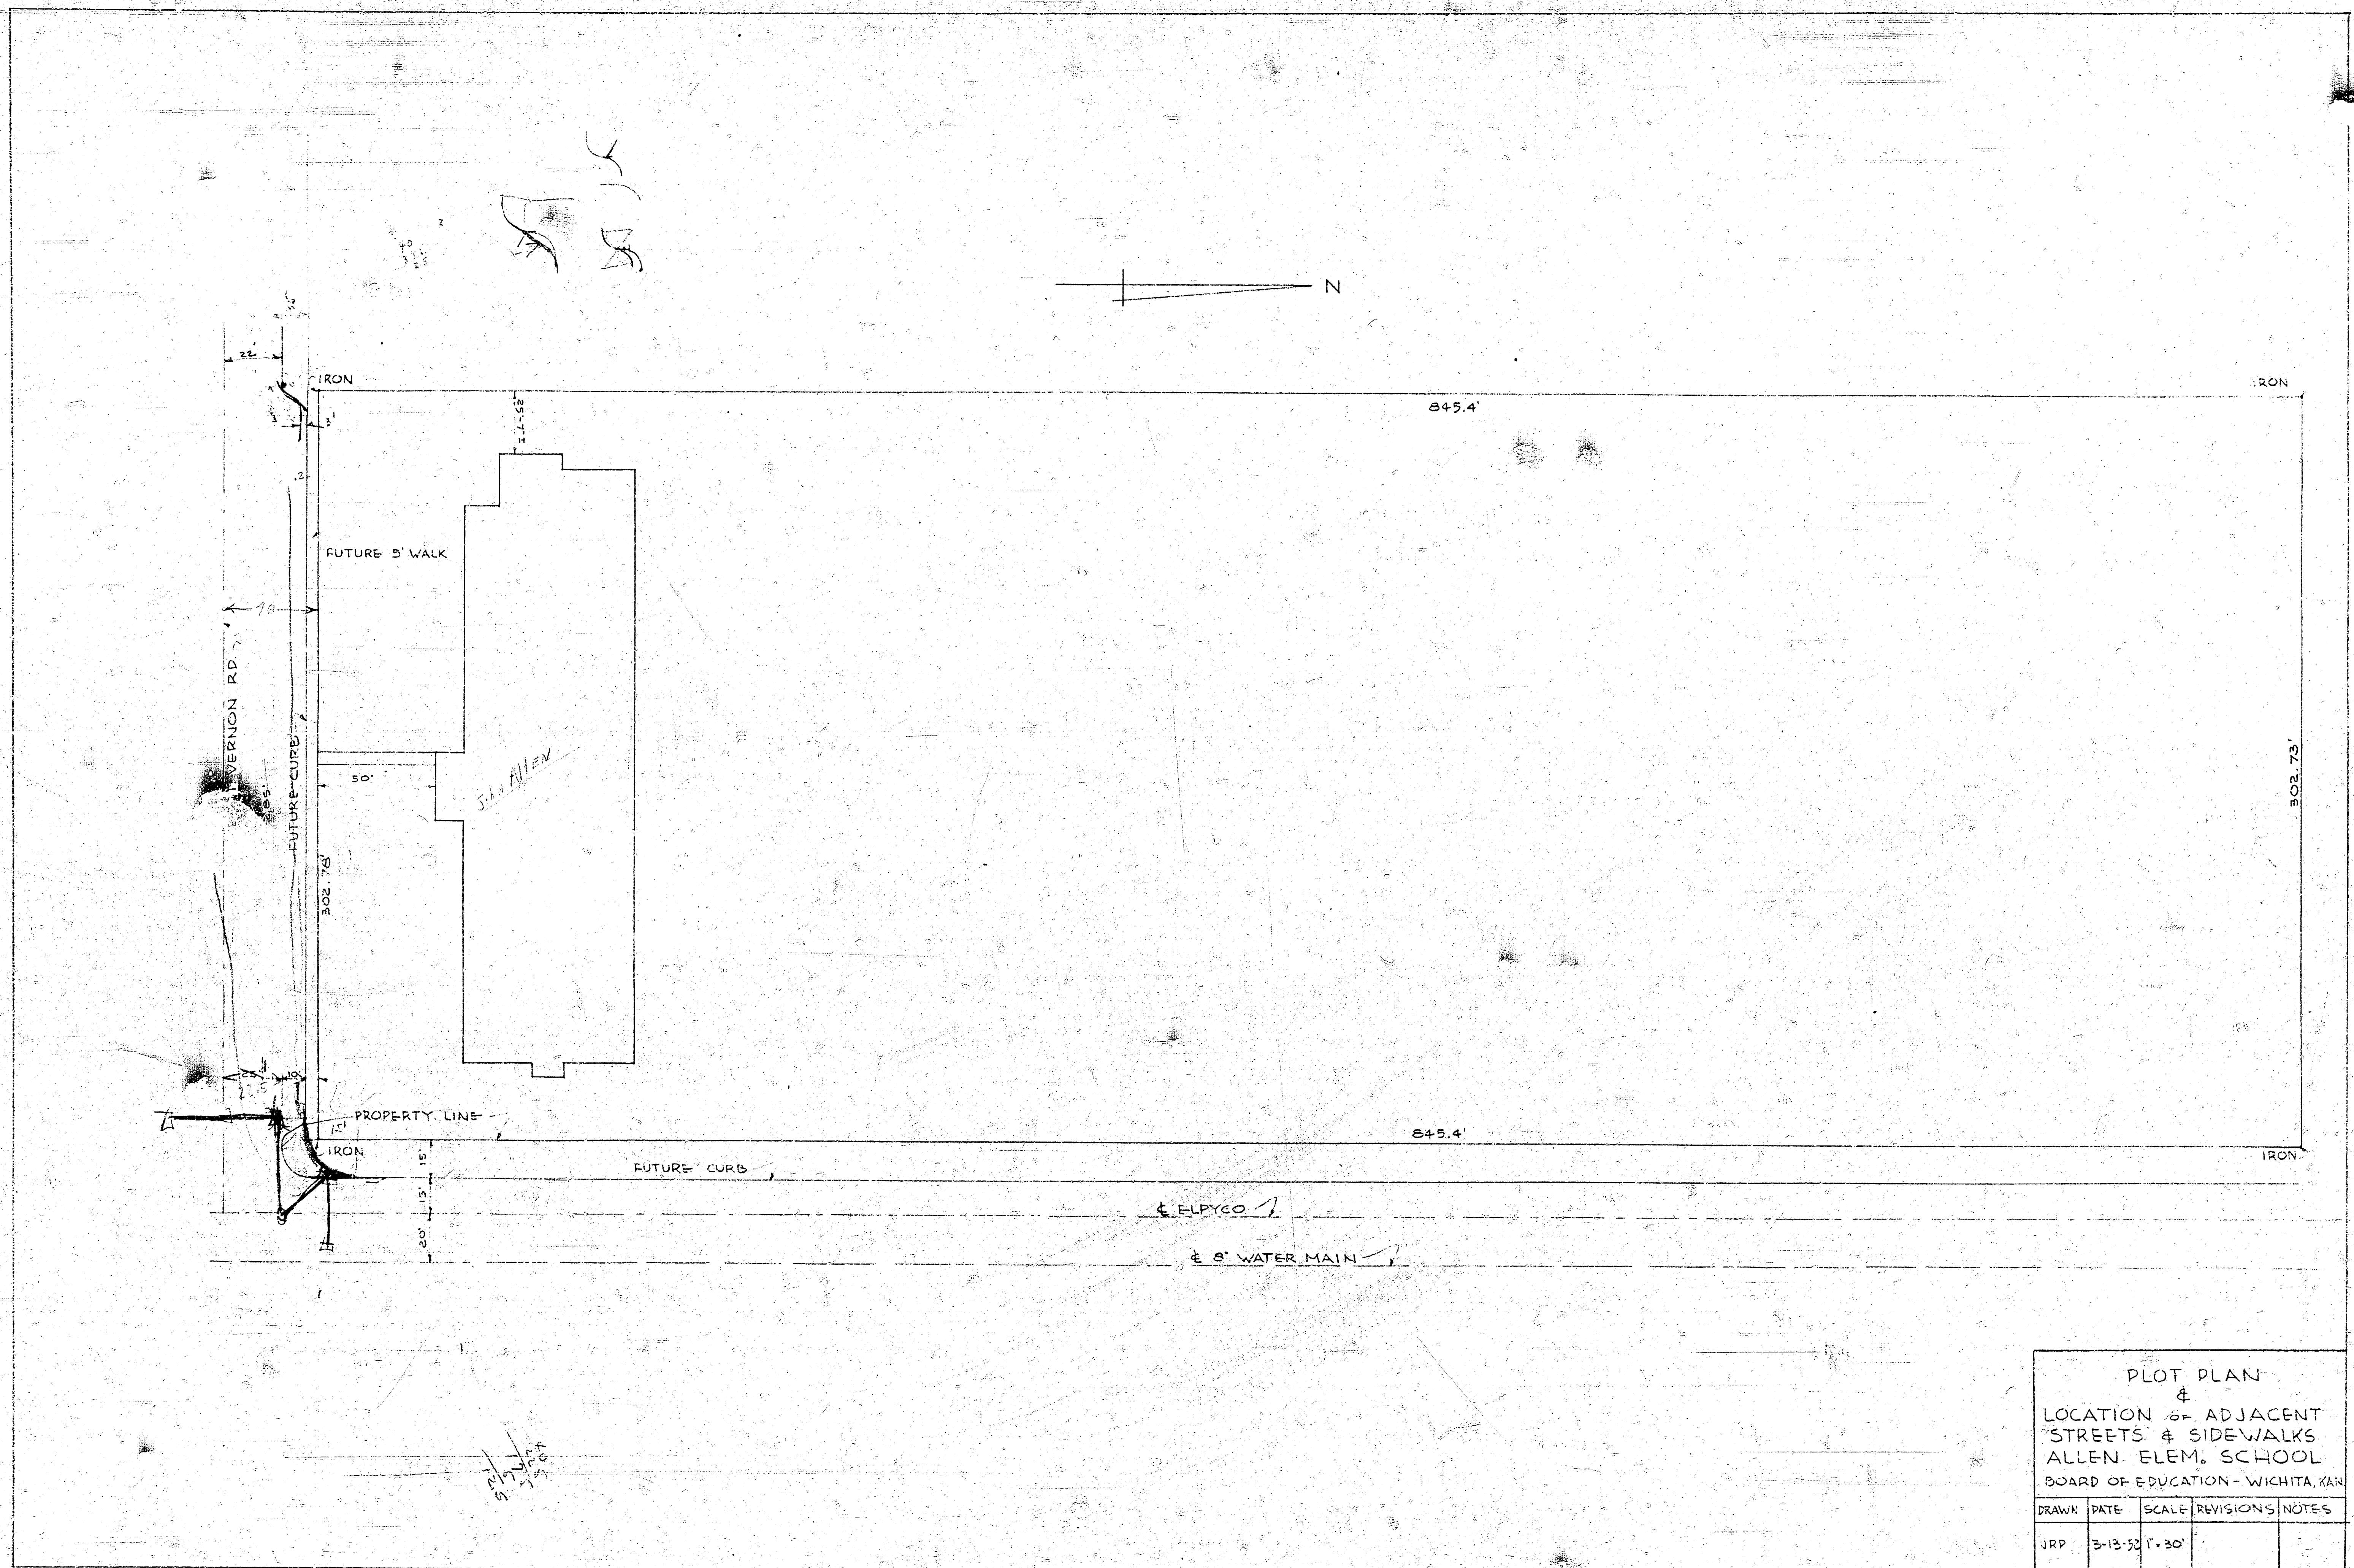

PLOT PLAN LOCATION OF ADJACENT STREETS & SIDEWALKS ALLEN ELEM. SCHOOL BOARD OF EDUCATION - WICHITA, KAN.				
DRAWN	DATE	SCALE	REVISIONS	NOTES
JRP	3-13-52	1"=30'		