

<u>Road #1</u> 650' x 16' = 1155 sq ft 33 x 31 = 114 16 x 14 = 25 16 x 4 = 25 25 x 4 = 25	<u>Road #4</u> 794' x 31.5' = 2779 20 x 60 = 1200	<u>Road #6</u> 197.6 x 31.5 = 692	<u>Road #3</u> 171.5 x 31.5 = 600	<u>Road #2</u> 156.5 x 31.5 = 528 117.5 x 31.5 = 411 88.6 x 31.5 = 408	1100 250 197.6 390 250 197.6 390 250 197.6
Inte-x 7 2+7 = 62 sq ft " " 7 2+3 = 68 sq ft @ Revision of Road 2 = 700 sq ft Inte-x 2-5+6 = 670 sq ft 2678 sq ft	2678 sq ft	2678 sq ft	2678 sq ft	2678 sq ft	2678 sq ft
2678 sq ft	2678 sq ft	2678 sq ft	2678 sq ft	2678 sq ft	2678 sq ft

Nicholas University
 Placement Area
 (Final Feb)

20 Elliott
 20 Elliott

MUNICIPAL UNIVERSITY
WICHITA KANSAS
ROAD IMPROVEMENT
DESIGNED BY P.L. BROCKWAY

Hillside Ave

E 17th St


Proposed parking area & other facilities here in way of this location




Proposed parking area

Storage

Proposed parking area


MUNICIPAL UNIVERSITY
WICHITA KANSAS
ROAD IMPROVEMENT
DESIGNED BY P.L. BROCKWAY

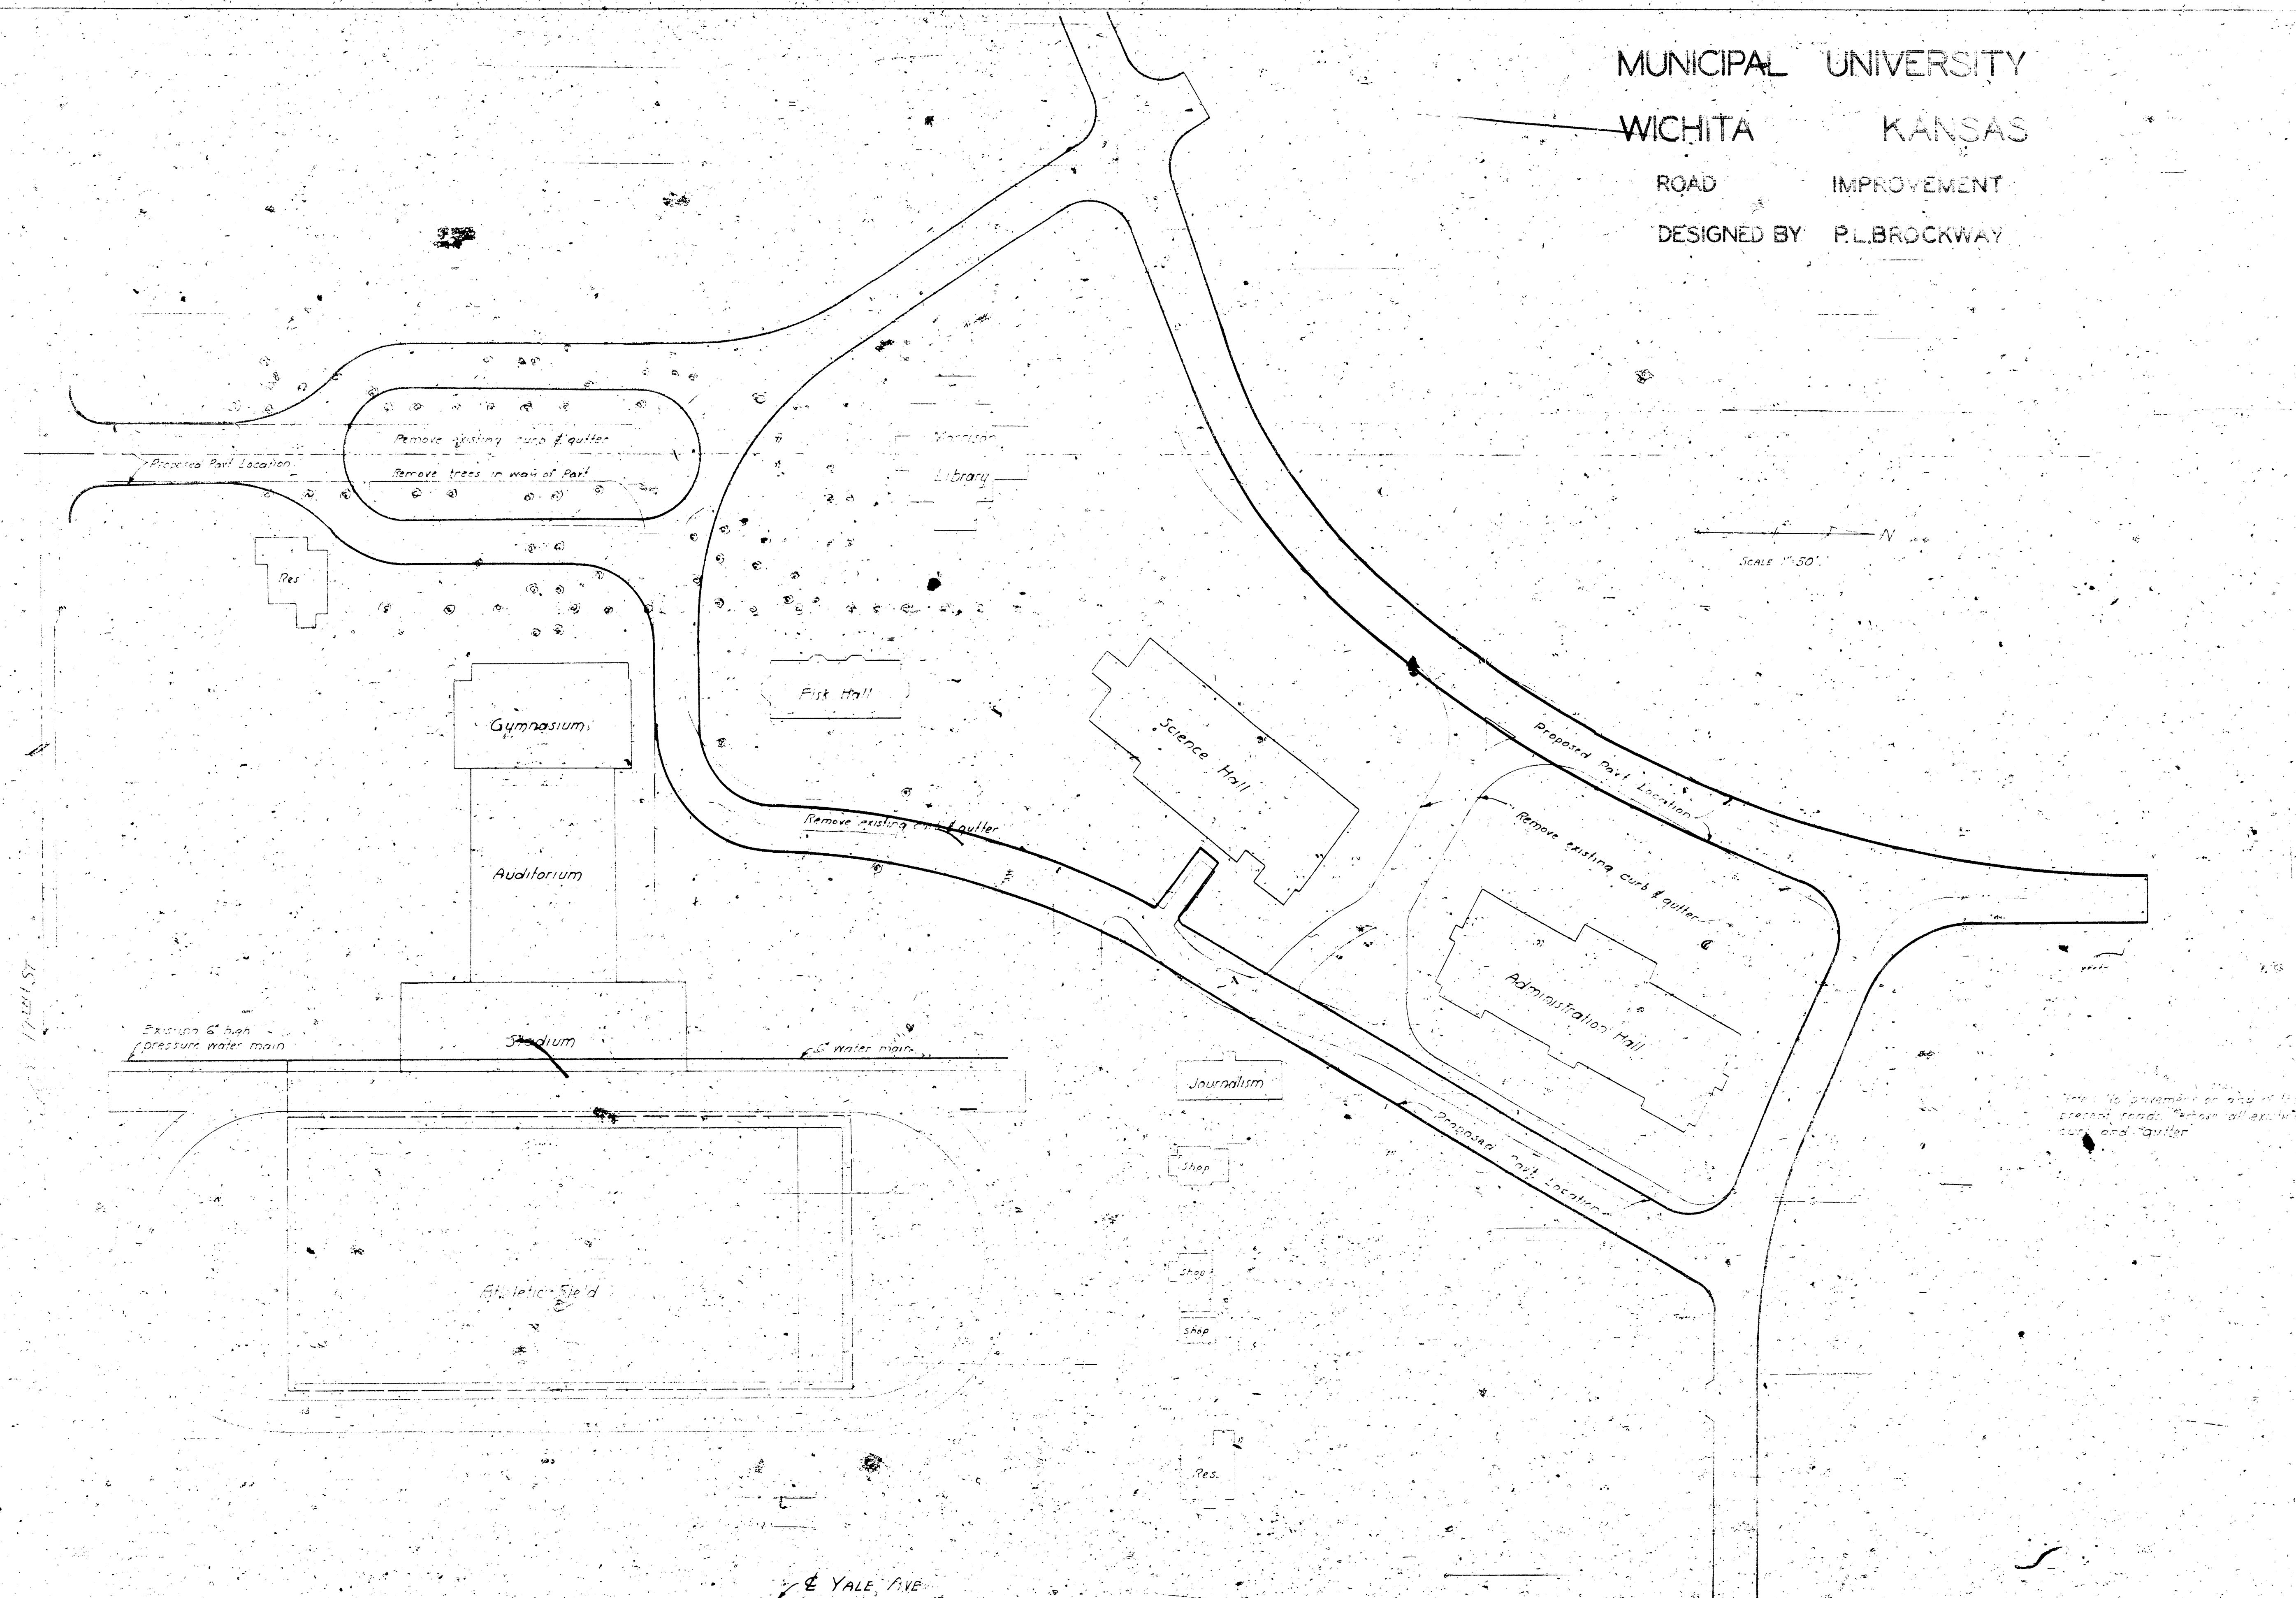

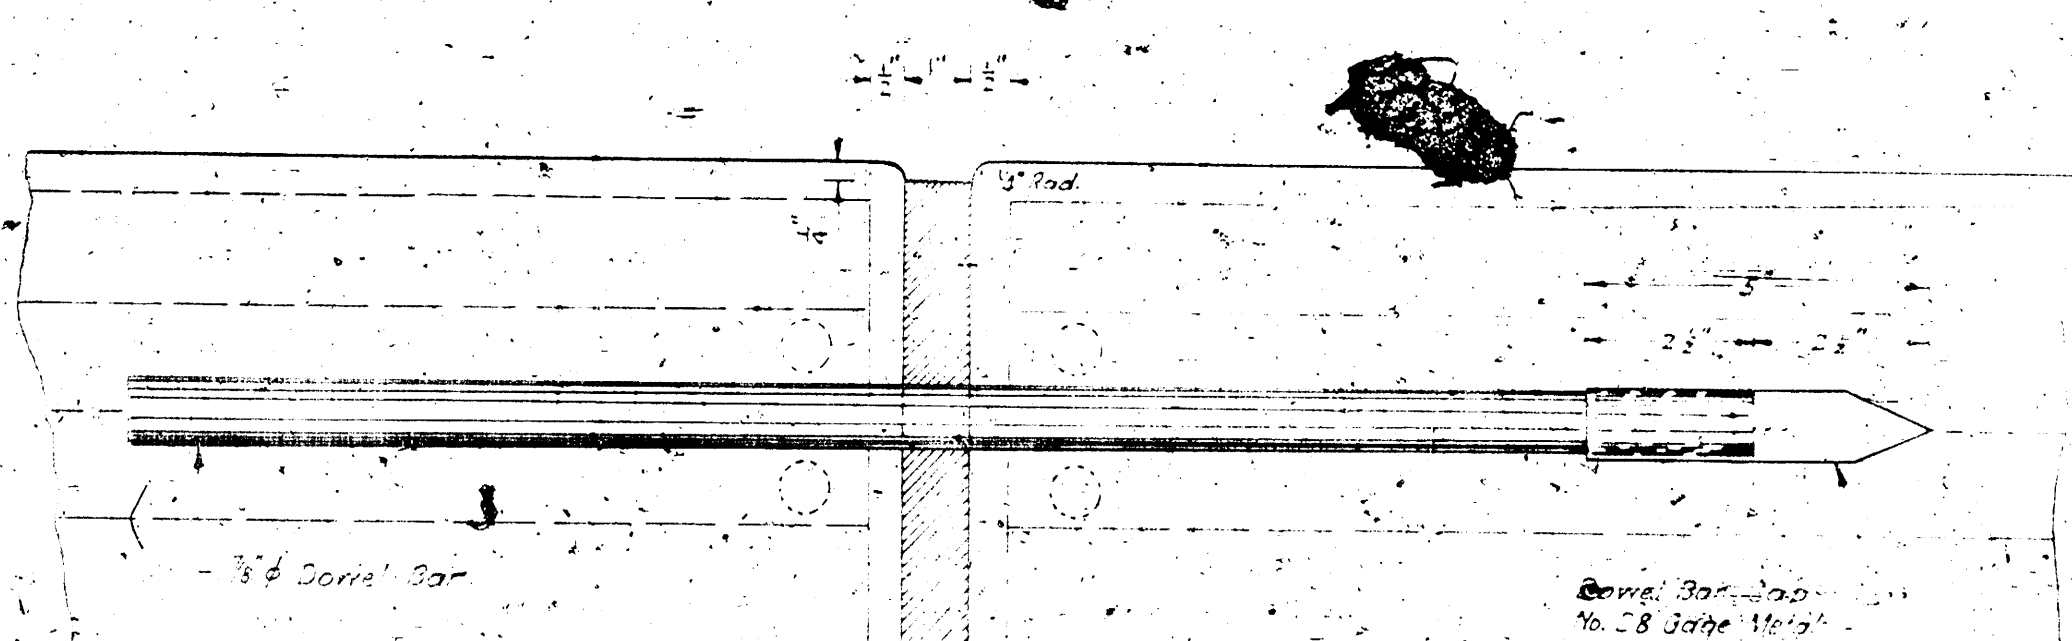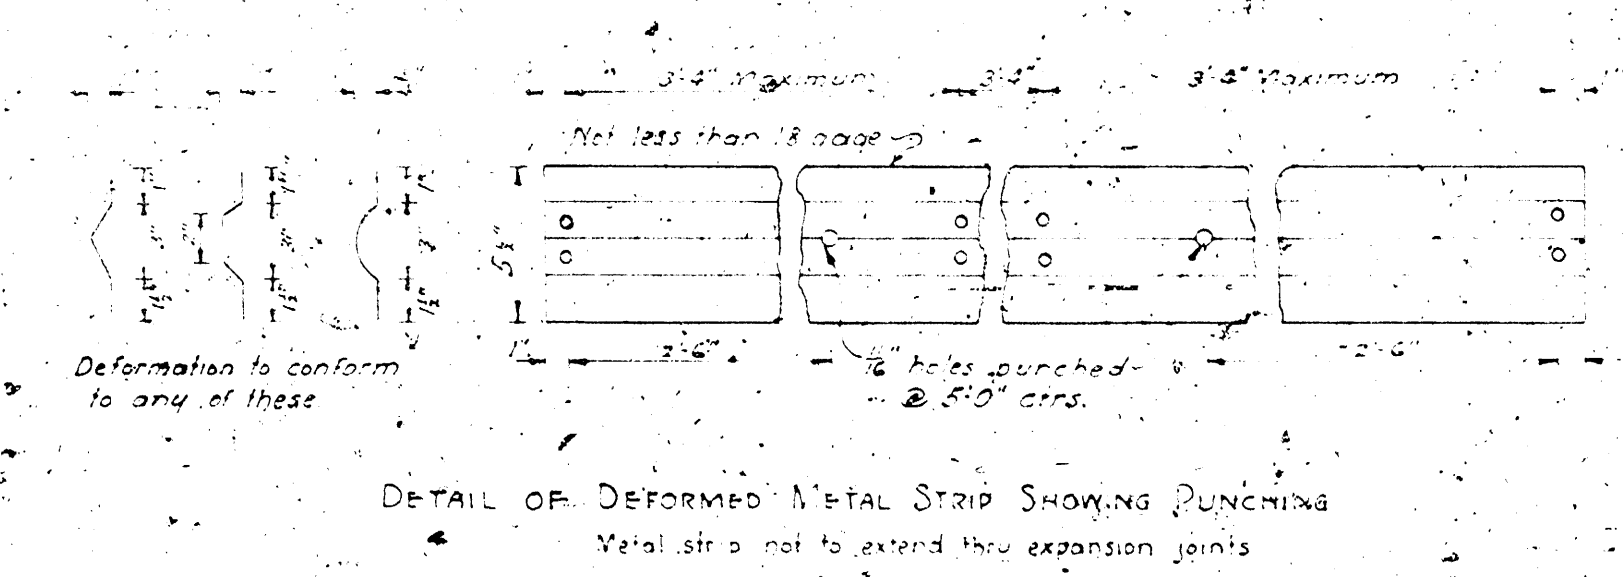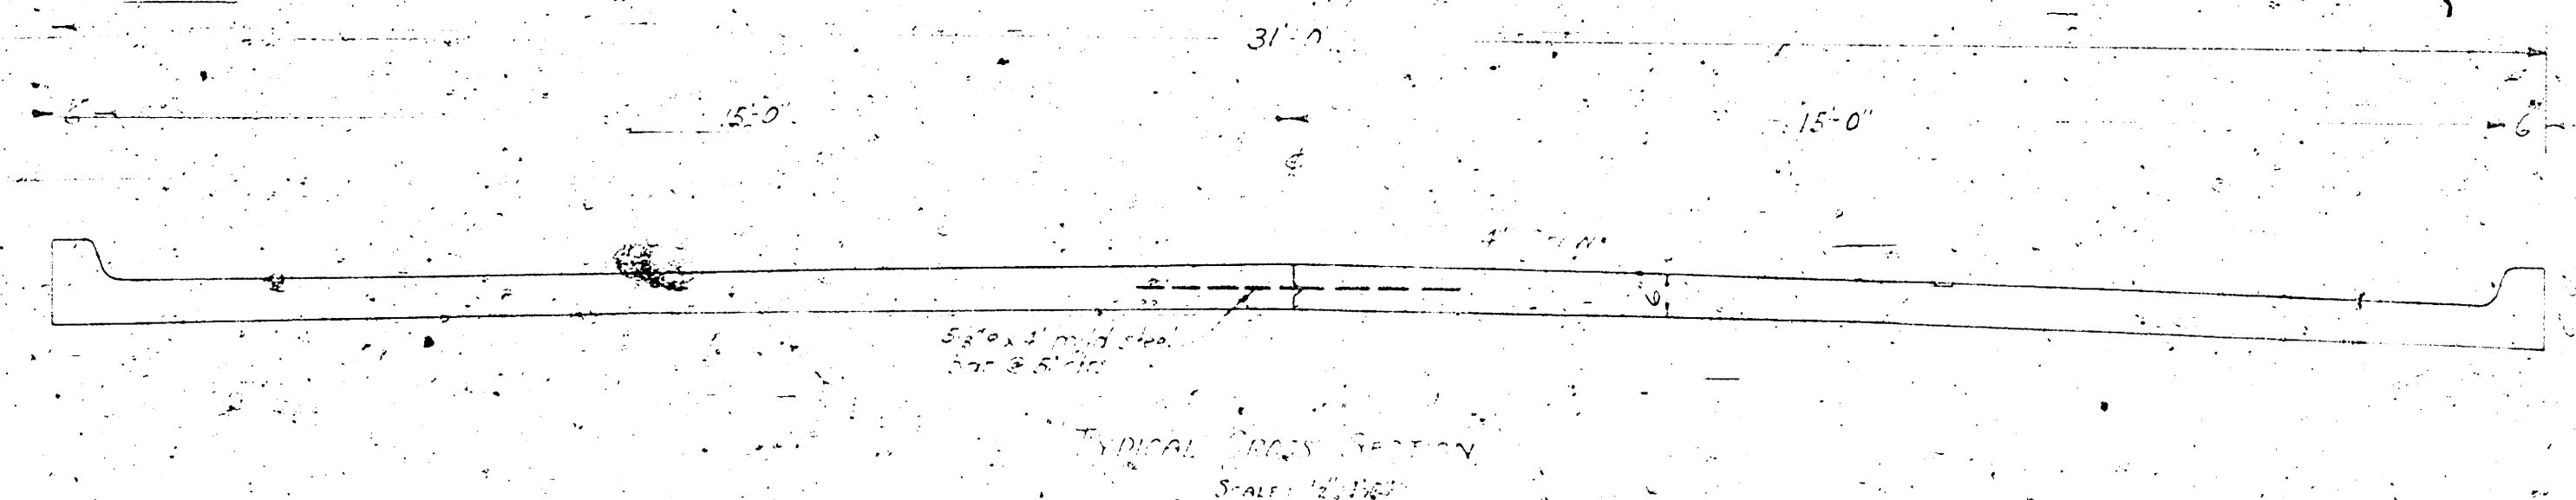


EXPANSION JOINT DETAILS
 No scale. Drawn from State Highway Std. plan


Note: These bars must be substituted with full end clearance of not less than one inch and with a clear stop at them. Other types may be used with the approval of the Engineer.

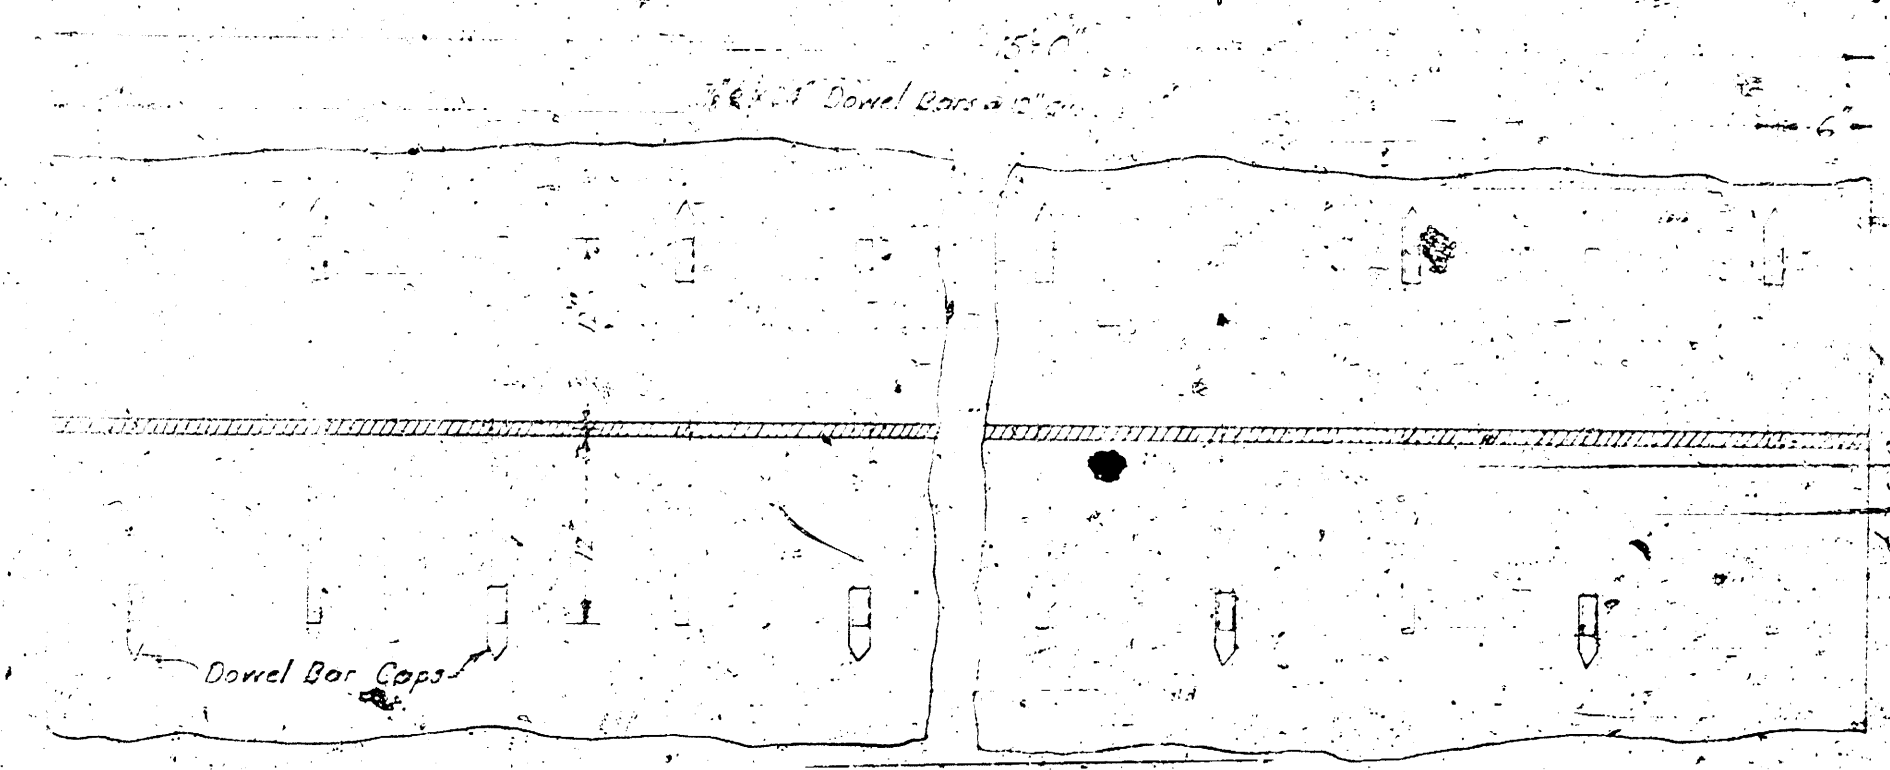

PLAN OF EXPANSION JOINT
 Scale: 1"=1'-0"

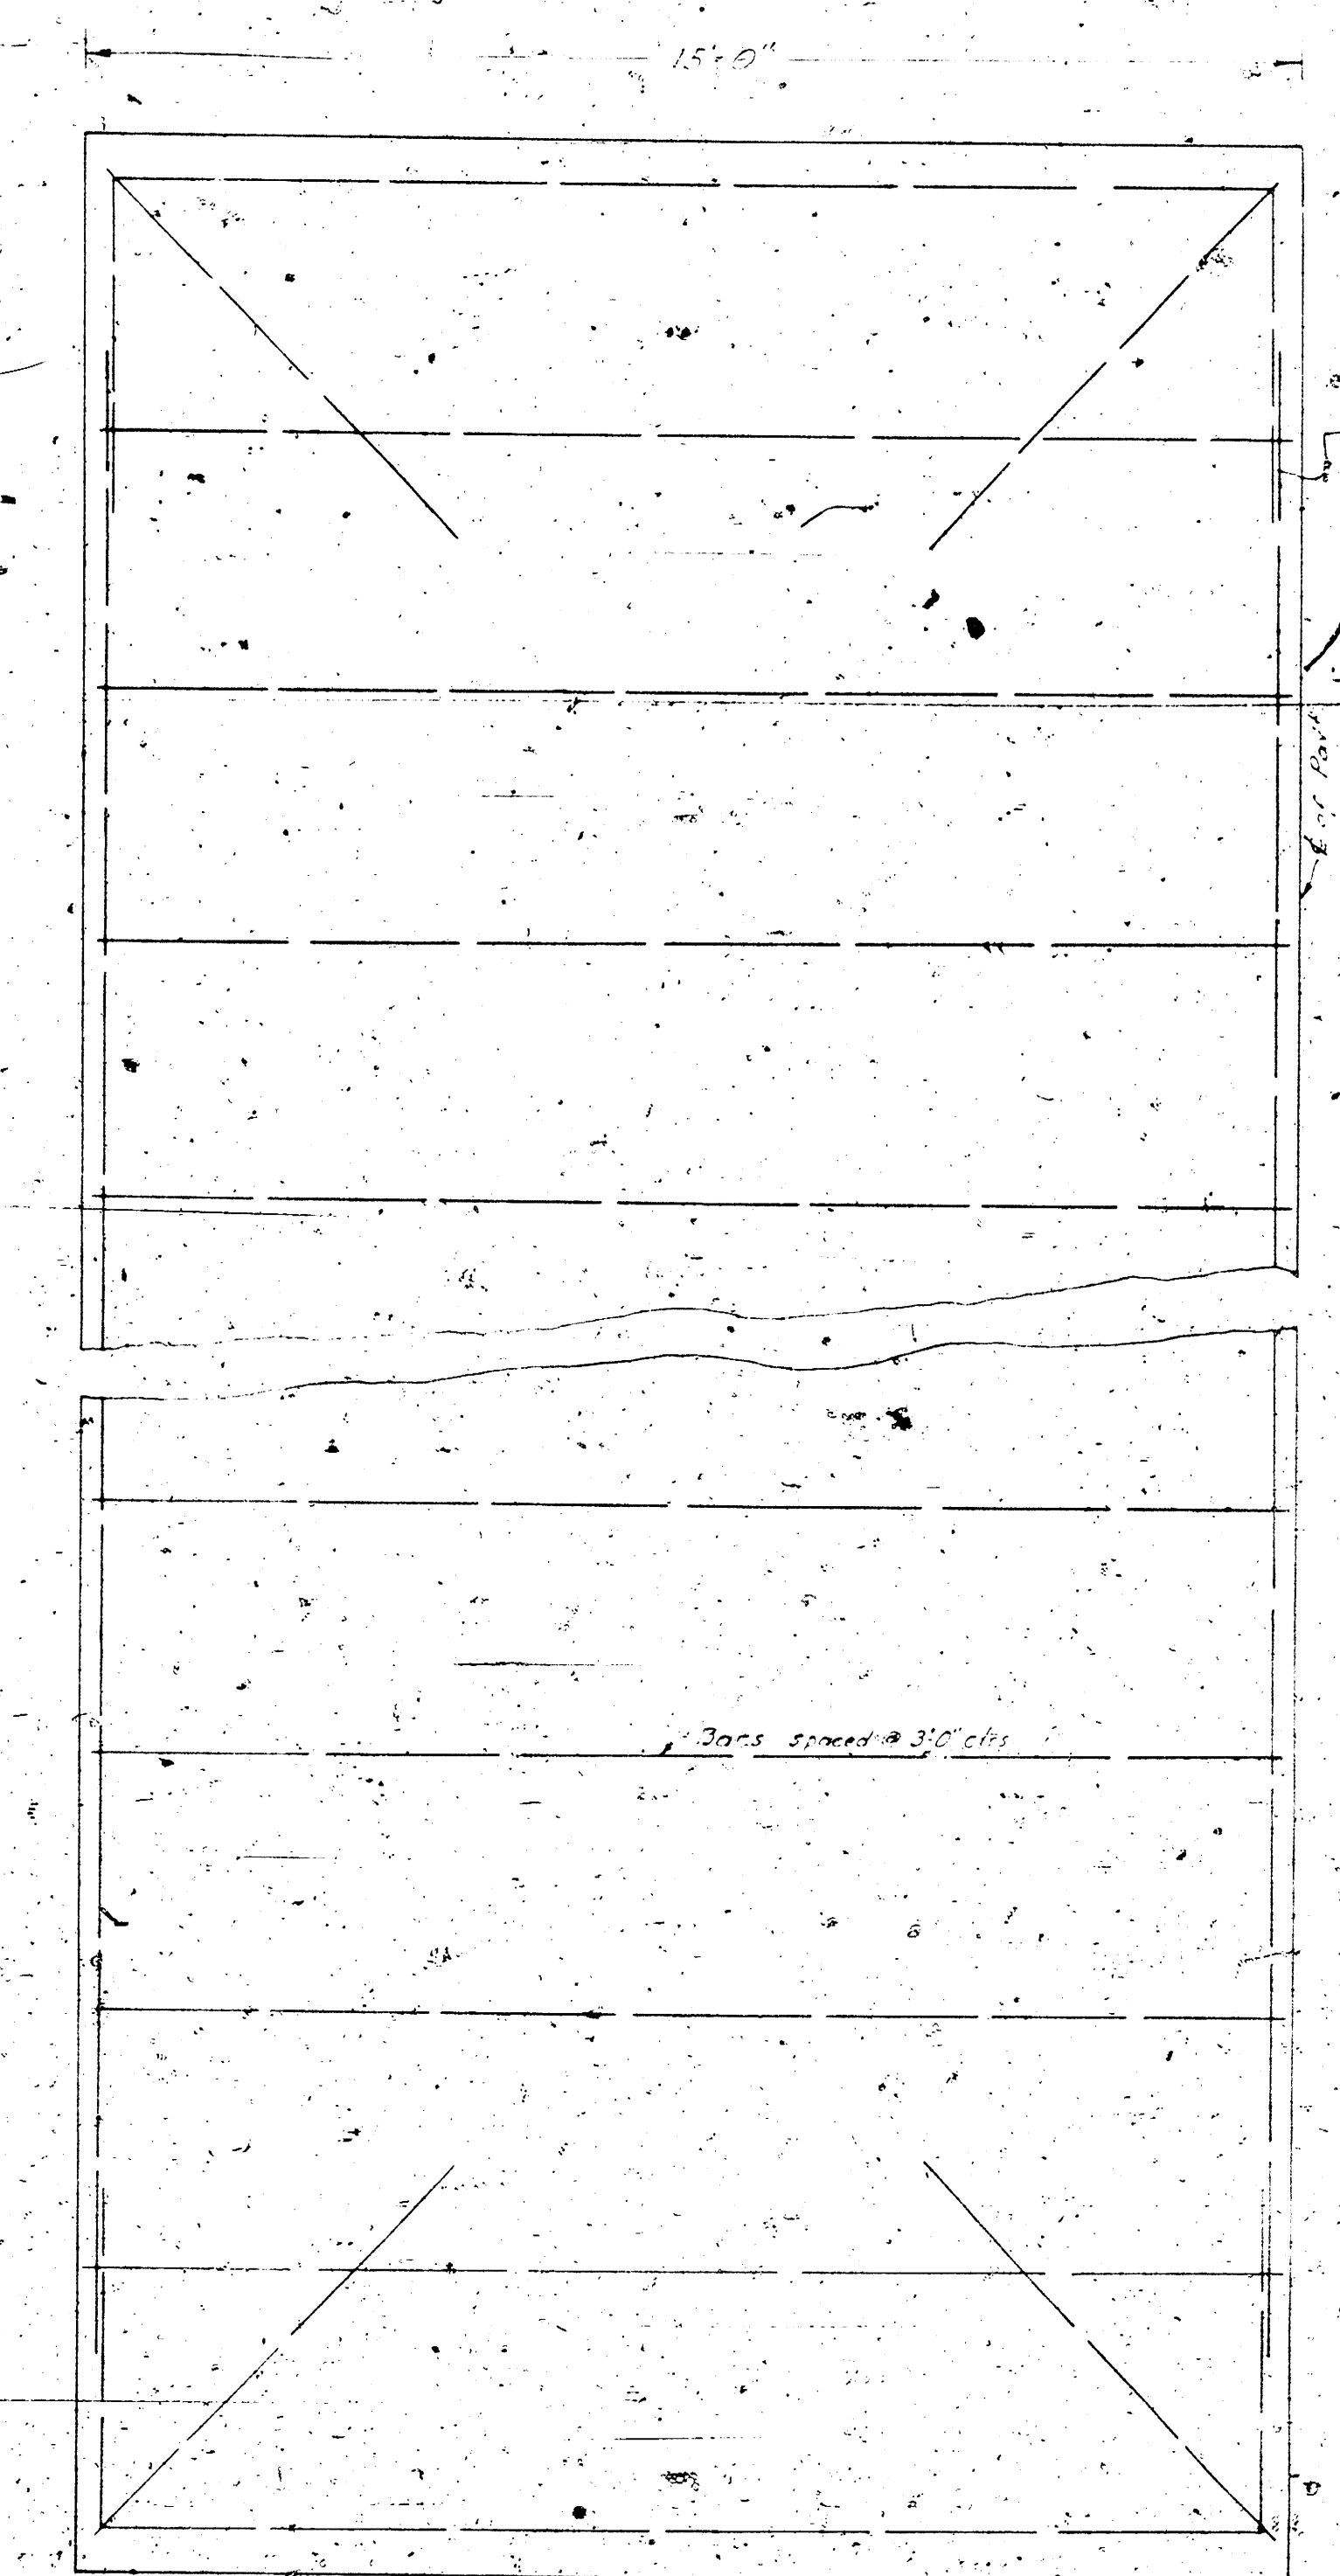


PLAN OF STEEL REINFORCEMENT
 All steel is 3" x 7/16"
 Scale: 1"=1'-0"

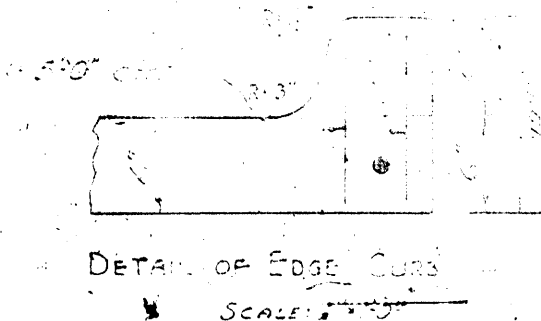


DETAIL OF EDGE COURSE
 Scale: 1"=1'-0"

MUNICIPAL UNIVERSITY
 CIVIL ENGINEERING
 DESIGNED BY: [Signature]
 CHECKED BY: [Signature]

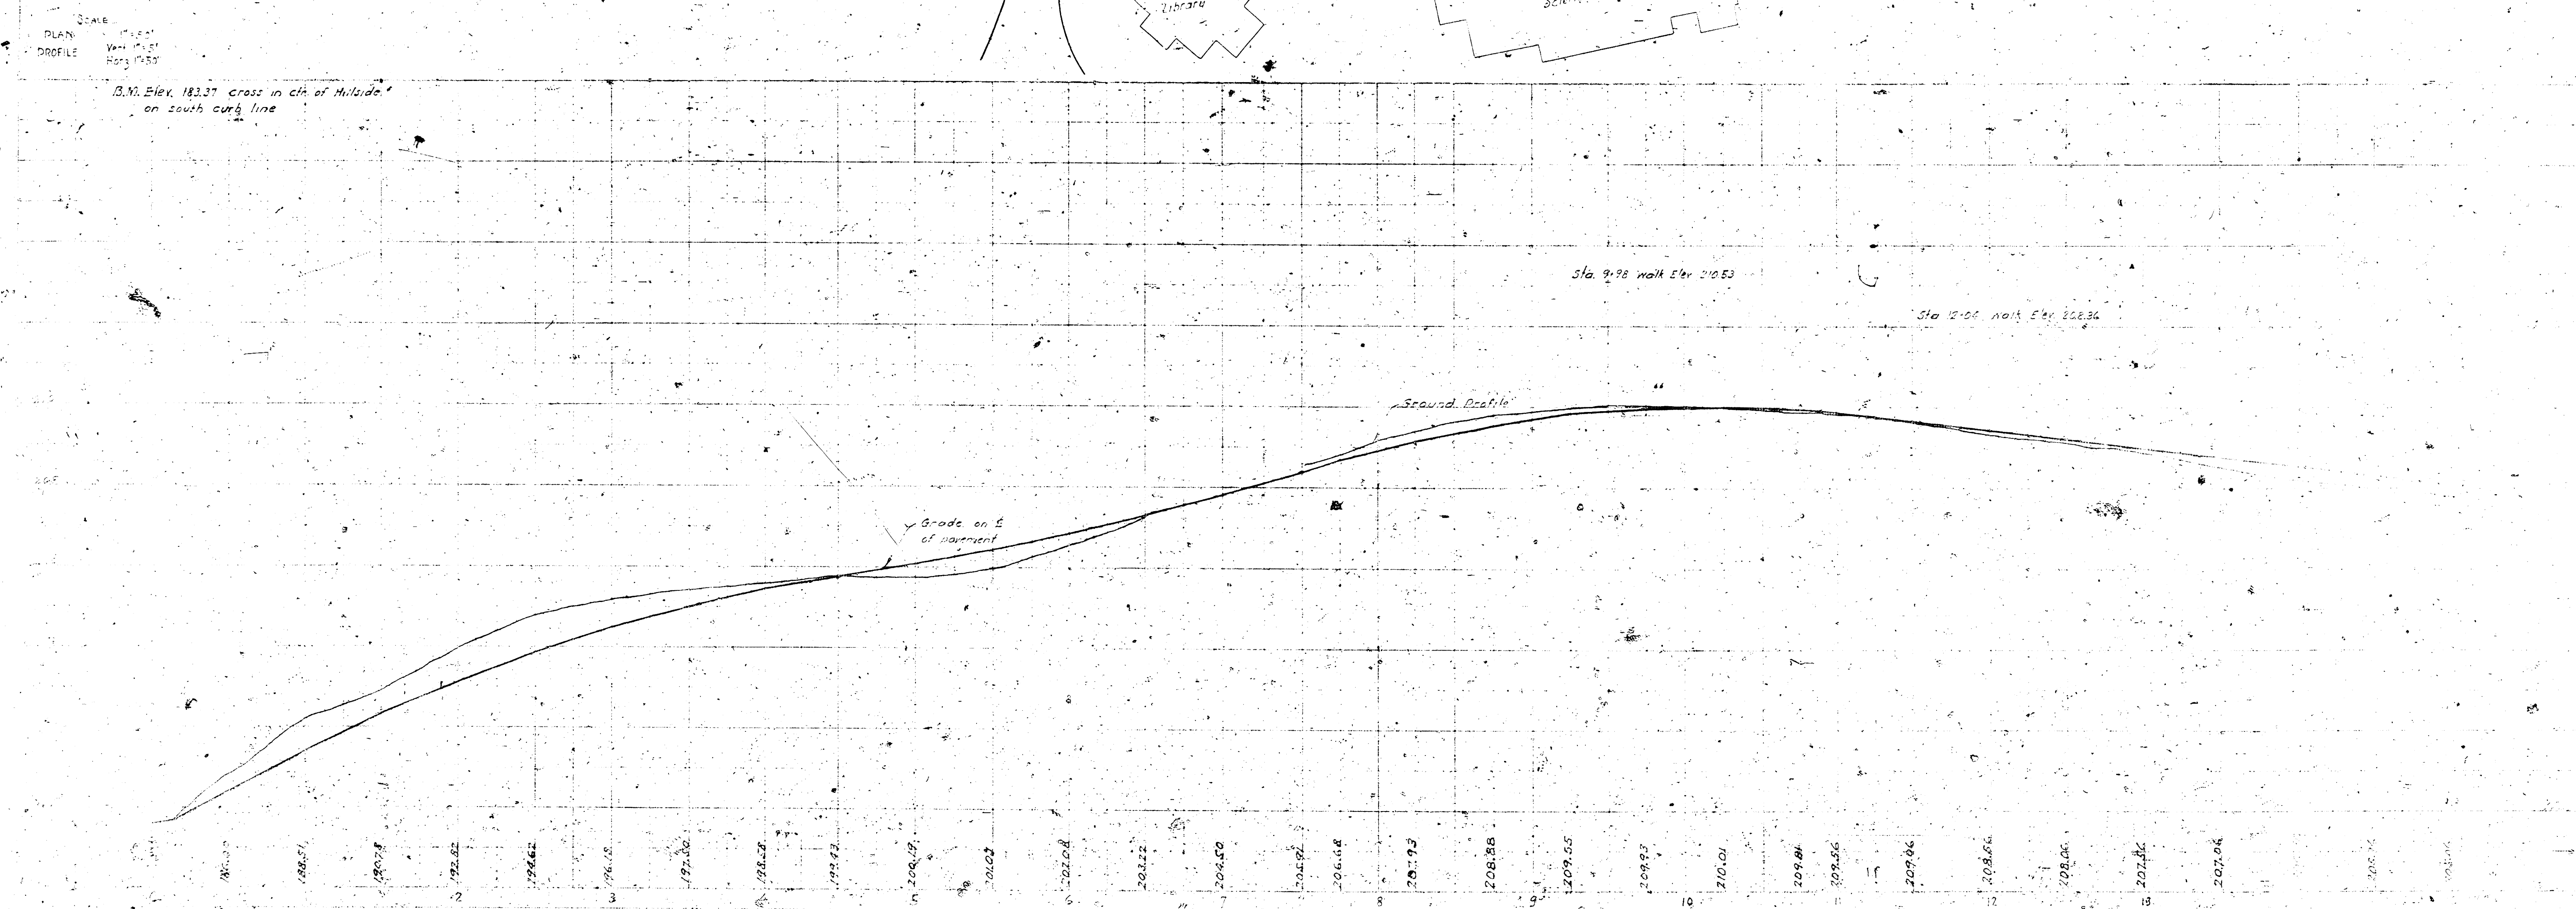


MUNICIPAL UNIVERSITY WICHITA KANSAS ROAD IMPROVEMENT

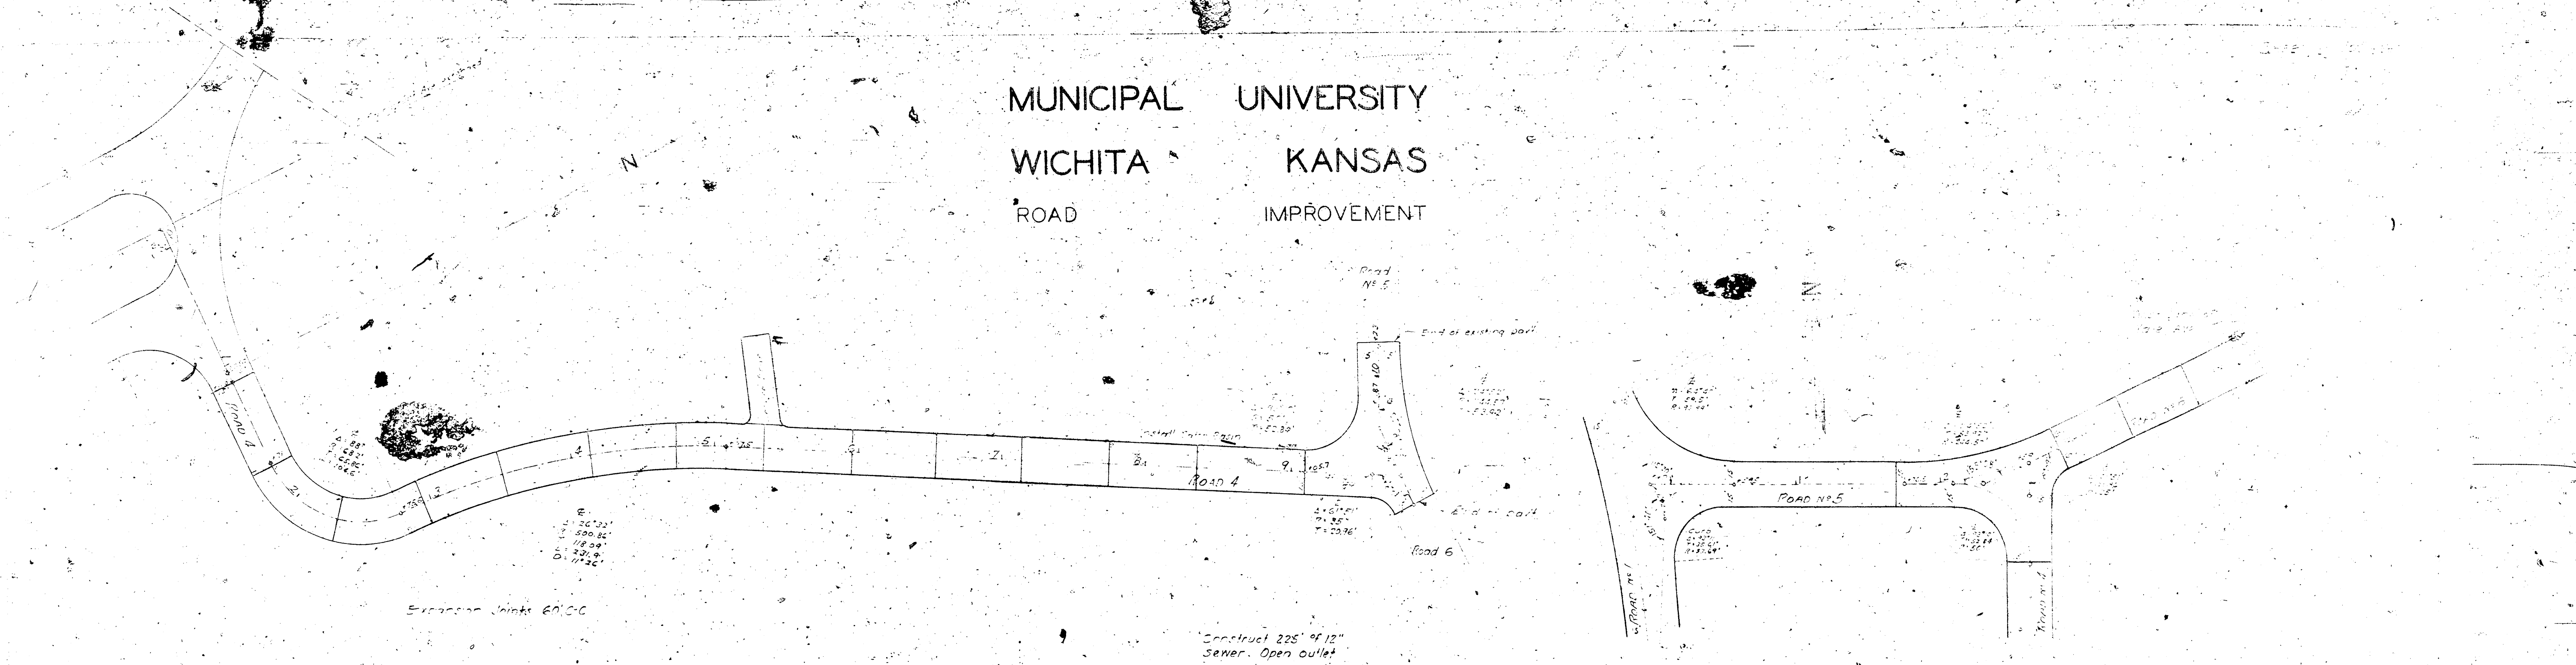


SCALE
Horizontal 1" = 50'
Vertical 1" = 5'

2.11 Elev. 21103 Cross on curb in front of Library Bldg
2.11 Elev. 20001 N end of W. curb E.S. of Science

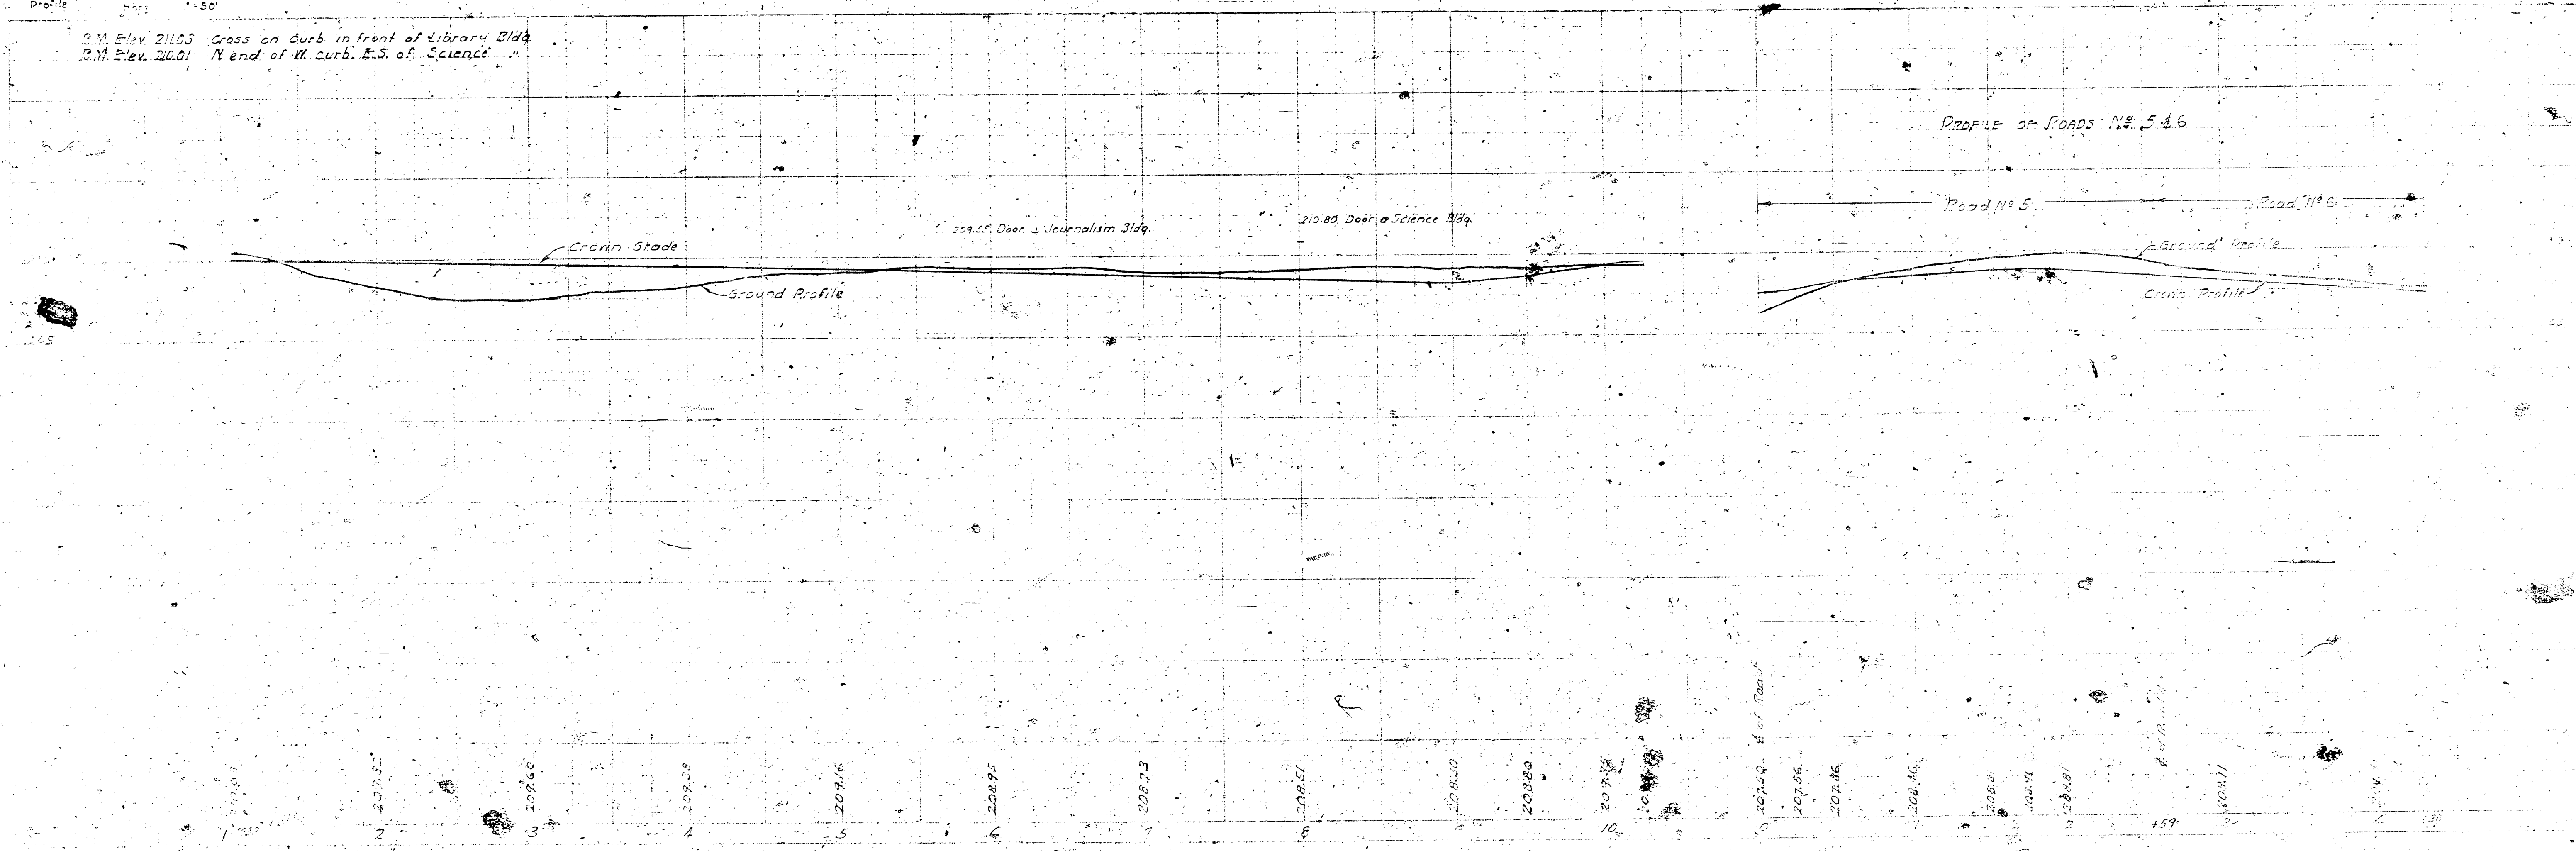


MUNICIPAL UNIVERSITY
WICHITA KANSAS
ROAD IMPROVEMENT

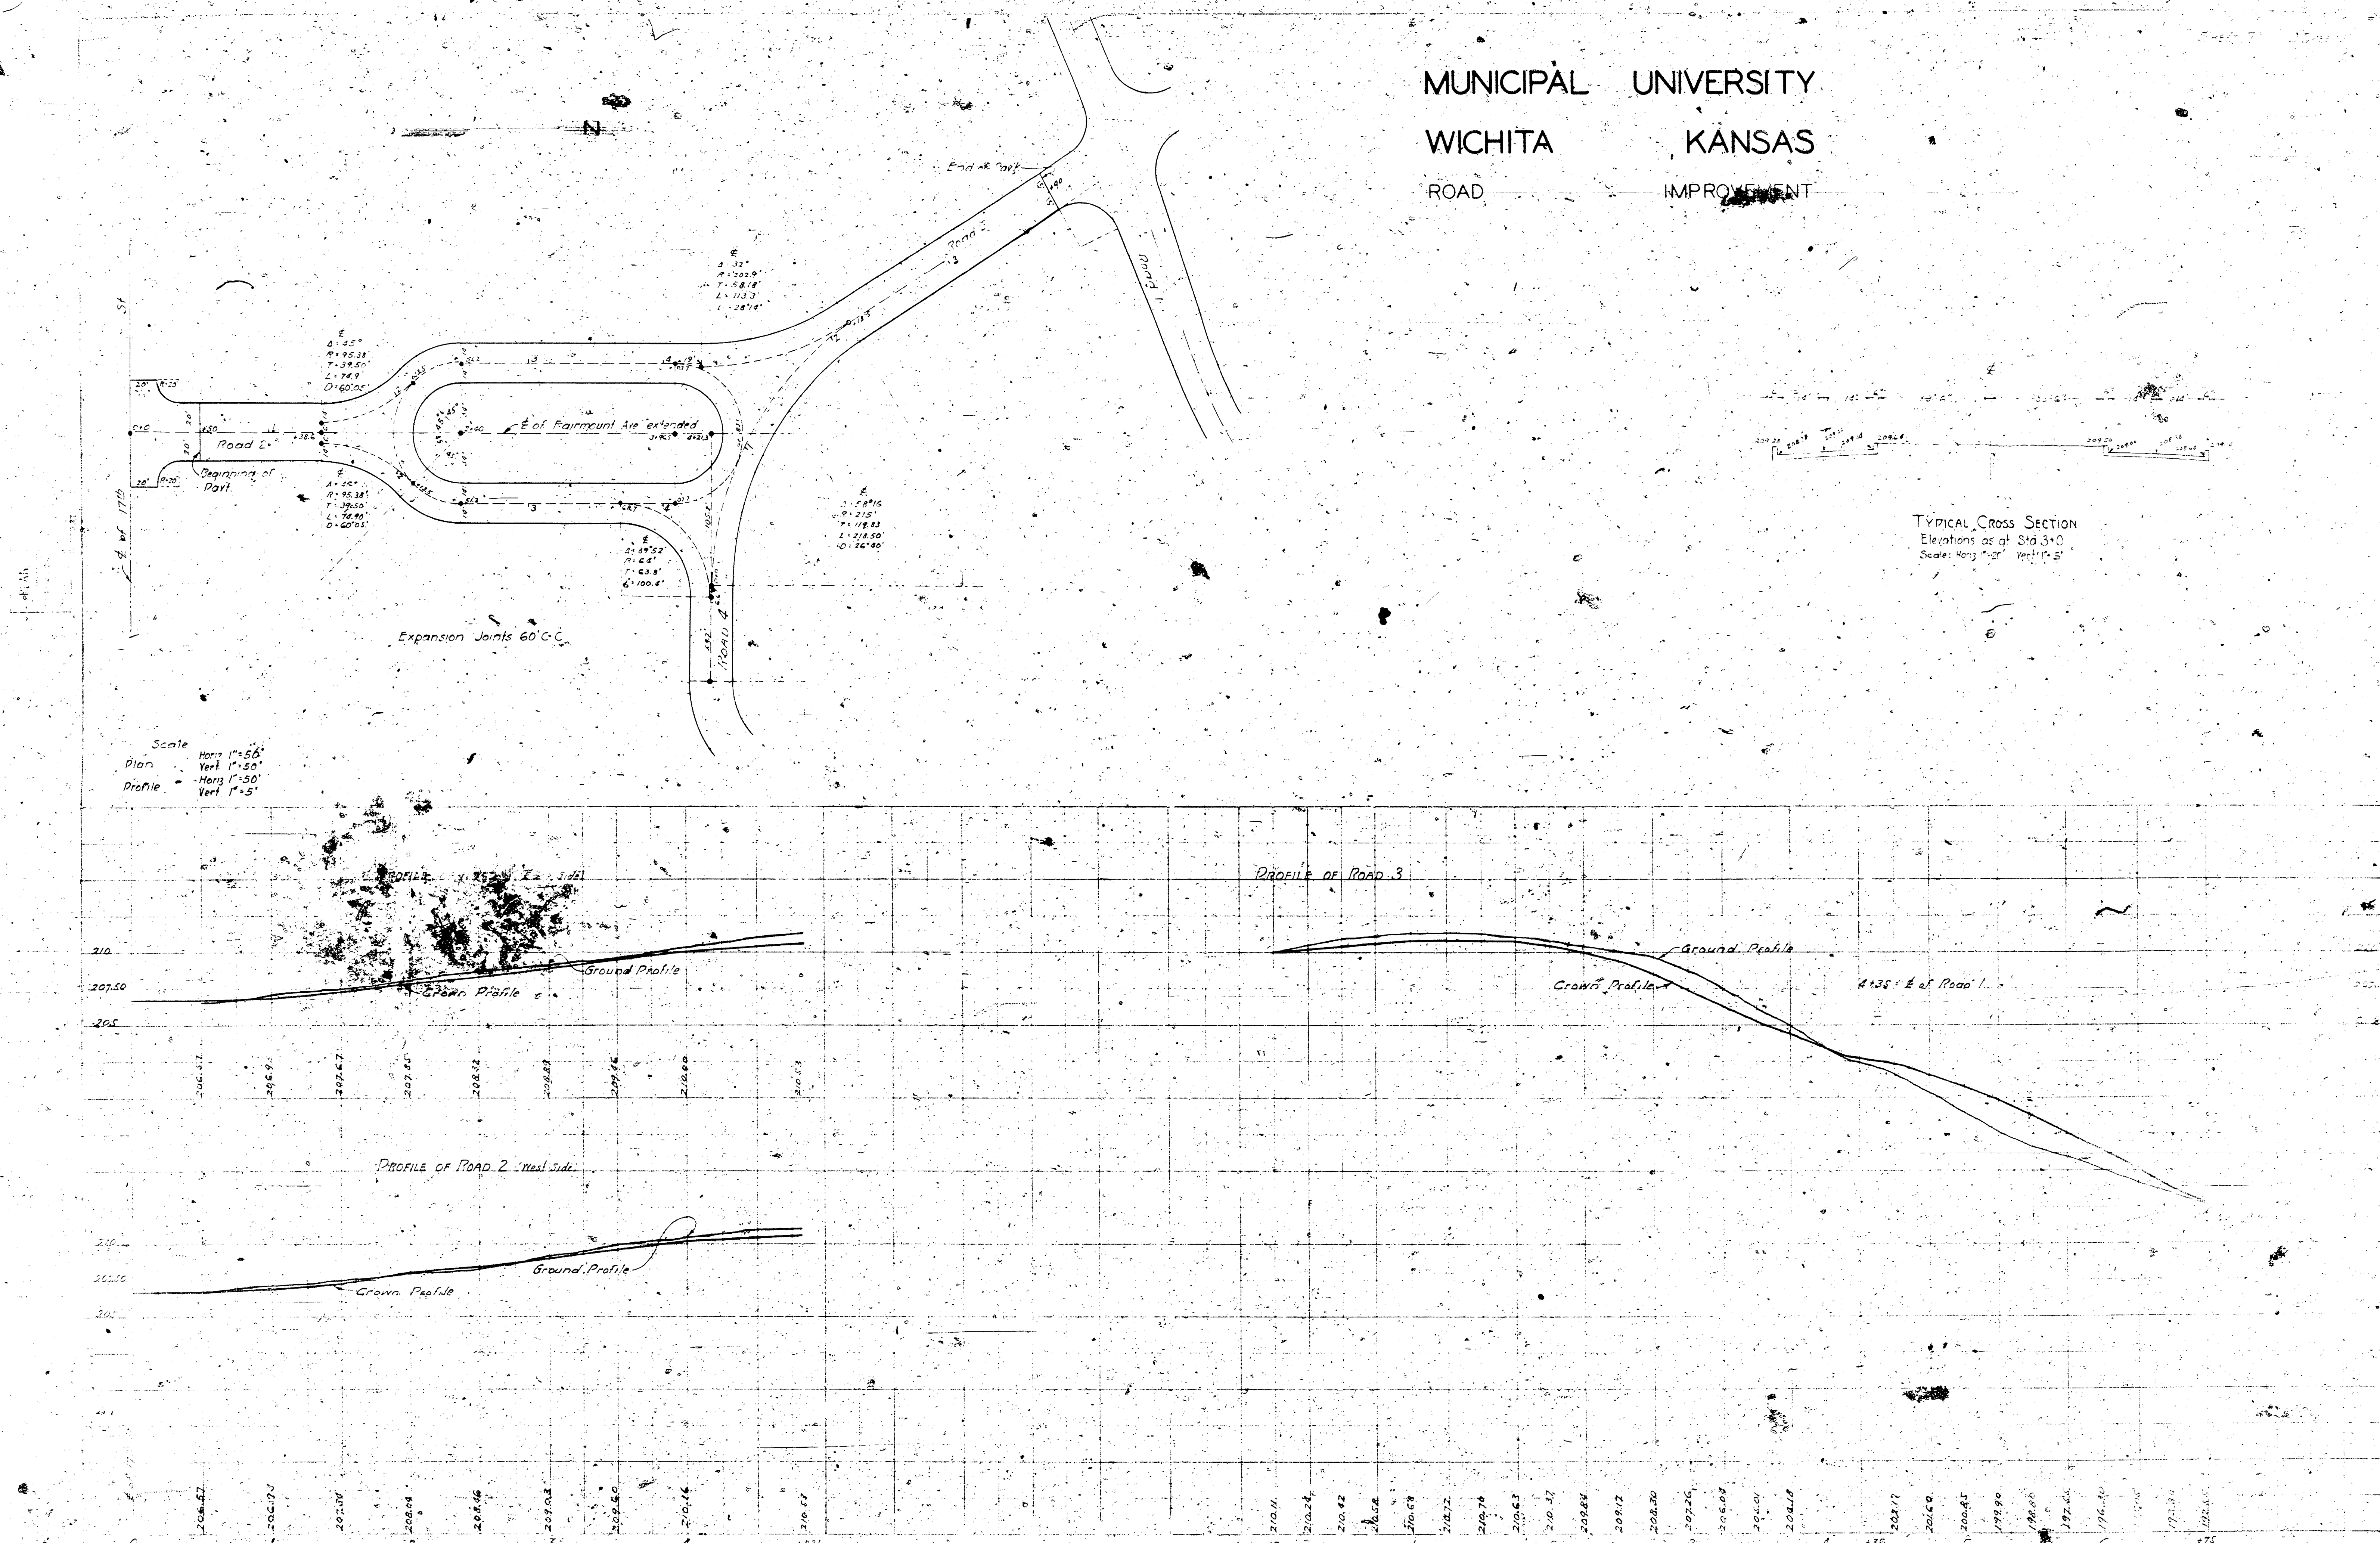

INTERSECTION DETAILS


SHOWING DETAILS OF EXPANSION
AND CONTRACTION JOINTS AND
STEEL REINFORCING

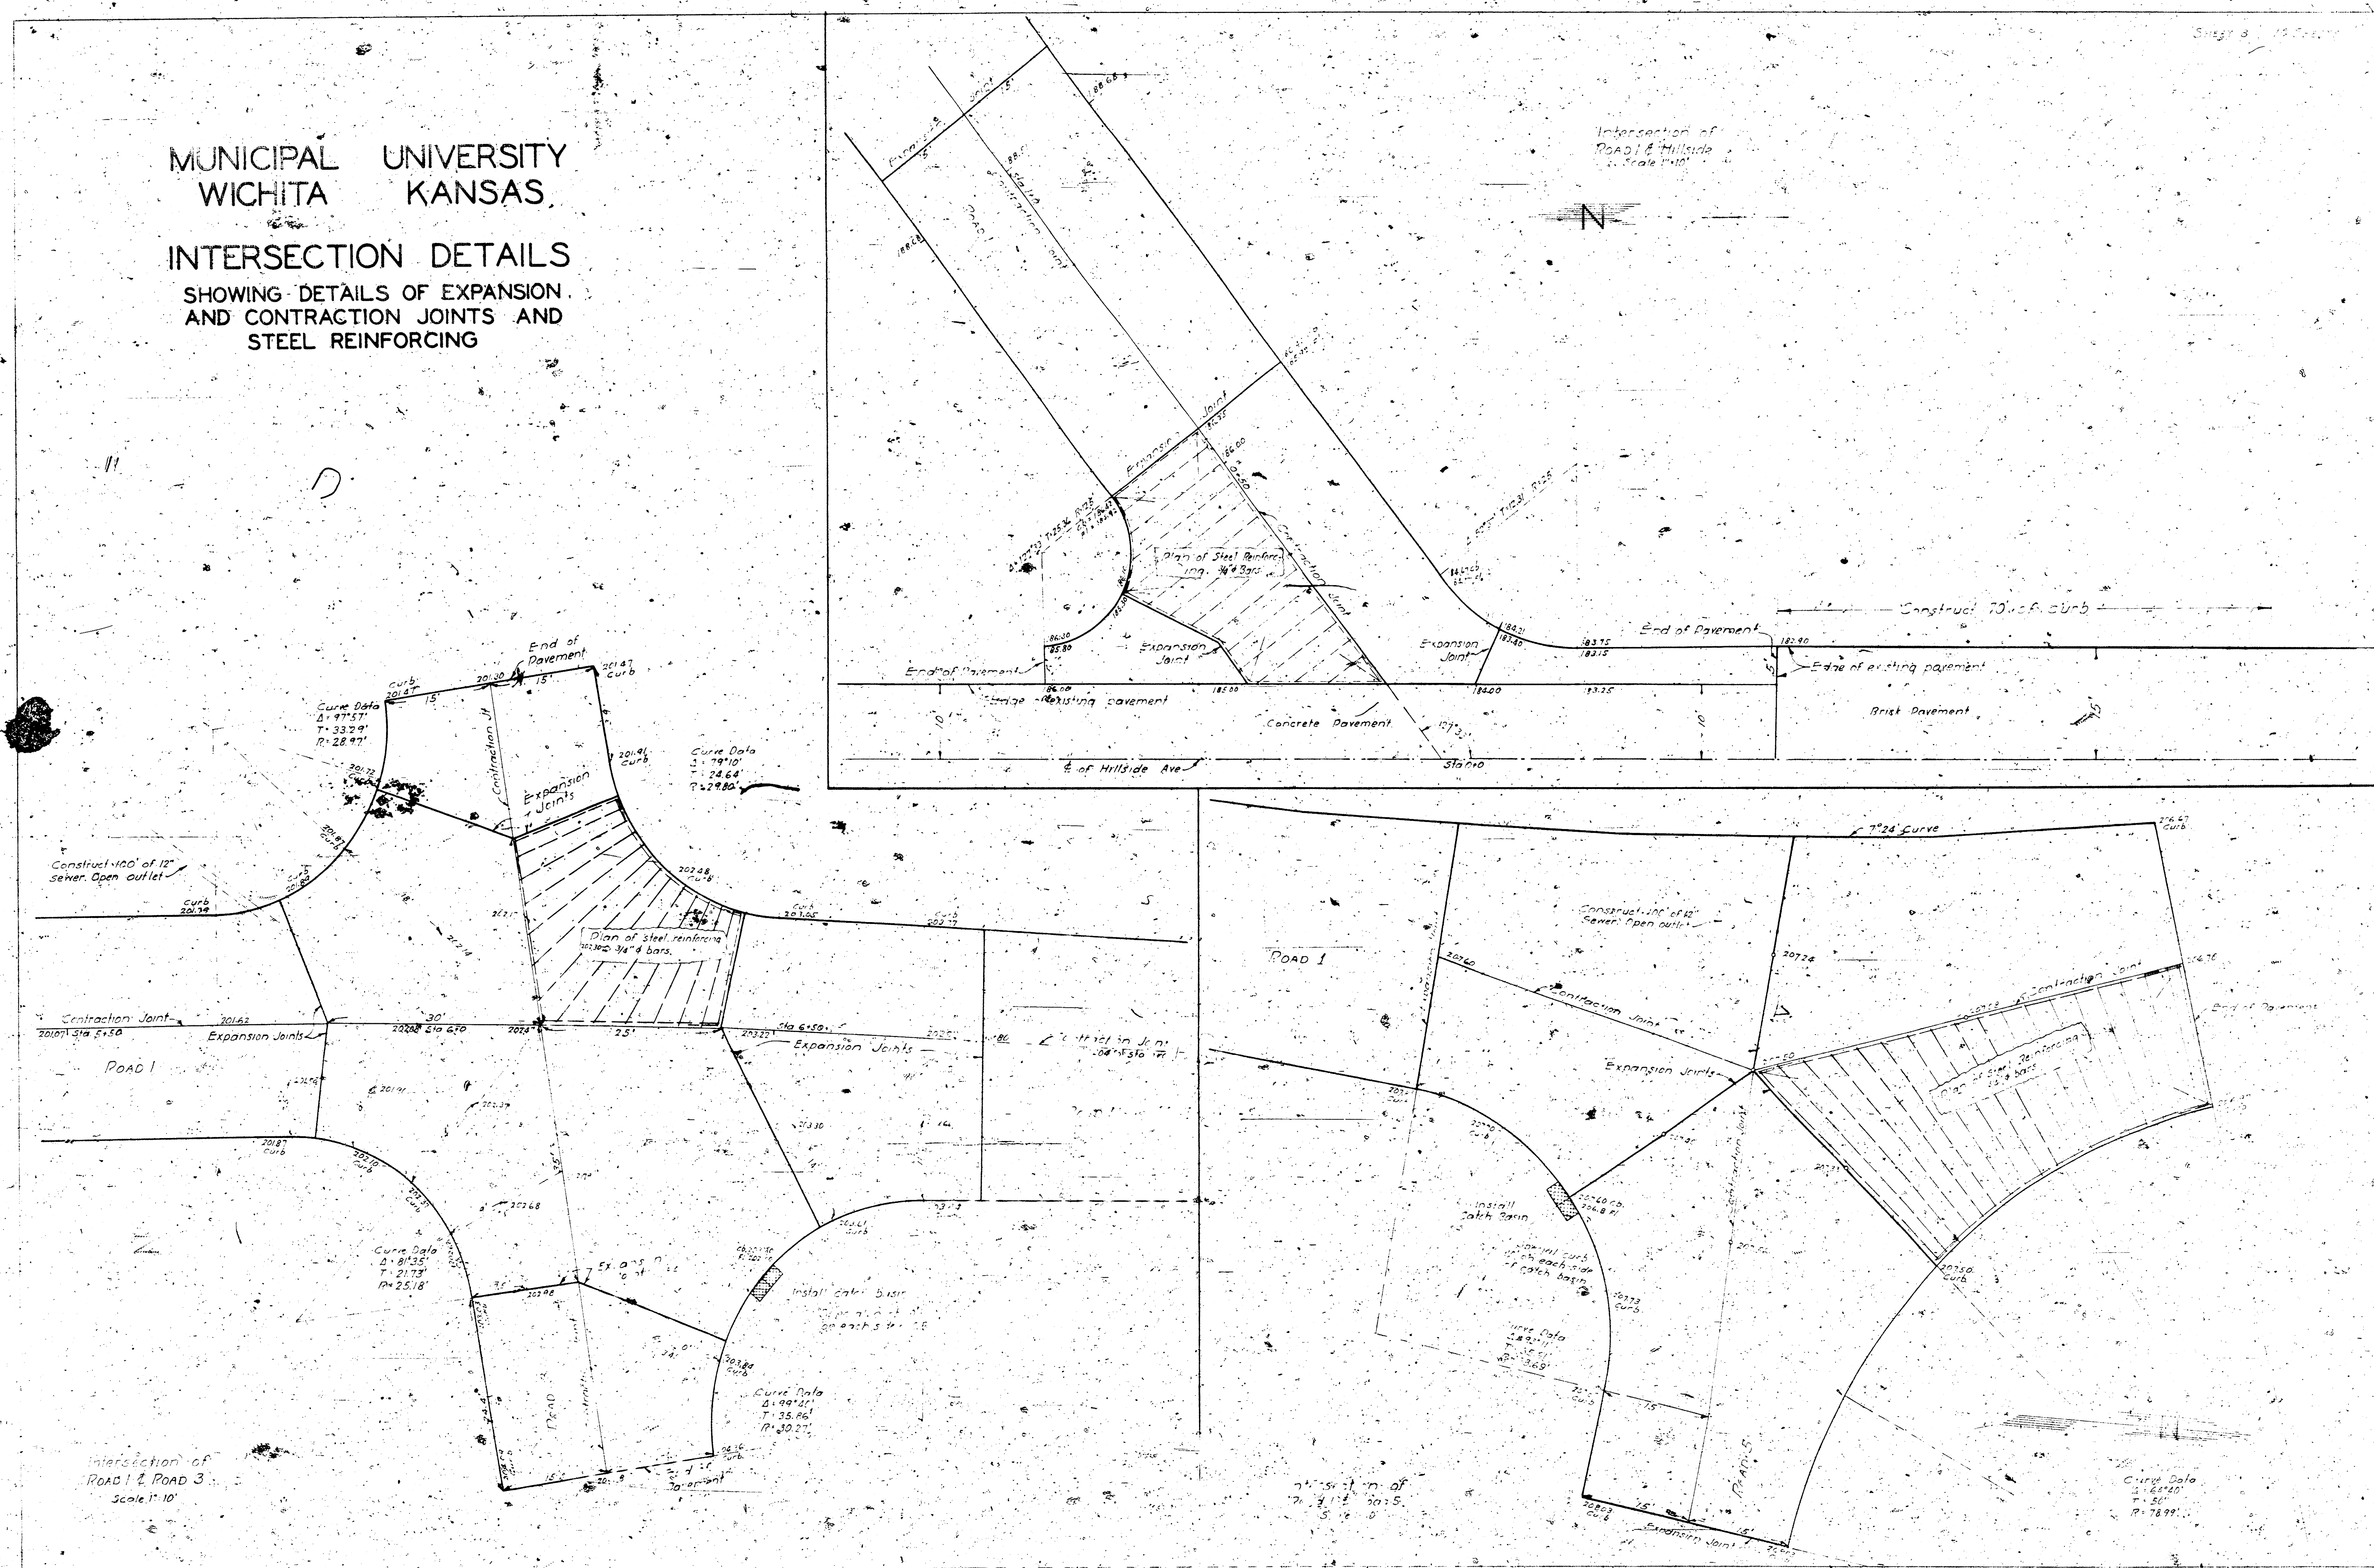

SHEET 3 OF 3 SHEETS

MUNICIPAL UNIVERSITY
WICHITA KANSAS

INTERSECTION DETAILS
SHOWING DETAILS OF EXPANSION
AND CONTRACTION JOINTS AND
STEEL REINFORCING

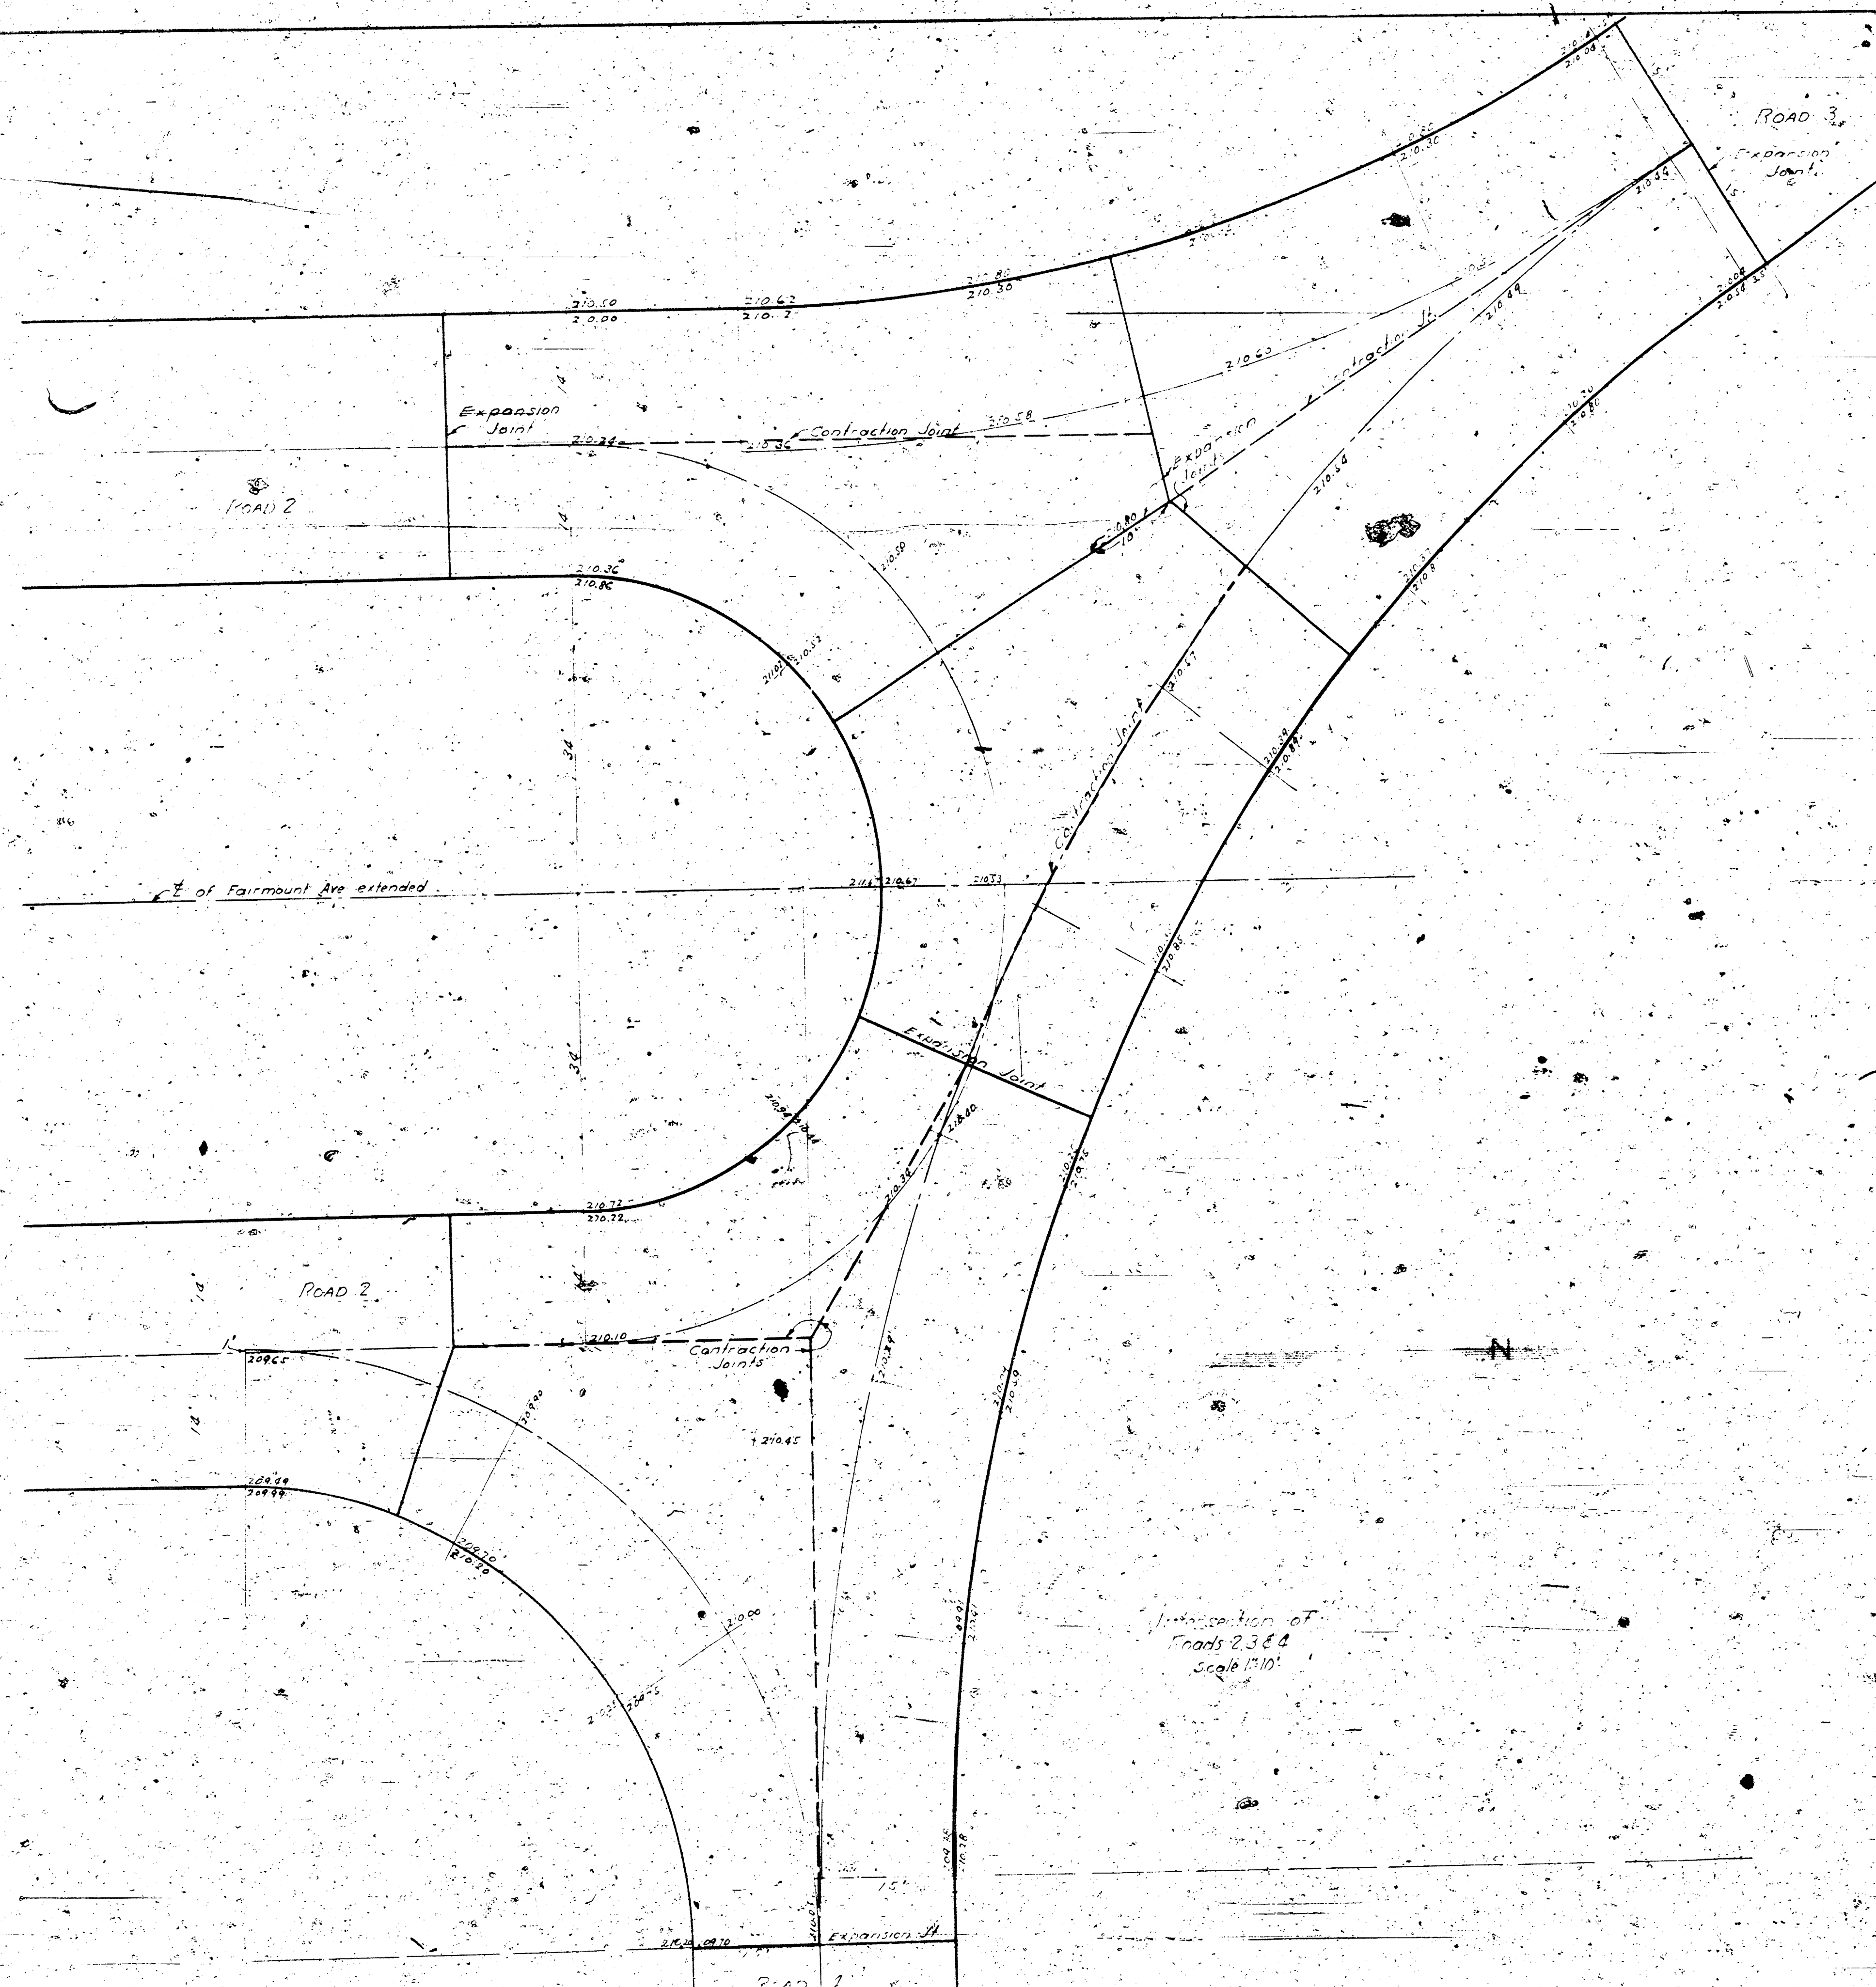

INTERSECTION DETAILS

SHOWING DETAILS OF EXPANSION
AND CONTRACTION JOINTS AND
STEEL REINFORCING

