BANKS
BOUNDARY LINES
CENTRAL AVE
ST
AVE
ST

ST
GE
ST
HANDLEY
AVE
ST
AVE
ST
2ND
ST
AVE

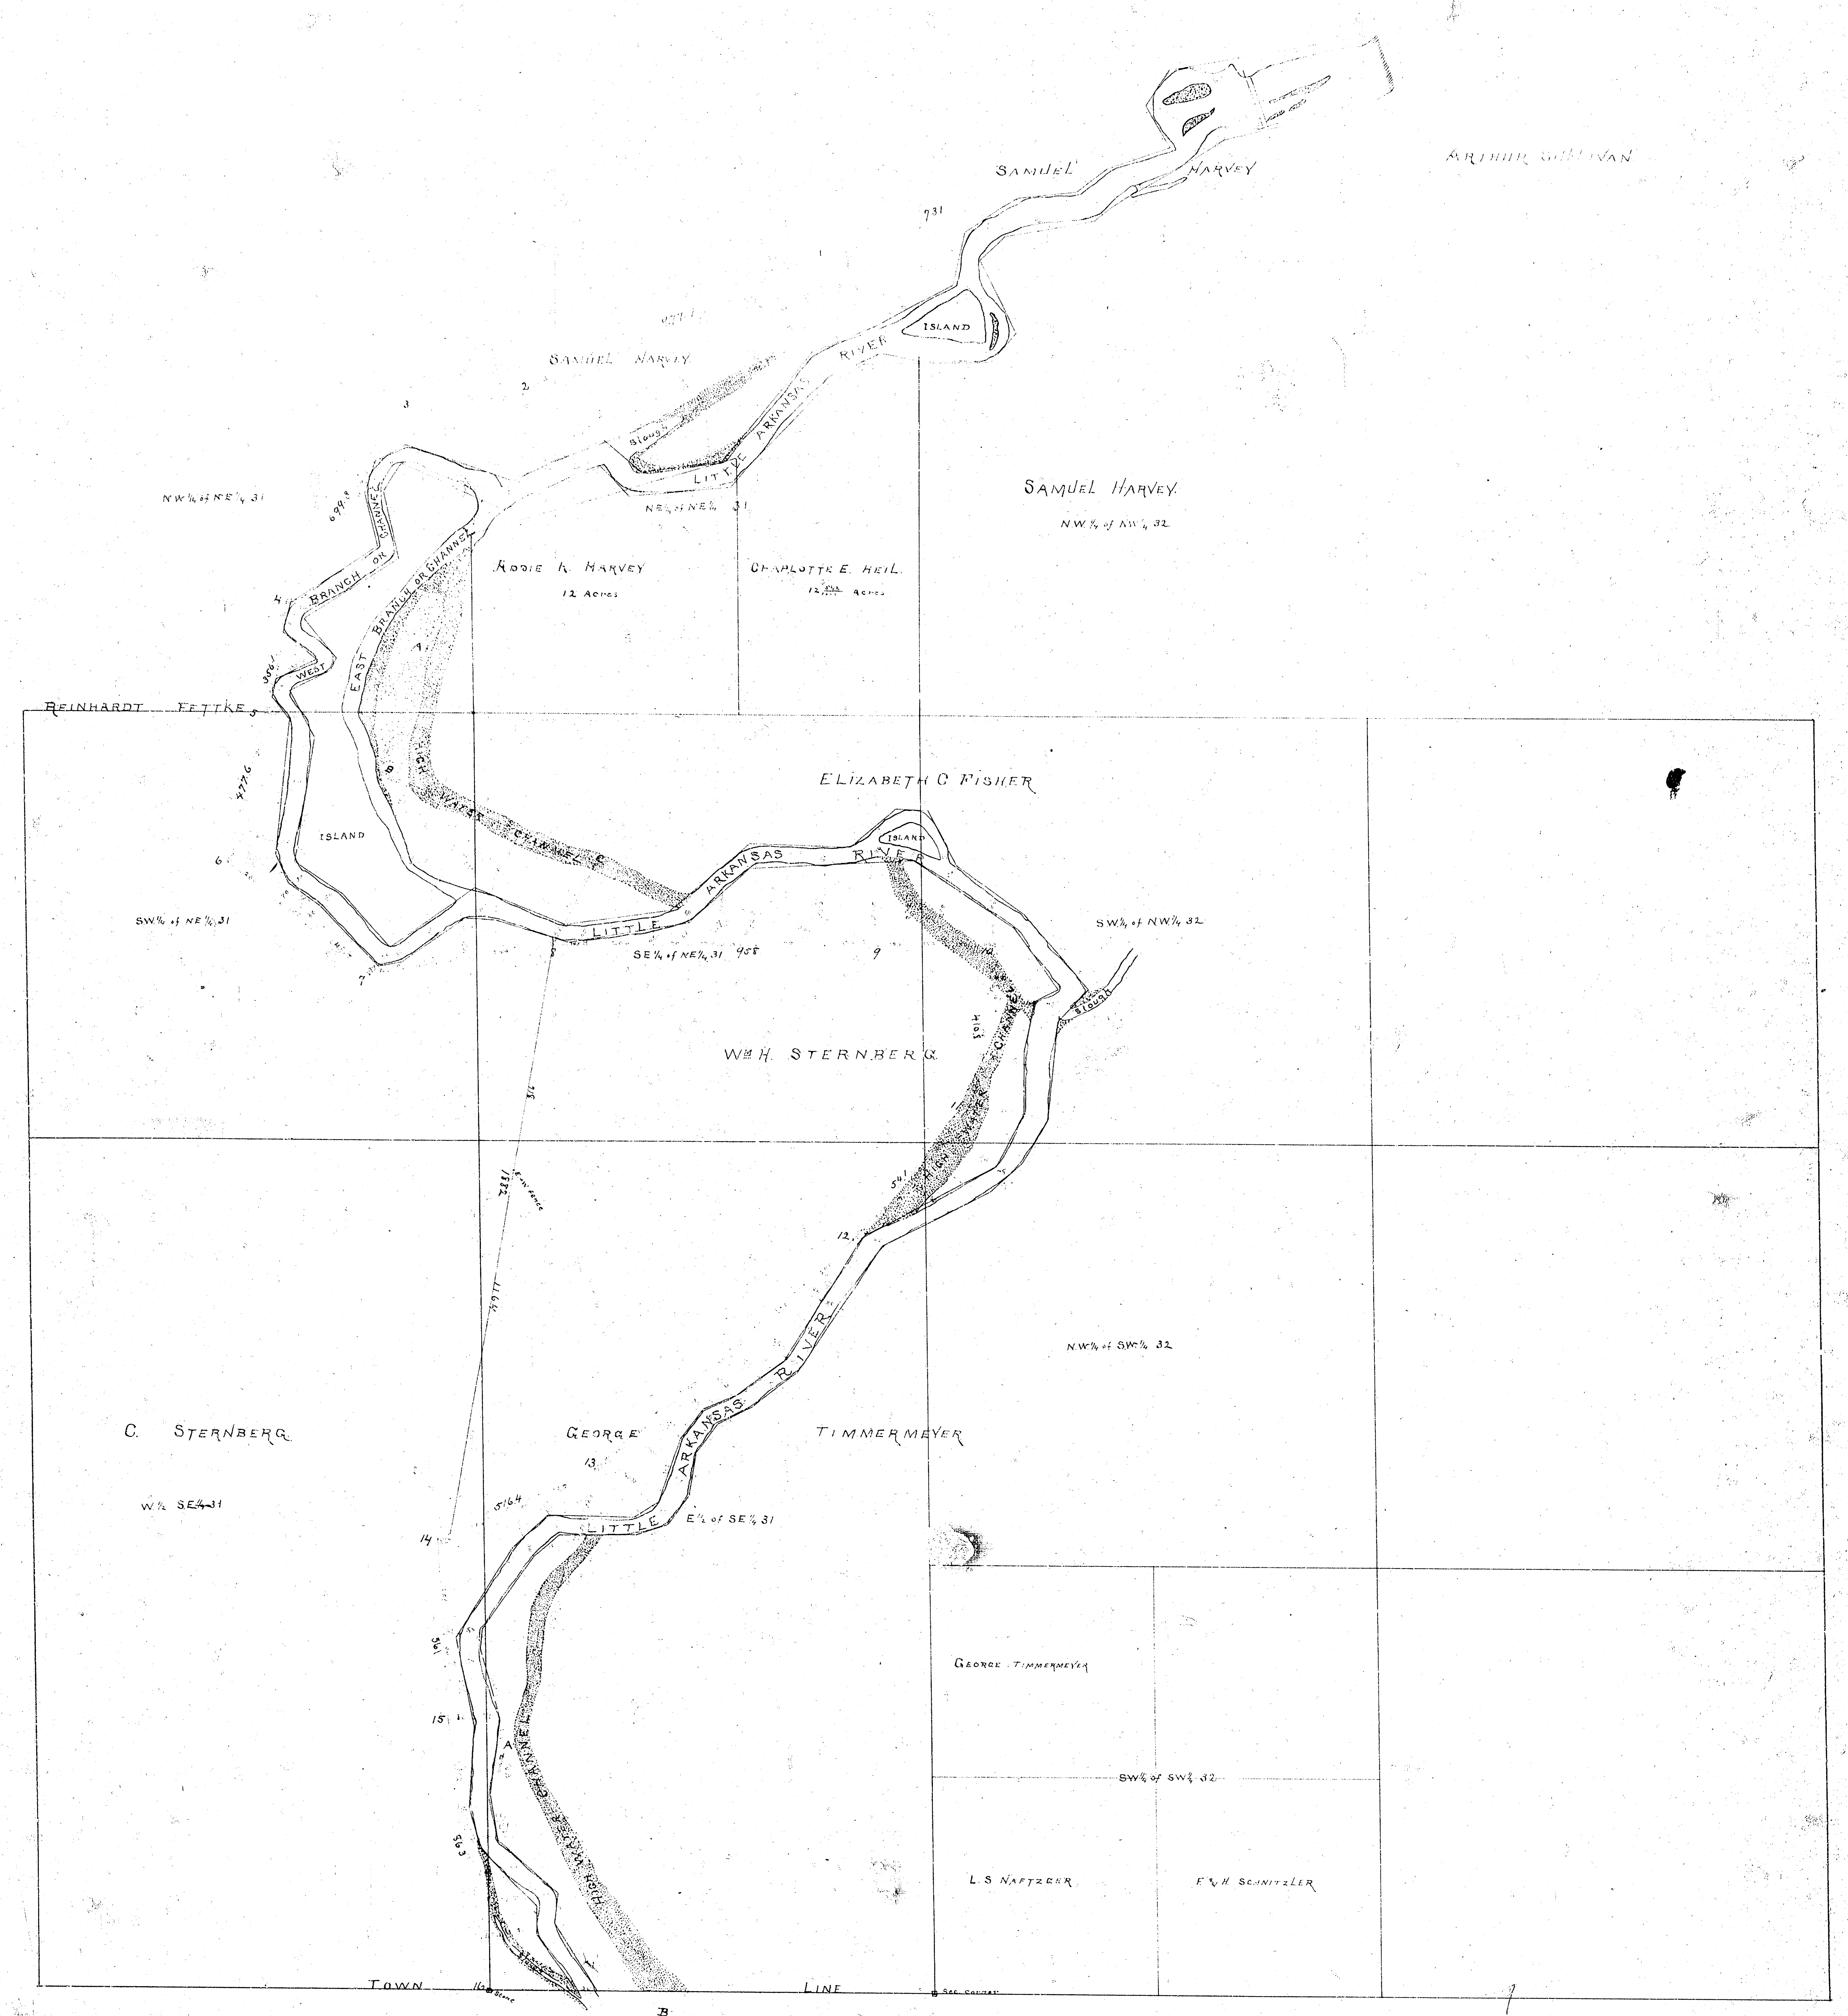
ARTHUR SULLIVAN
SAMUEL HARVEY
731
ISLAND
SAMUEL HARVEY
LITTLE ARKANSAS RIVER
SLOUGH
SAMUEL HARVEY
NW¼ of NW¼ 32
NE¼ of NE¼ 31
NW¼ of NE¼ 31
RODIE A. HARVEY
12 Acres
CHARLOTTE E. HEIL
12 Acres
WEST BRANCH OR CHANNEL
EAST BRANCH OR CHANNEL
REINHARDT FETTKE
HIGH WATER CHANNEL
ISLAND
ELIZABETH C FISHER
ISLAND
SW¼ of NE¼ 31
SE¼ of NE¼ 31
SW¼ of NW¼ 32
WM H. STERNBERG
NW¼ of SW¼ 32
C. STERNBERG
W½ SE¼ 31
GEORGE TIMMERMEYER
E½ of SE¼ 31
GEORGE TIMMERMEYER
SW¼ of SW¼ 32
L S NAFTZGER
F.V.H. SCHNITZLER
TOWN LINE
Sec. corner
B

Beg at S.W. Cor S.E.¼ S.W.¼ Sec 29. 27. 1.E thence N 484 ft.

S 77°	25'	W	420 Feet	N 0°	25'	E	91 Feet
S 56°	20'	W	464	N 42°	31'	W	203
S 80°	10'	W	269	N 13°	16'	W	129
S [illegible]	47'	W	106	N 3°	[illegible]	E	267
S 24°	25'	E	251	N 16°	43'	W	273
S 40°	59'	W	114	N 35°	[illegible]	E	391
S 89°	56'	W	375	N 48°	20'	E	147
S 66°	05'	W	130	S 87°	52'	E	254
S 41°	10'	W	429	N 56°	13'	E	85
S 86°	06'	W	301	N [illegible]	[illegible]	E	273
N 42°	38'	W	121	N 36°	54'	E	112
S 66°	25'	W	[illegible]	N 66°	12'	E	128
N 64°	0'	W	332	N 51°	27'	E	183
S 32°	30'	W	[illegible]	N 31°	02'	E	430
S 11°	[illegible]	E	207	N 6°	18'	E	433
S 56°	47'	W	330	N 26°	18'	E	182
S 36°	37'	E	184	N 0°	27'	E	[illegible]
S 63°	32'	W	173	N 11°	40'	E	163
S 24°	55'	E	168	N 63°	14'	E	79
S 4°	00'	W	388	N 32°	48'	W	233
S 53°	20'	E	178	N 50°	03'	W	376
S 38°	55'	E	217	S 87°	29'	W	482
N 33°	45'	E	372	S 47°	28'	W	245
S 66°	12'	E	291	S 80°	41'	W	359
N 82°	48'	E	313	N 70°	55'	W	228
N 44°	[illegible]	E	313	N 85°	42'	W	92
S 89°	10'	E	297	S 53°	26'	W	232
N 44°	48'	E	180	S 79°	17'	W	71
S 86°	12'	E	93	N 41°	18'	W	257
S 26°	10'	E	[illegible]	N 52°	06'	W	117
S 37°	40'	E	251	N 22°	17'	W	99
S [illegible]	[illegible]	E	354	N 5°	35'	E	424
S 42°	30'	W	134	N 13°	25'	W	89
S 6°	[illegible]	W	[illegible]	N 11°	33'	E	57
S 32°	37'	W	139	N 63°	08'	E	135
S [illegible]	13'	W	[illegible]	N 48°	03'	W	131
S 6°	[illegible]	W	[illegible]	N 14°	03'	E	94
S [illegible]	[illegible]	W	471	N 56°	29'	E	310
S 53°	29'	W	169	N 12°	52'	W	164
S 62°	33'	W	[illegible]	N 18°	25'	E	133
[illegible]	[illegible]	W	[illegible]	N 59°	55'	E	106
[illegible]	3'	W	[illegible]	S 69°	05'	E	327
S [illegible]	[illegible]	W	[illegible]	N 65°	28'	E	303
S 70°	[illegible]	W	[illegible]	S 46°	12'	E	155
[illegible]	[illegible]	W	[illegible]	N 87°	10'	E	240
S [illegible]	[illegible]	W	101	N 37°	25'	E	437
S 33°	[illegible]	W	277	N 67°	40'	E	217
[illegible]	[illegible]	[illegible]	[illegible]	N 61°	45'	E	250
S [illegible]	[illegible]	E	[illegible]	N 72°	30'	E	171
S 7°	02'	W	[illegible]	N 57°	40'	E	183
S [illegible]	06'	[illegible]	149	N 83°	02'	E	177
[illegible]	[illegible]	[illegible]	201	N 48°	14'	E	122
S 6°	[illegible]	W	95	N 69°	11'	E	198
[illegible]	[illegible]	E	247	N 28°	55'	W	146
N 80°	[illegible]	[illegible]	[illegible]	N 32°	18'	E	137
N 37°	20'	W	217	N 83°	38'	E	578
				South 00	00		220