
Plat Showing Land To Be Condemned

For Purpose of Opening Streets On Both Banks of Little Arkansas River Extending From City Limits South To Thirteenth Street

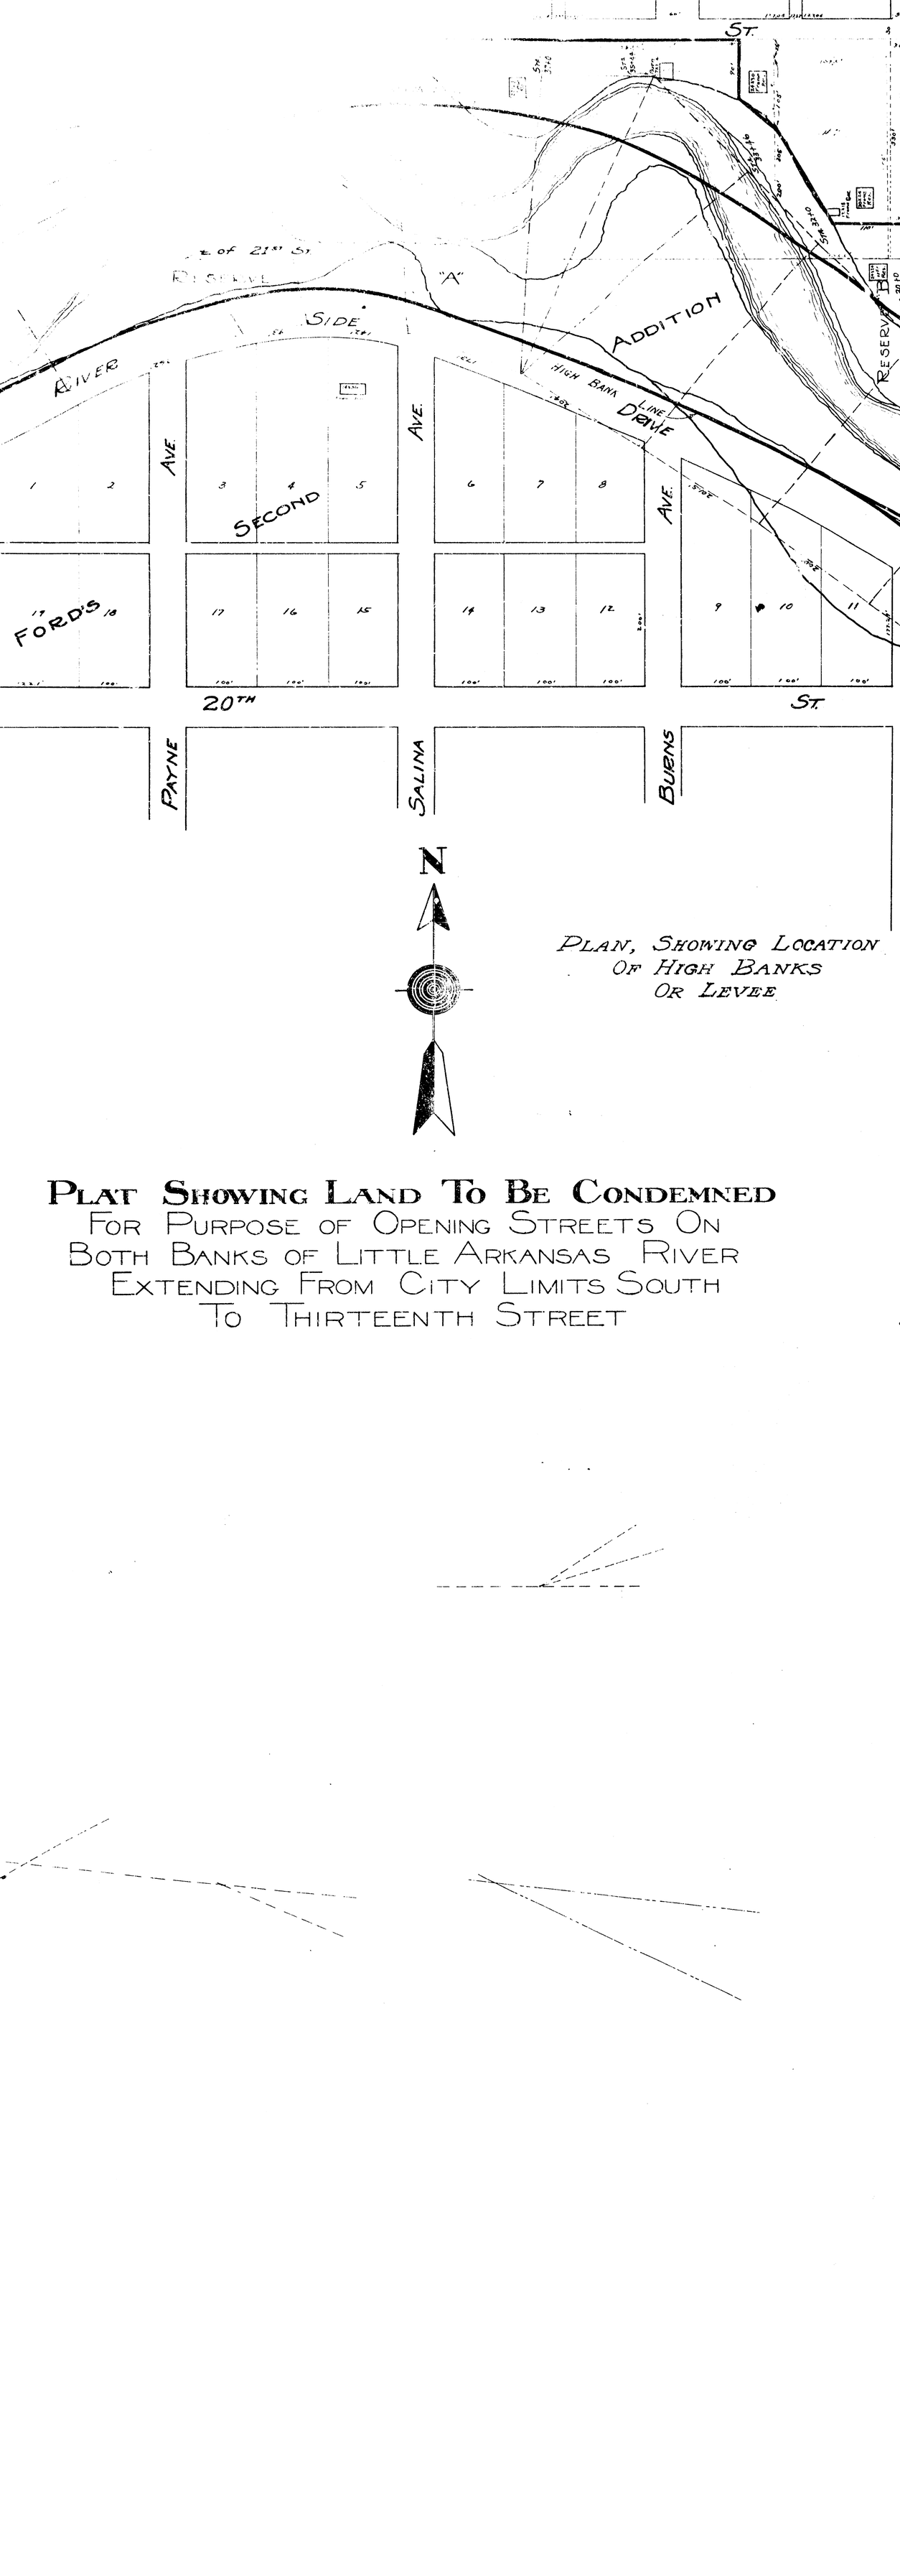

WOODLAND

13TH ST.

14TH ST.

15TH ST.

JEANETTE

RICH'S ADDITION

WALTER REVENE BOULEVARD

RIVER

10

JACK'S RES.

RICH'S

SHERWOOD'S SUBDIVISION

PART OF SHERWOOD'S SUBDIVISION

SHERWOOD'S RESERVE "A"

WOOD'S SUBDIVISION

SHERWOOD AVE.

OF LOTS 15 TO 26, INC. RES. D. SHERWOODS ADDN

OF LOTS 2 TO 14, INC. RES. D. SHERWOODS ADDN

ADDITION