

RIVER IMPROVEMENT MAP OF ARKANSAS RIVER SEDGWICK COUNTY, KANSAS

SURVEY FEB 1932

SEDGWICK COUNTY ENGINEERING DEPARTMENT

WICHITA KANSAS

PARTIAL SET. Sheet 12-20 7/15/32
Plot of to MacArthur Road
(Thru Wichita)

CONVENTIONAL SIGNS
Station 1-2, 1000 ft. apart
Station 1-4, 800 ft. apart
Bank line reading on plan to
right
Bank line
Fence
Road
Top of water when present
Leaving bank
Bank mileage
Canal and ditch
Road
Land area
Grass or cultivated fields
Chimney or grass on pavement
Map line

ESTABLISHED BANK LINES

- (1) Present bank line outside of Established line is not to be protected.
- (2) Present bank line inside of Established line may be built out to Established line.
- (3) Present bank line on Established line to be maintained in present location.


NOTES

rd etc on banks refers to the approximate elevation above low water. Bank mileage reads upstream from the south County line. For all foresights and backsights use 360° clockwise transit scale. The angle at any station is equal to the difference of readings shown on the map. Permanent bars and islands are indicated by solid outlines. Shifting bars have no definite outline. All reference trees are placed.

APPROVED _____ 1932


BY _____ CHIEF ENGR. DIV. WATER RESOURCES
KANSAS ST. DEPT. OF AGRICULTURE


SELGWICK COUNTY KANSAS.

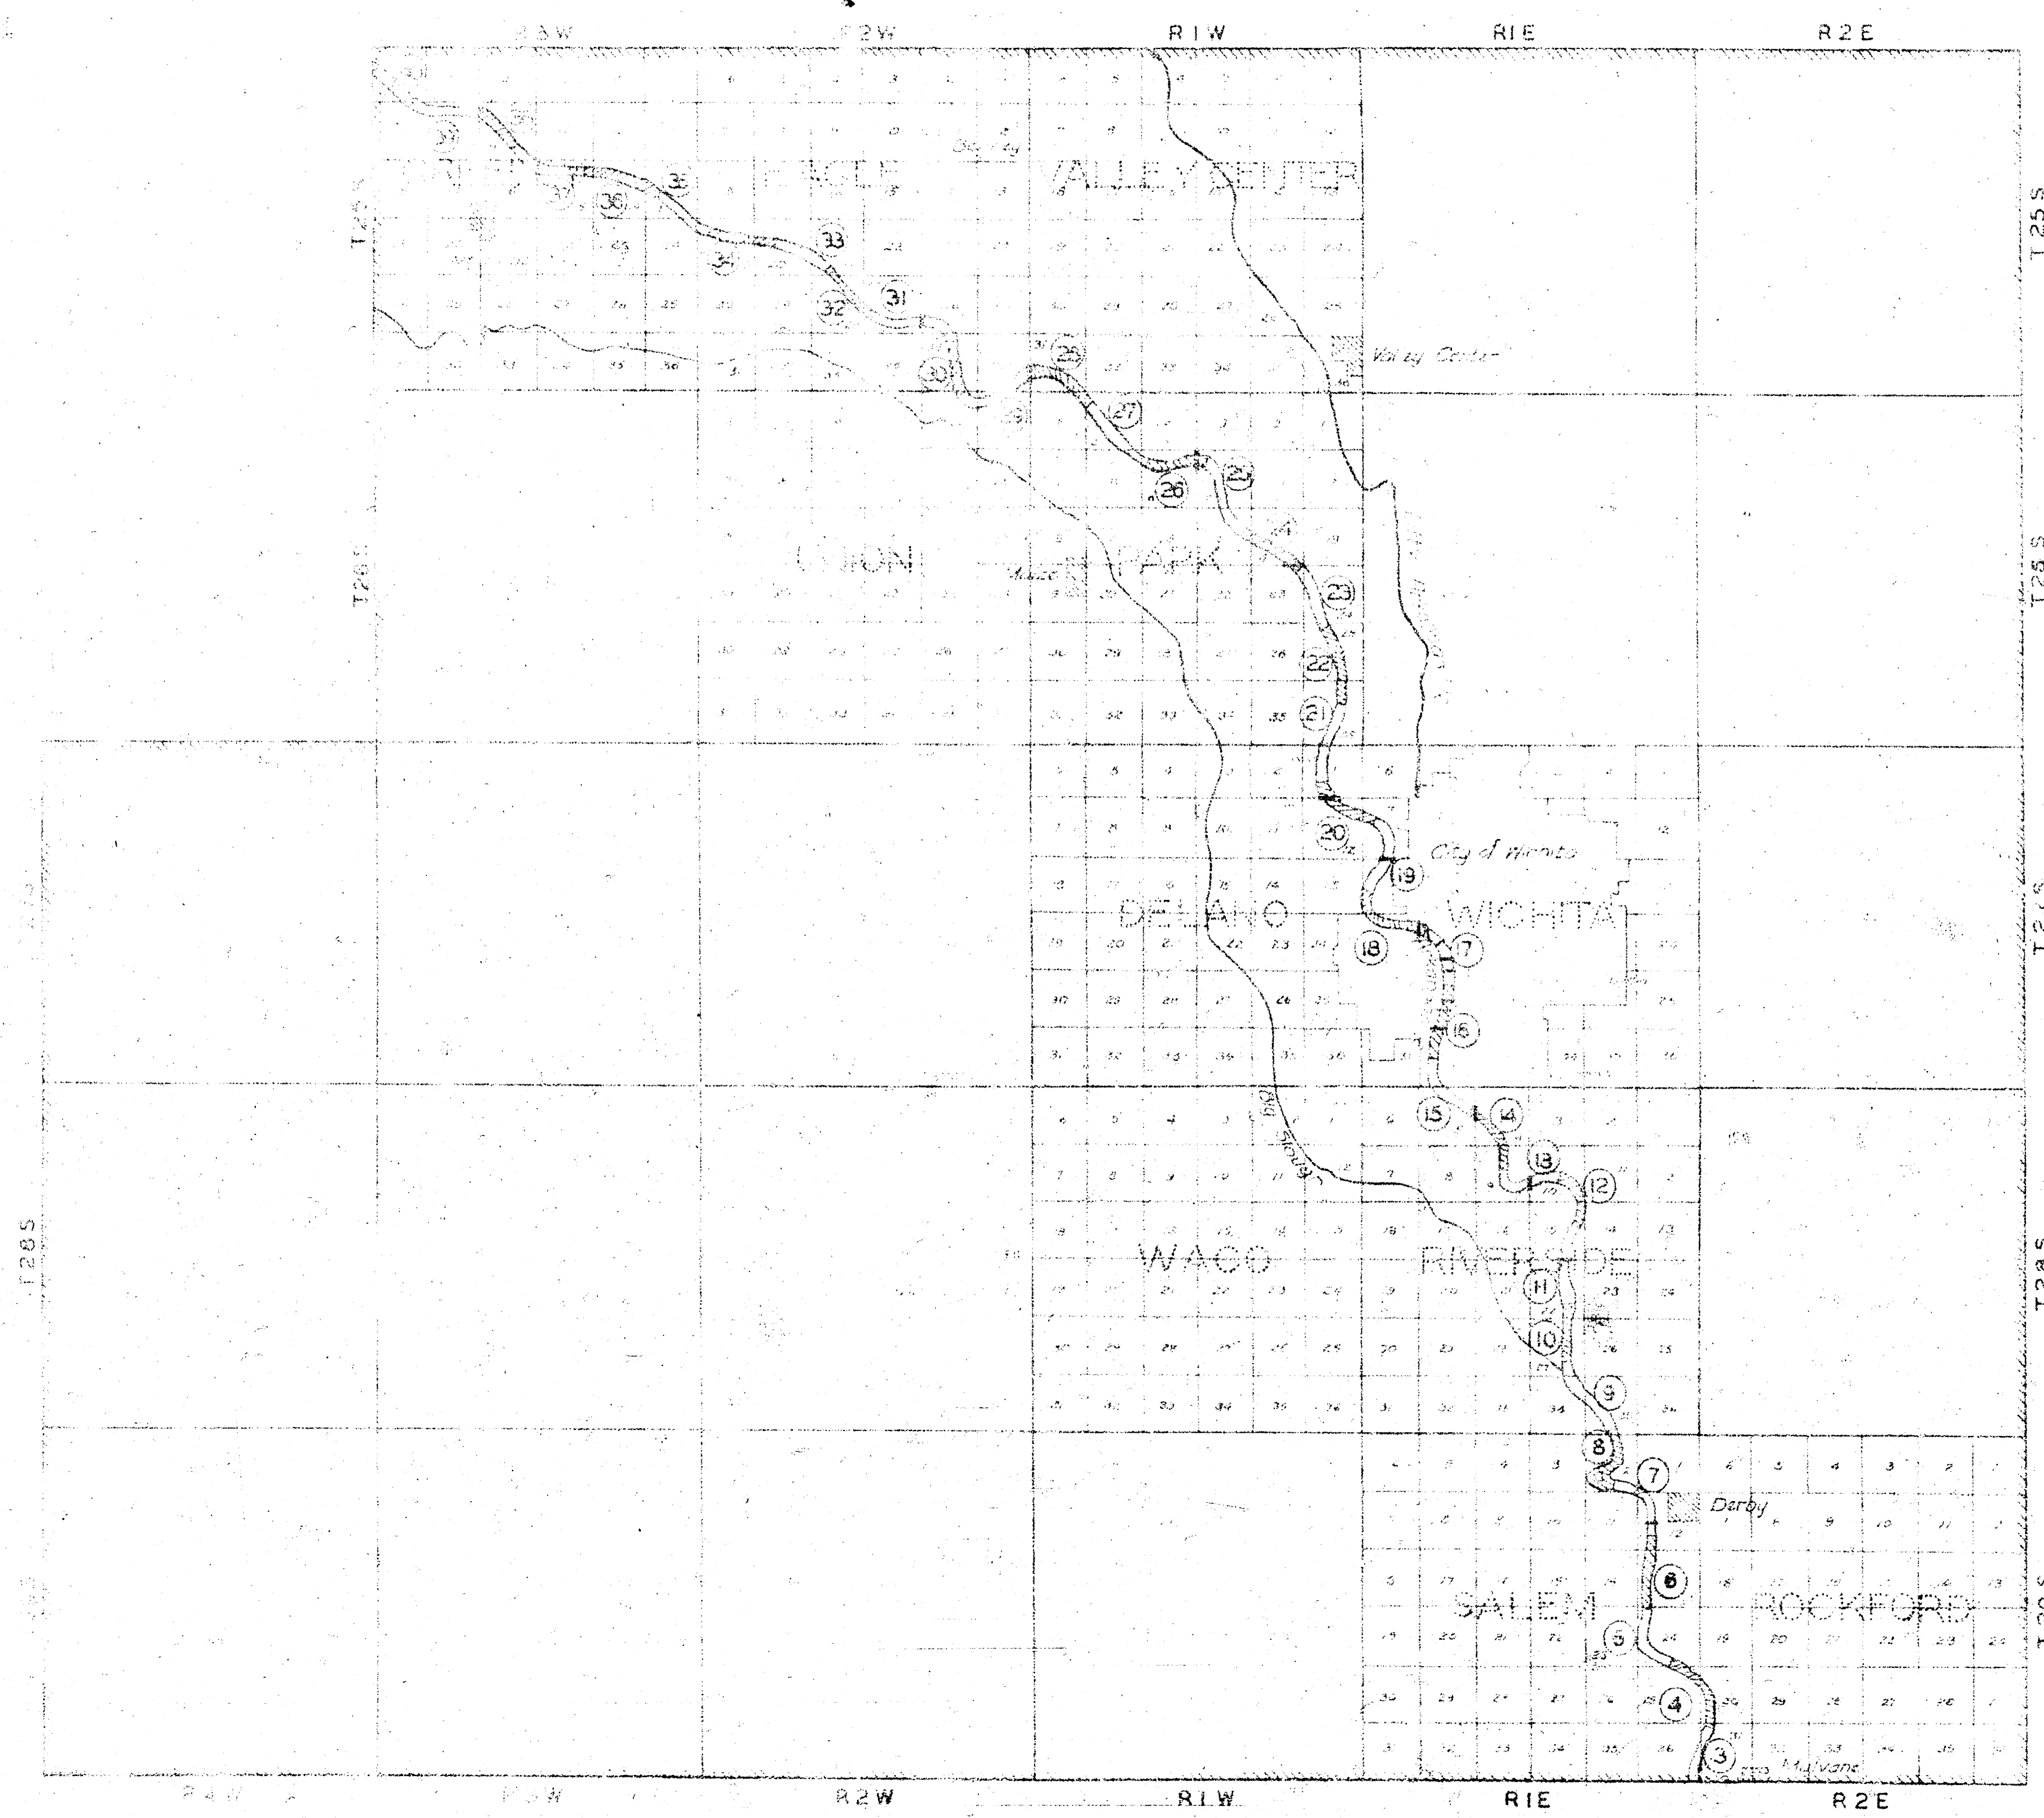



INDEX	
SHEET	MILEAGE
3	0-1
4	2
5	3-4
6	5
7	6
8	7-8
9	9-10
10	11
11	12
12	13-14
13	15
14	16-17
15	18-19
16	20
17	20-21
18	21-22
19	23-24
20	24-25
21	26
22	27-28
23	29
24	30
25	31-32
26	32-33
27	34
28	35-36
29	36-37
30	38
31	39-40
32	40-41
33	42
34	43
35	44-45
36	46
37	47
38	48-49
39	50-51
40	52-53

Numbers within refer to sheet covering that section of river

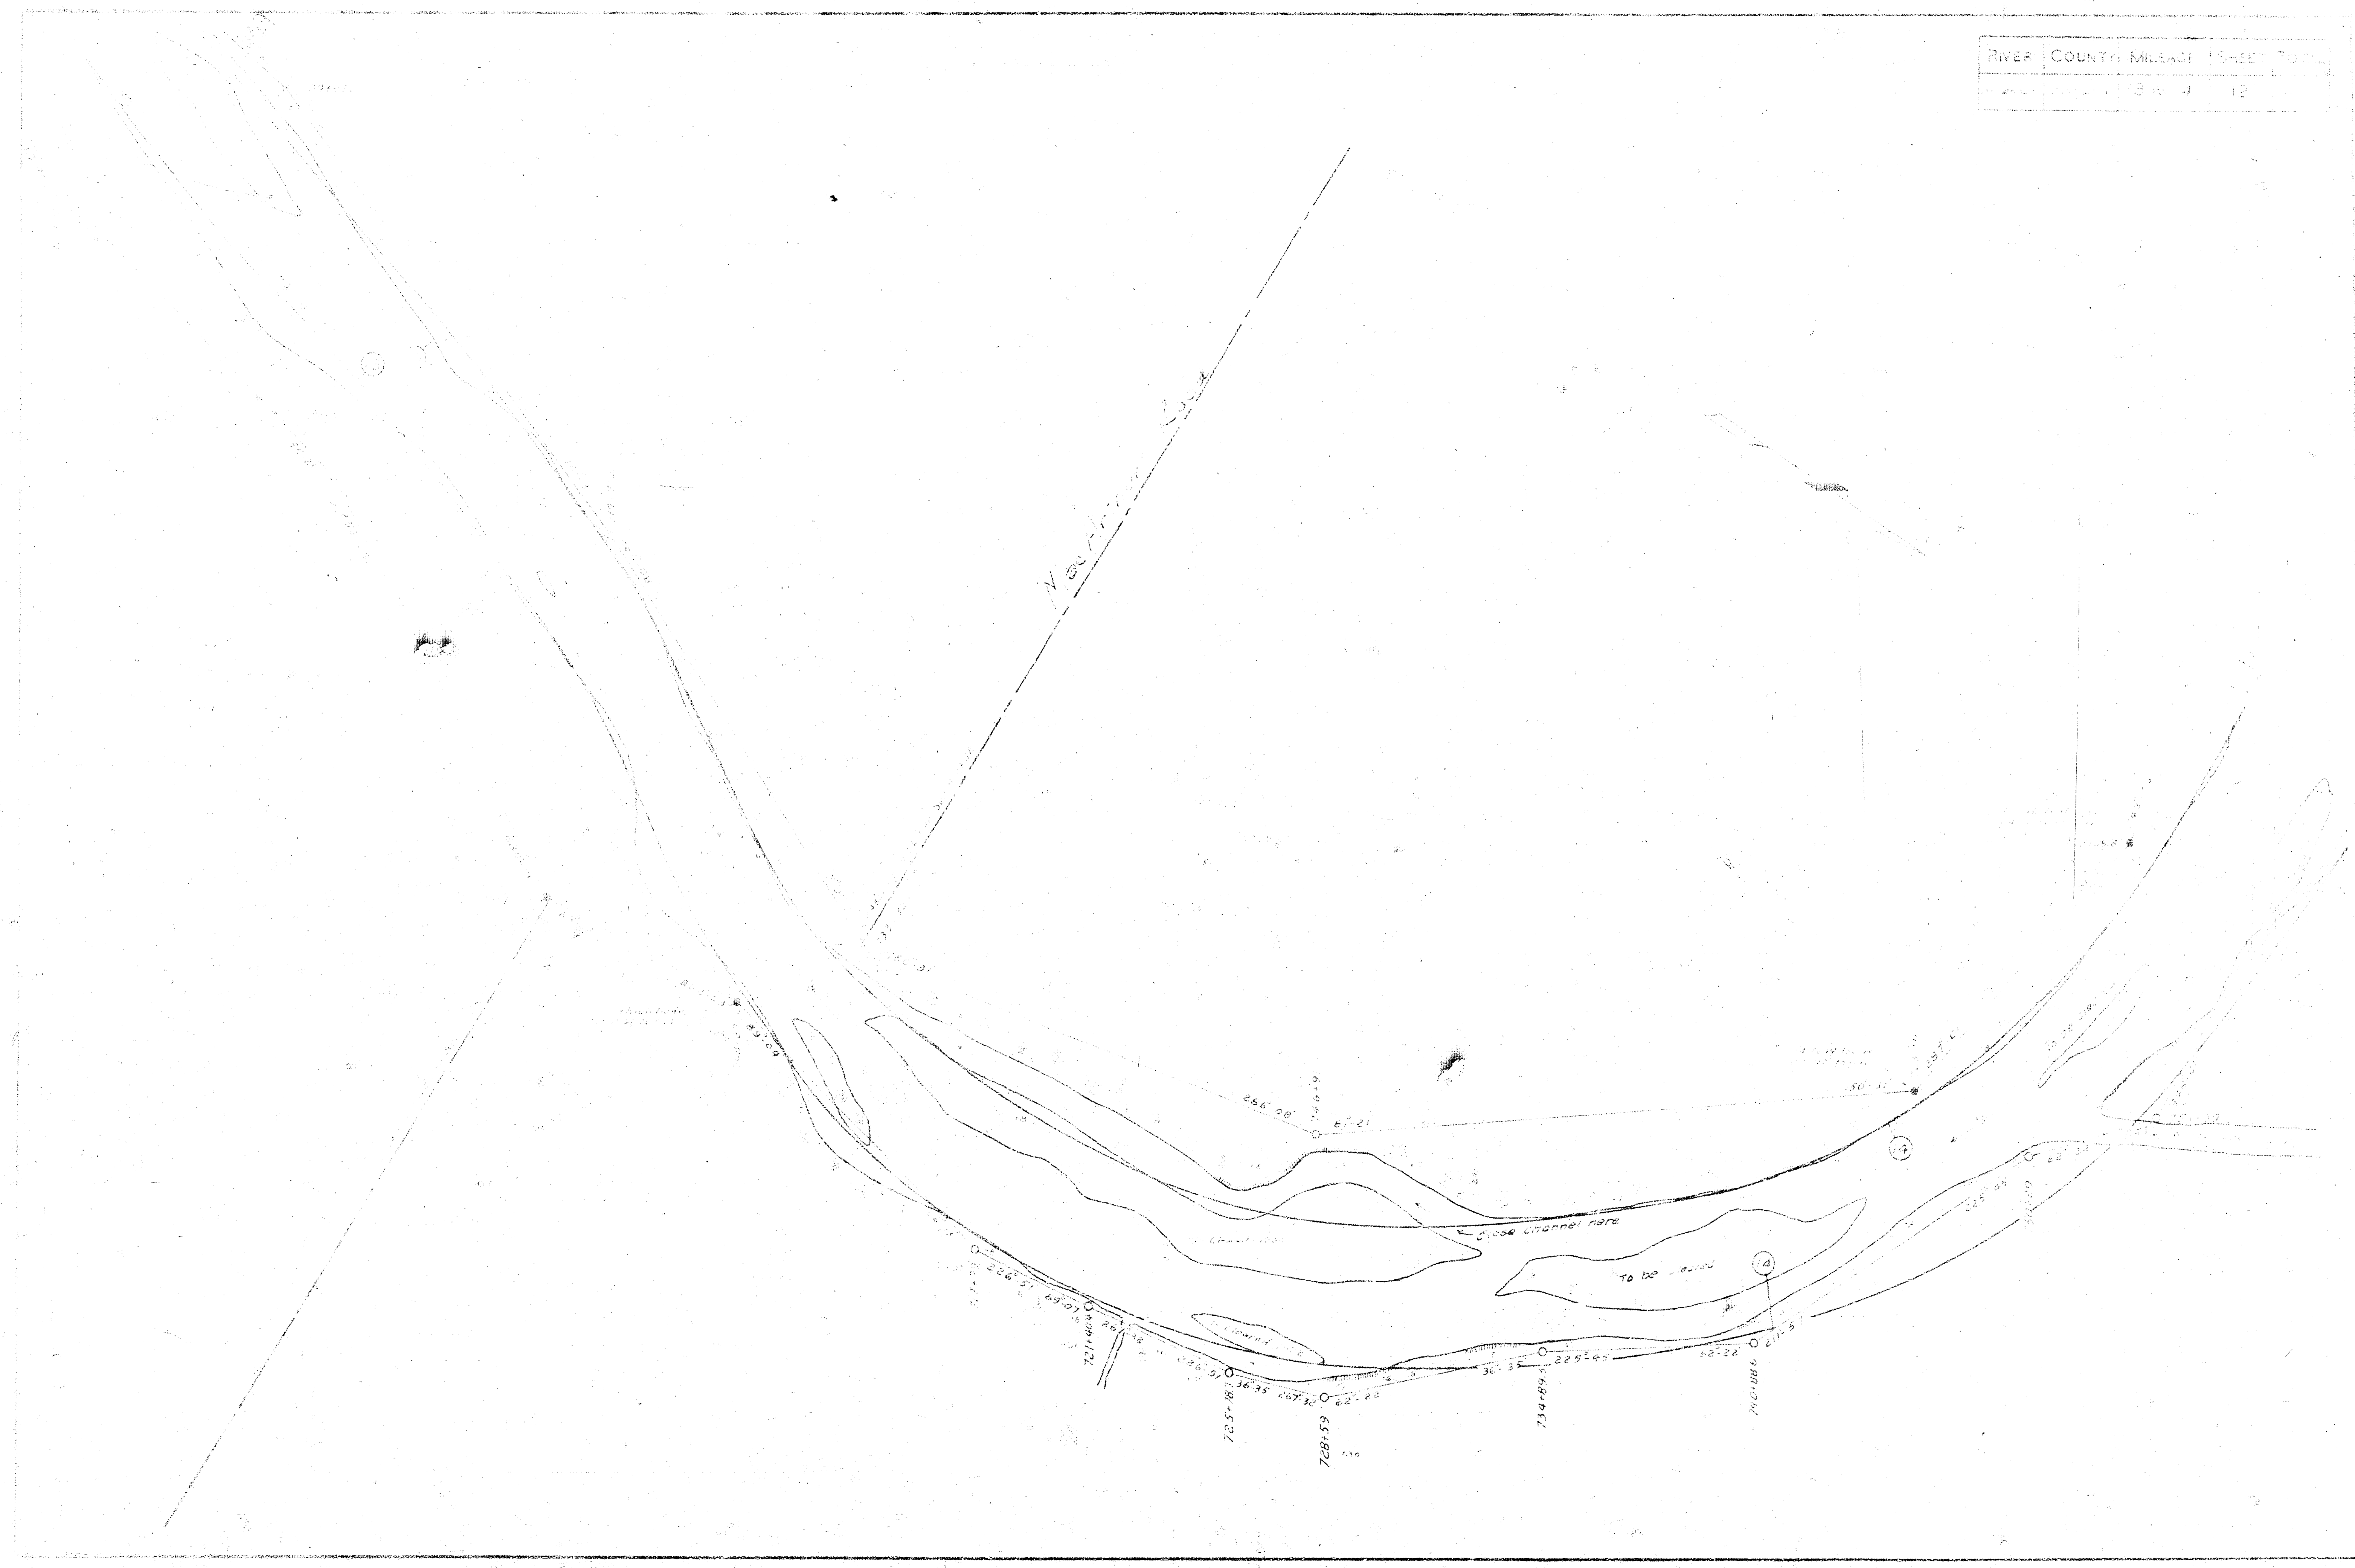

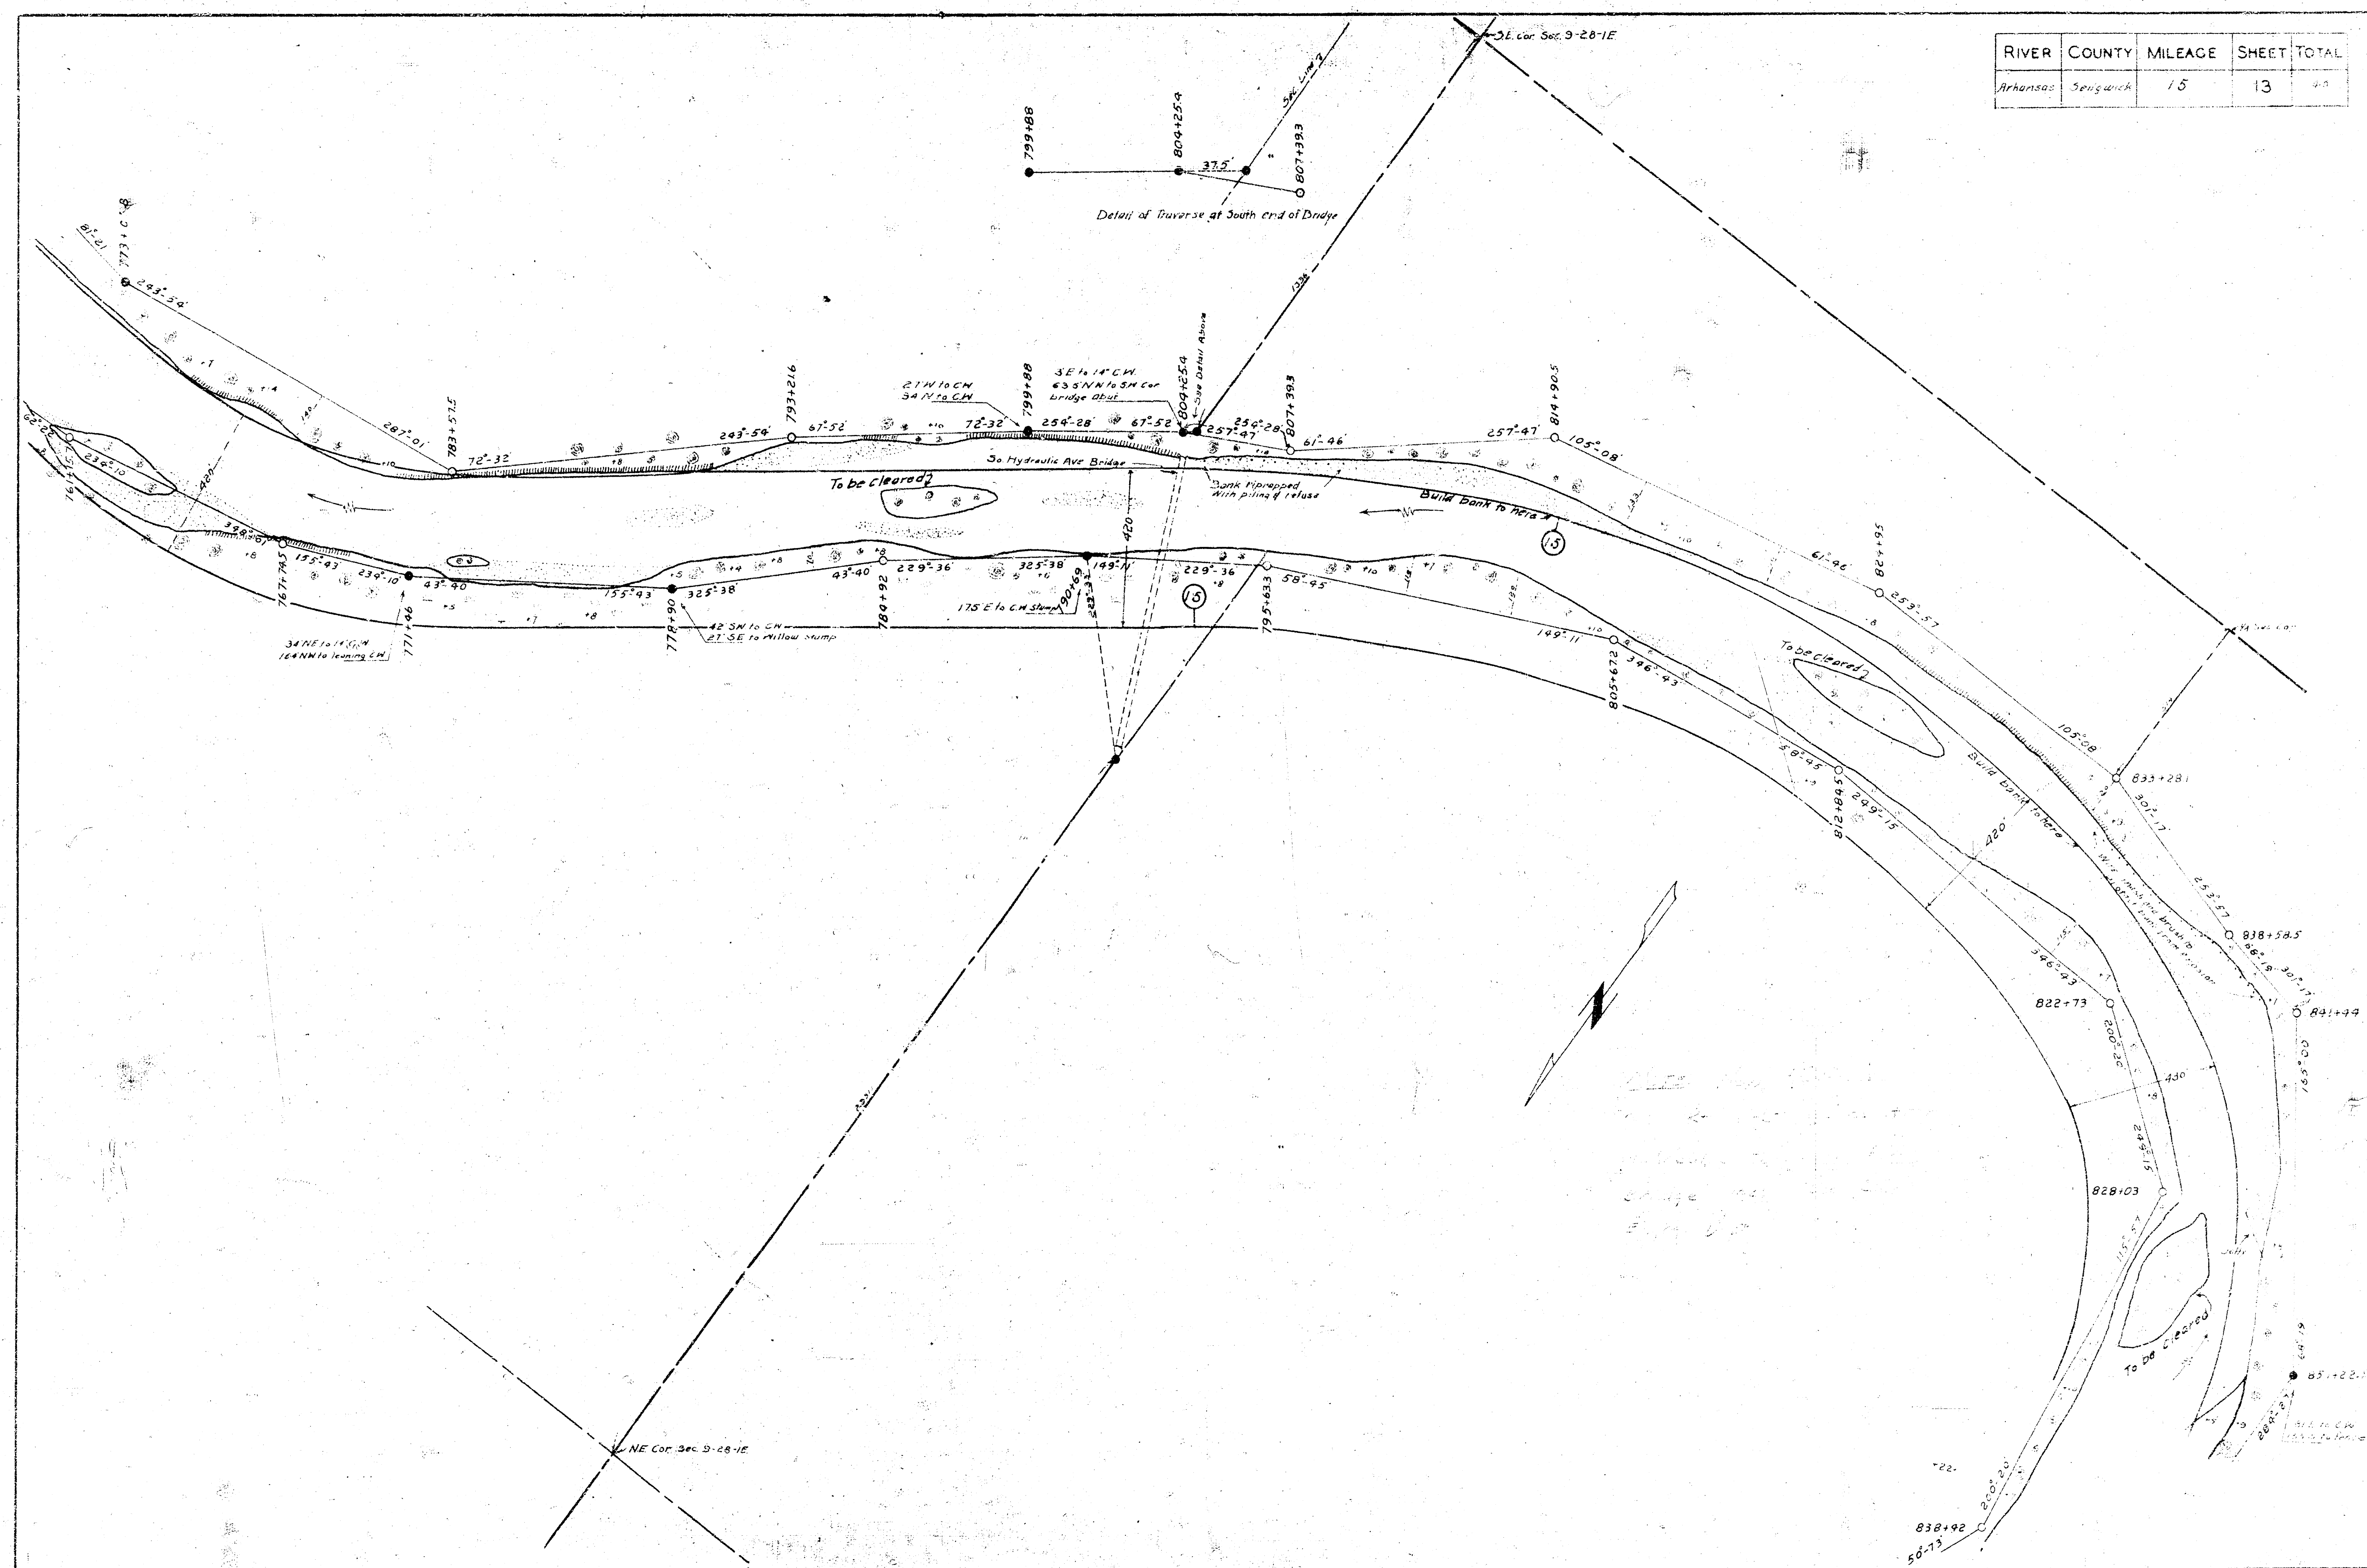

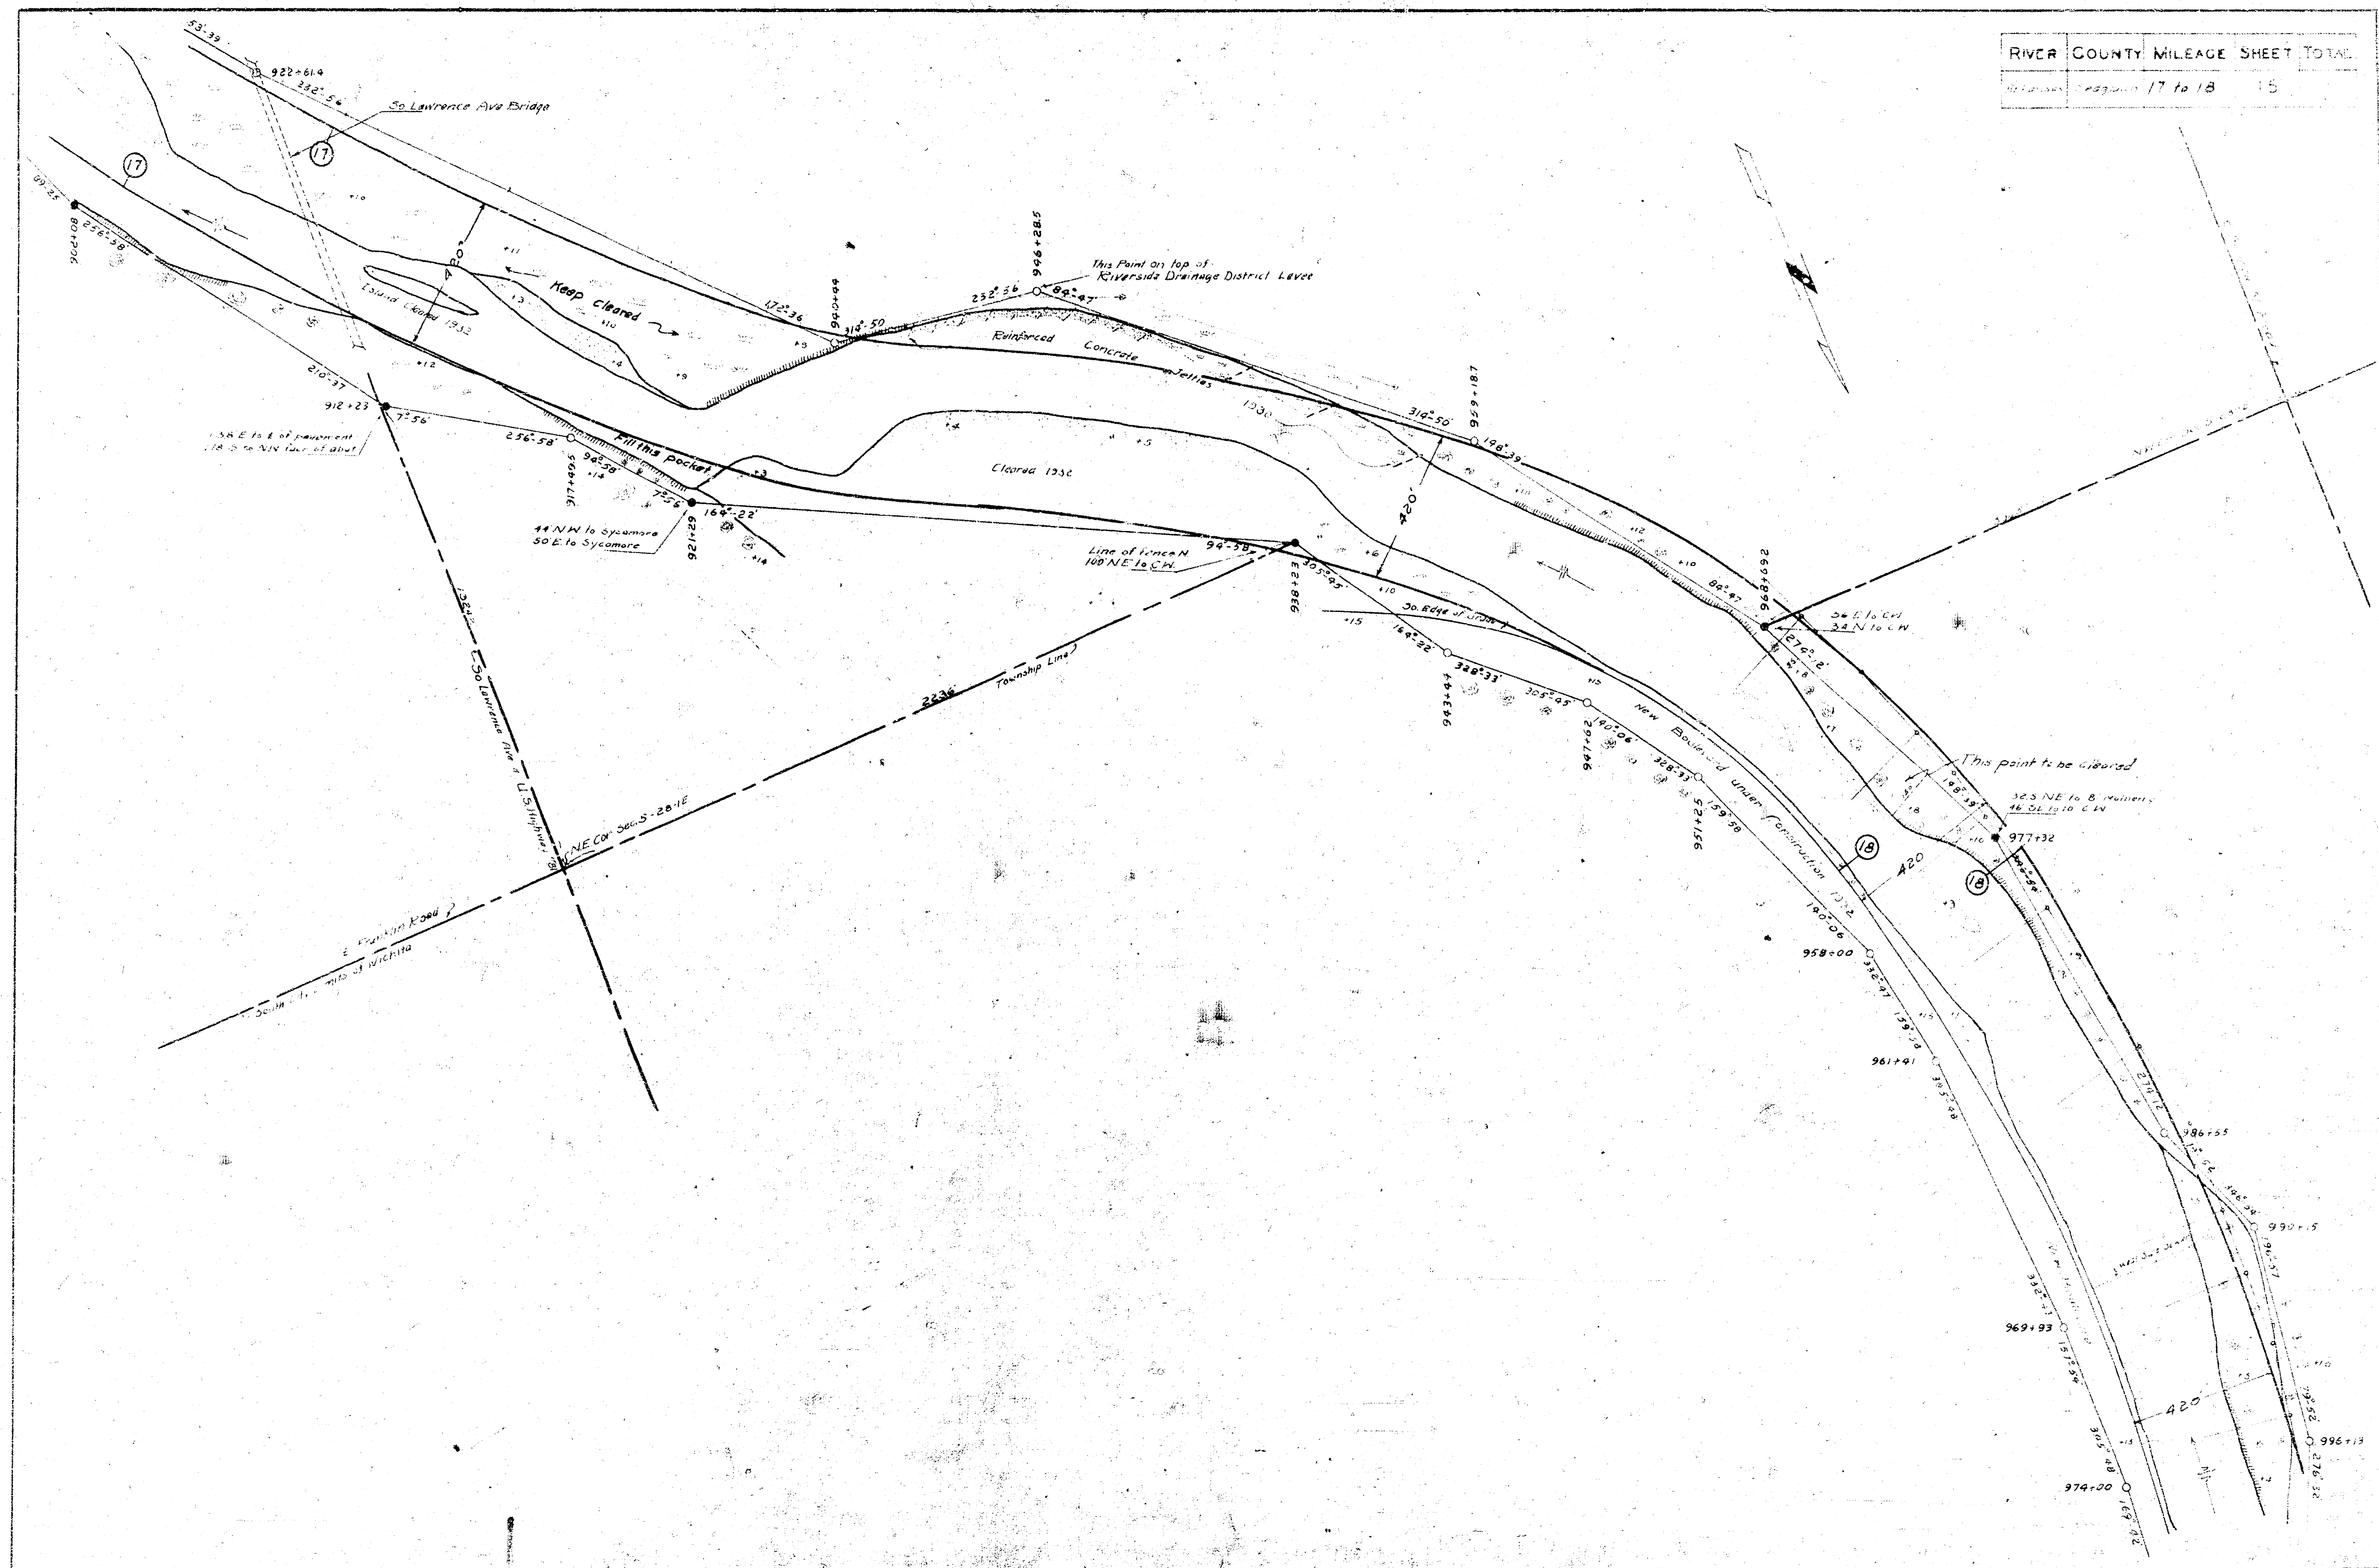

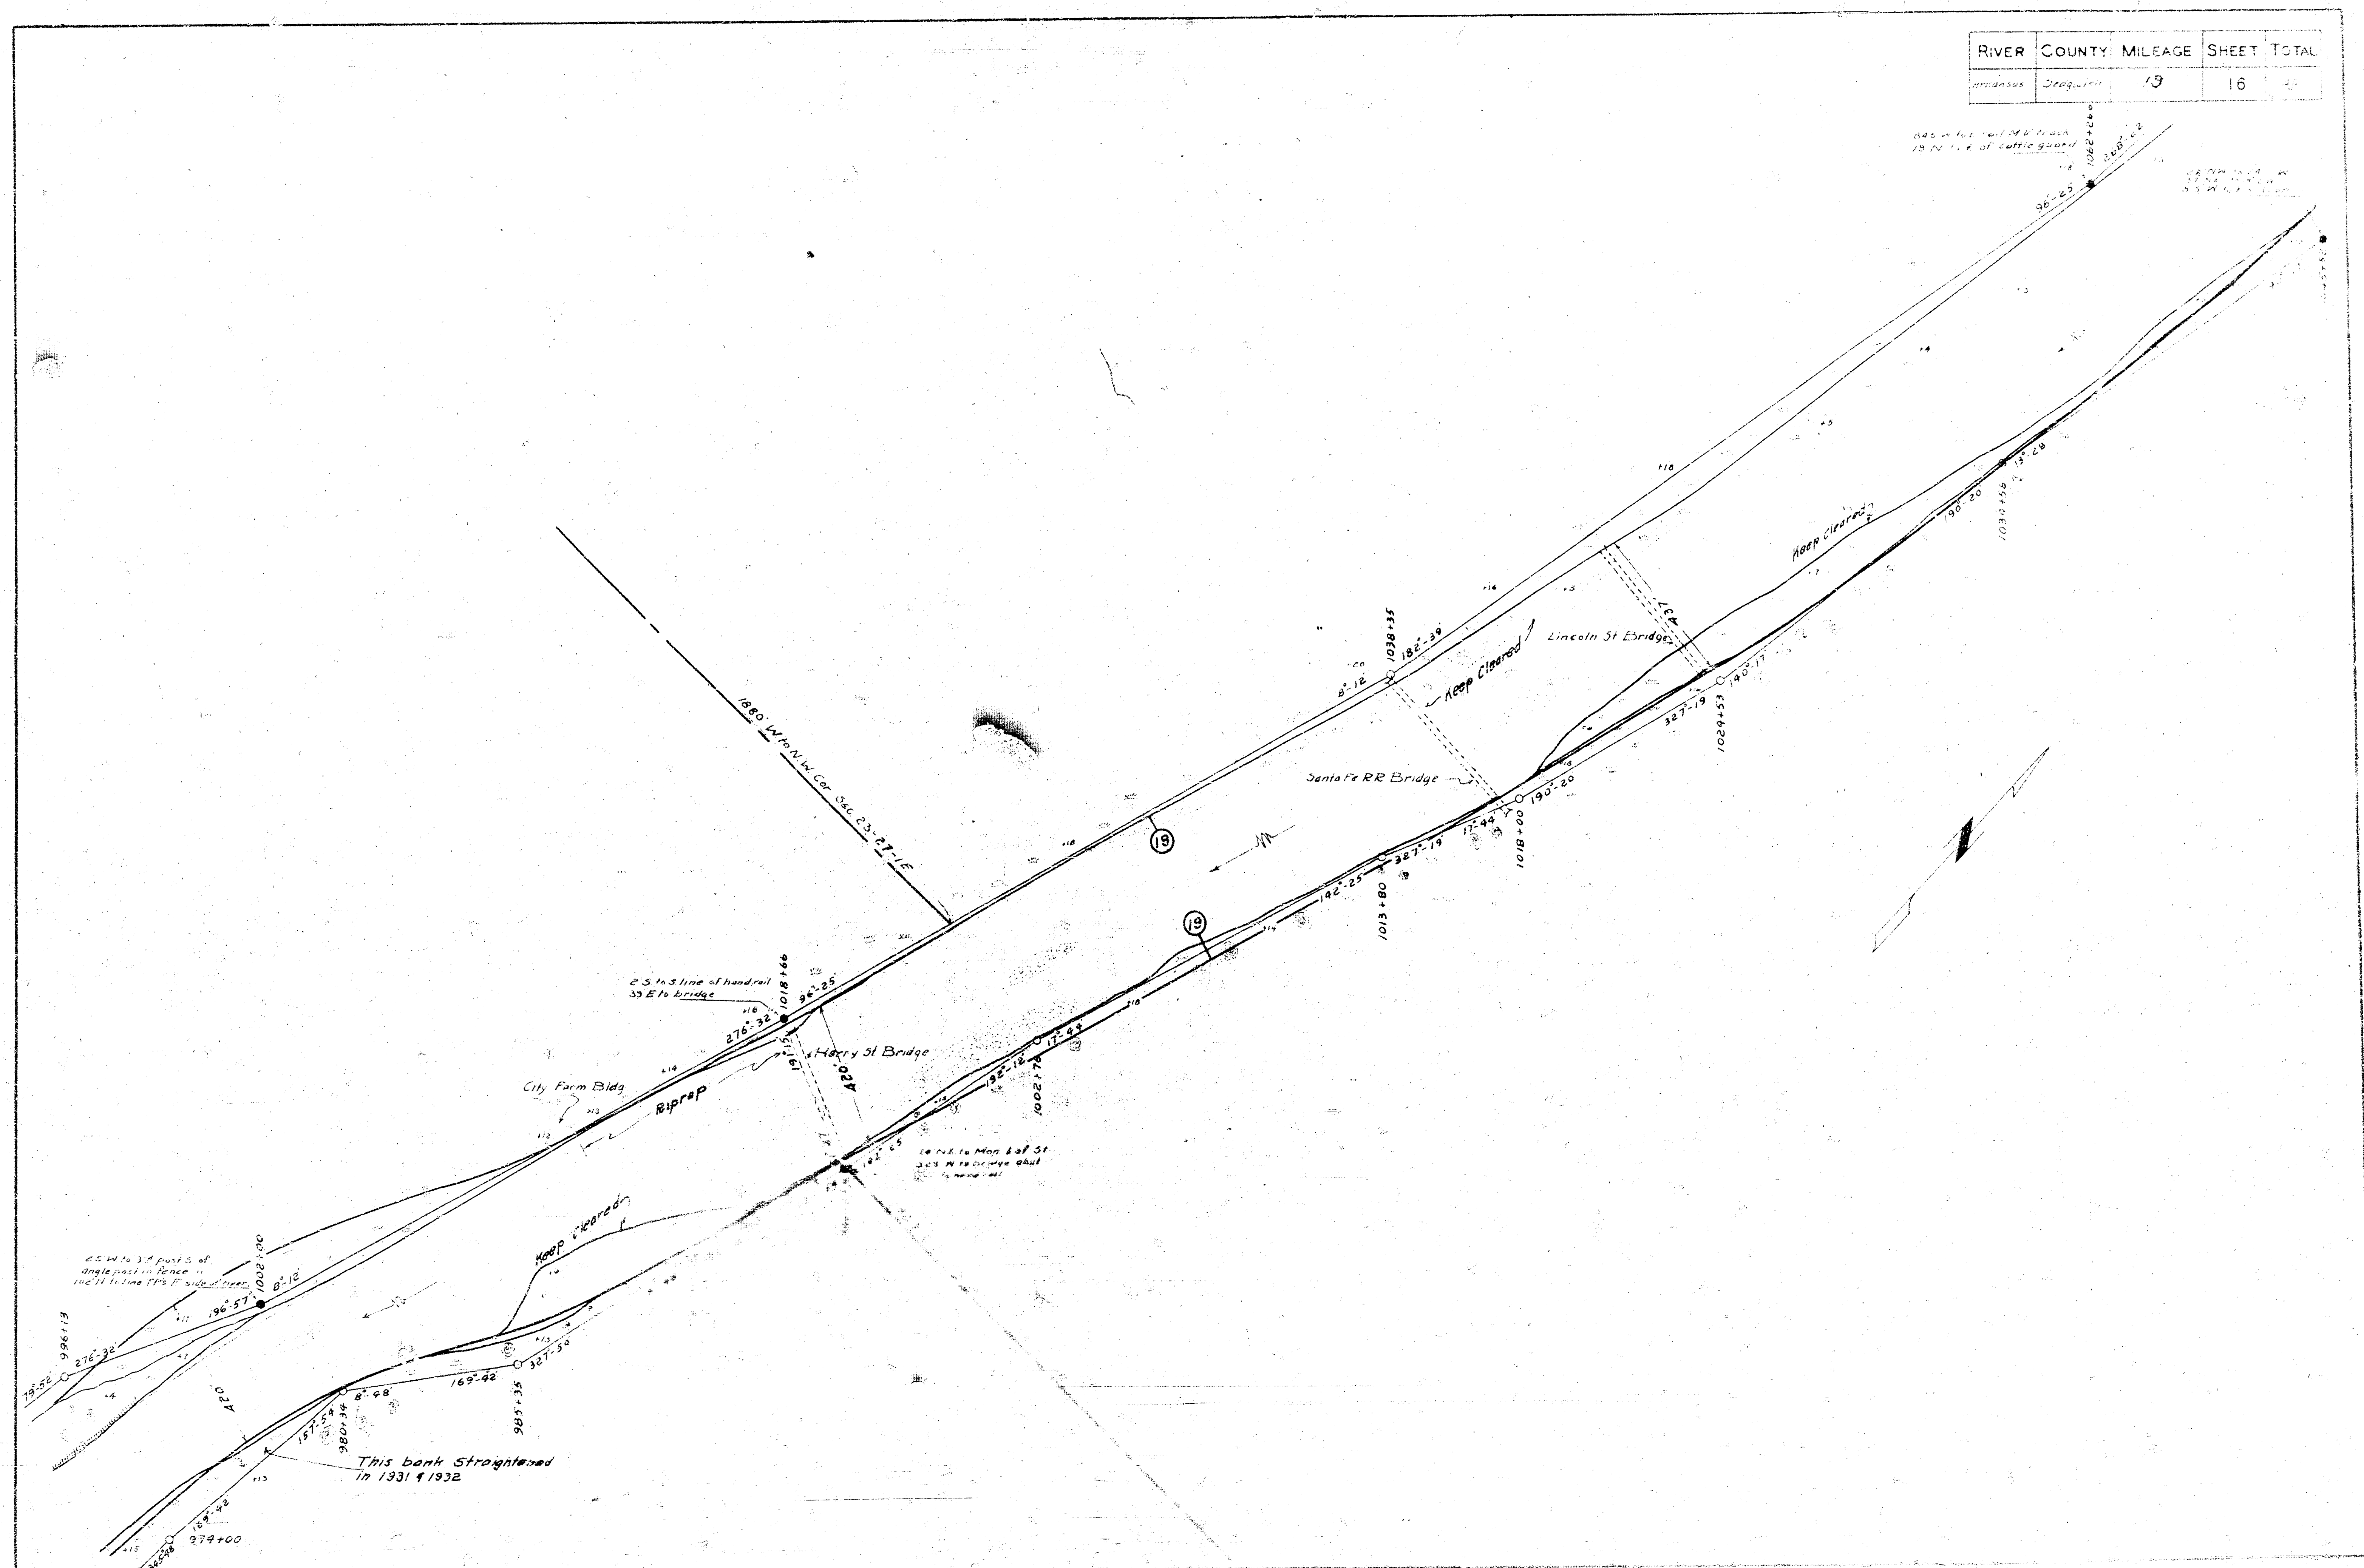

RIVER	COUNTY	MILE	AGE	SHEET	TOTAL
Arkansas	Sedgewick	21	12	18	60

