


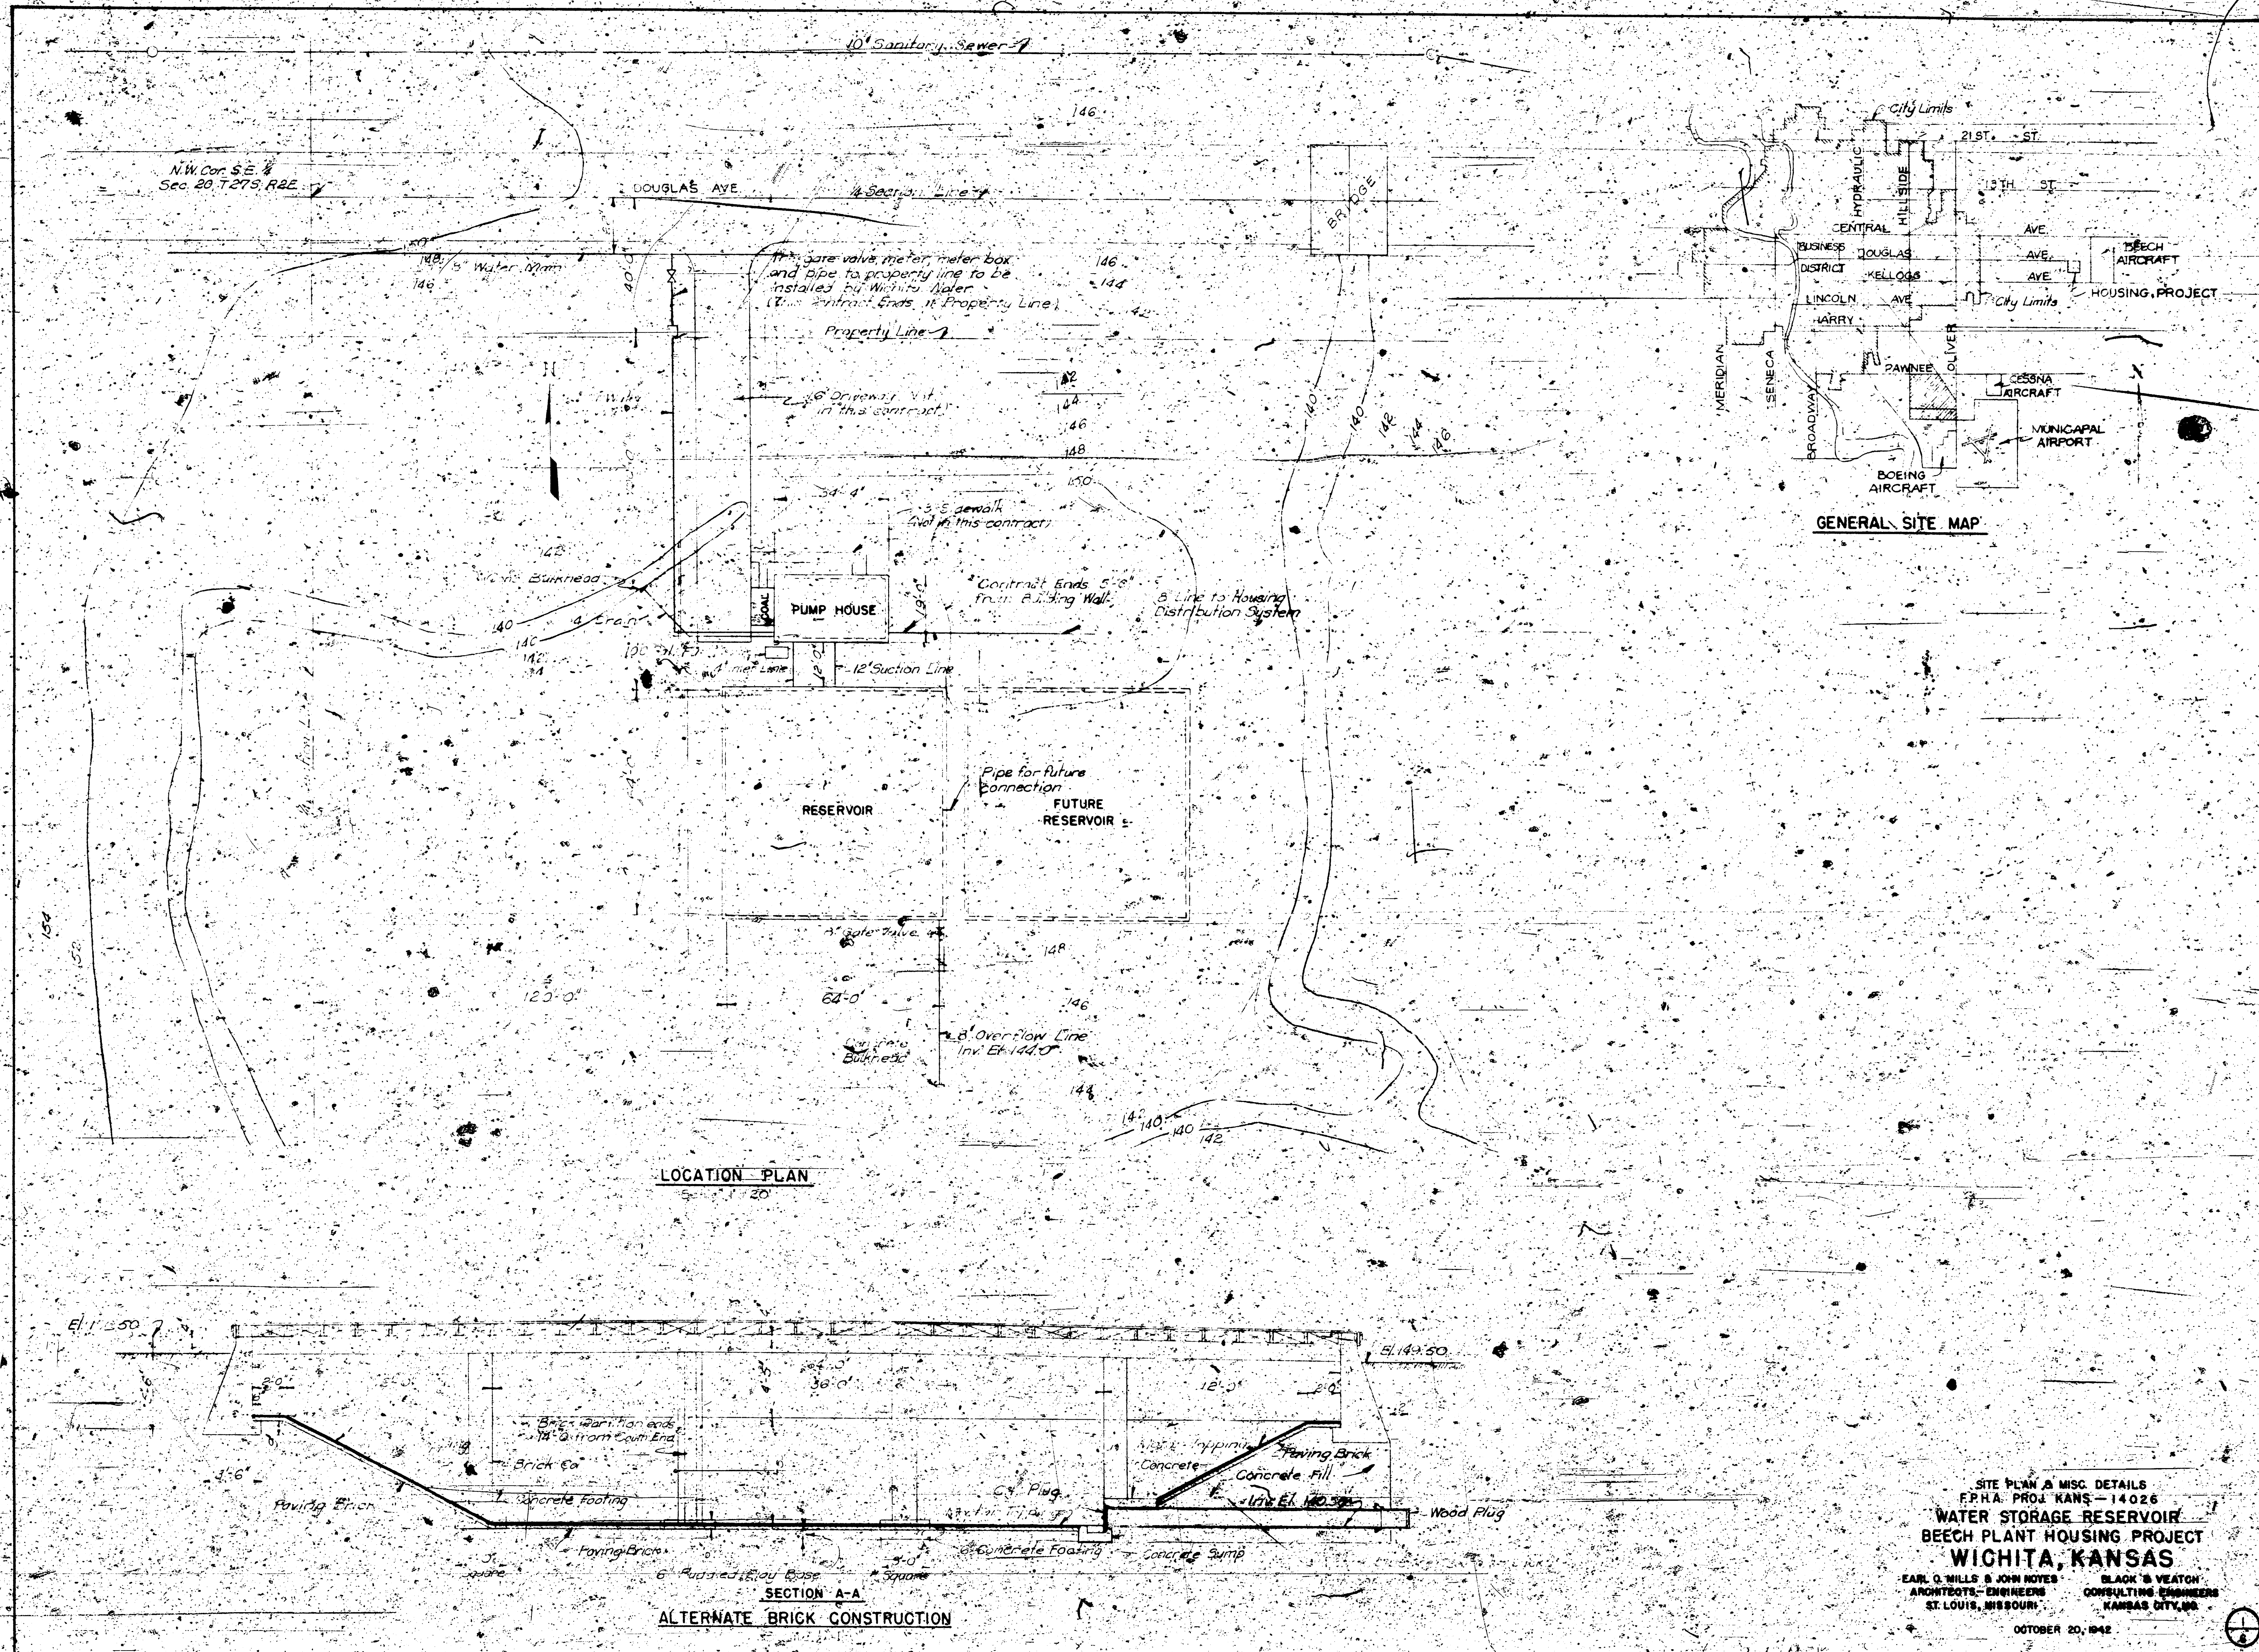
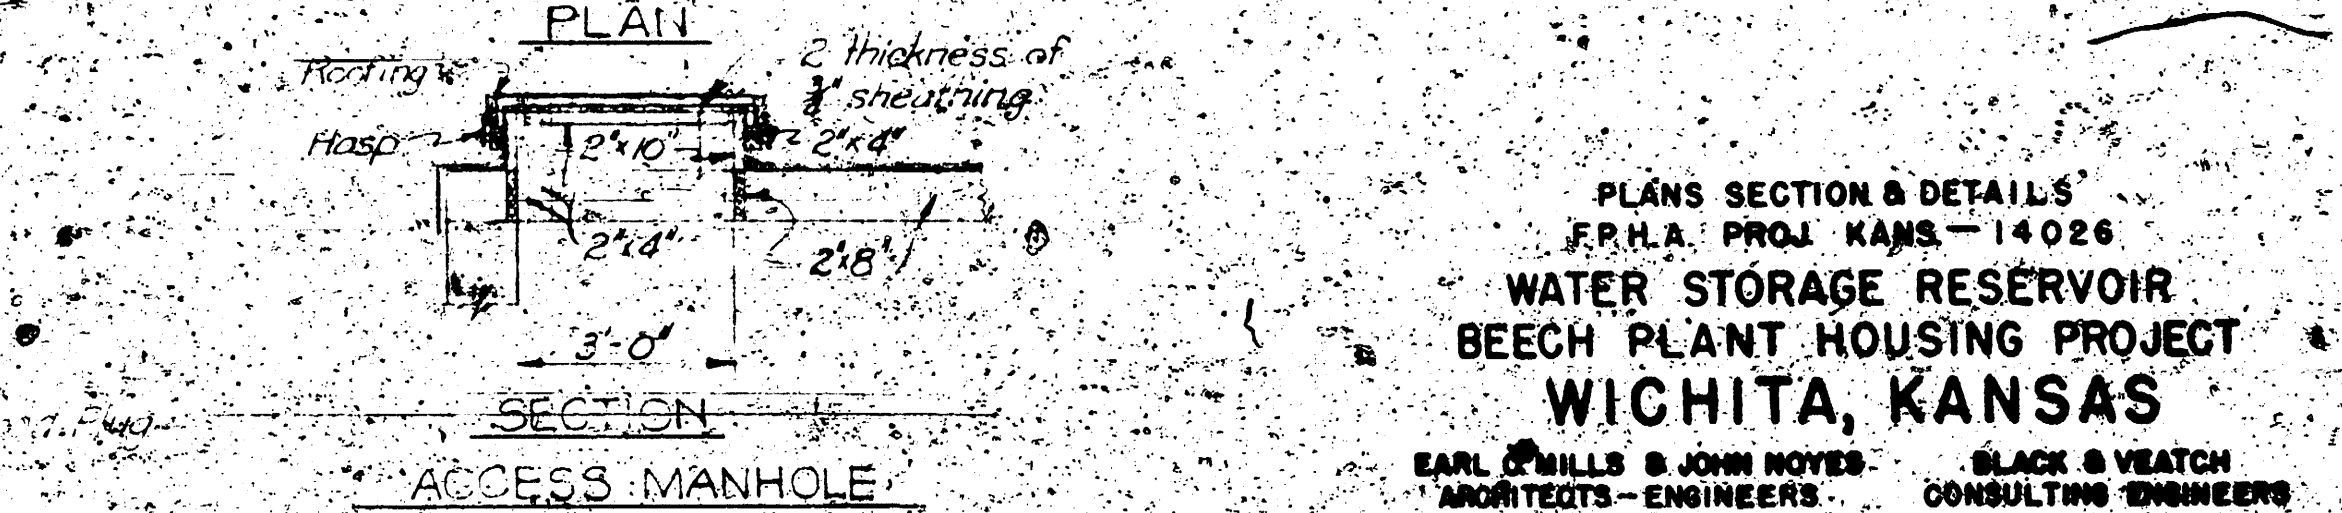
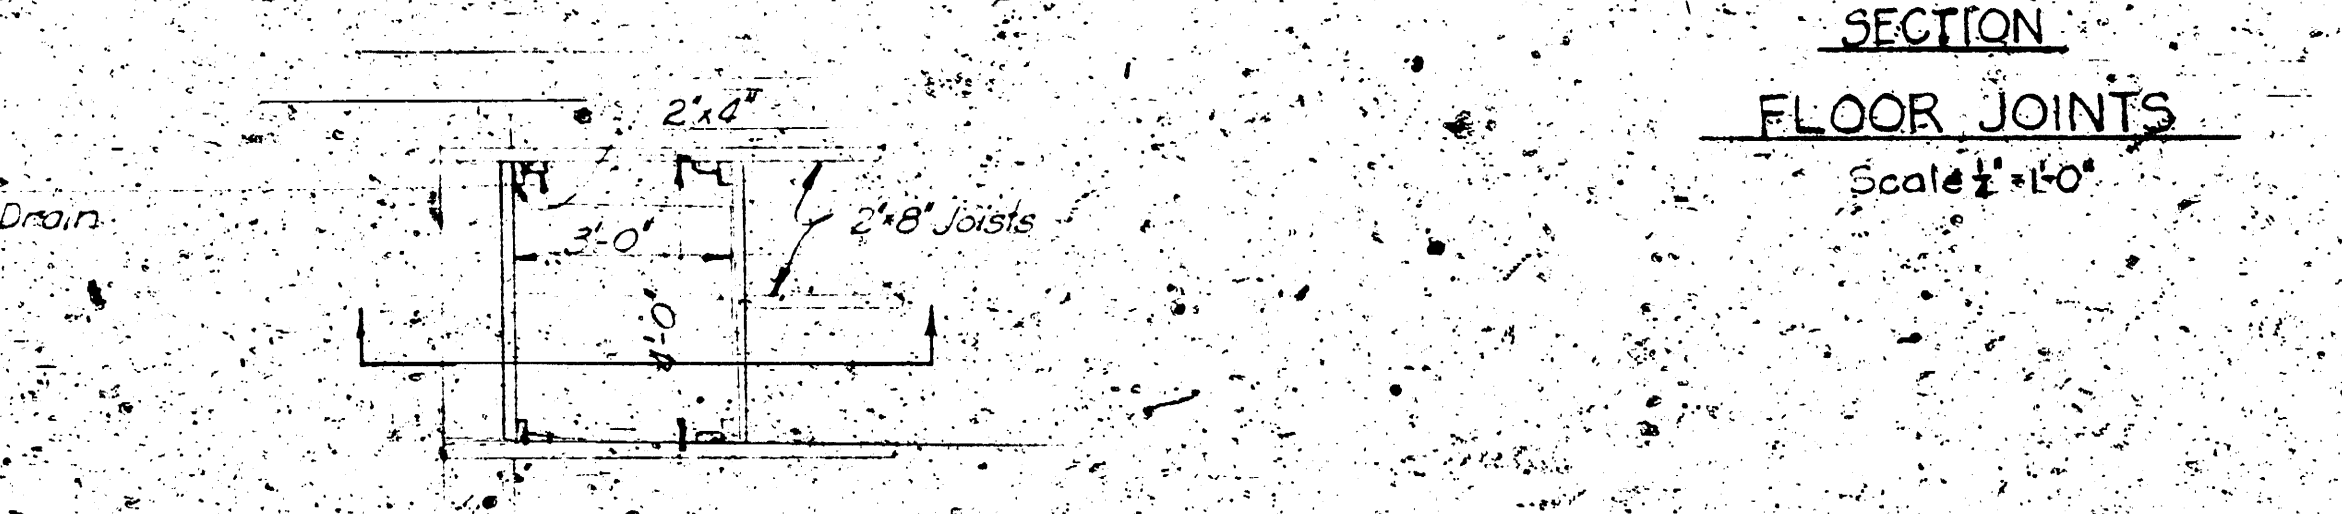
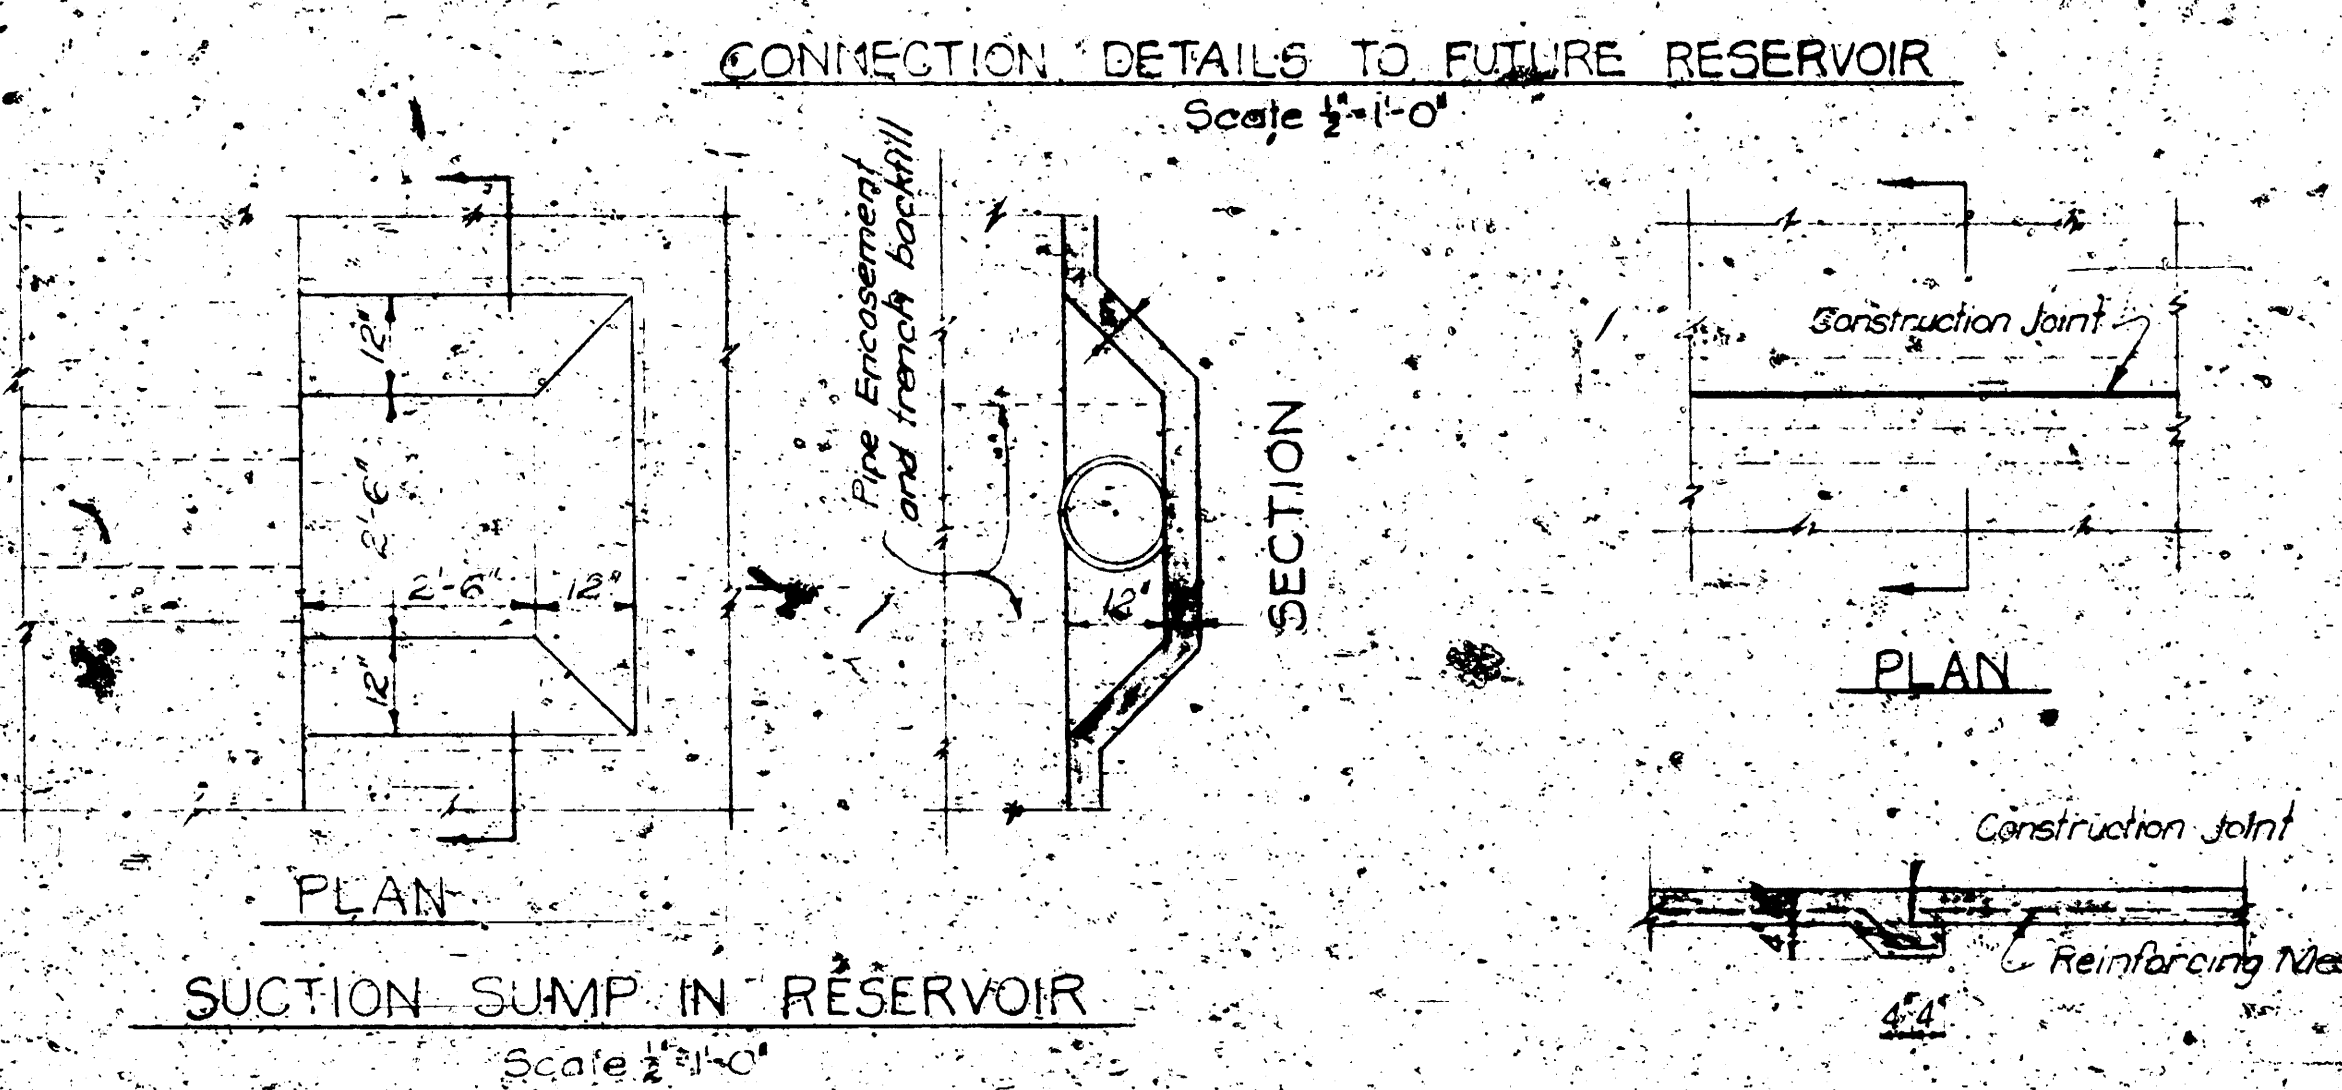
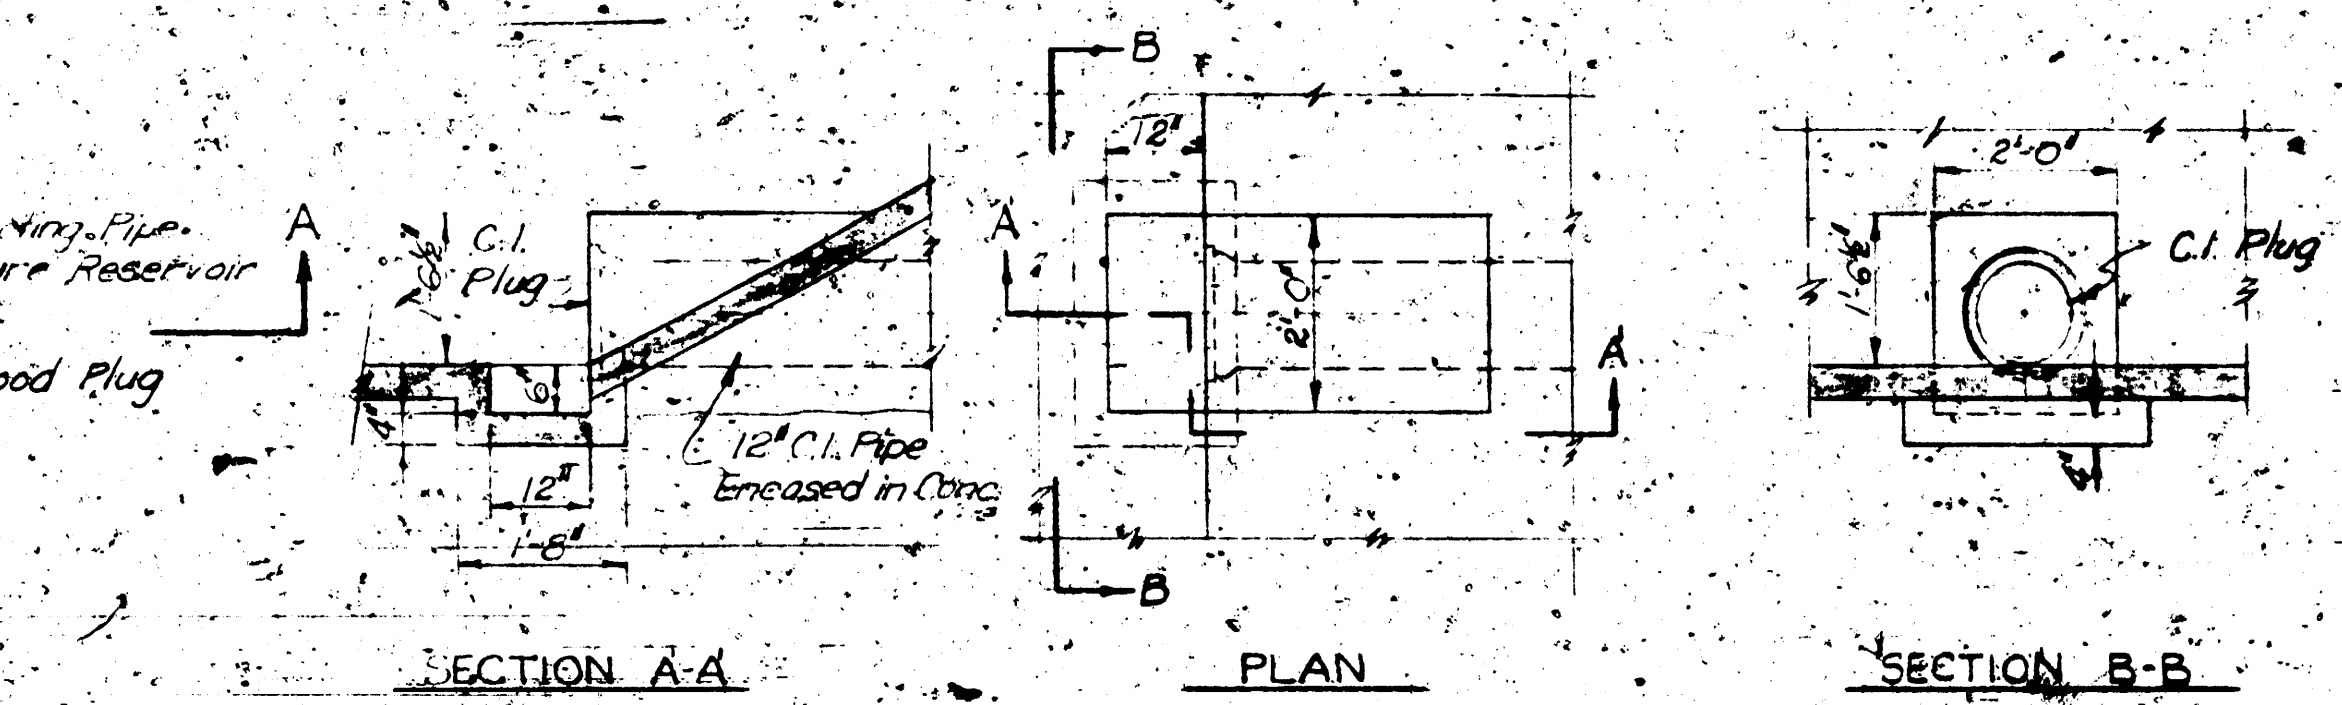


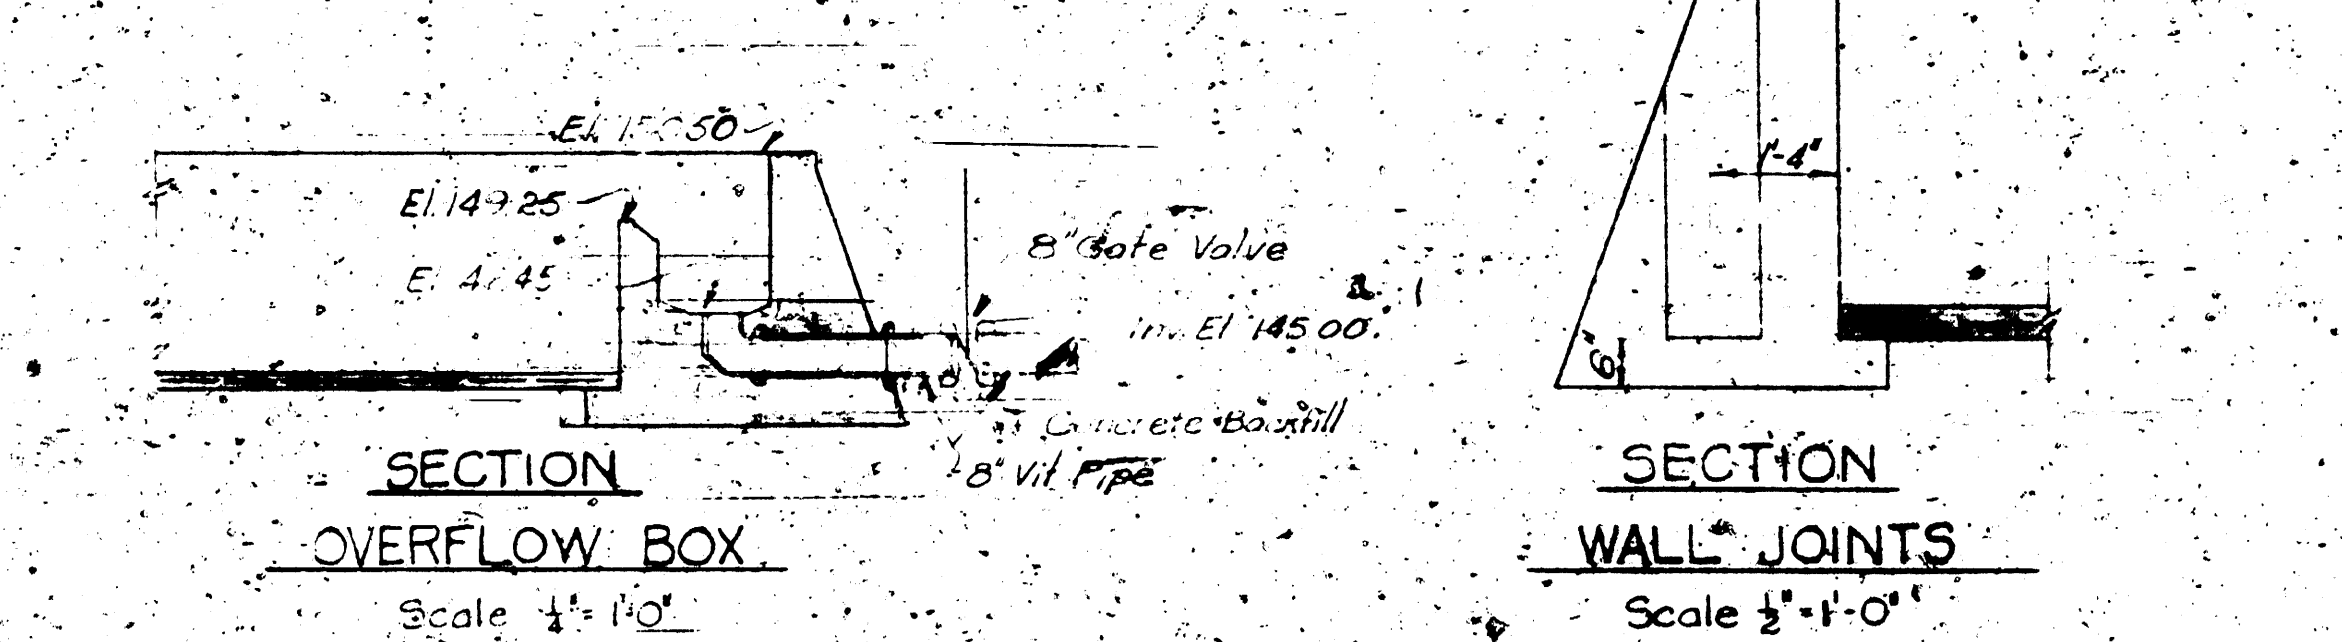

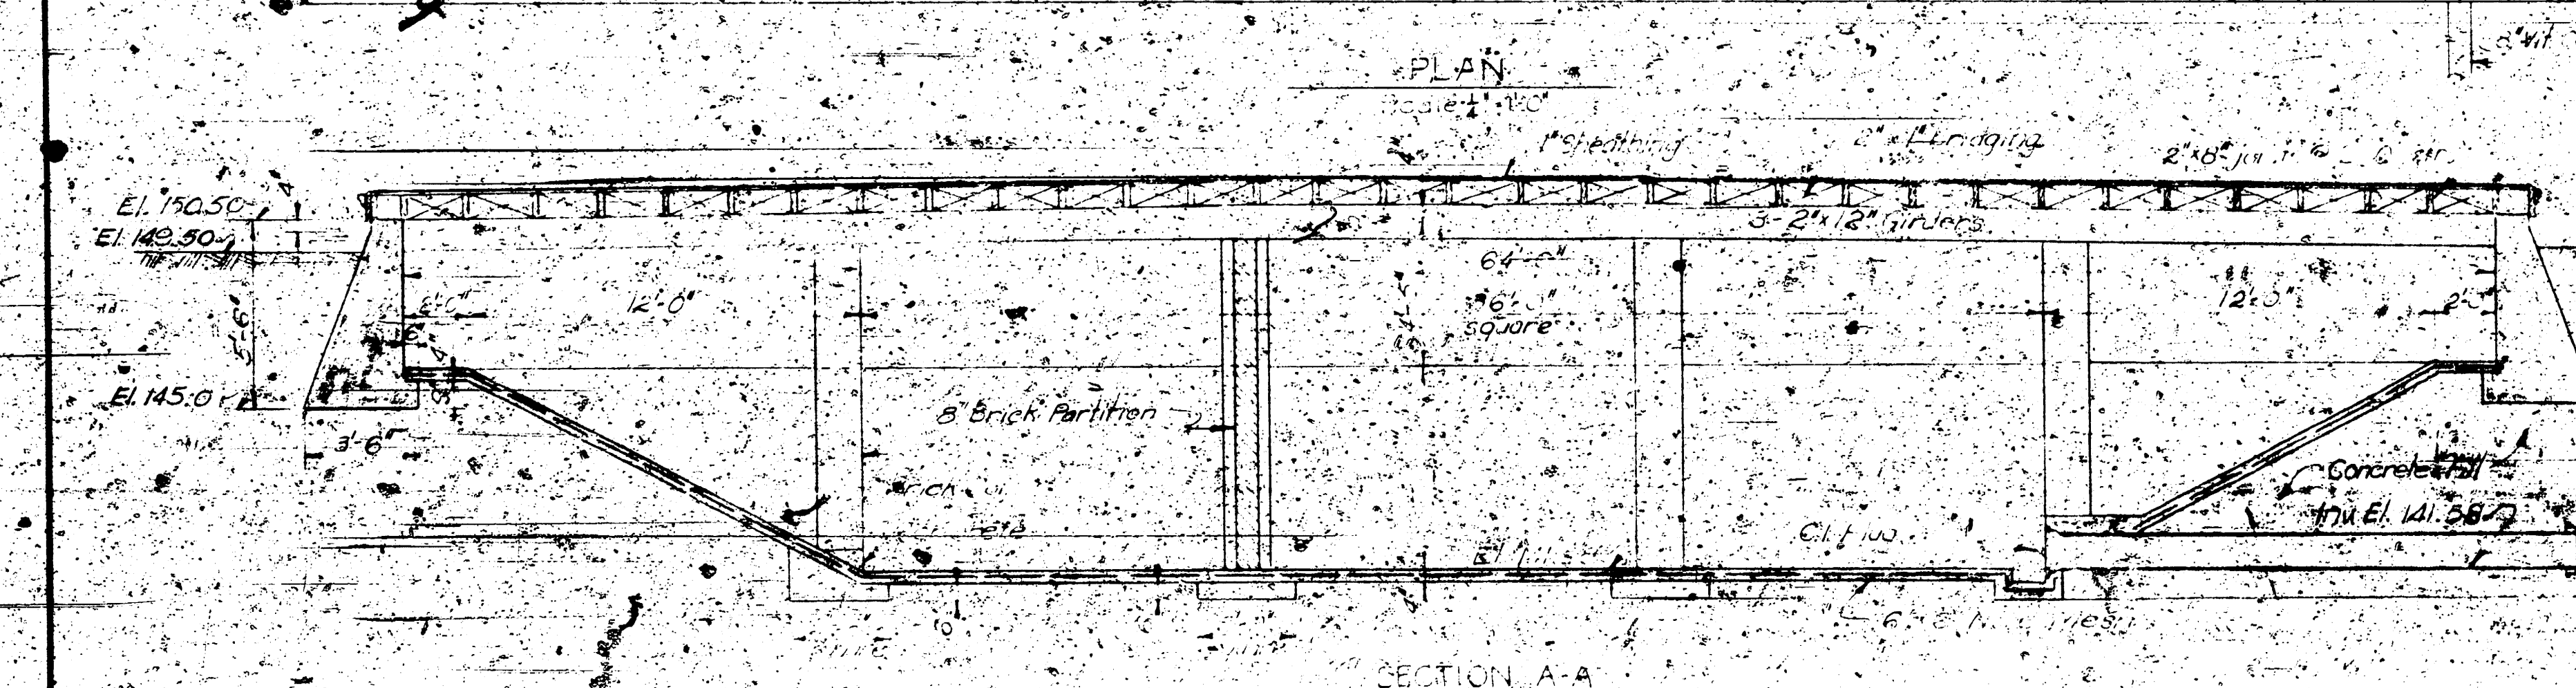

PLANS SECTION & DETAILS
F.R.H.A. PROJ. KANS-14026
WATER STORAGE RESERVOIR
BEECH PLANT HOUSING PROJECT
WICHITA, KANSAS
EARL SMILLS & JOHN NOYES
ARCHITECTS-ENGINEERS
ST. LOUIS, MISSOURI
BLACK & VEATCH
CONSULTING ENGINEERS
KANSAS CITY, MO.
OCTOBER 20, 1942

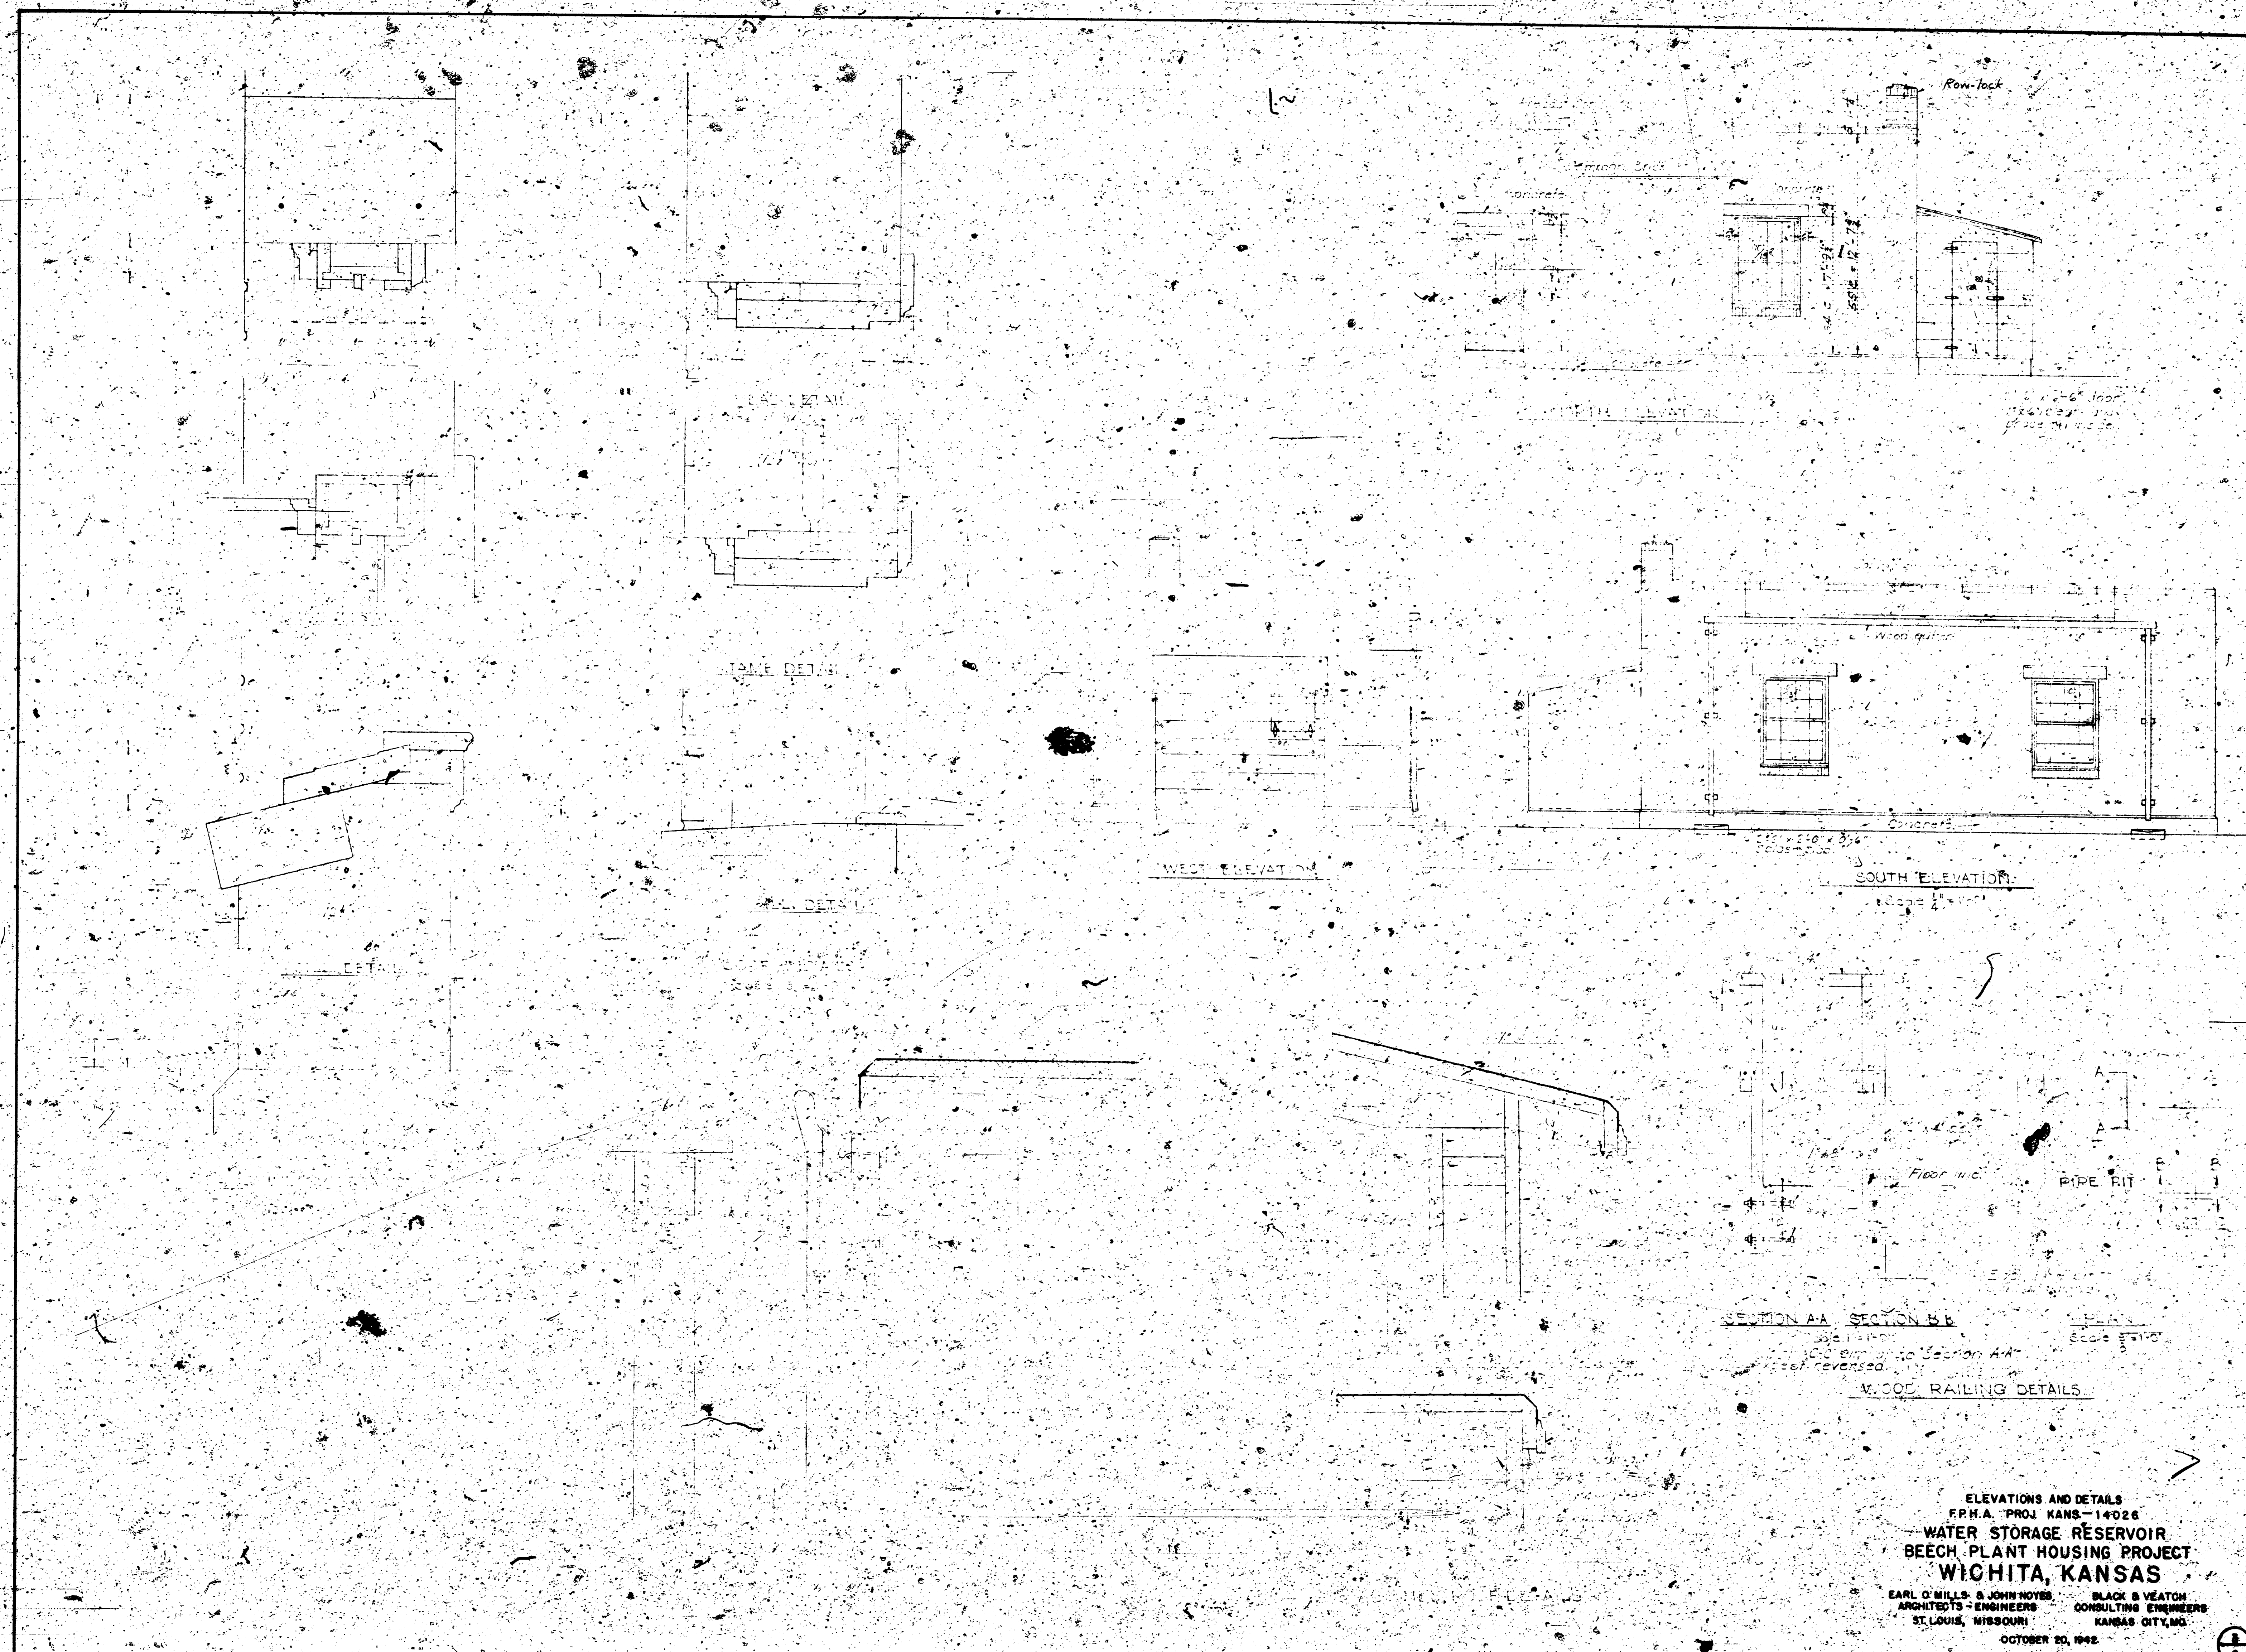

ELEVATIONS AND DETAILS
 F.P.H.A. PROJ. KANS-14026
 WATER STORAGE RESERVOIR
 BEECH PLANT HOUSING PROJECT
 WICHITA, KANSAS
 EARL O. HILLS & JOHN MOYER
 ARCHITECTS-ENGINEERS
 ST. LOUIS, MISSOURI
 BLACK & VEATCH
 CONSULTING ENGINEERS
 KANSAS CITY, MO.
 OCTOBER 20, 1942



