


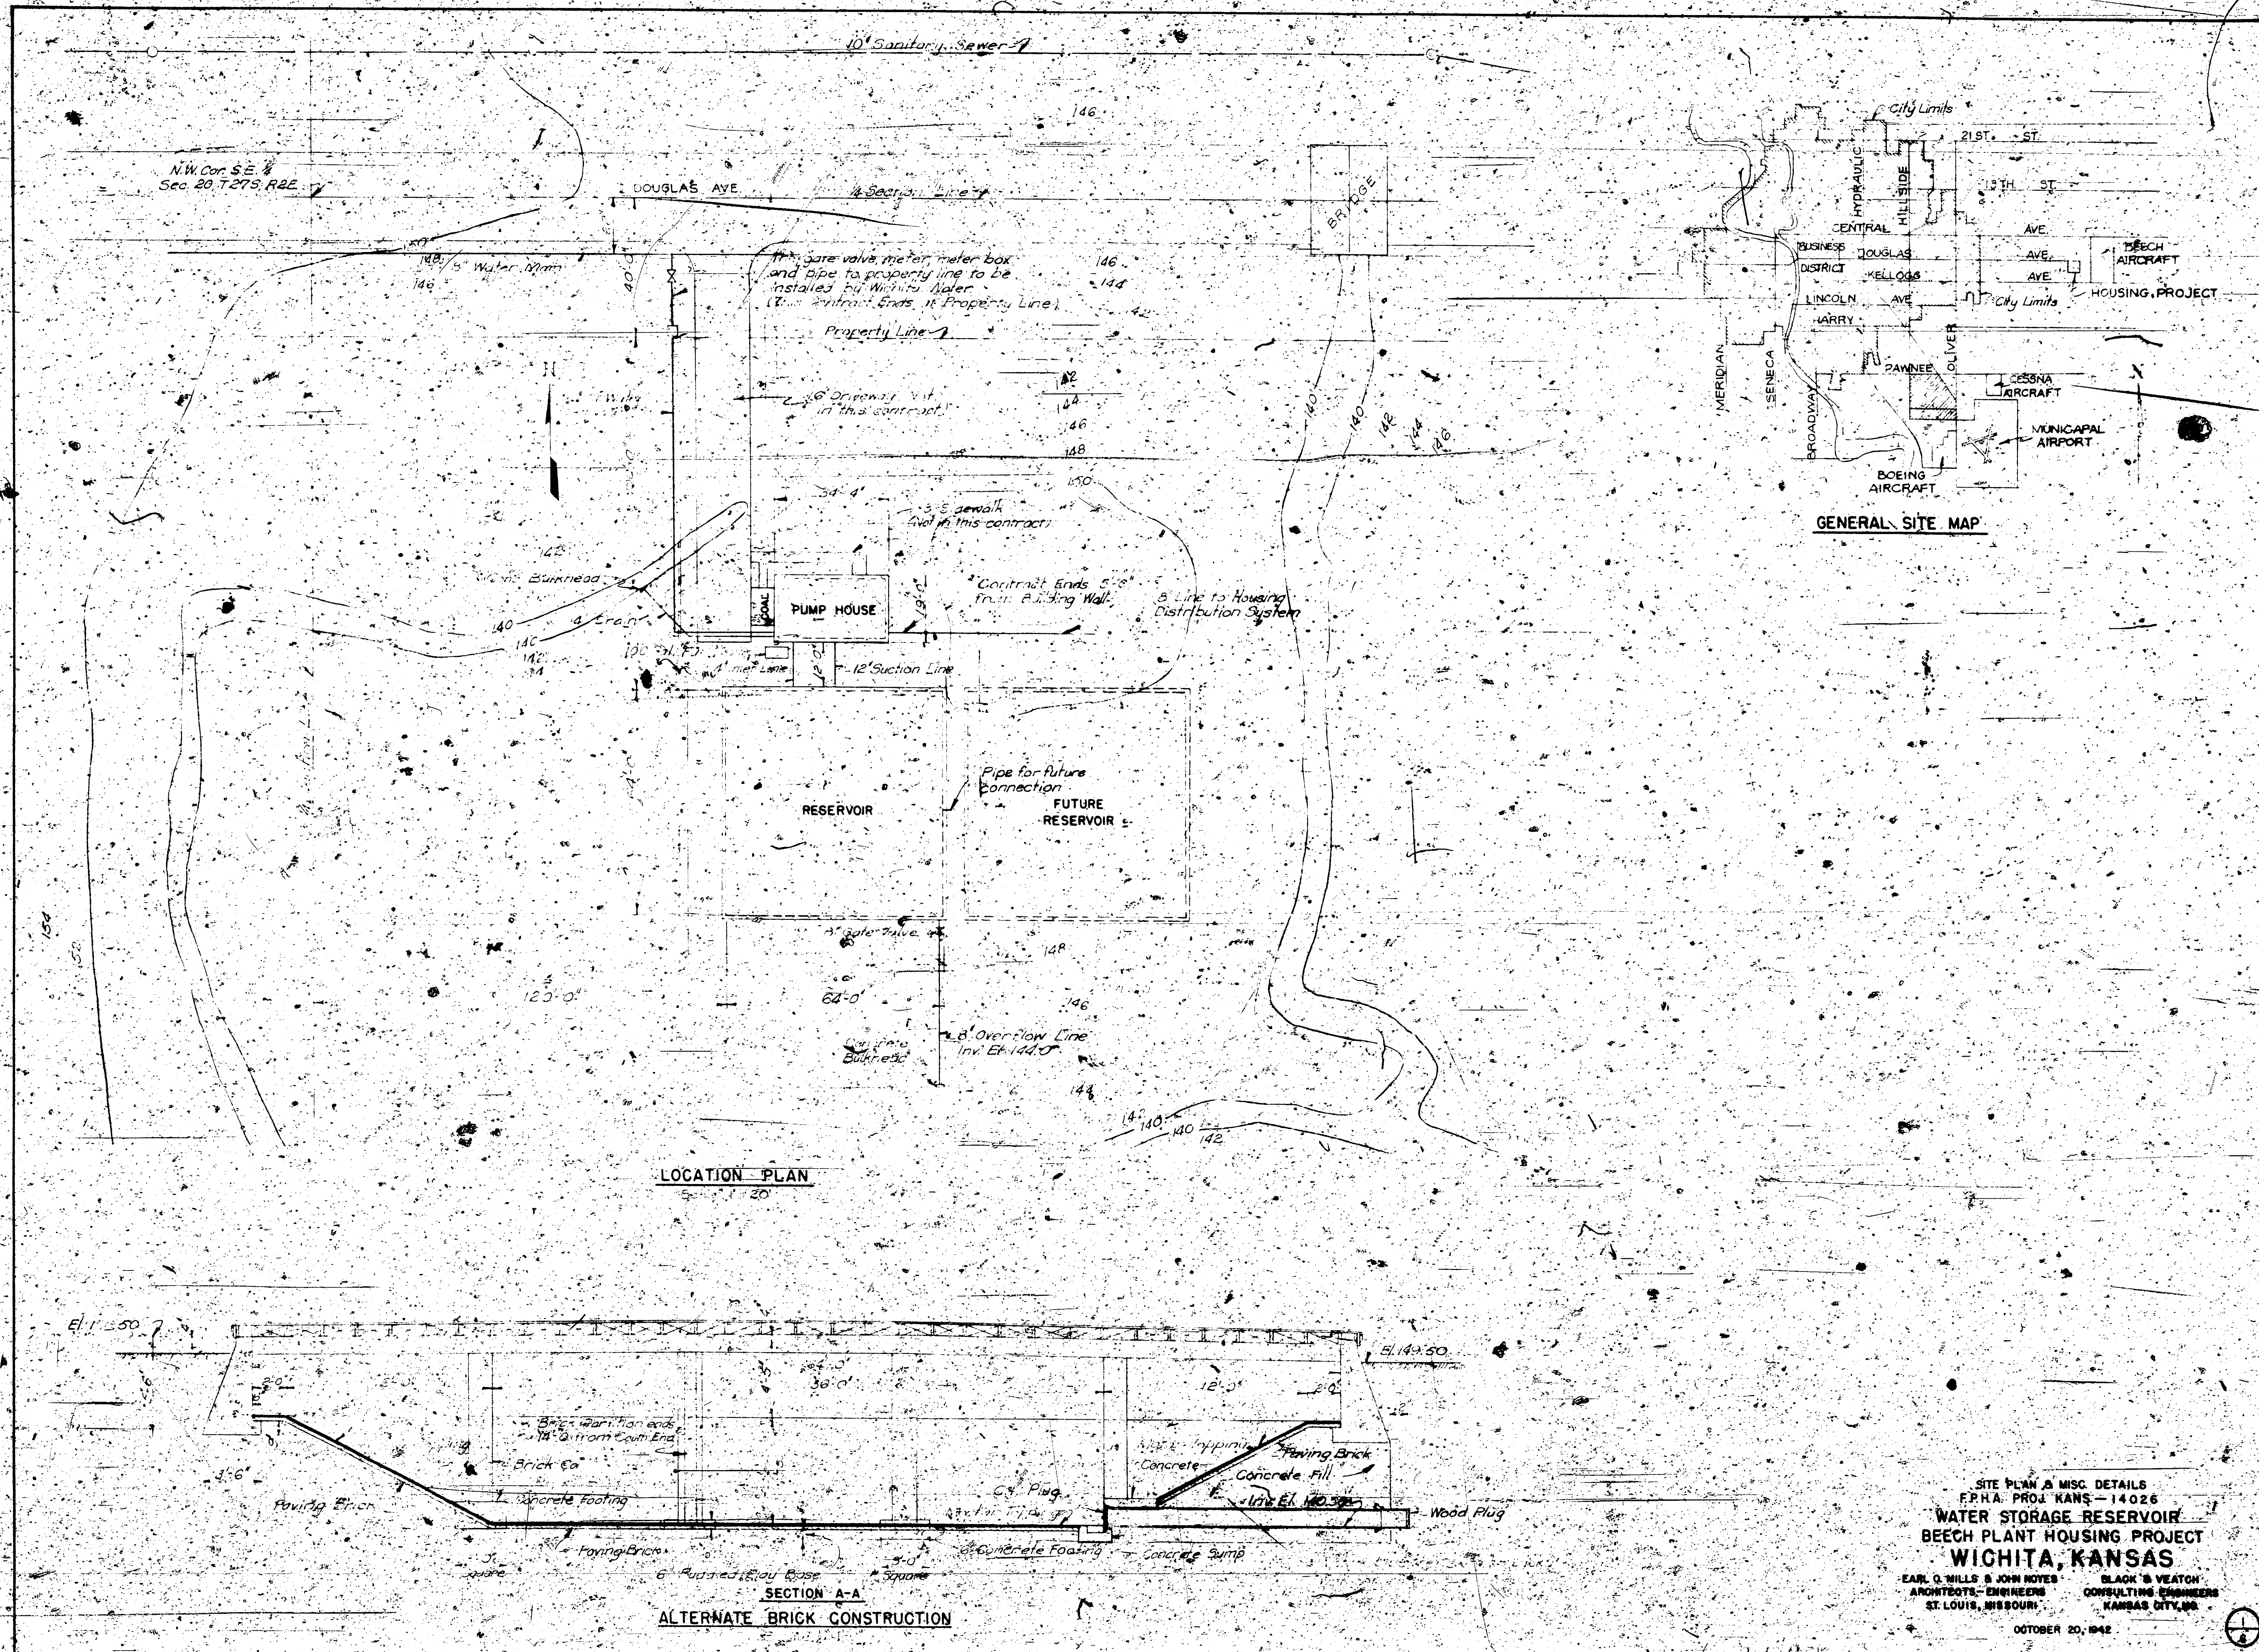
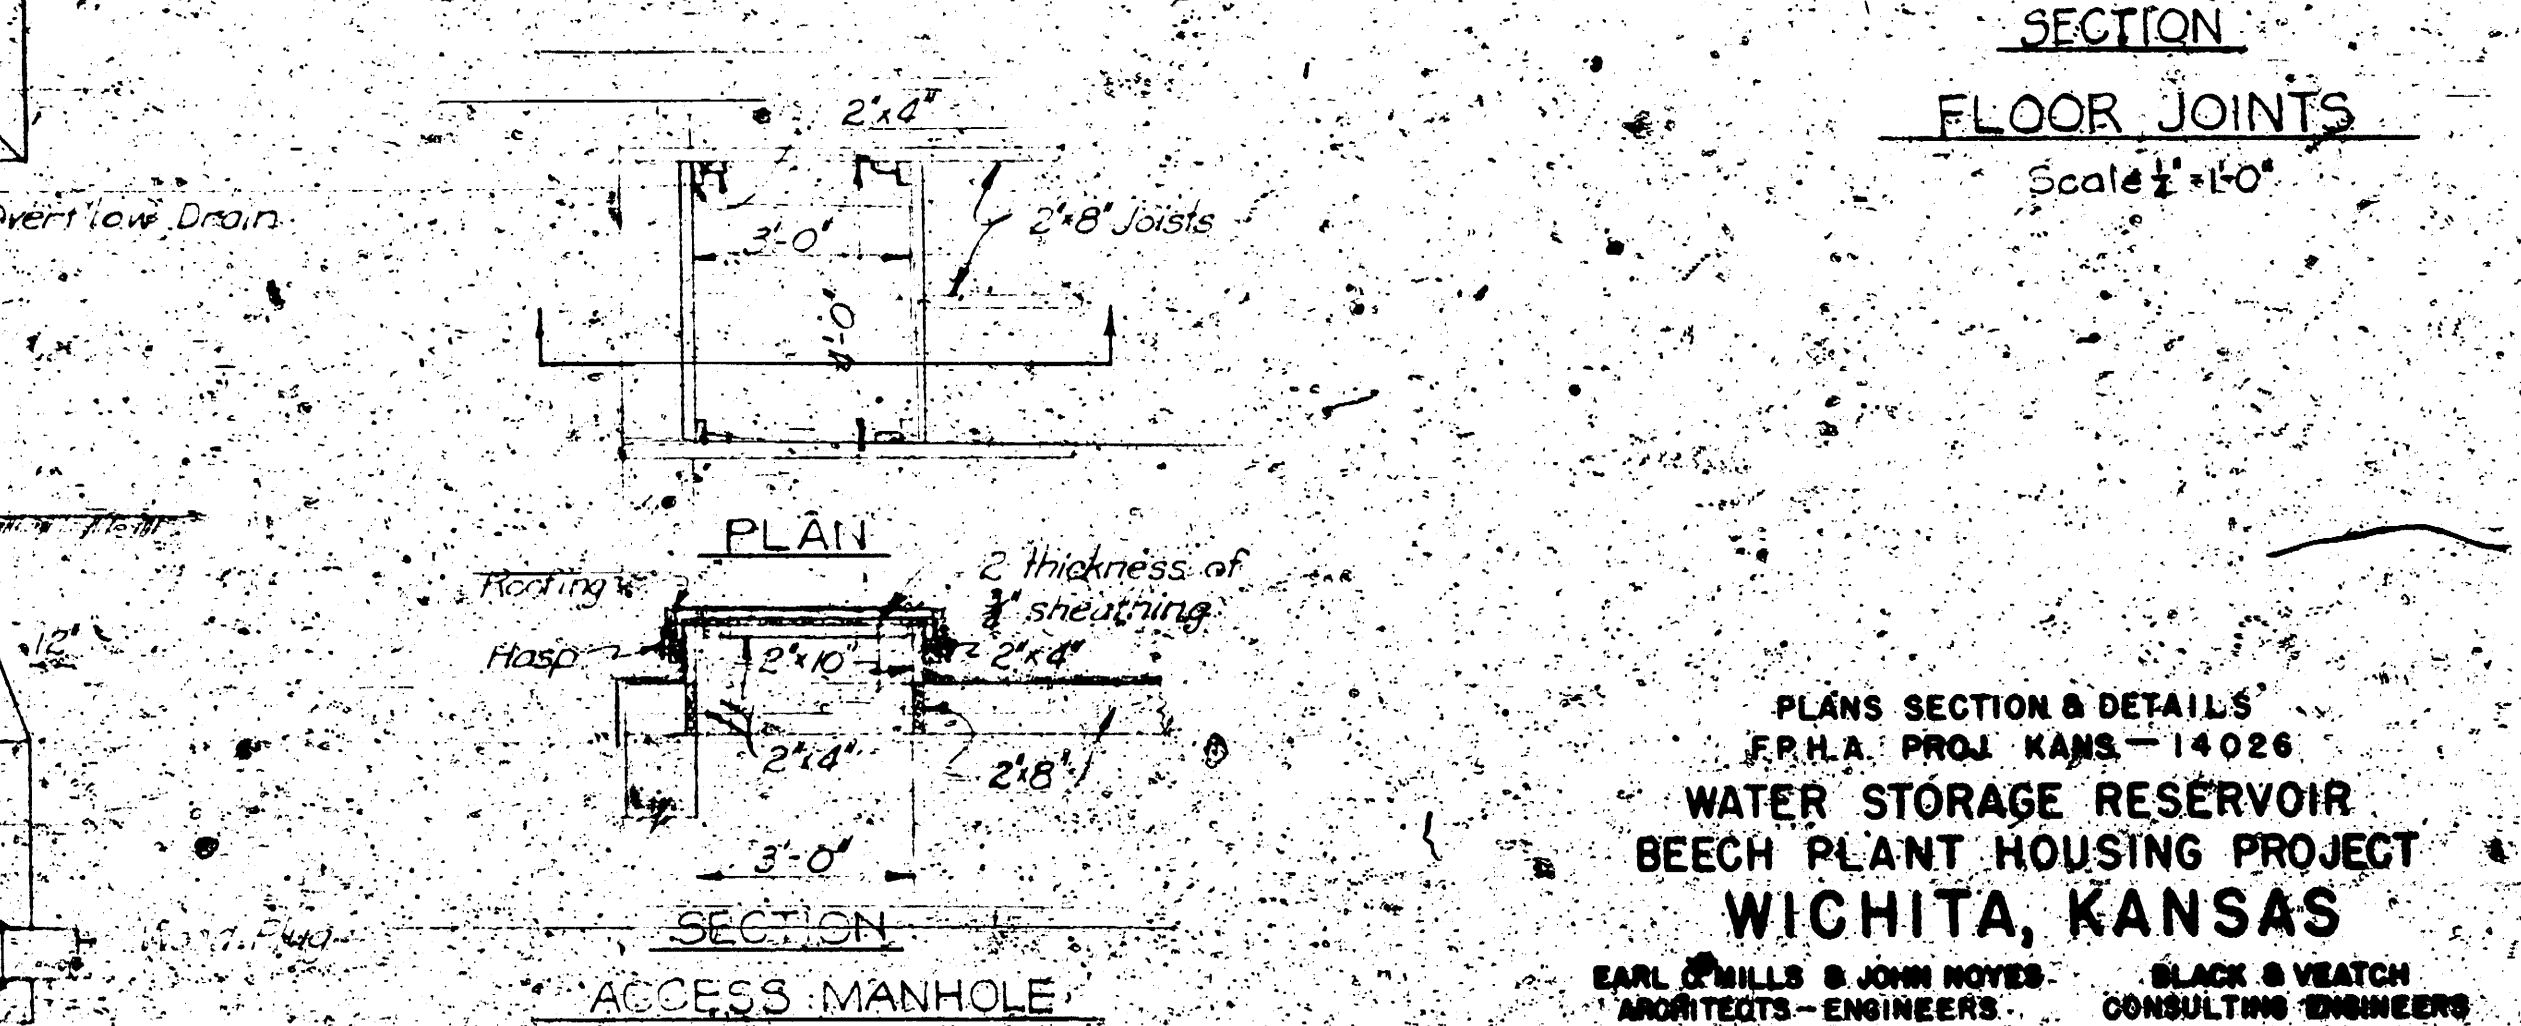


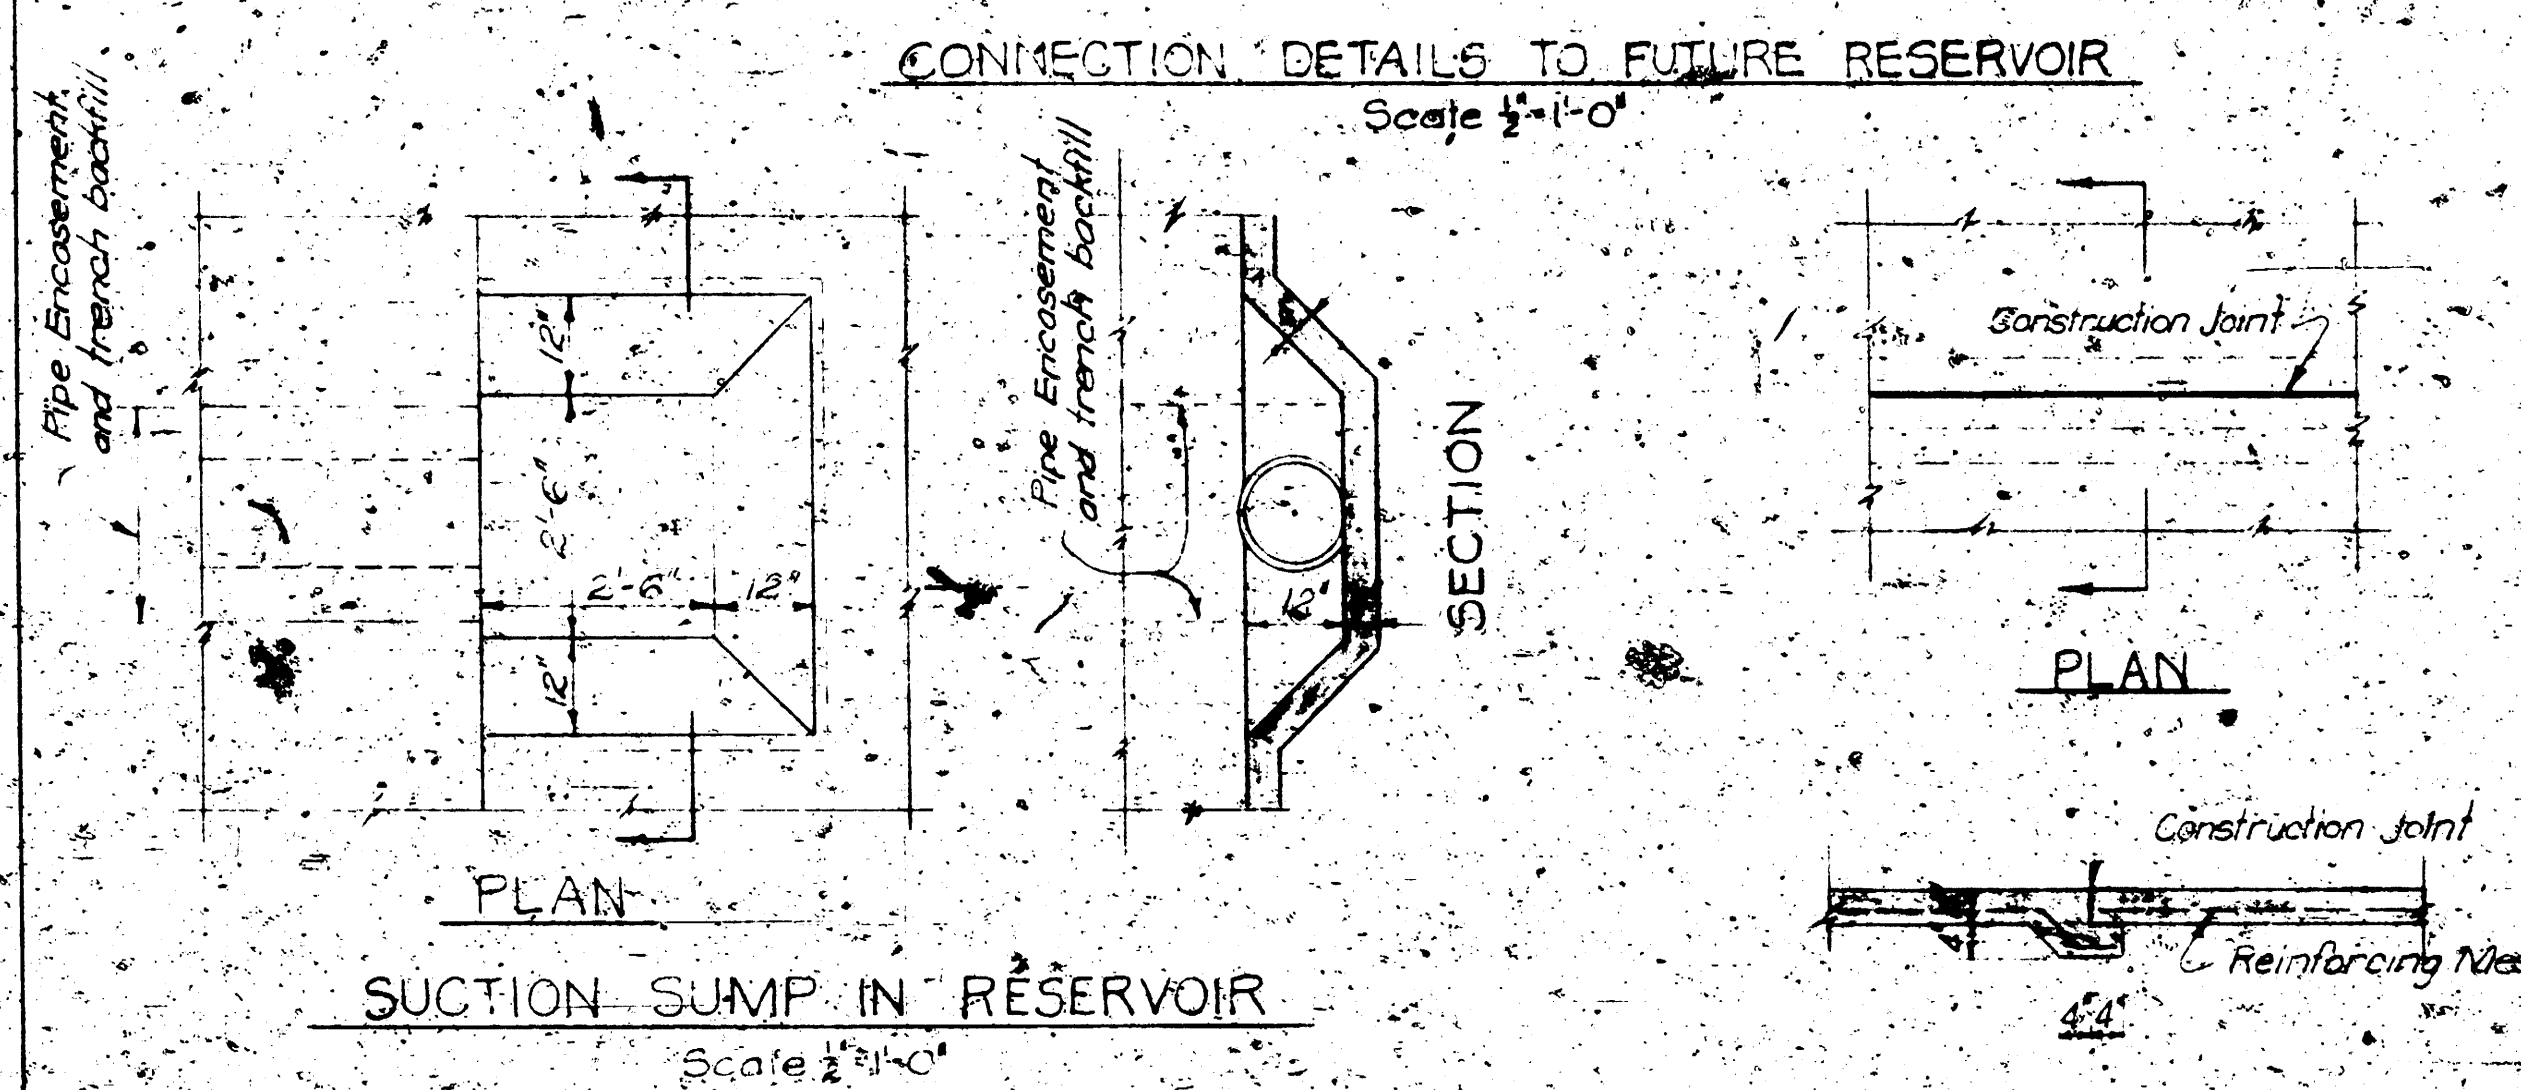

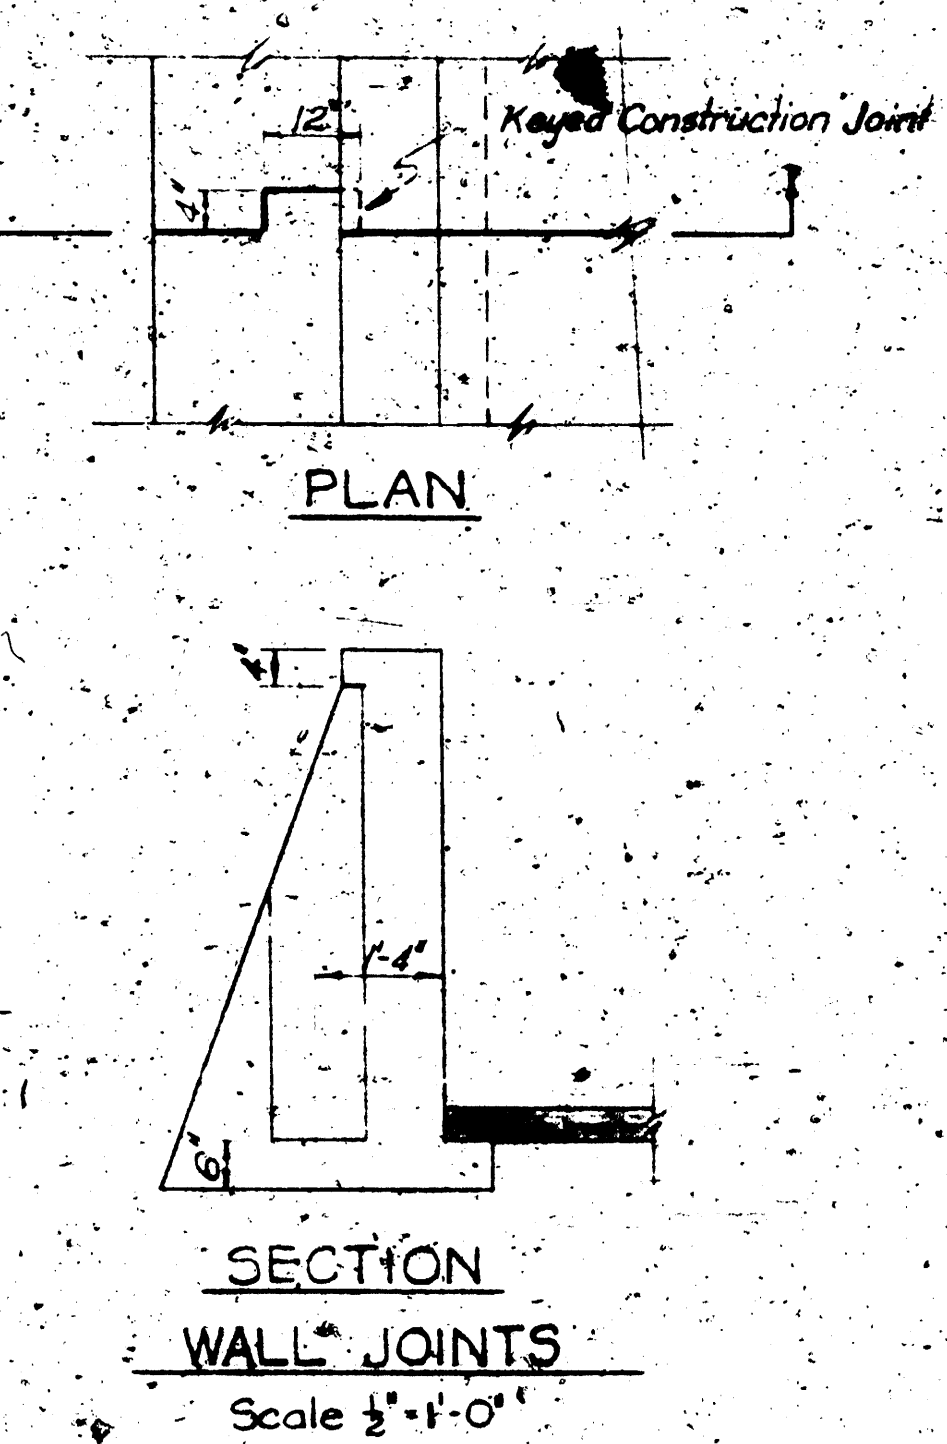

PLANS SECTION & DETAILS
F.R.H.A. PROJ. KANS-14026
WATER STORAGE RESERVOIR
BEECH PLANT HOUSING PROJECT
WICHITA, KANSAS
EARL SMILLS & JOHN NOYES
ARCHITECTS-ENGINEERS
ST. LOUIS, MISSOURI
BLACK & VEATCH
CONSULTING ENGINEERS
KANSAS CITY, MO.
OCTOBER 20, 1942

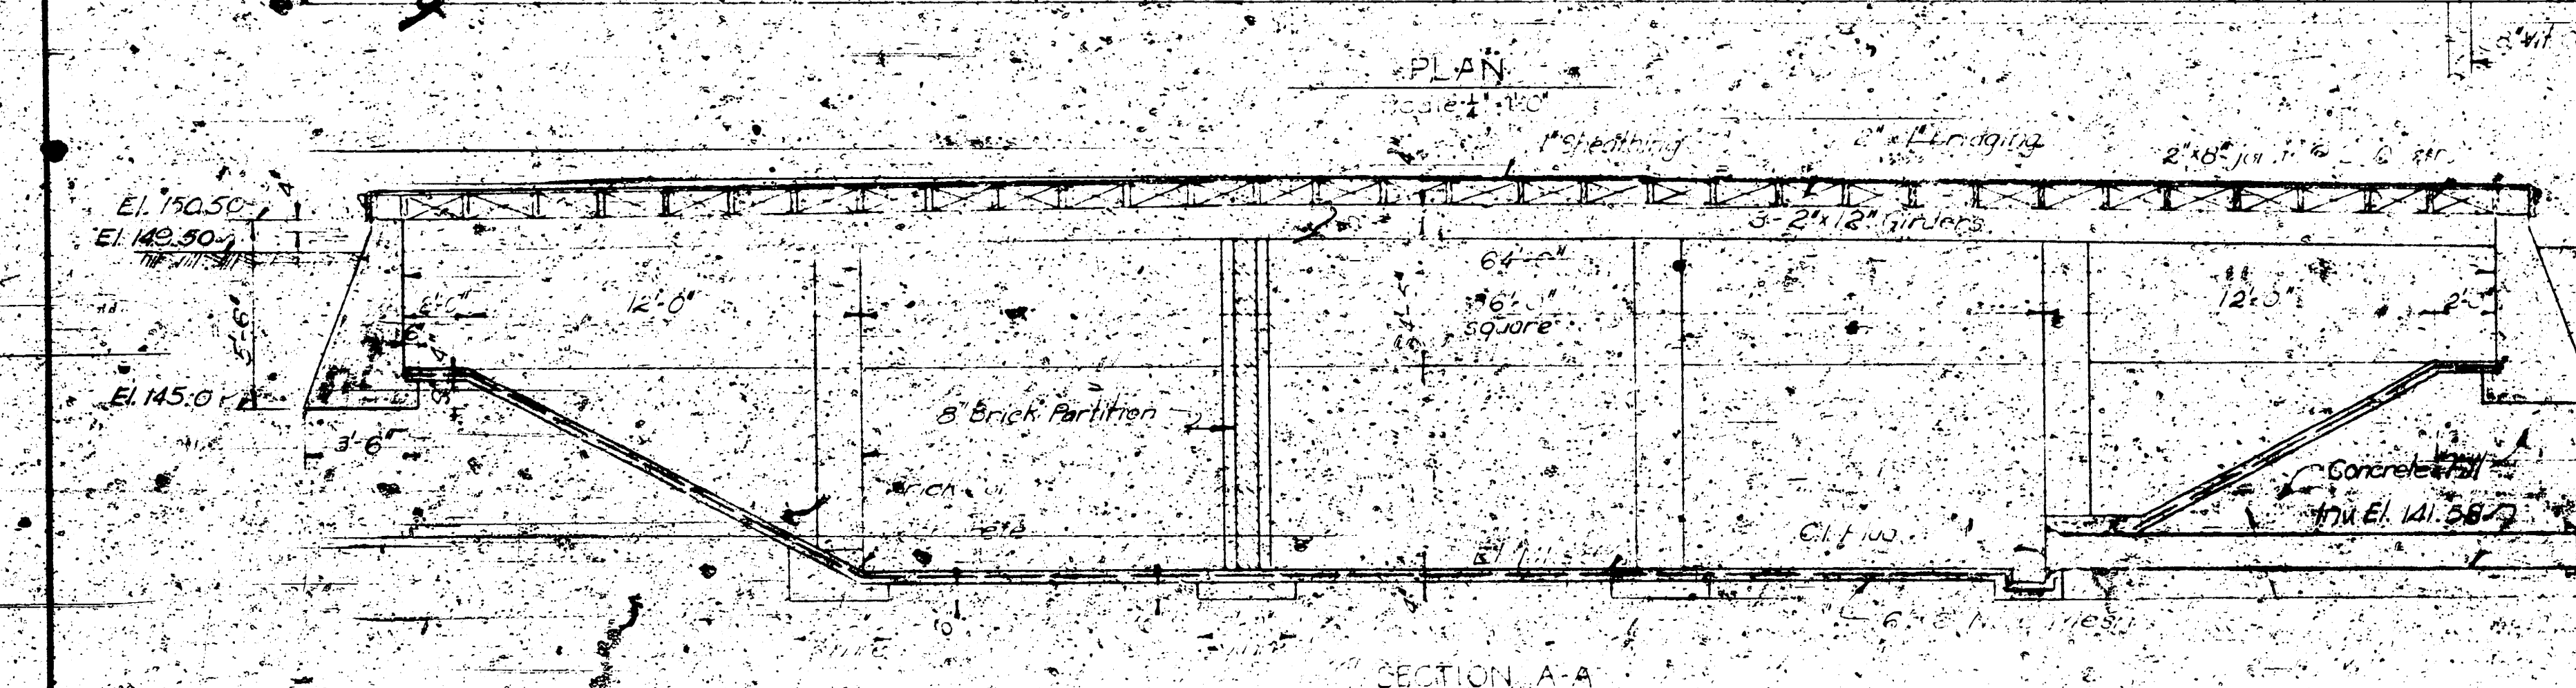