
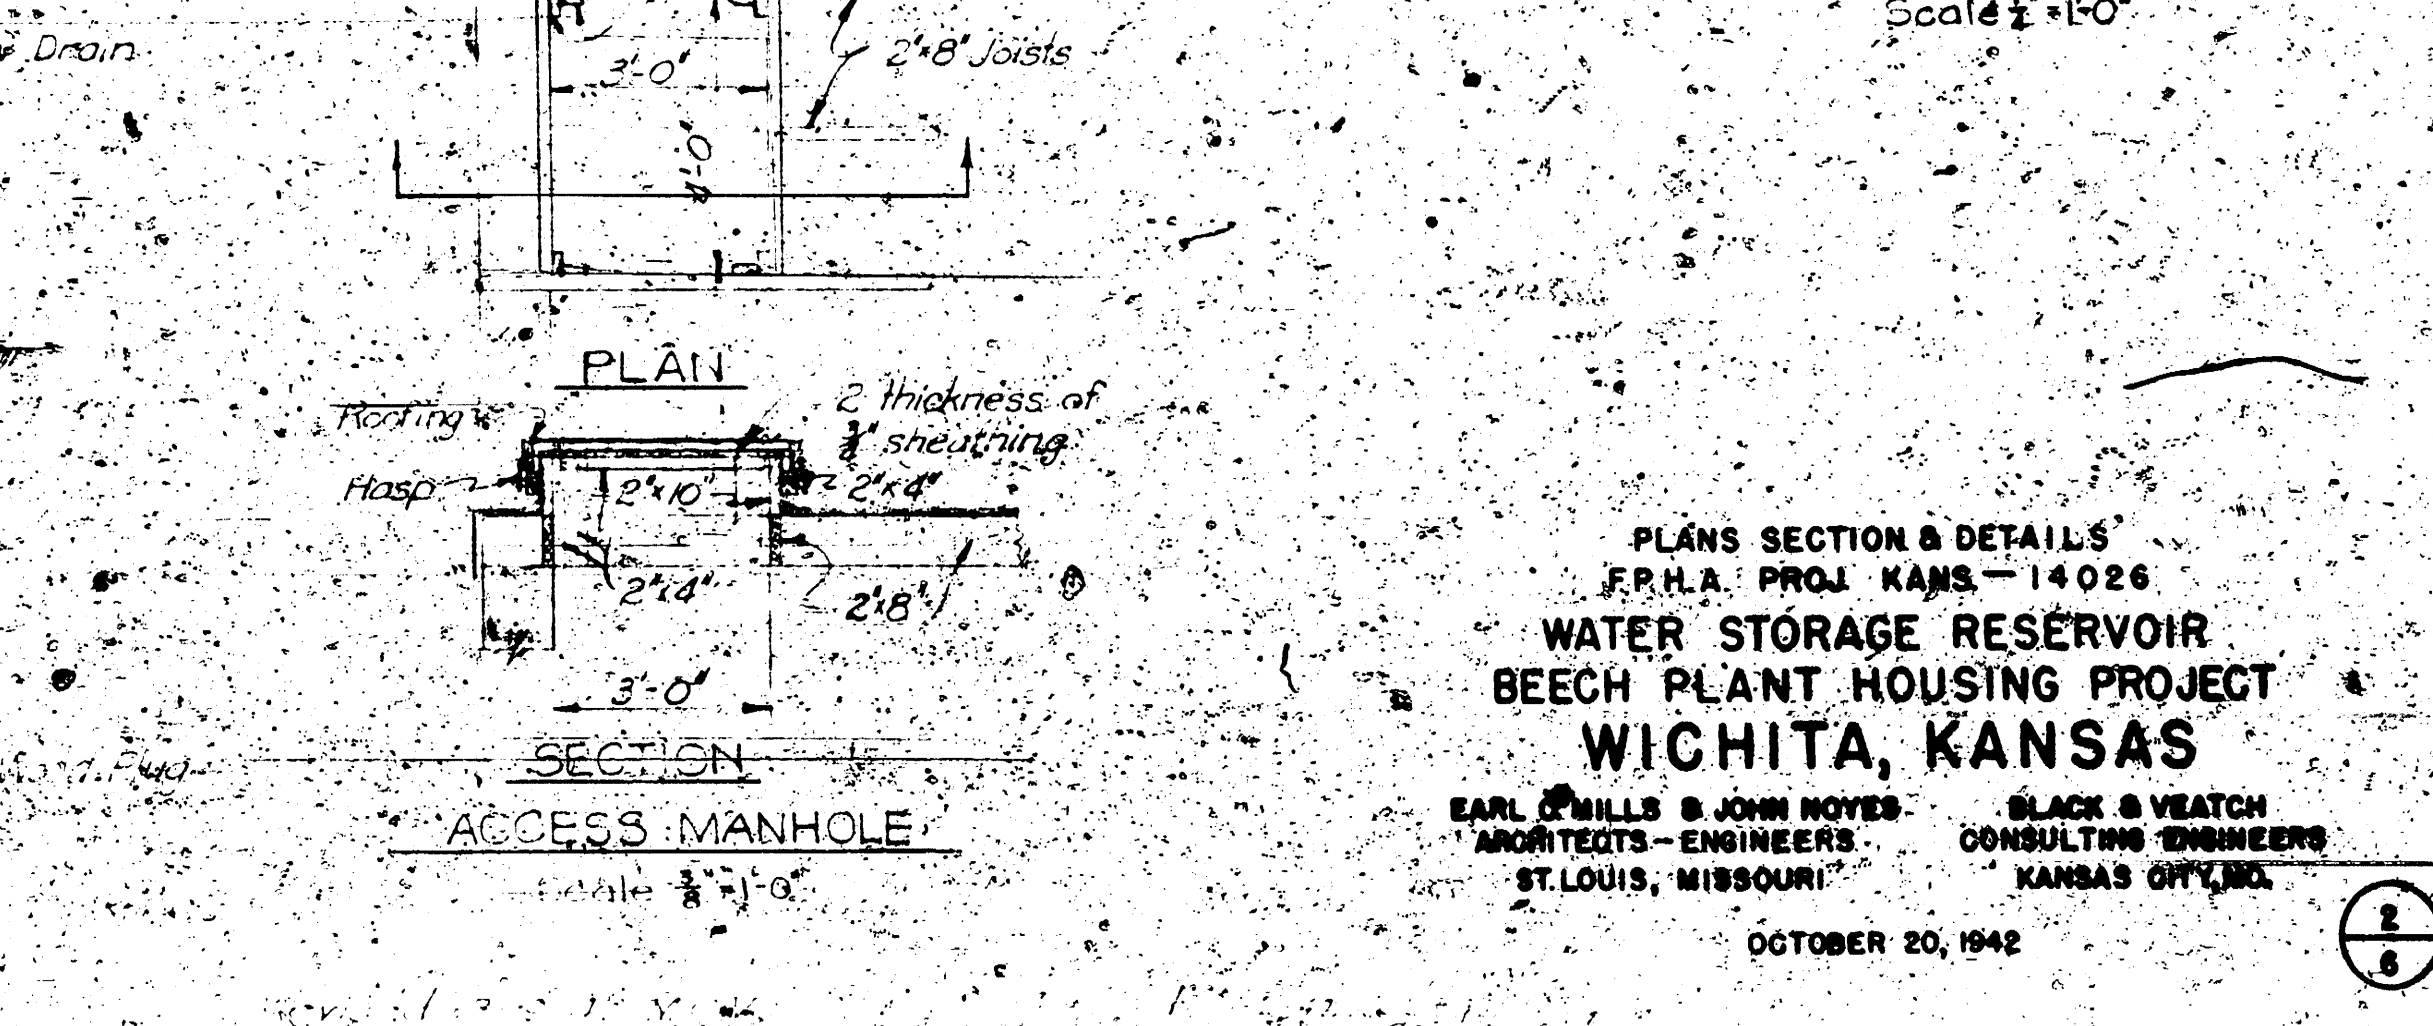


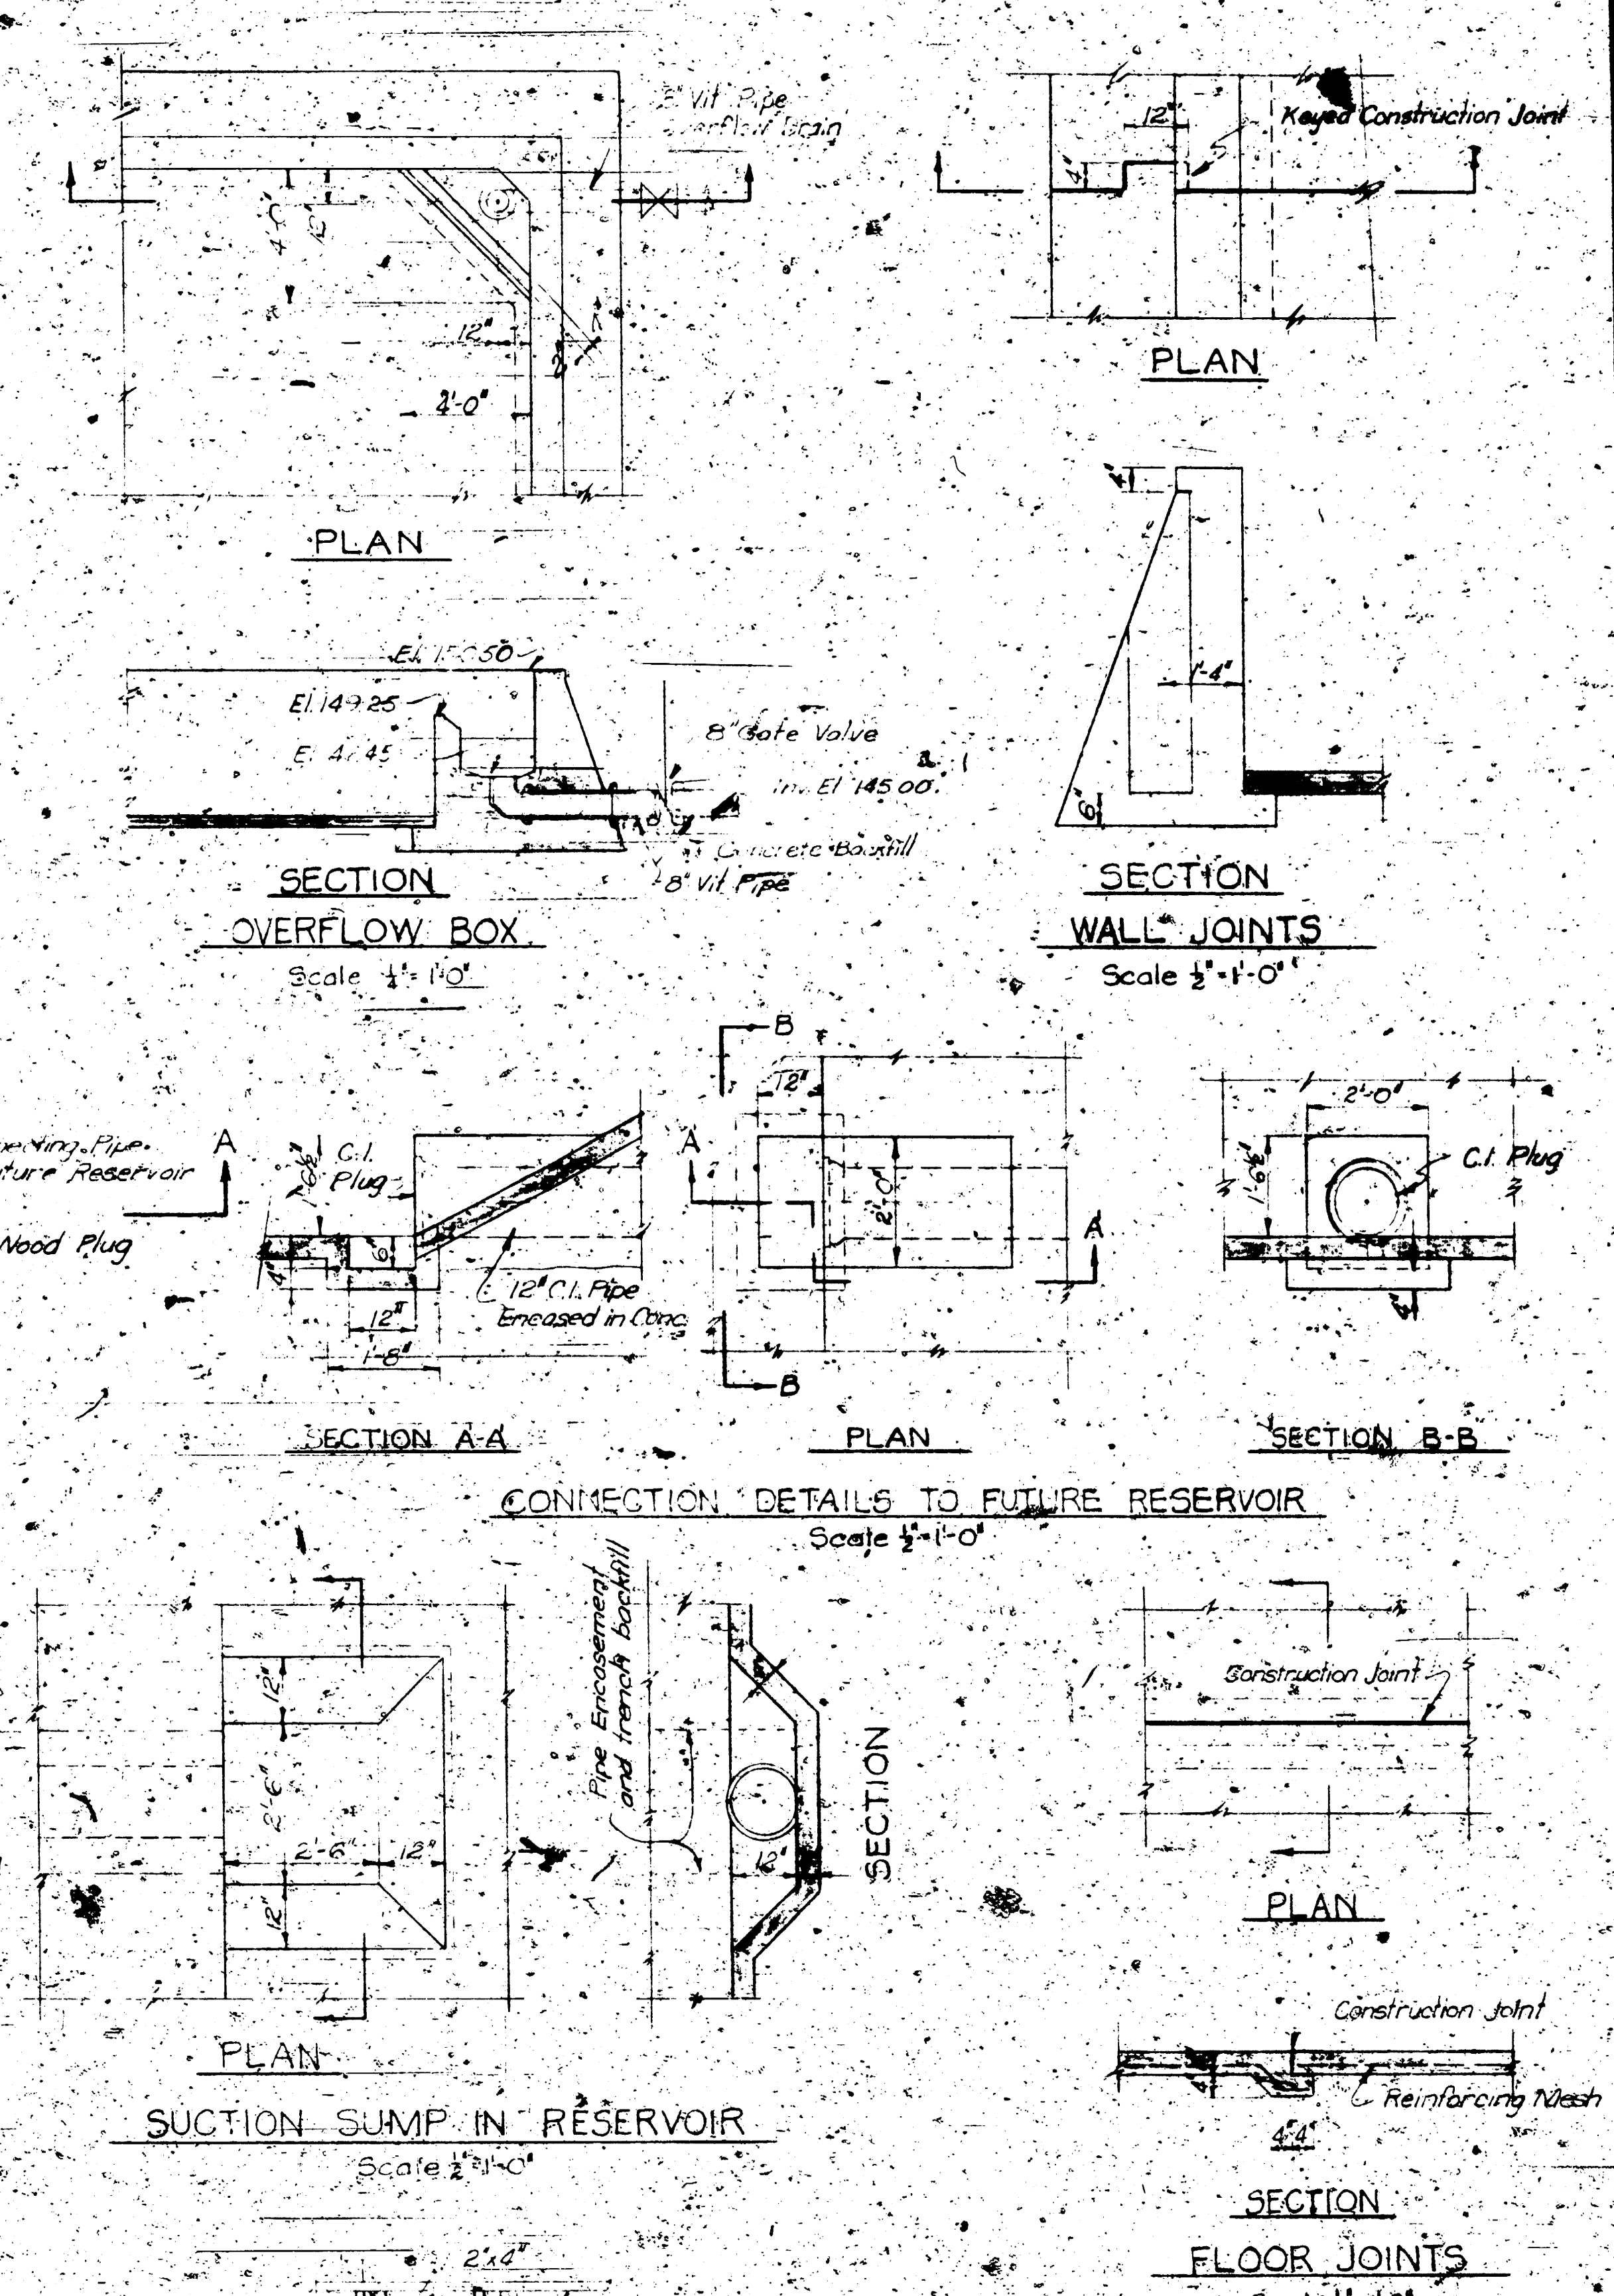

PLANS SECTION & DETAILS
F.R.H.A. PROJ. KANS. - 14026
WATER STORAGE RESERVOIR
BEECH PLANT HOUSING PROJECT
WICHITA, KANSAS

EARL C. WILLS & JOHN MOYER
ARCHITECTS - ENGINEERS
ST. LOUIS, MISSOURI

BLACK & VEATCH
CONSULTING ENGINEERS
KANSAS CITY, MO.

OCTOBER 20, 1942

28

