


Big Arkansas River @ Amidon
8 SHEETS

CITY OF
WICHITA, KANSAS
SEDGWICK COUNTY
PLANS FOR
**BIG ARKANSAS RIVER & AMIDON ST.
BRIDGE**

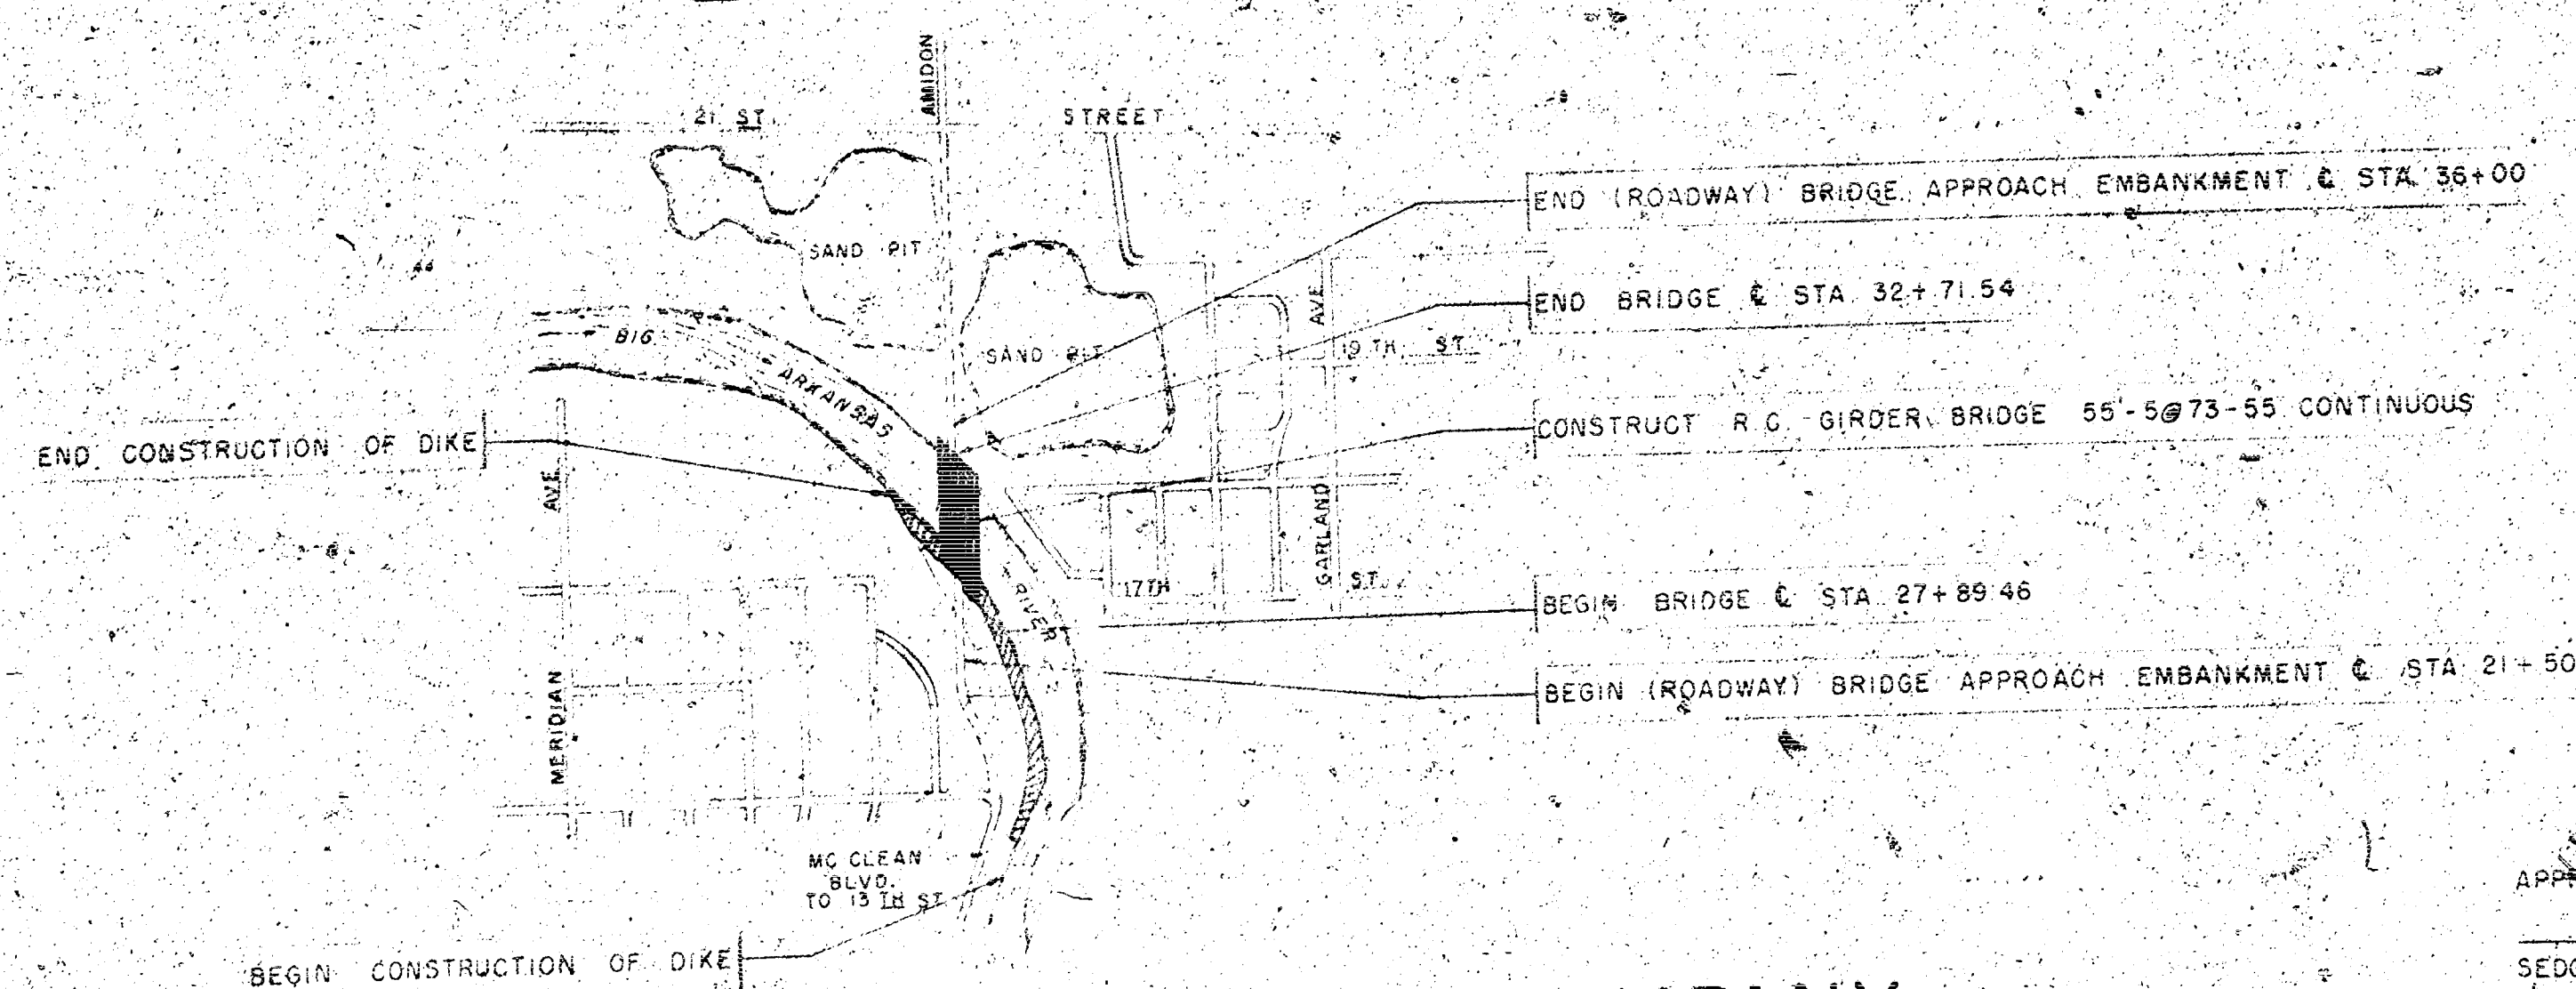

THE EDIGER ENGINEERING COMPANY
ASSOCIATE CONSULTING ENGINEER
R. S. DELAMATER
WICHITA, KANSAS
1962

INDEX

1.	LOCATION & SURVEY CONTROL
2.	SITE PLAN
3.	CONSTRUCTION LAYOUT
4.	ABUTMENT DETAILS
5.	PIER DETAILS
6.	SUPERSTRUCTURE DETAILS
7.	SUPERSTRUCTURE TRANSVERSE STEEL
8.	DECK SECTIONS
9.	GIRDER DETAILS
10.	EXPANSION & BEARING DEVICES
11.	HANDRAIL DETAILS
12.	BAR LISTS
13.	ELECTRICAL LAYOUT
14.	APPROACH SLAB DETAILS
15.	GENERAL NOTES & SUMMARY OF QUANTITIES

APPROVED _____ DATE _____
SEDGWICK COUNTY ENGR.



APPROVED _____ DATE _____
CHIEF ENGINEER
DIVISION OF WATER RESOURCES

APPROVED _____ DATE _____
DISTRICT ENGINEER
CORPS OF ENGINEERS


APPROVED _____ DATE _____
WICHITA CITY ENGINEER

JOB NO. 31-2-1


File No. 10-2
 Survey C.S.
 Date
 Drawn
 Checked
 Traced
 Draftsman
 Date

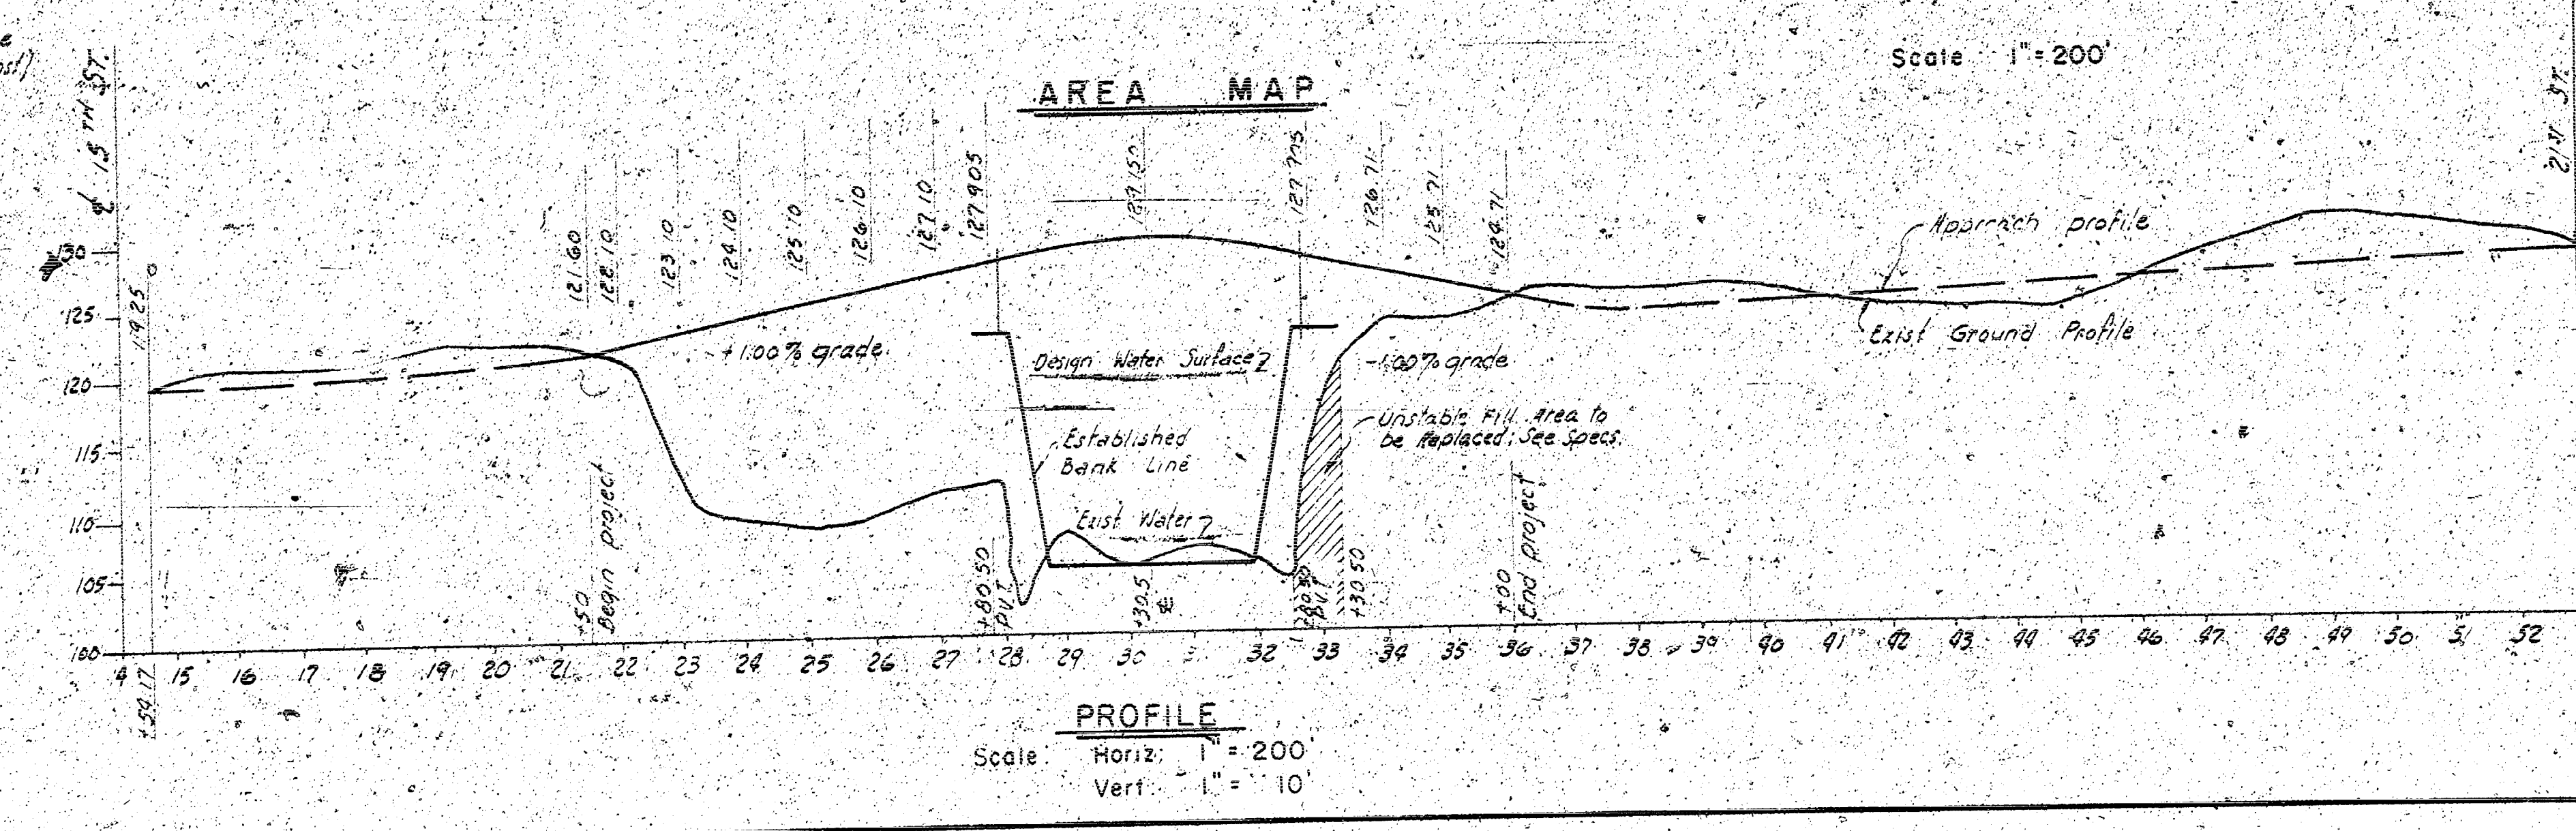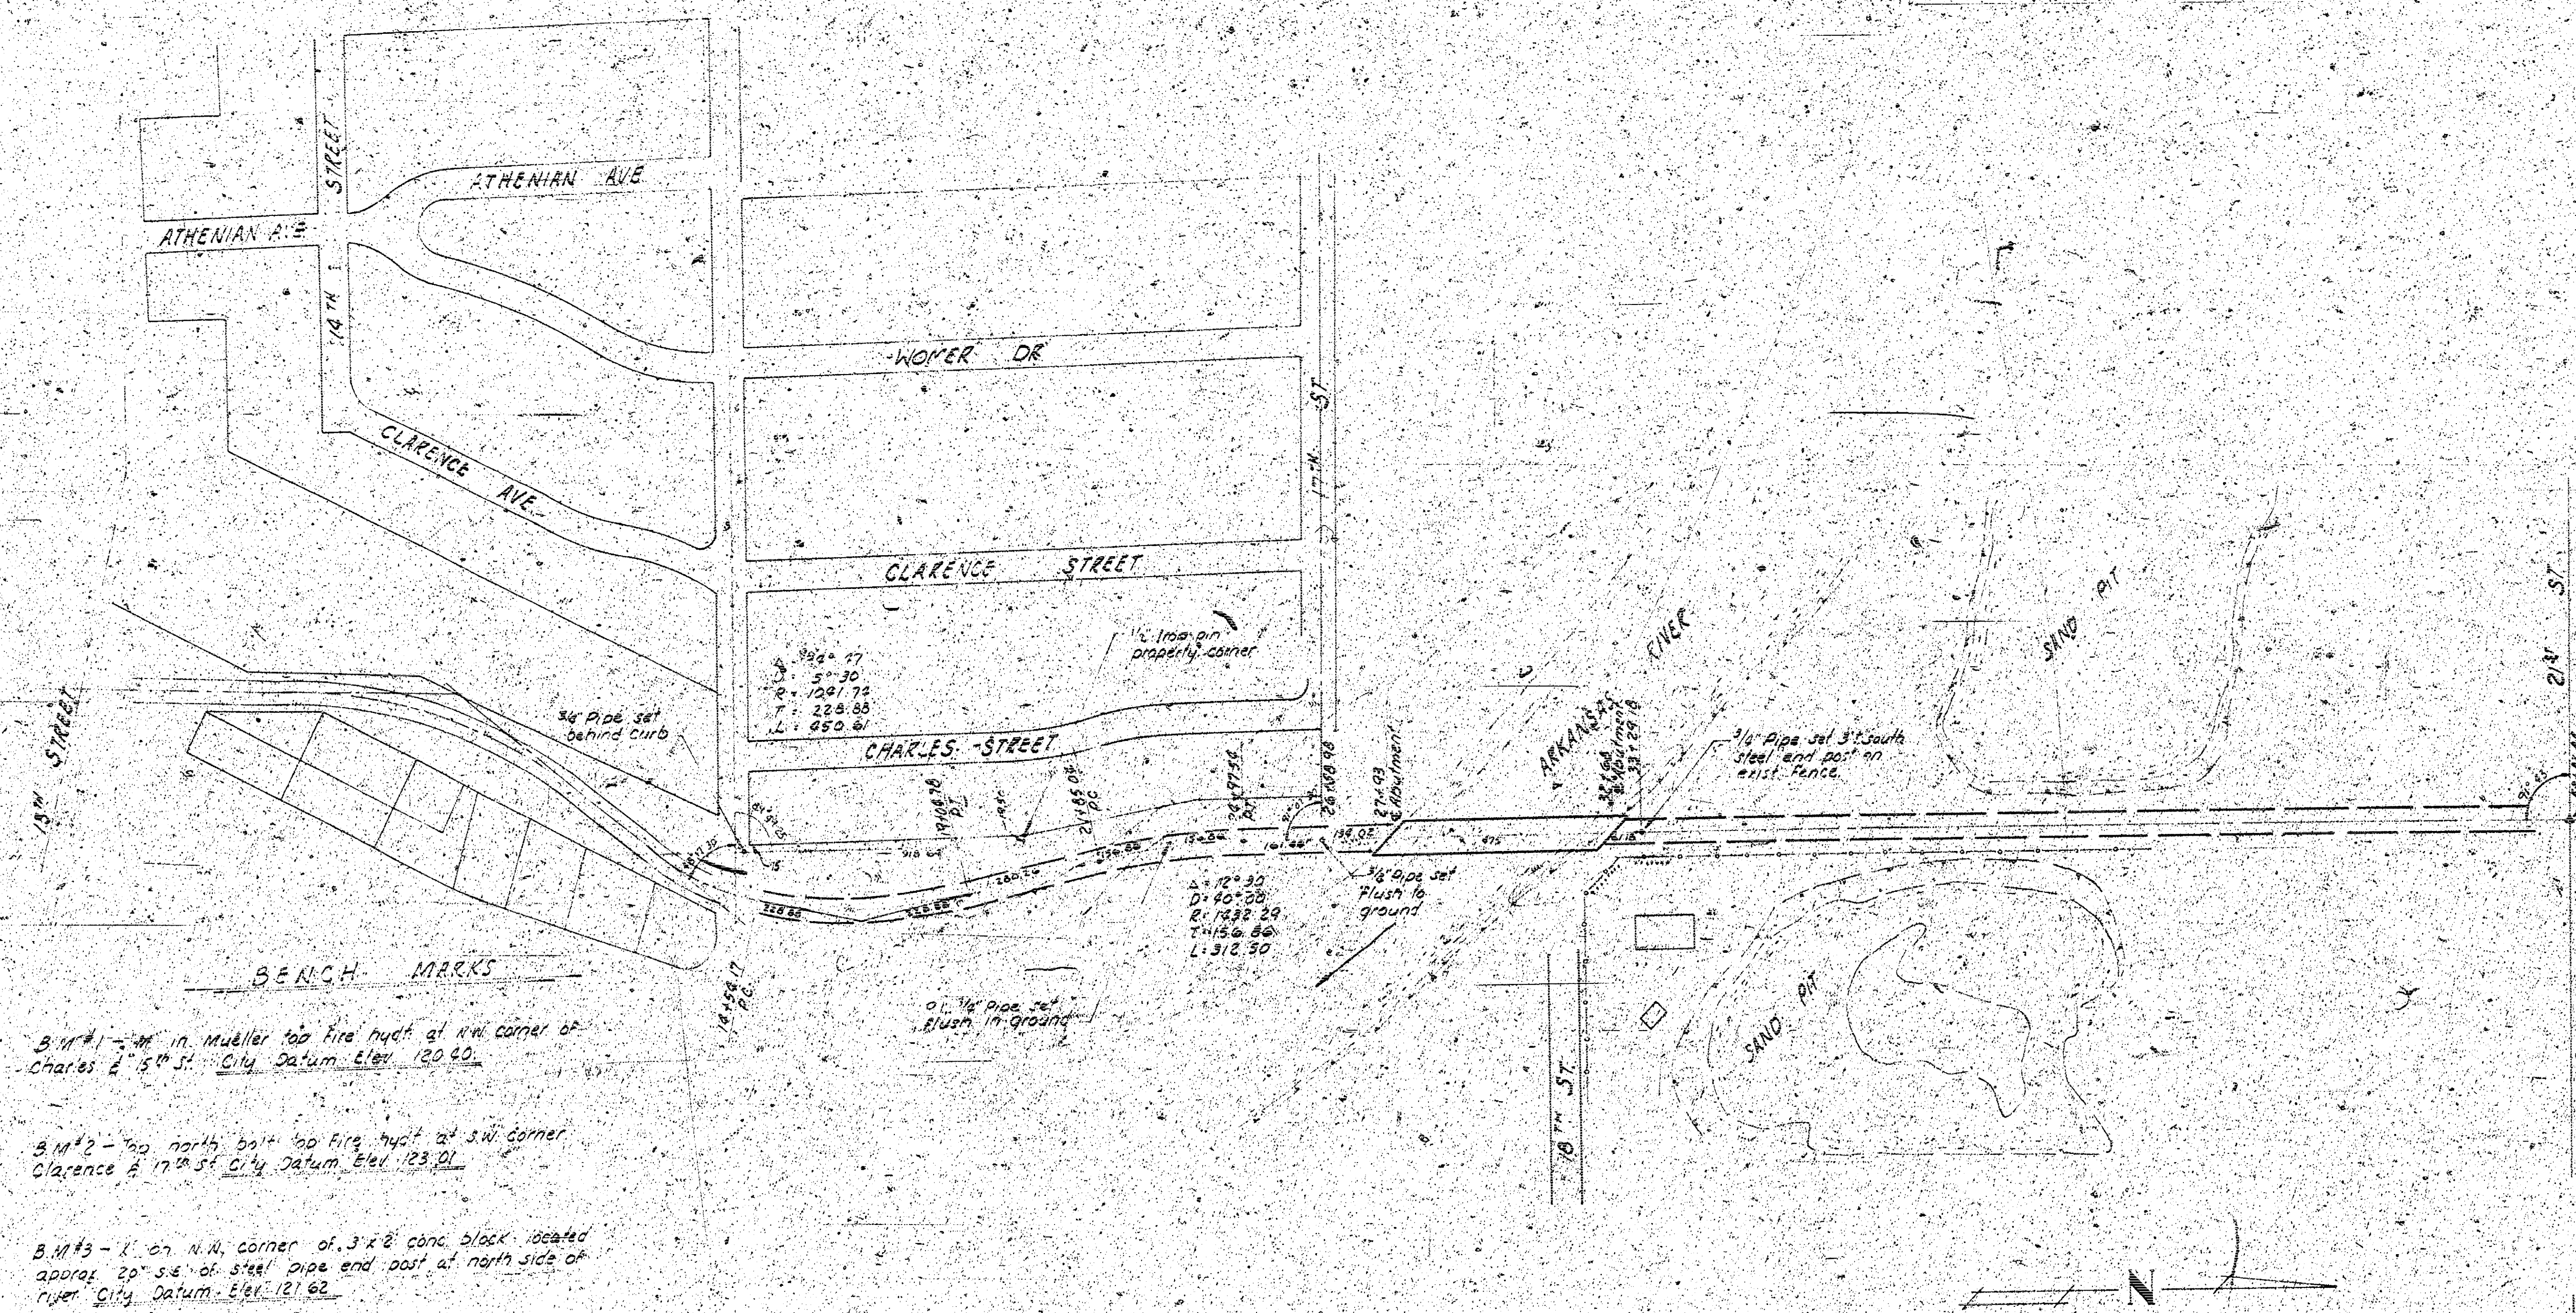


WICHITA, KANSAS
 BIG ARKANSAS RIVER & AMIDON ST.
 BRIDGE
 LOCATION & SURVEY CONTROL
 THE EDIGER ENGINEERING COMPANY
 ASSOCIATED CONSULTING ENGRS.
 R. S. DELAMATER
 WICHITA, KANSAS
 1962

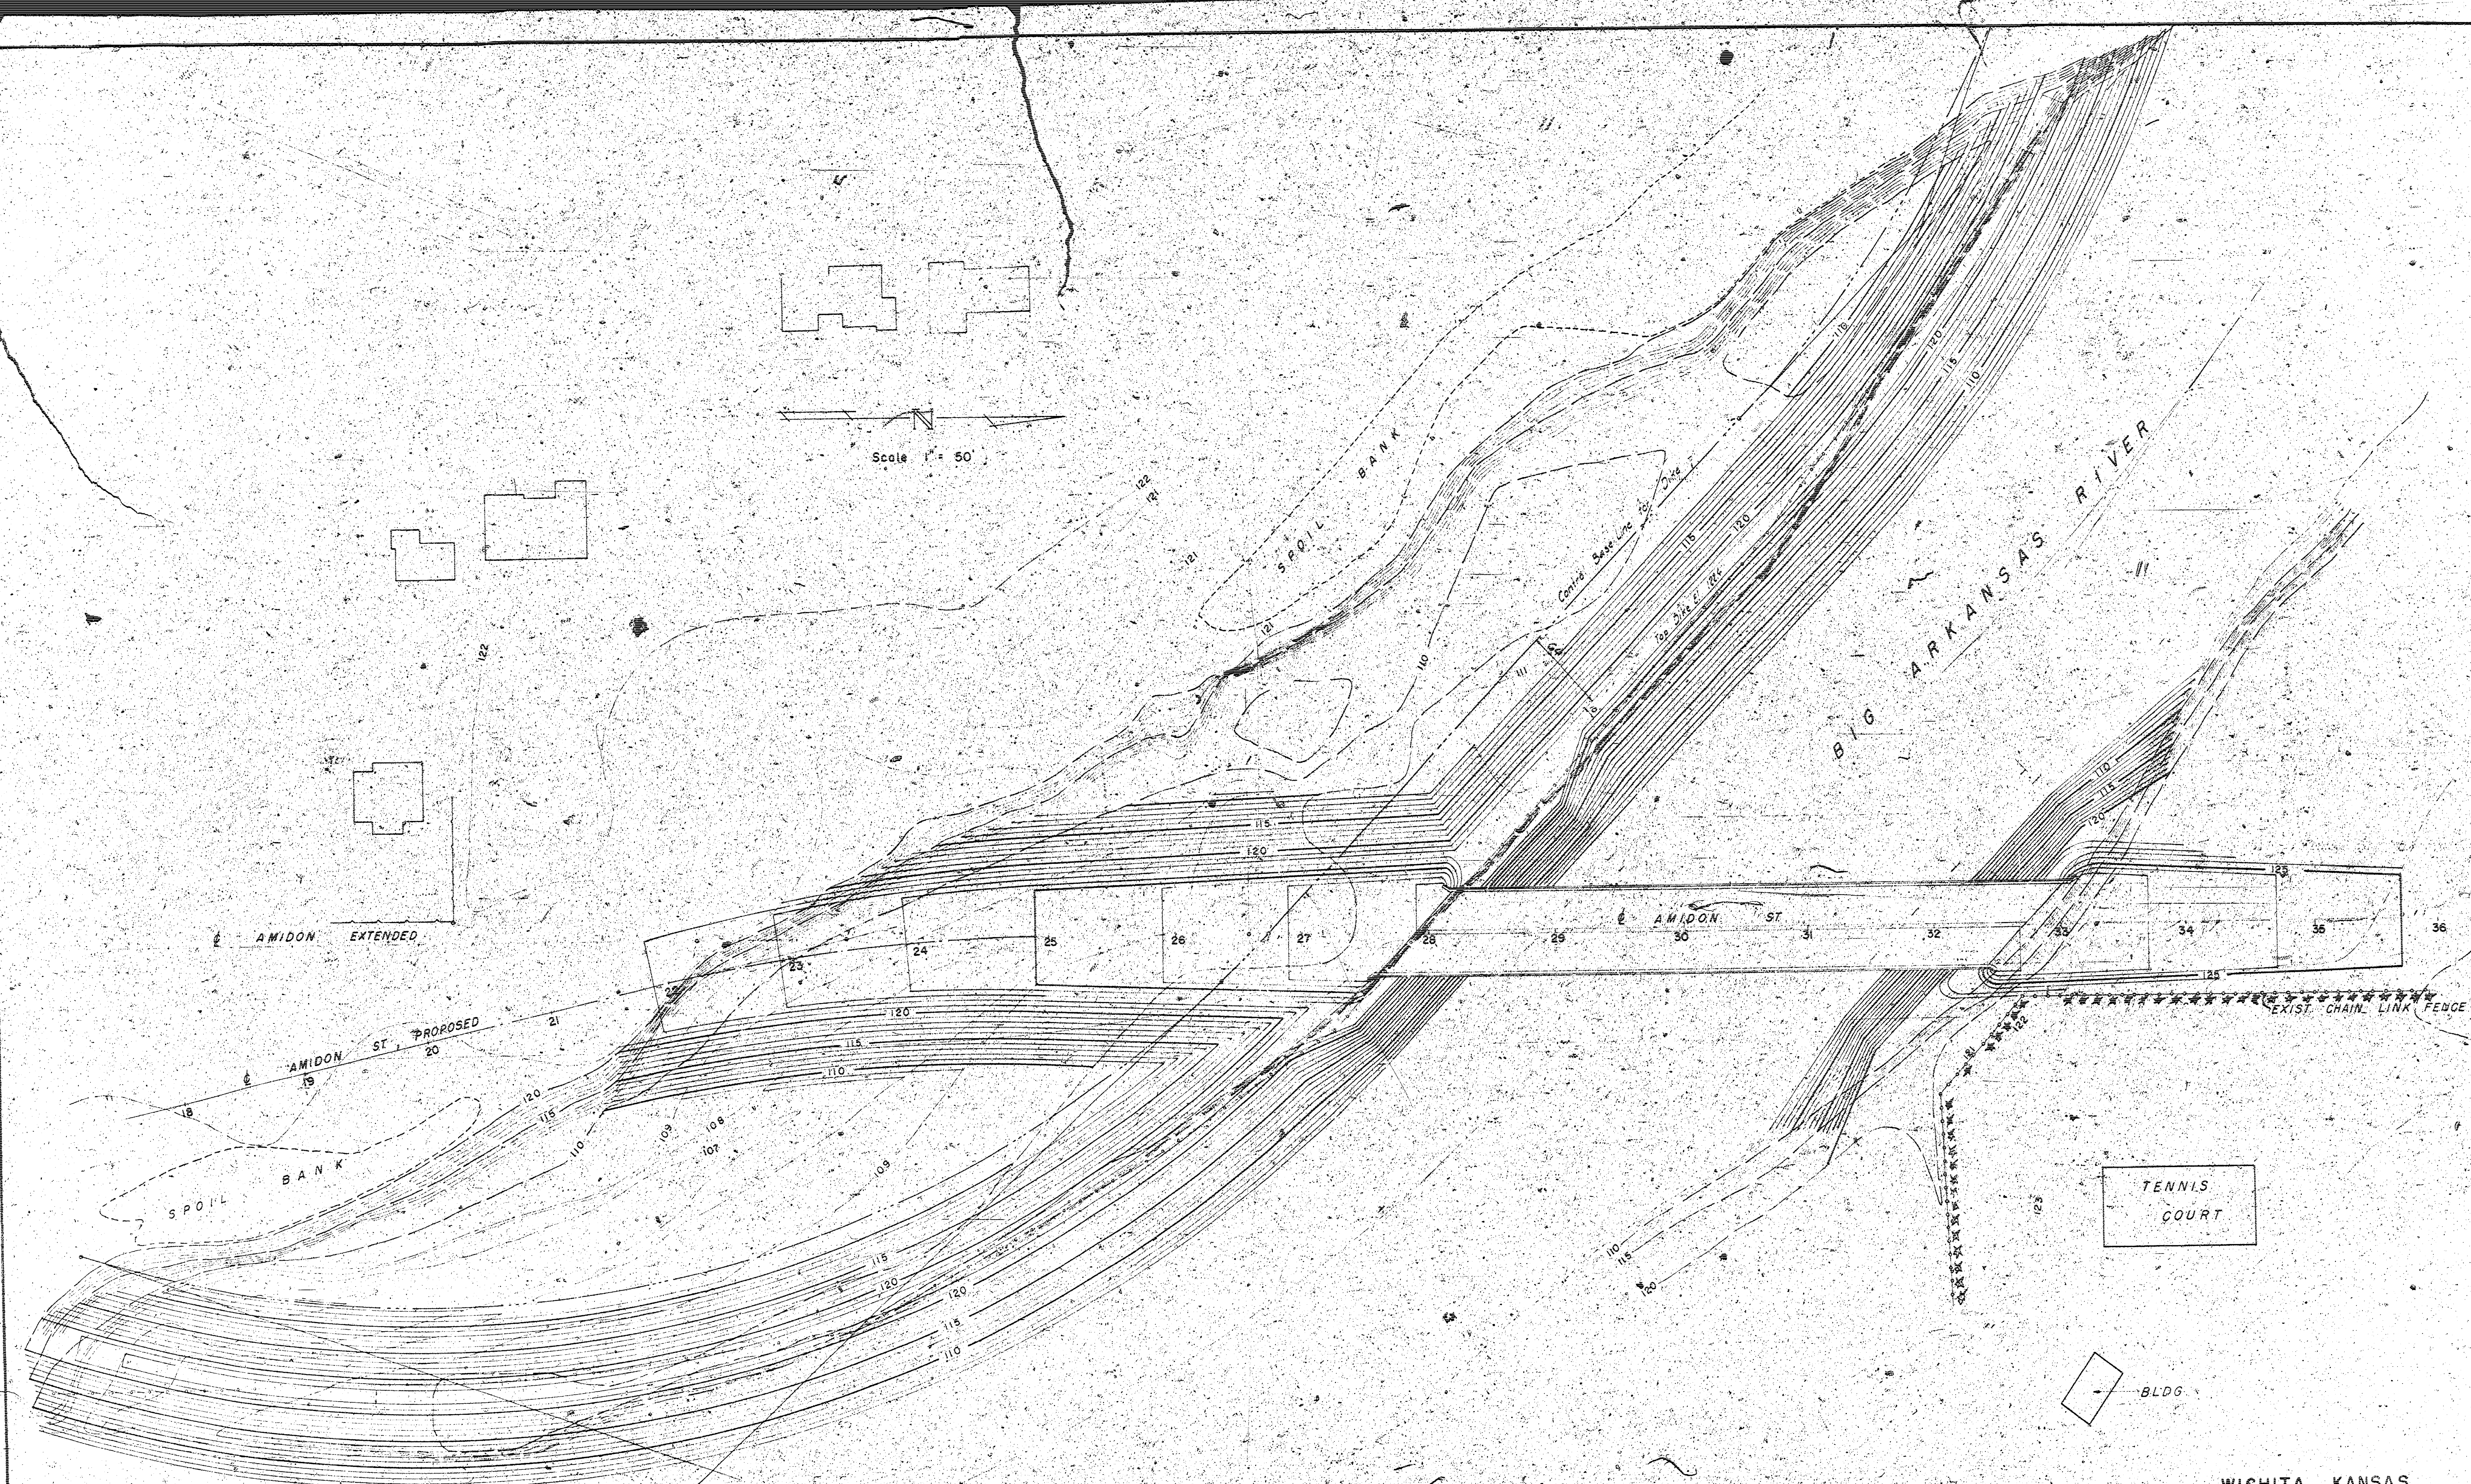



WICHITA, KANSAS
BIG ARKANSAS RIVER & AMIDON ST.
BRIDGE
SITE PLAN
THE EDIGER ENGINEERING COMPANY
ASSOCIATED CONSULTING ENGR
R. S. DELAMATER
WICHITA, KANSAS
1962

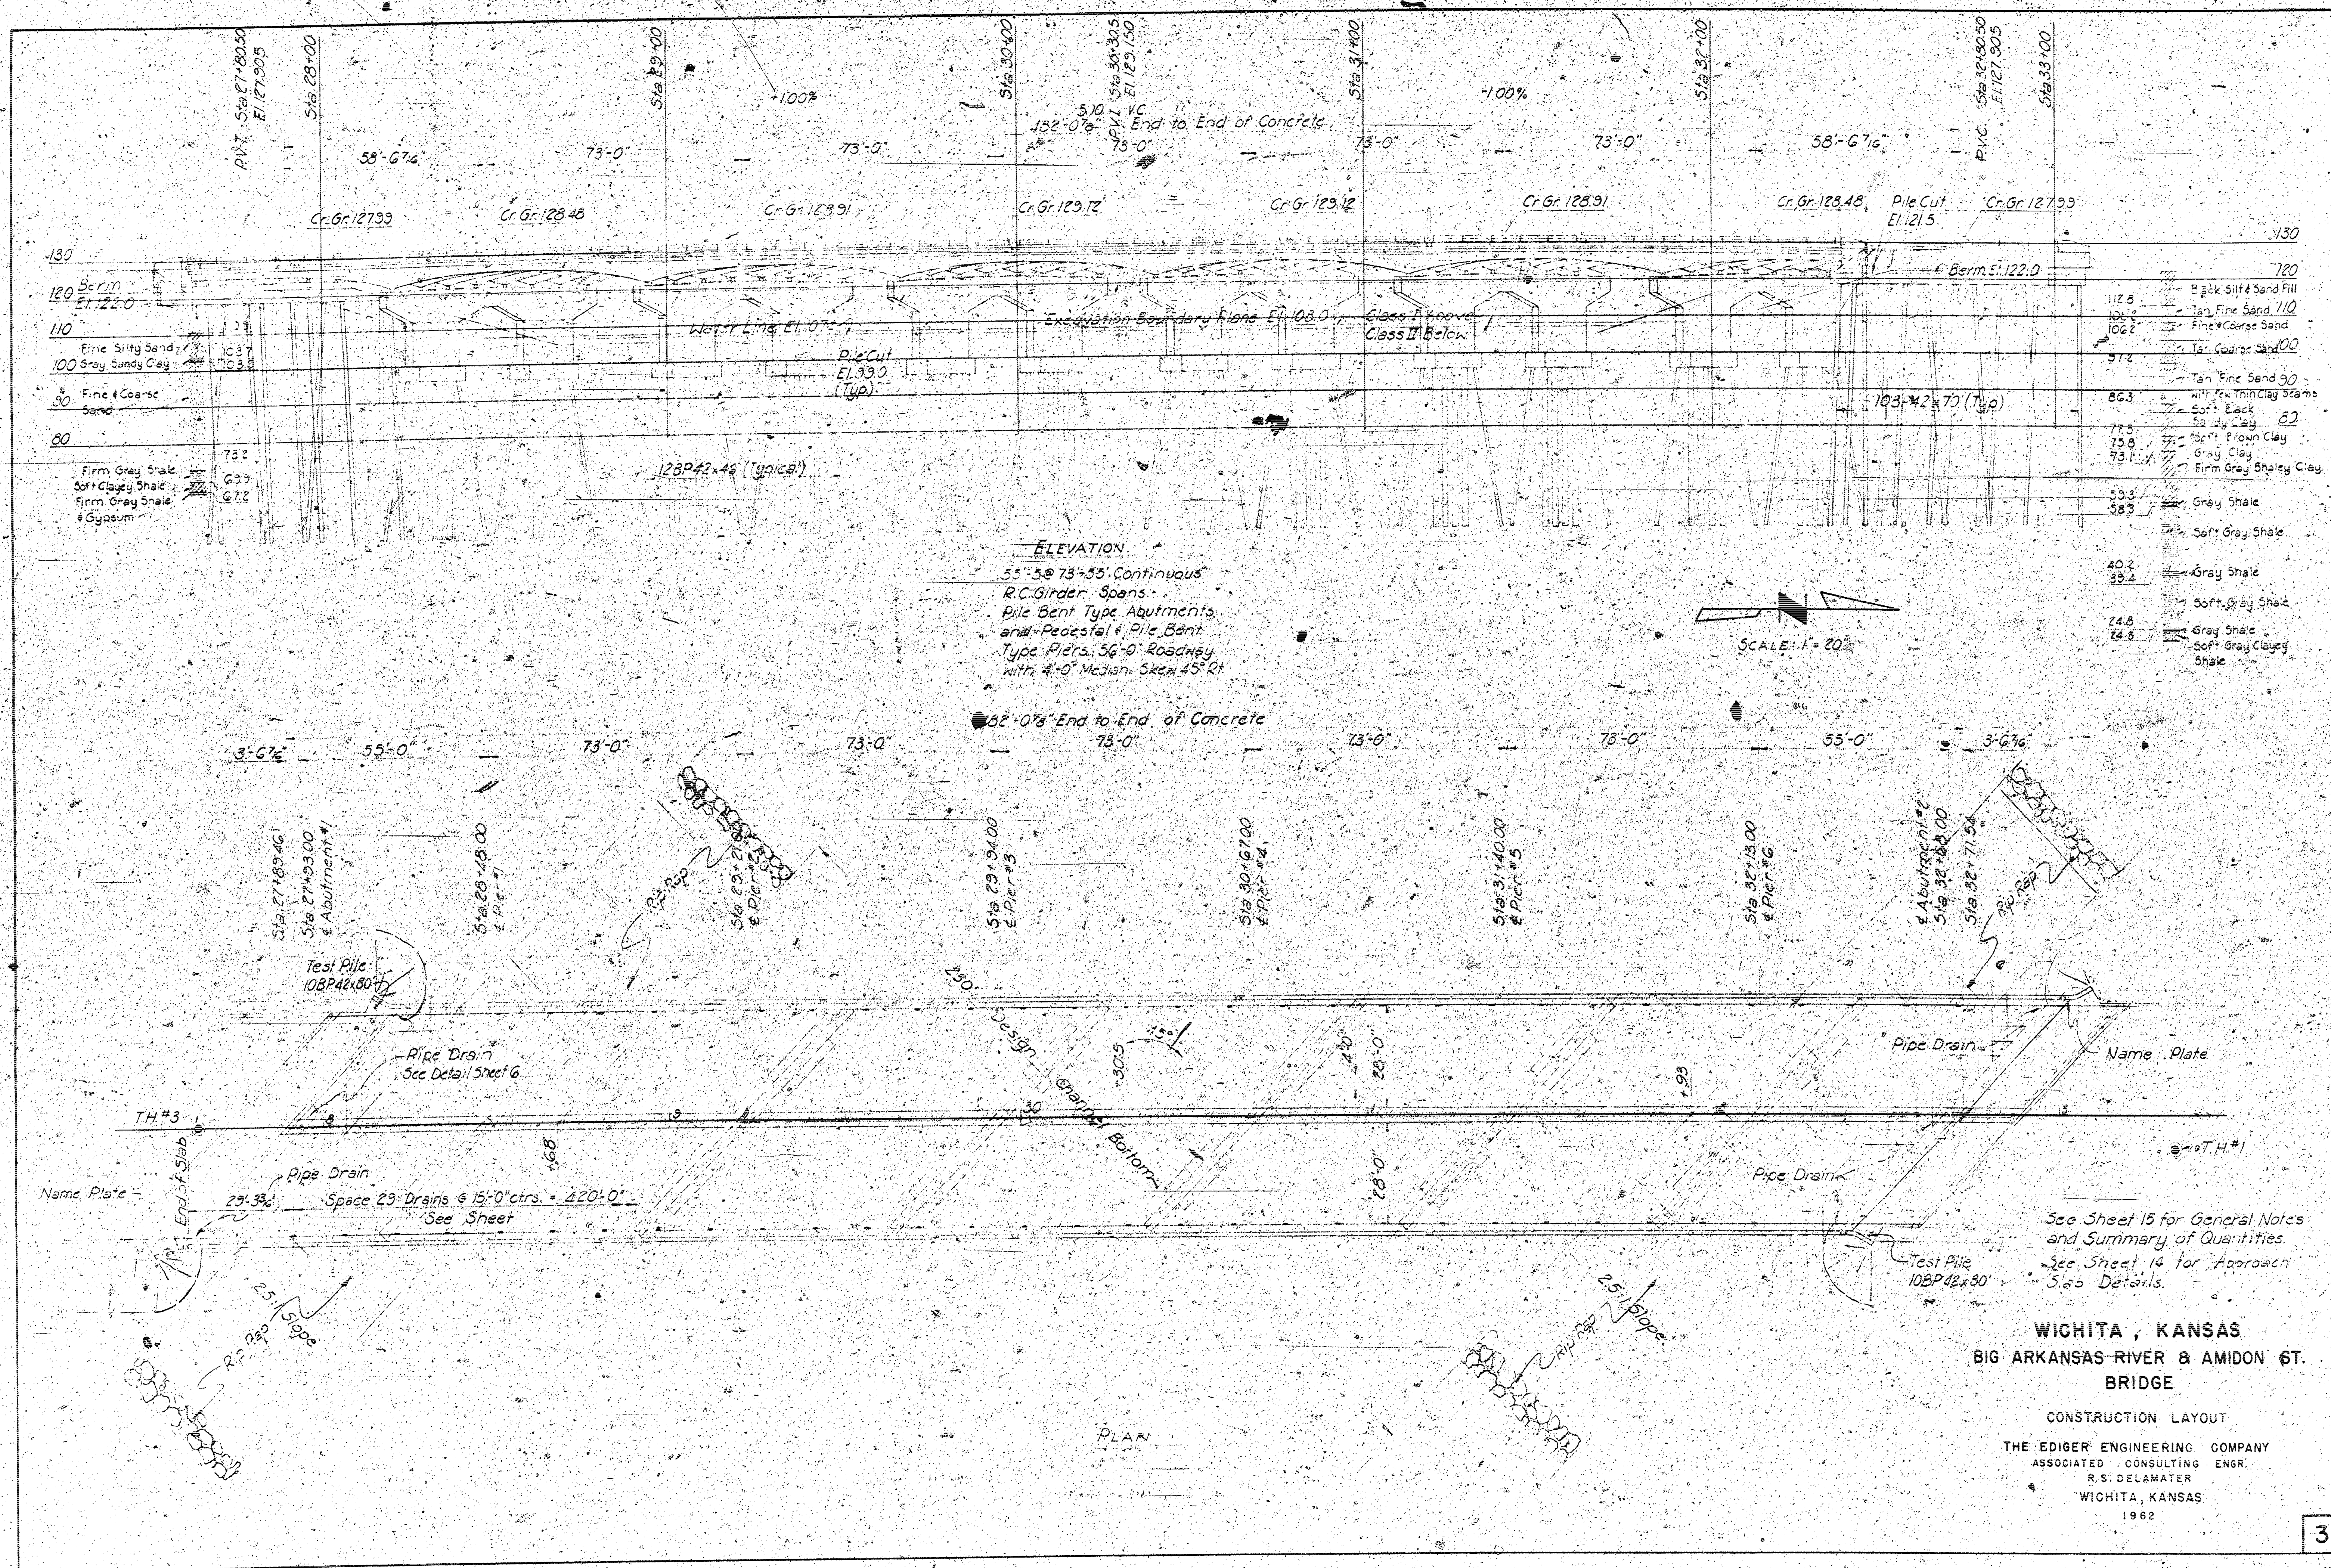

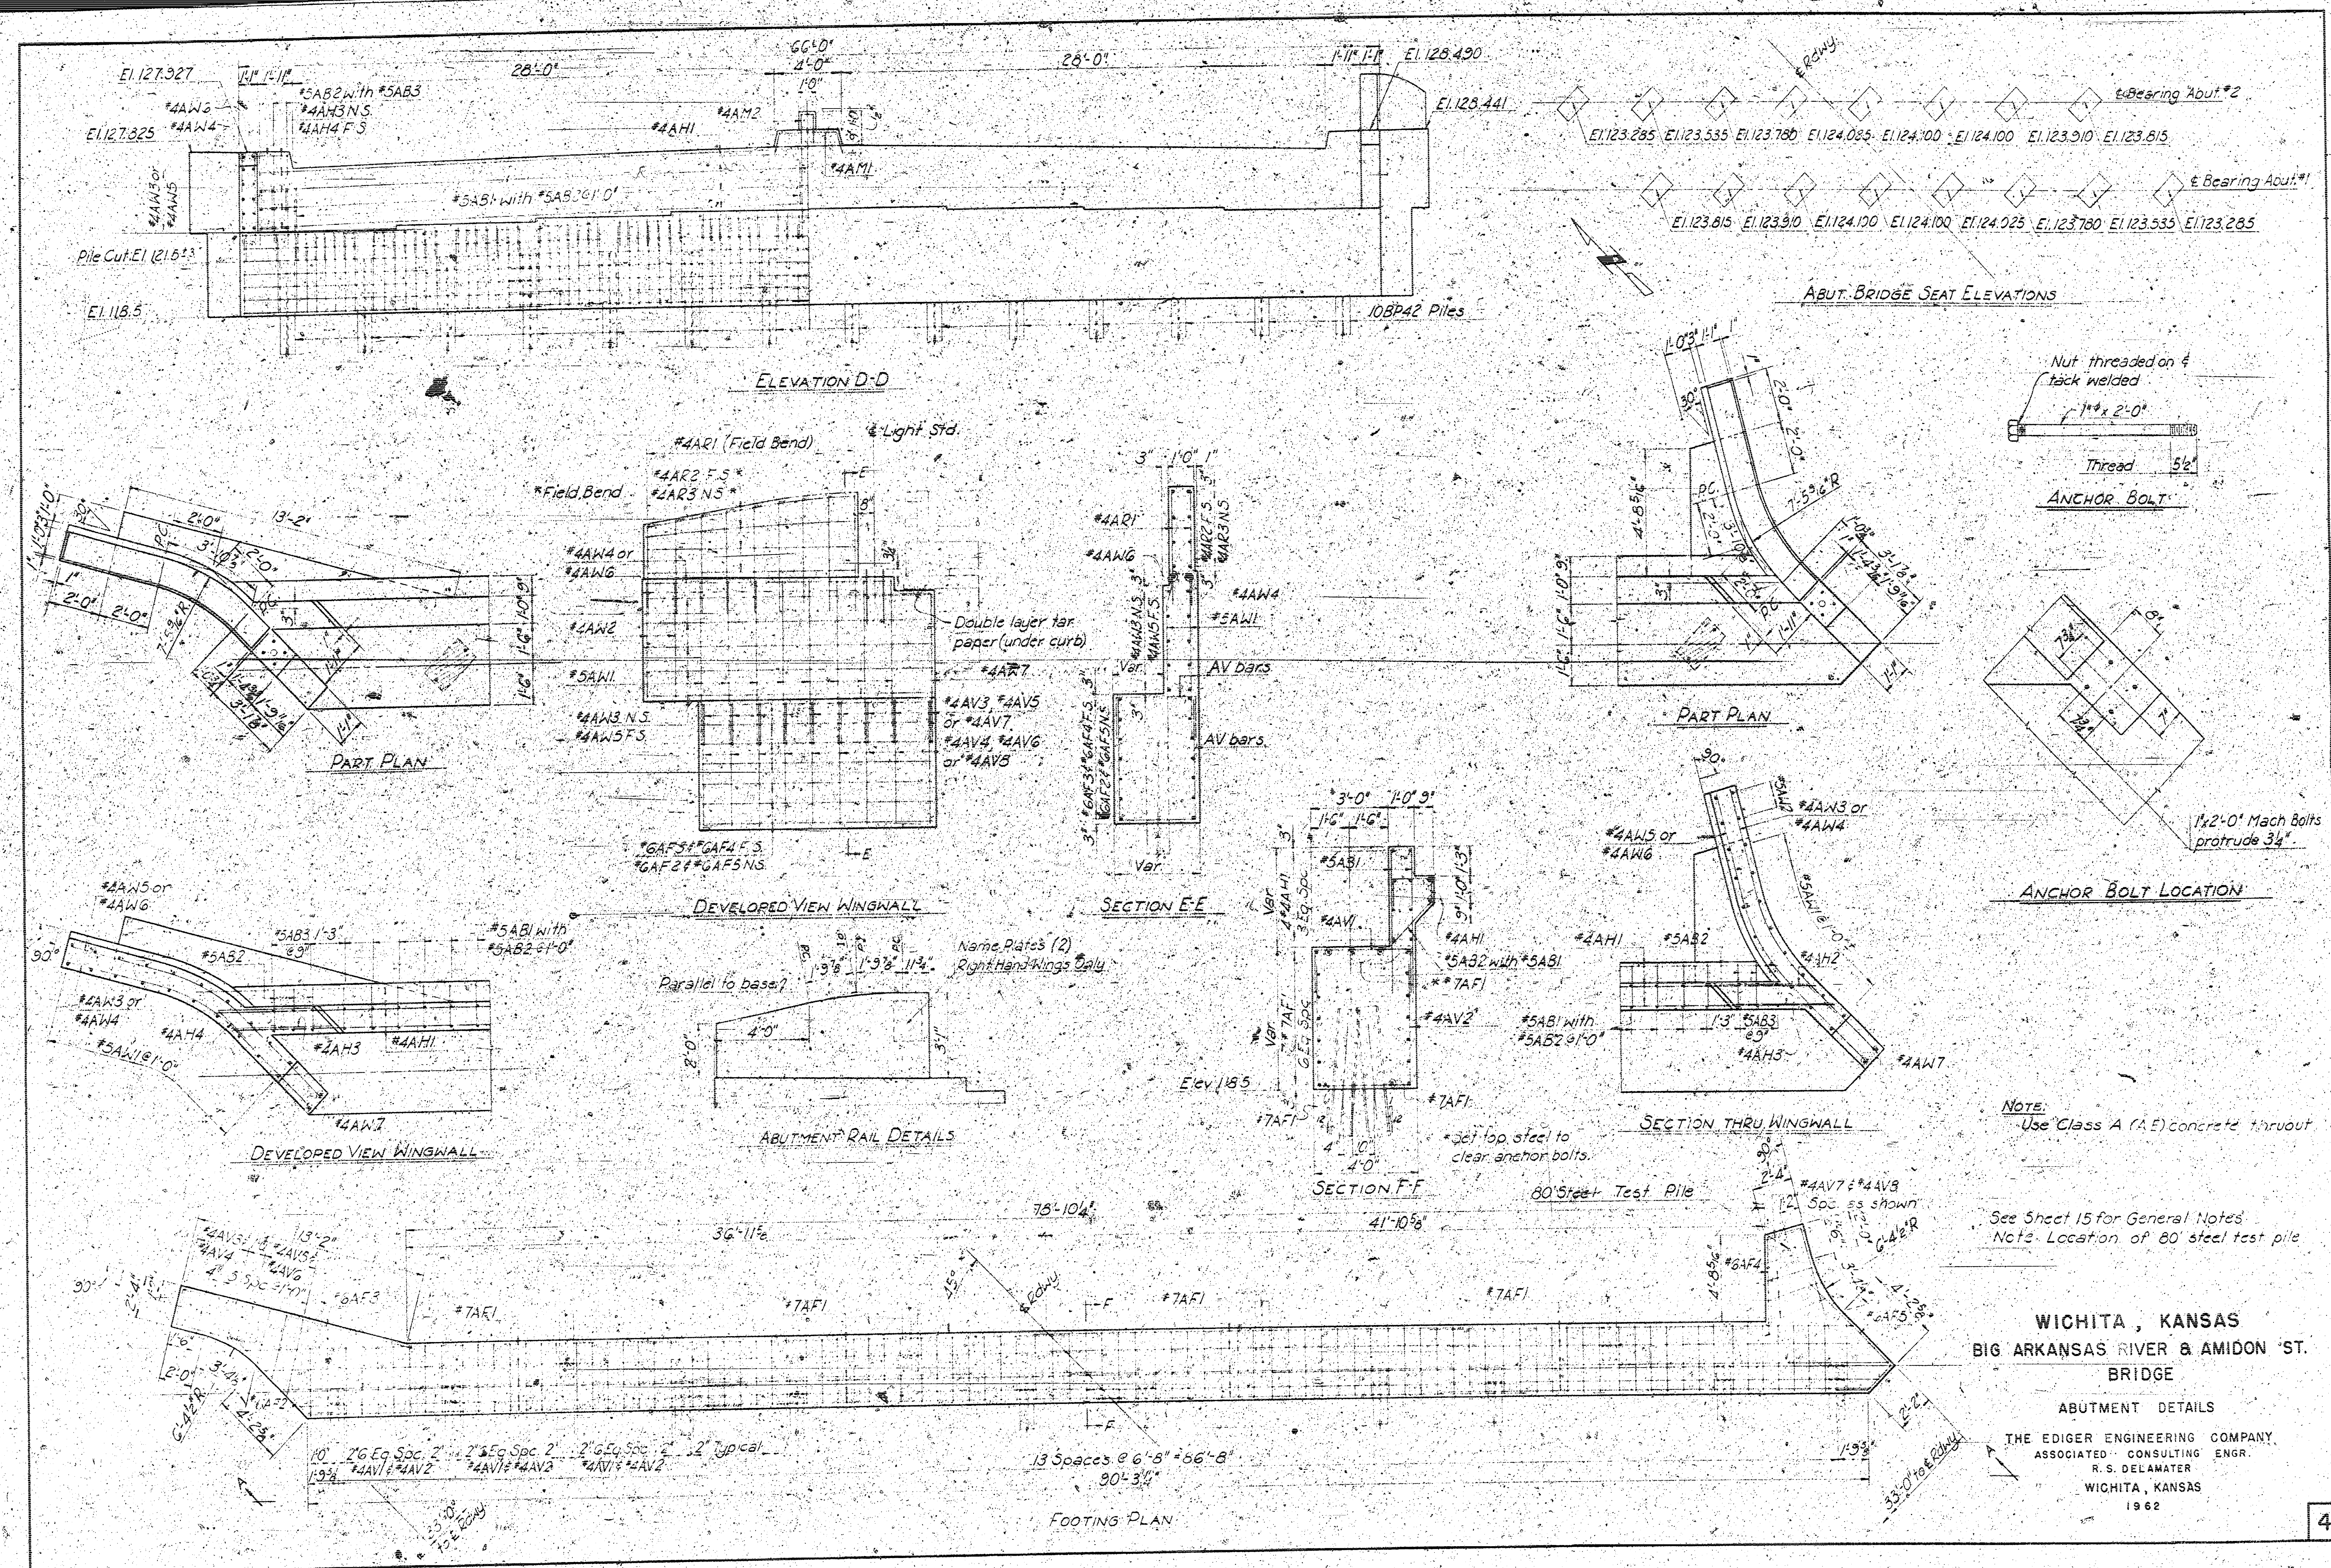


WICHITA, KANSAS
 BIG ARKANSAS RIVER & AMIDON "ST."
 BRIDGE
 ABUTMENT DETAILS
 THE EDIGER ENGINEERING COMPANY,
 ASSOCIATED CONSULTING ENGR.
 R. S. DELAMATER
 WICHITA, KANSAS
 1982

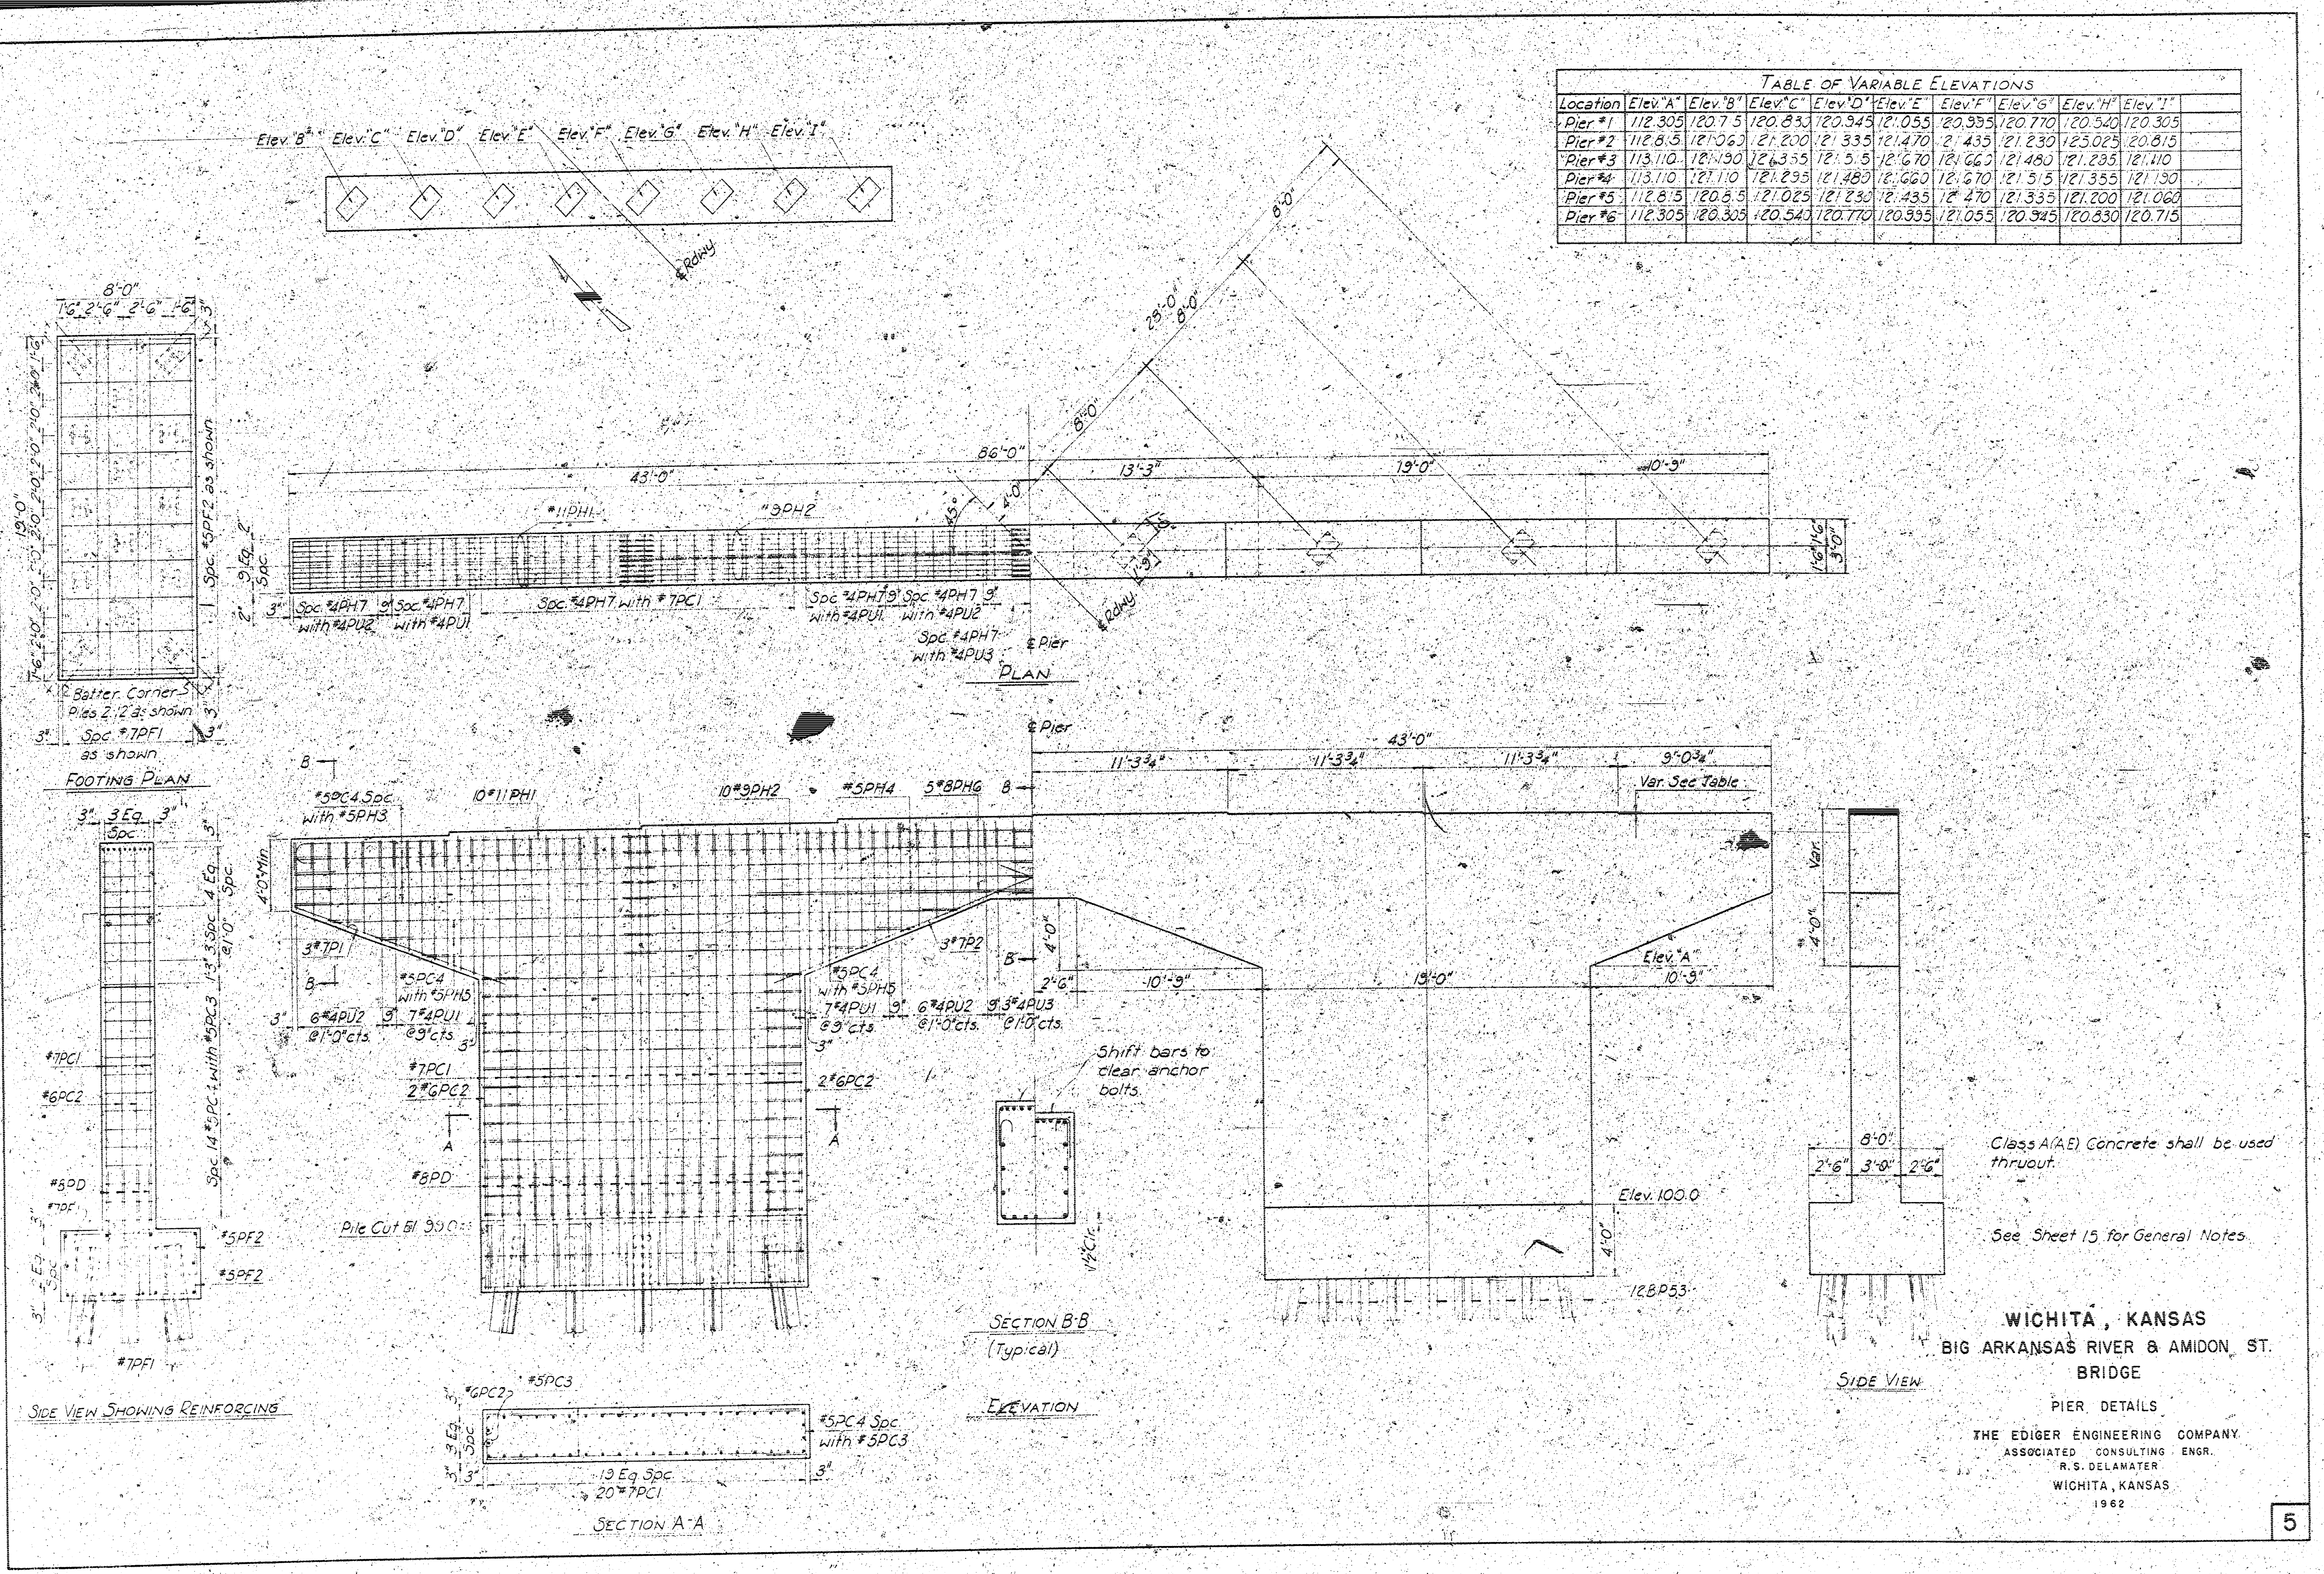


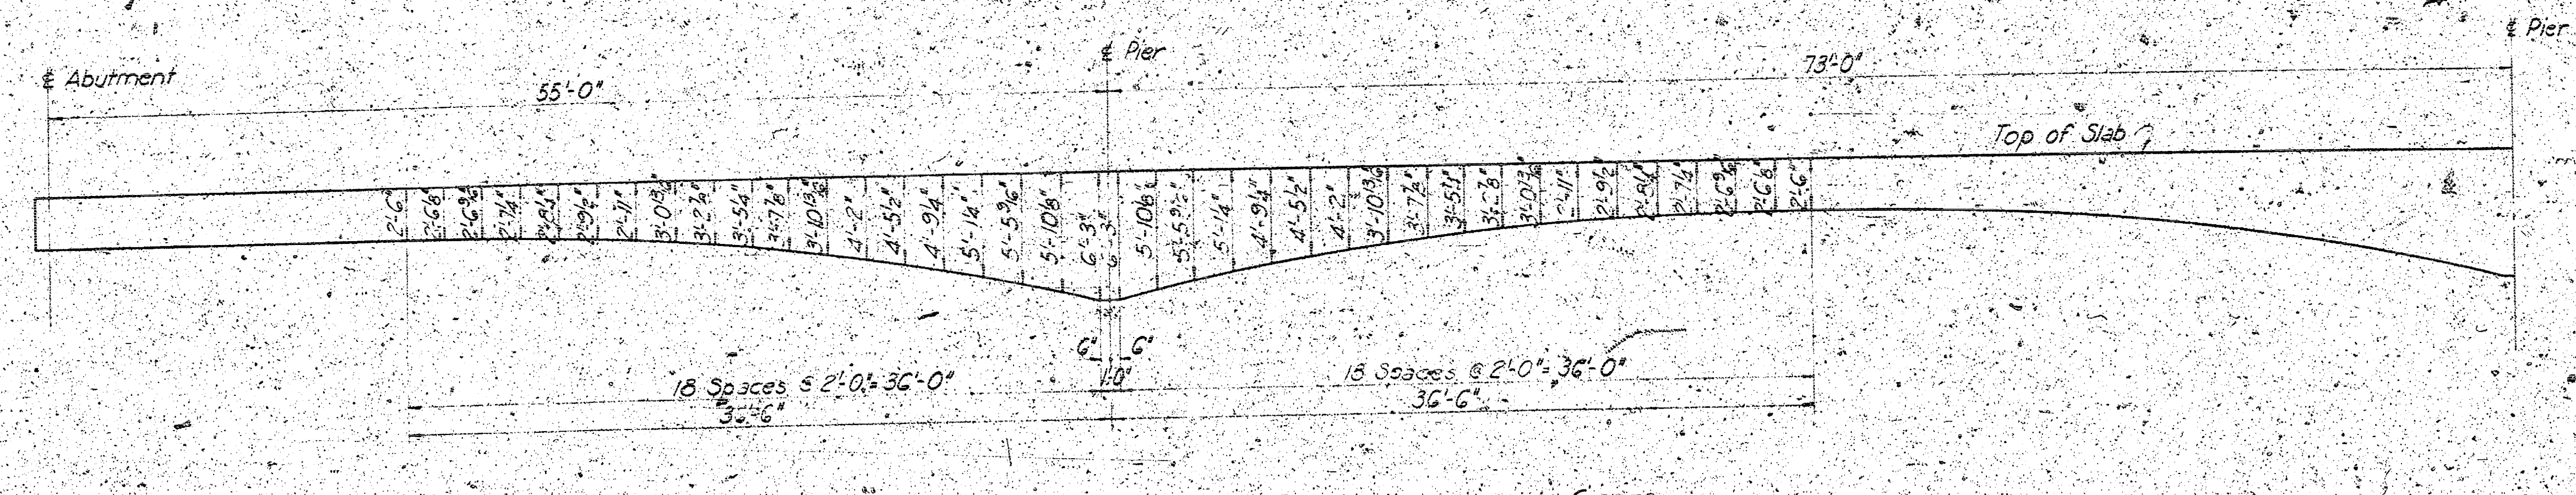


ORDINATES ALONG GIRDER

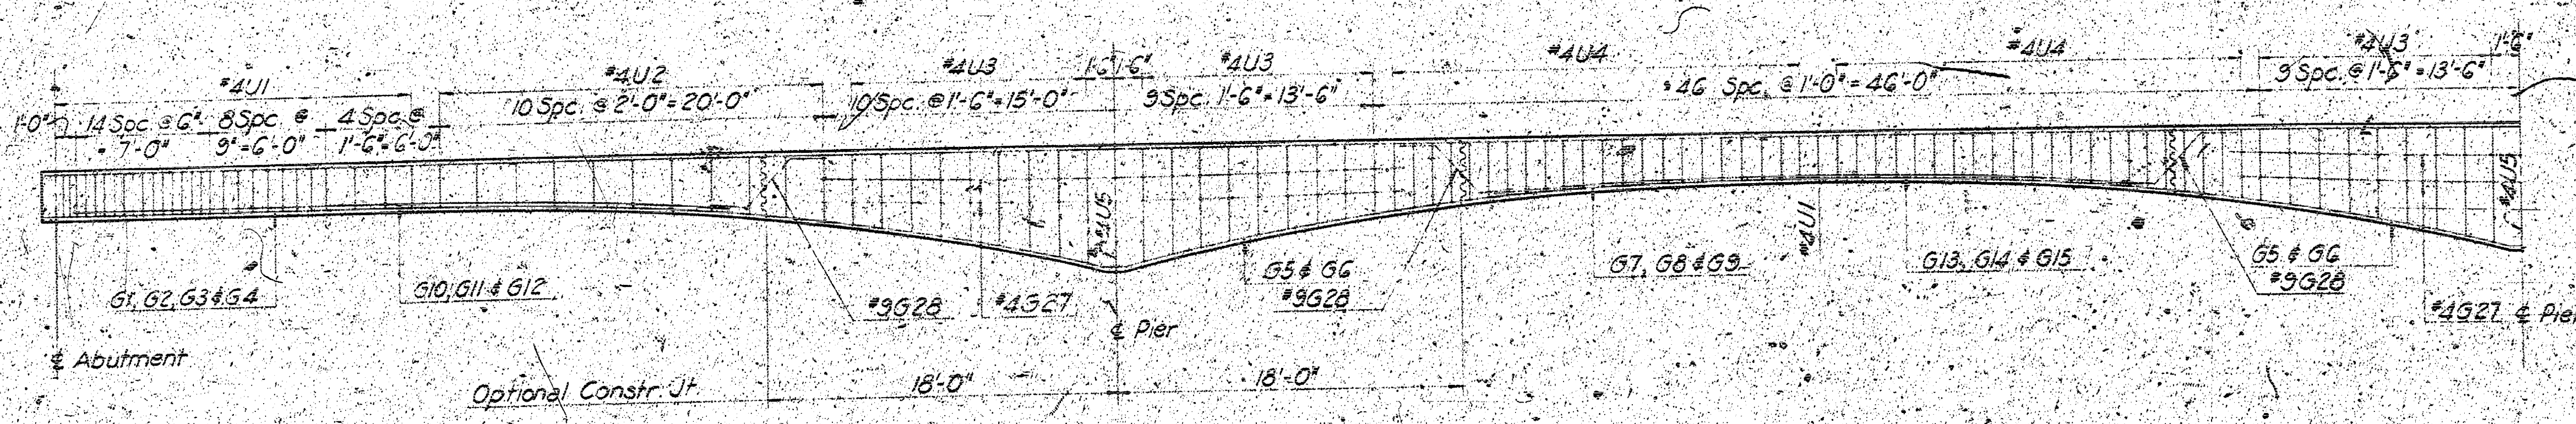


LONGITUDINAL SECTION SHOWING REINFORCING

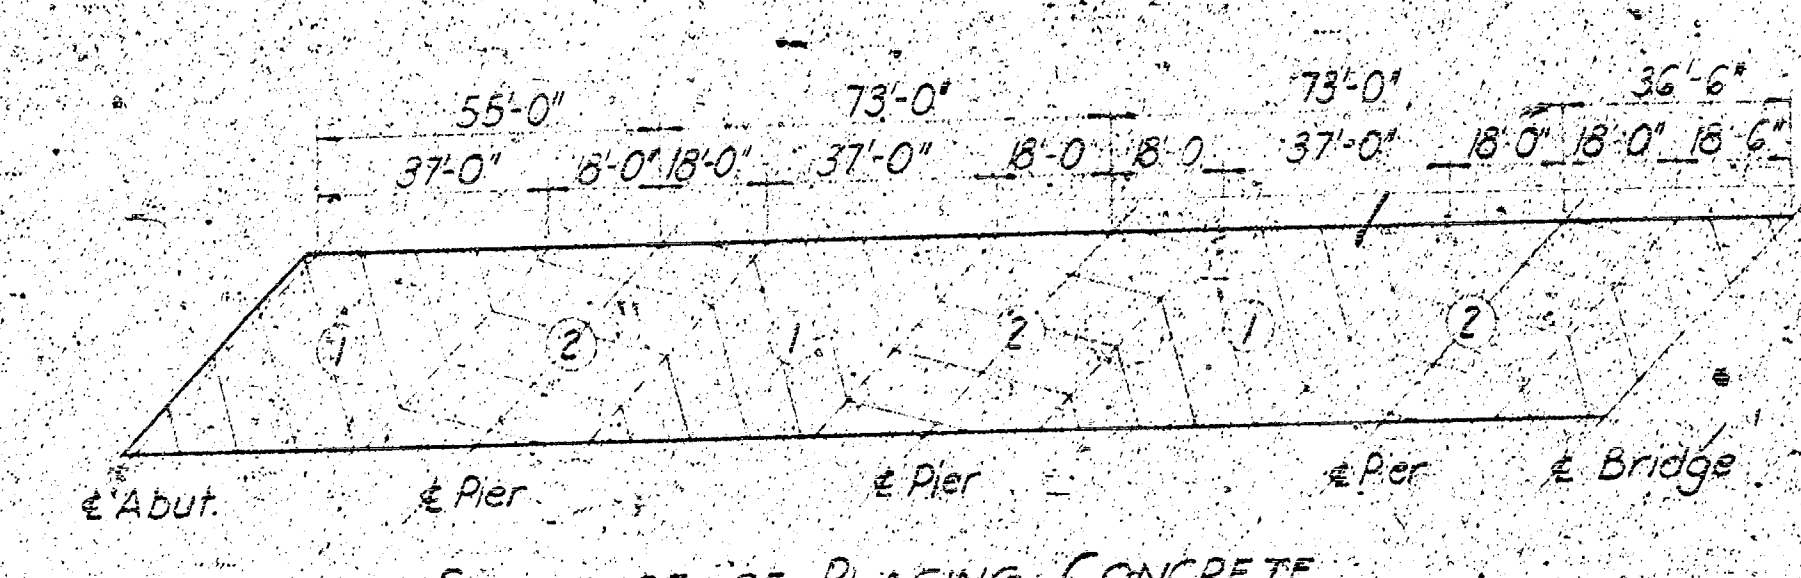


SEQUENCE OF PLACING CONCRETE

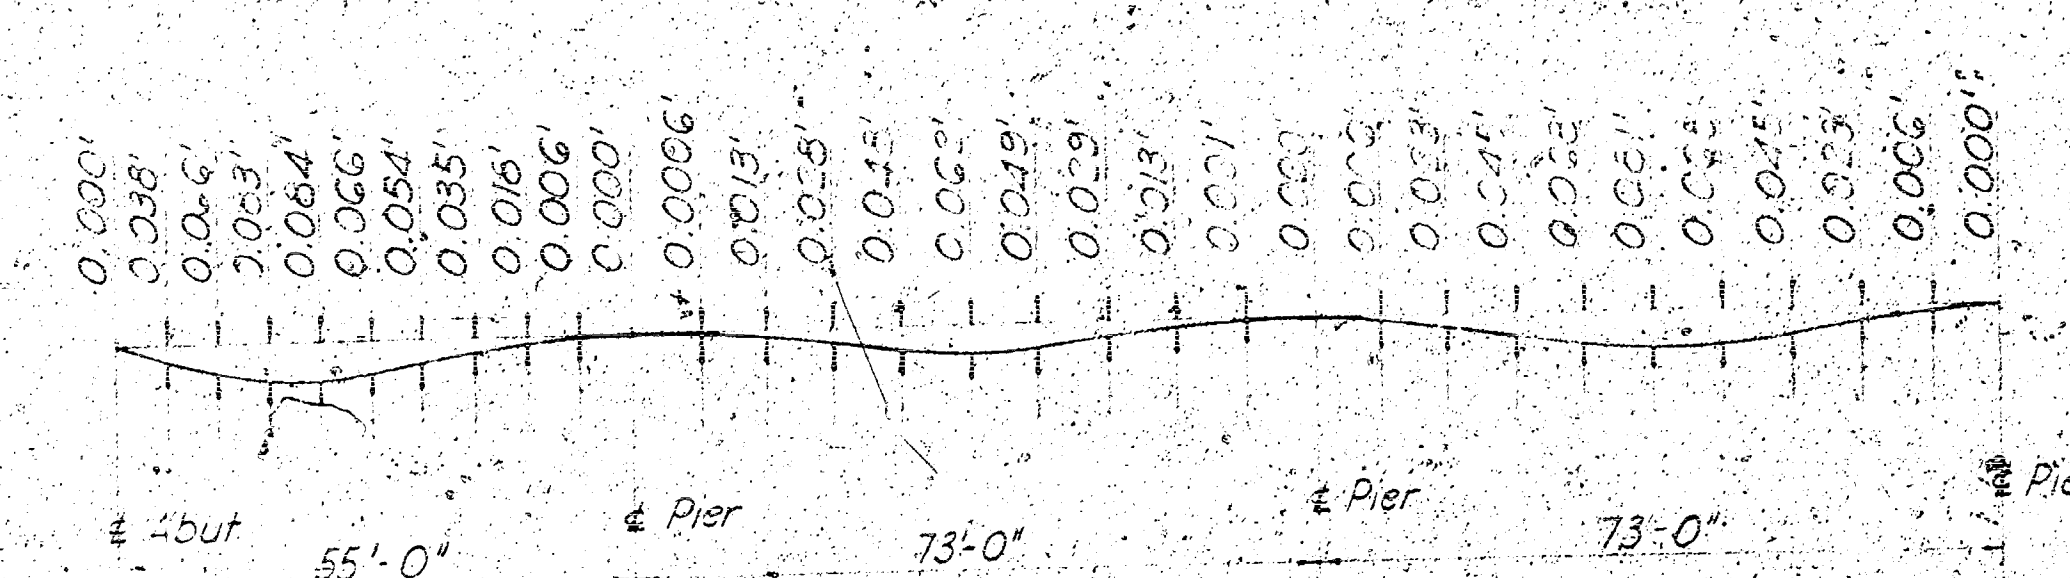

DEAD LOAD DEFLECTIONS AT TENTH POINTS

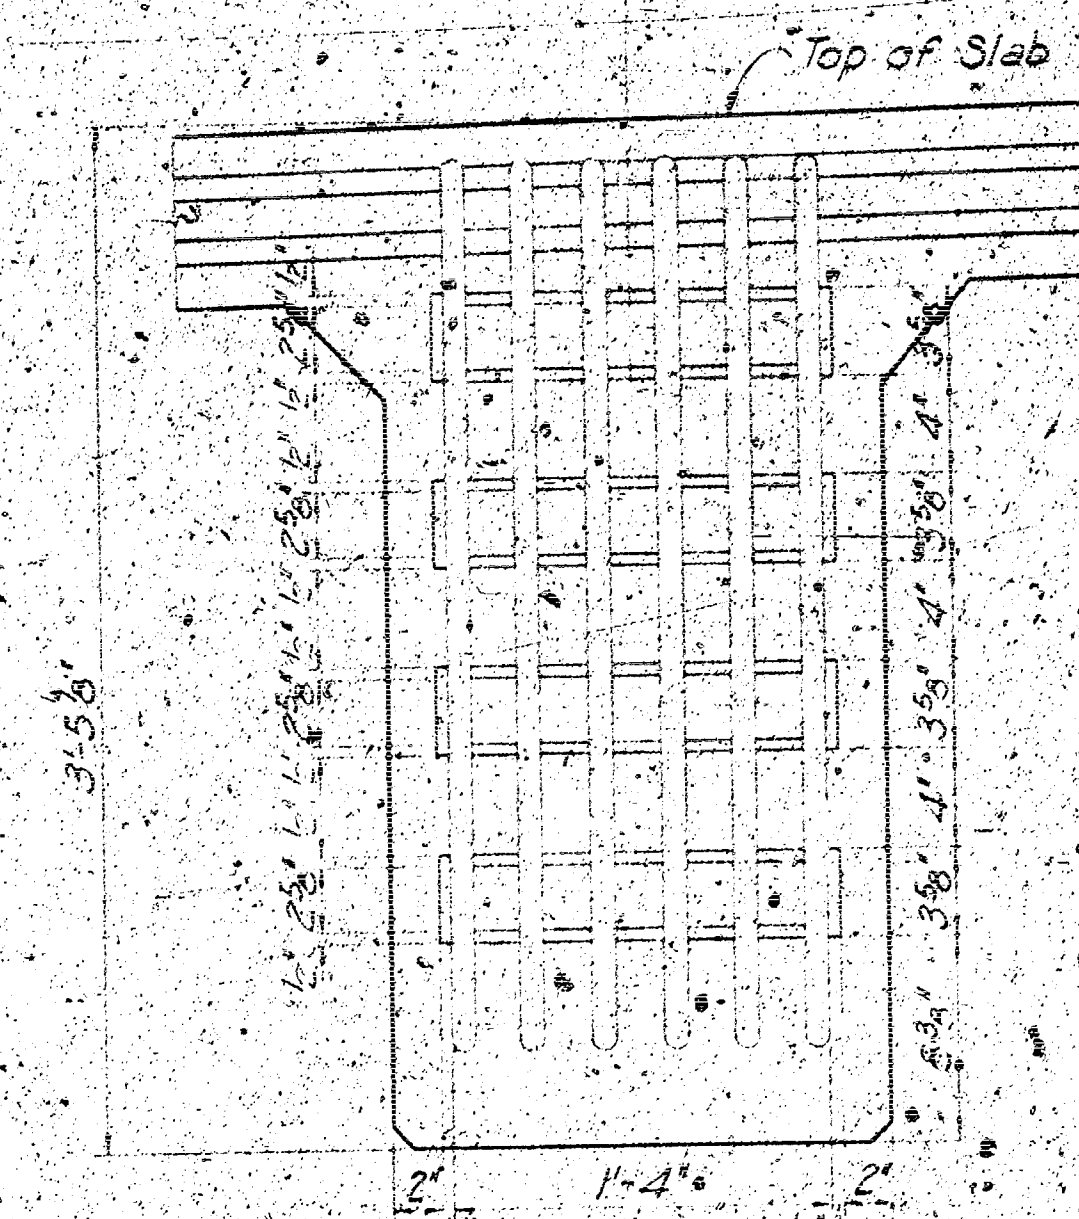

SECTION A-A

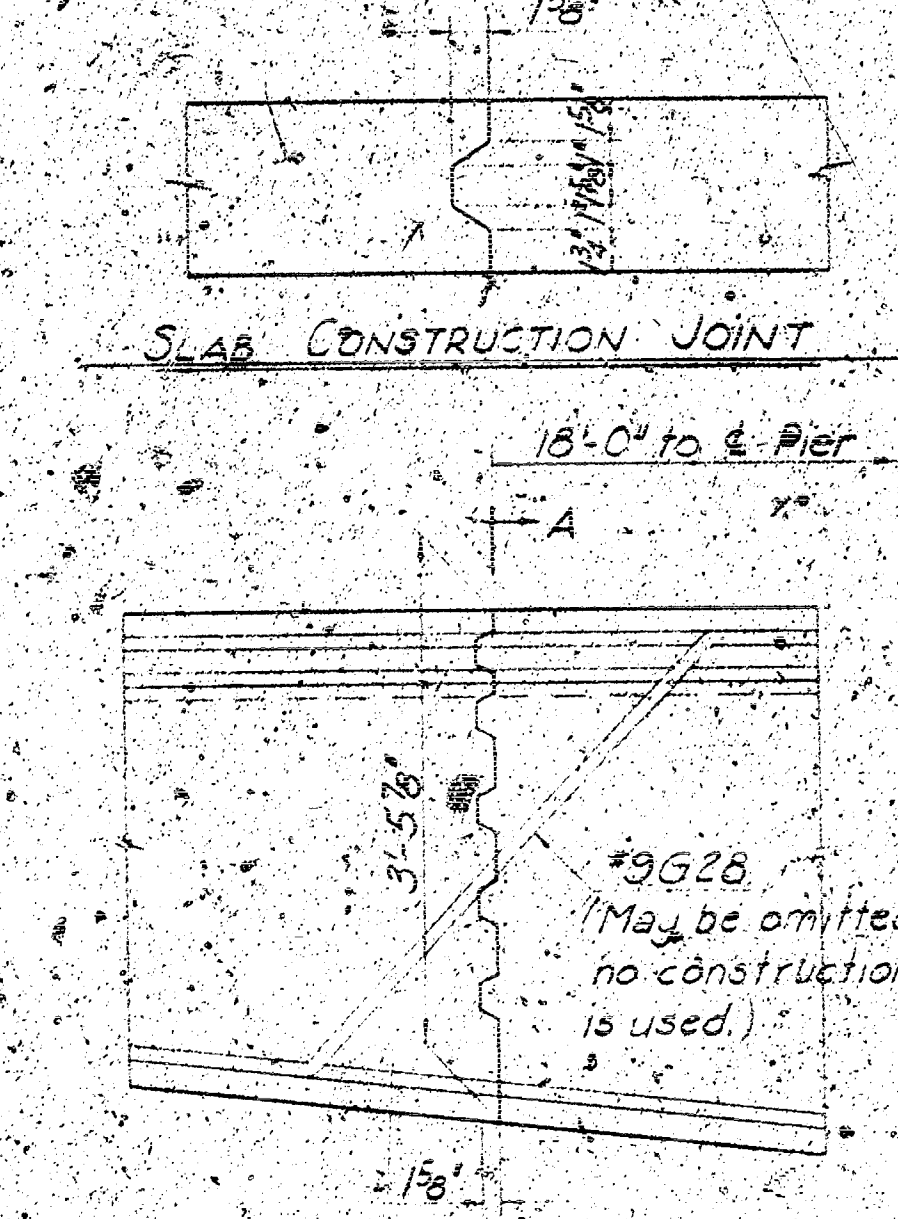

TYPICAL GIRDER CONSTRUCTION JOINT

Class A(AE) concrete shall be used throughout.

See Sheet 13 for General Notes

WICHITA, KANSAS
BIG ARKANSAS RIVER & AMIDON ST.
BRIDGE

GIRDER DETAILS
THE EDIGER ENGINEERING COMPANY
ASSOCIATED CONSULTING ENGR.
R.S. DELAMATER
WICHITA, KANSAS
1962