





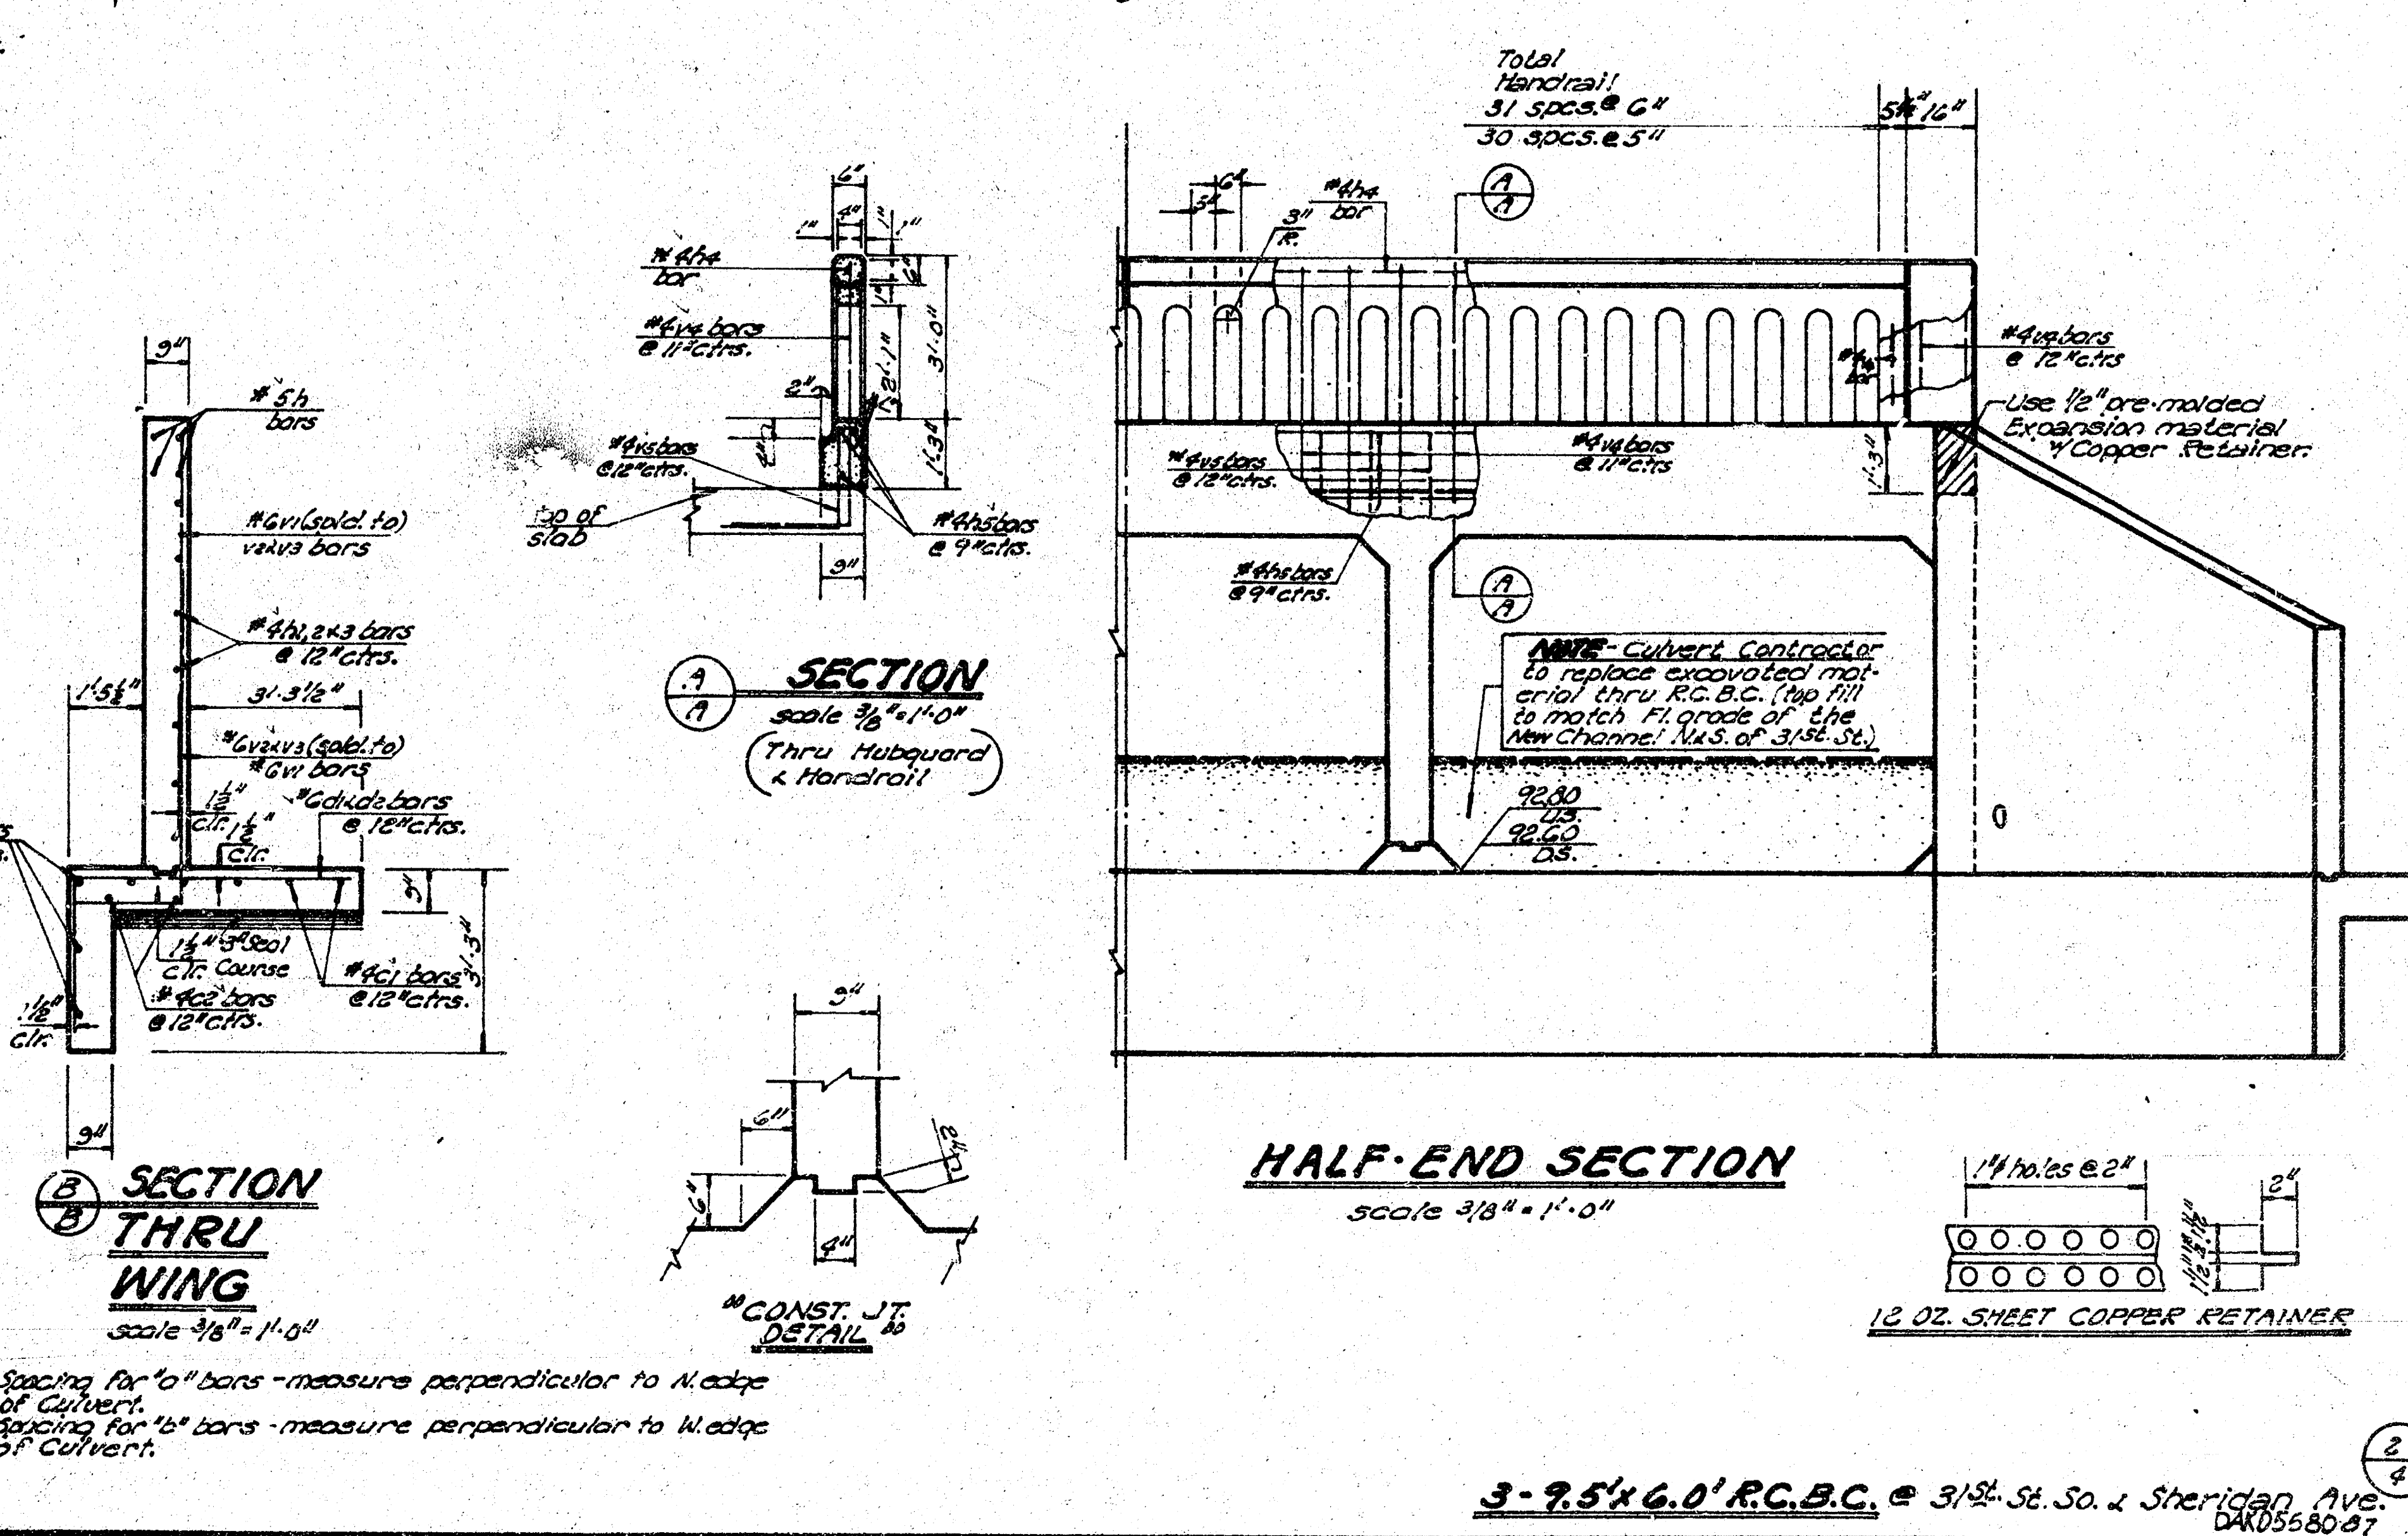

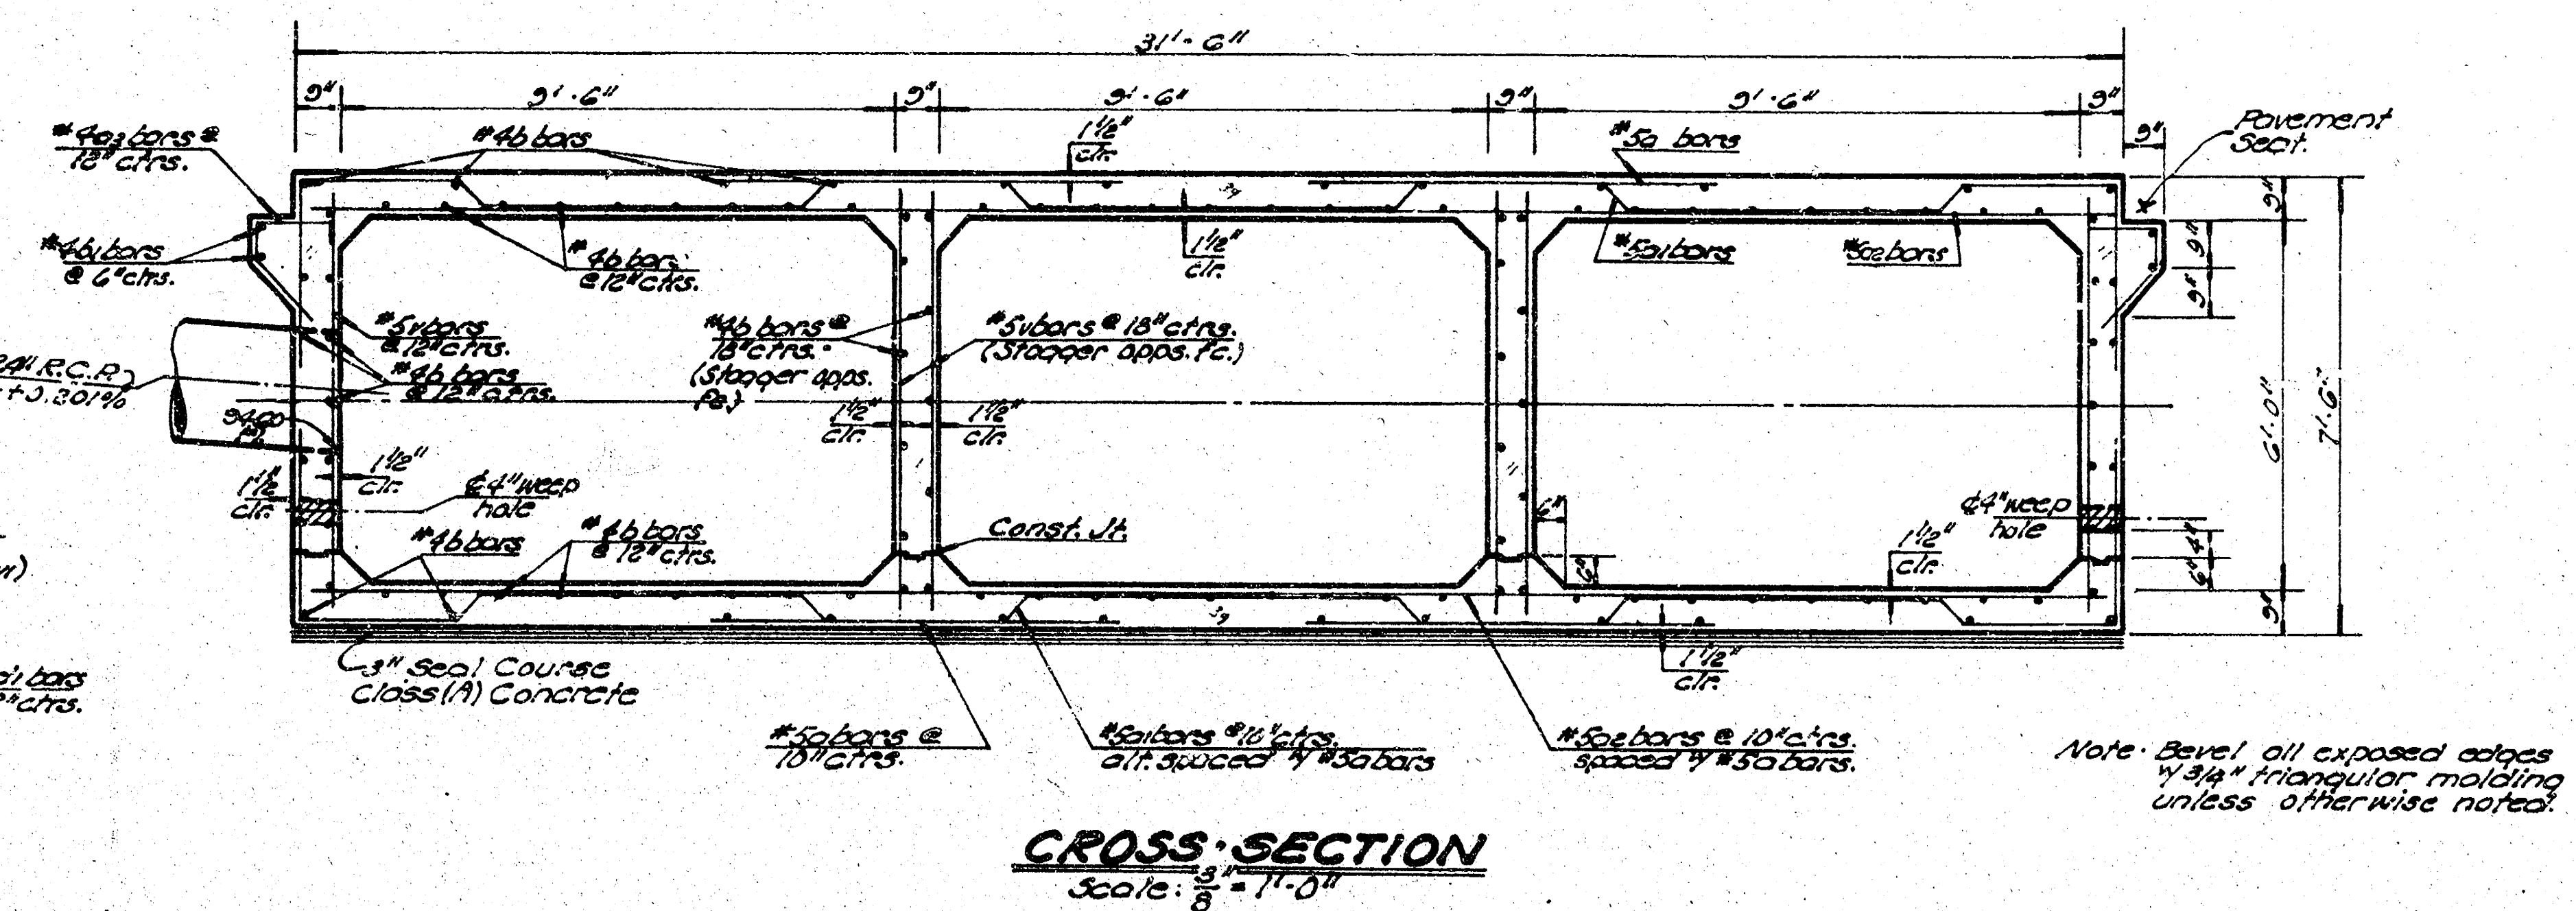

3-9.5'x6.0' R.C.B.C. @ 31st St. So. & Sheridan Ave.  
D40558027

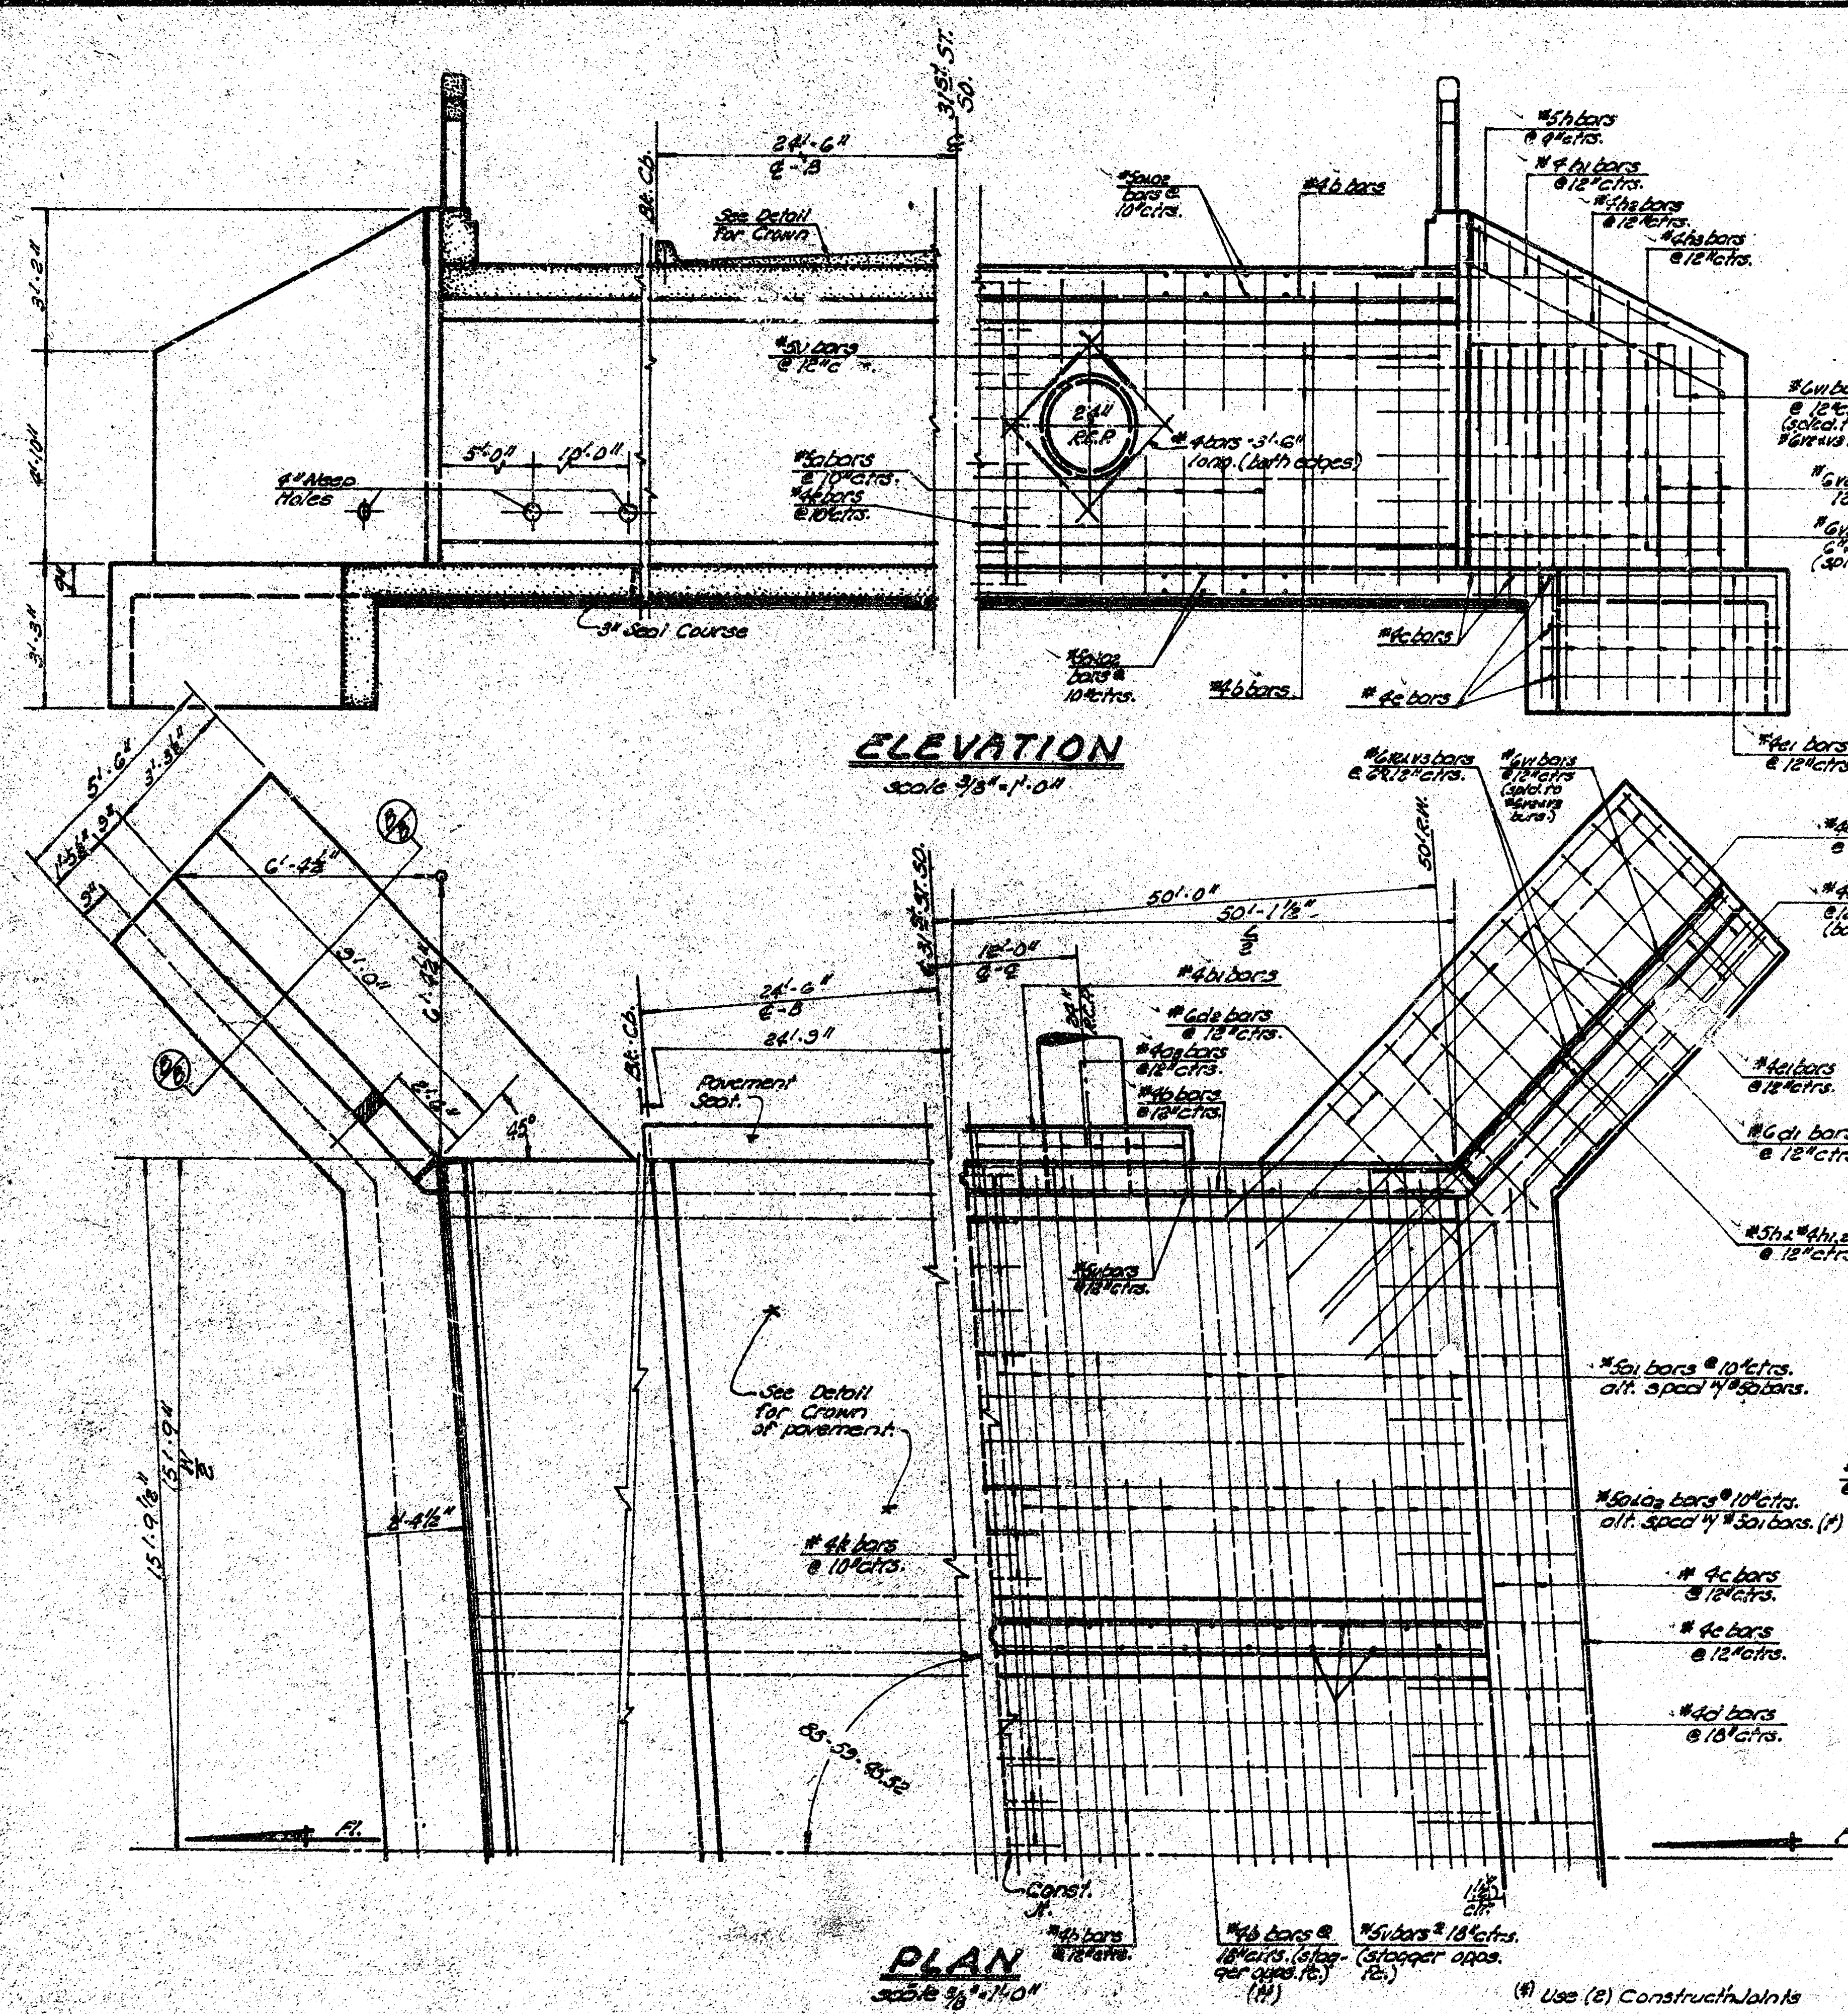

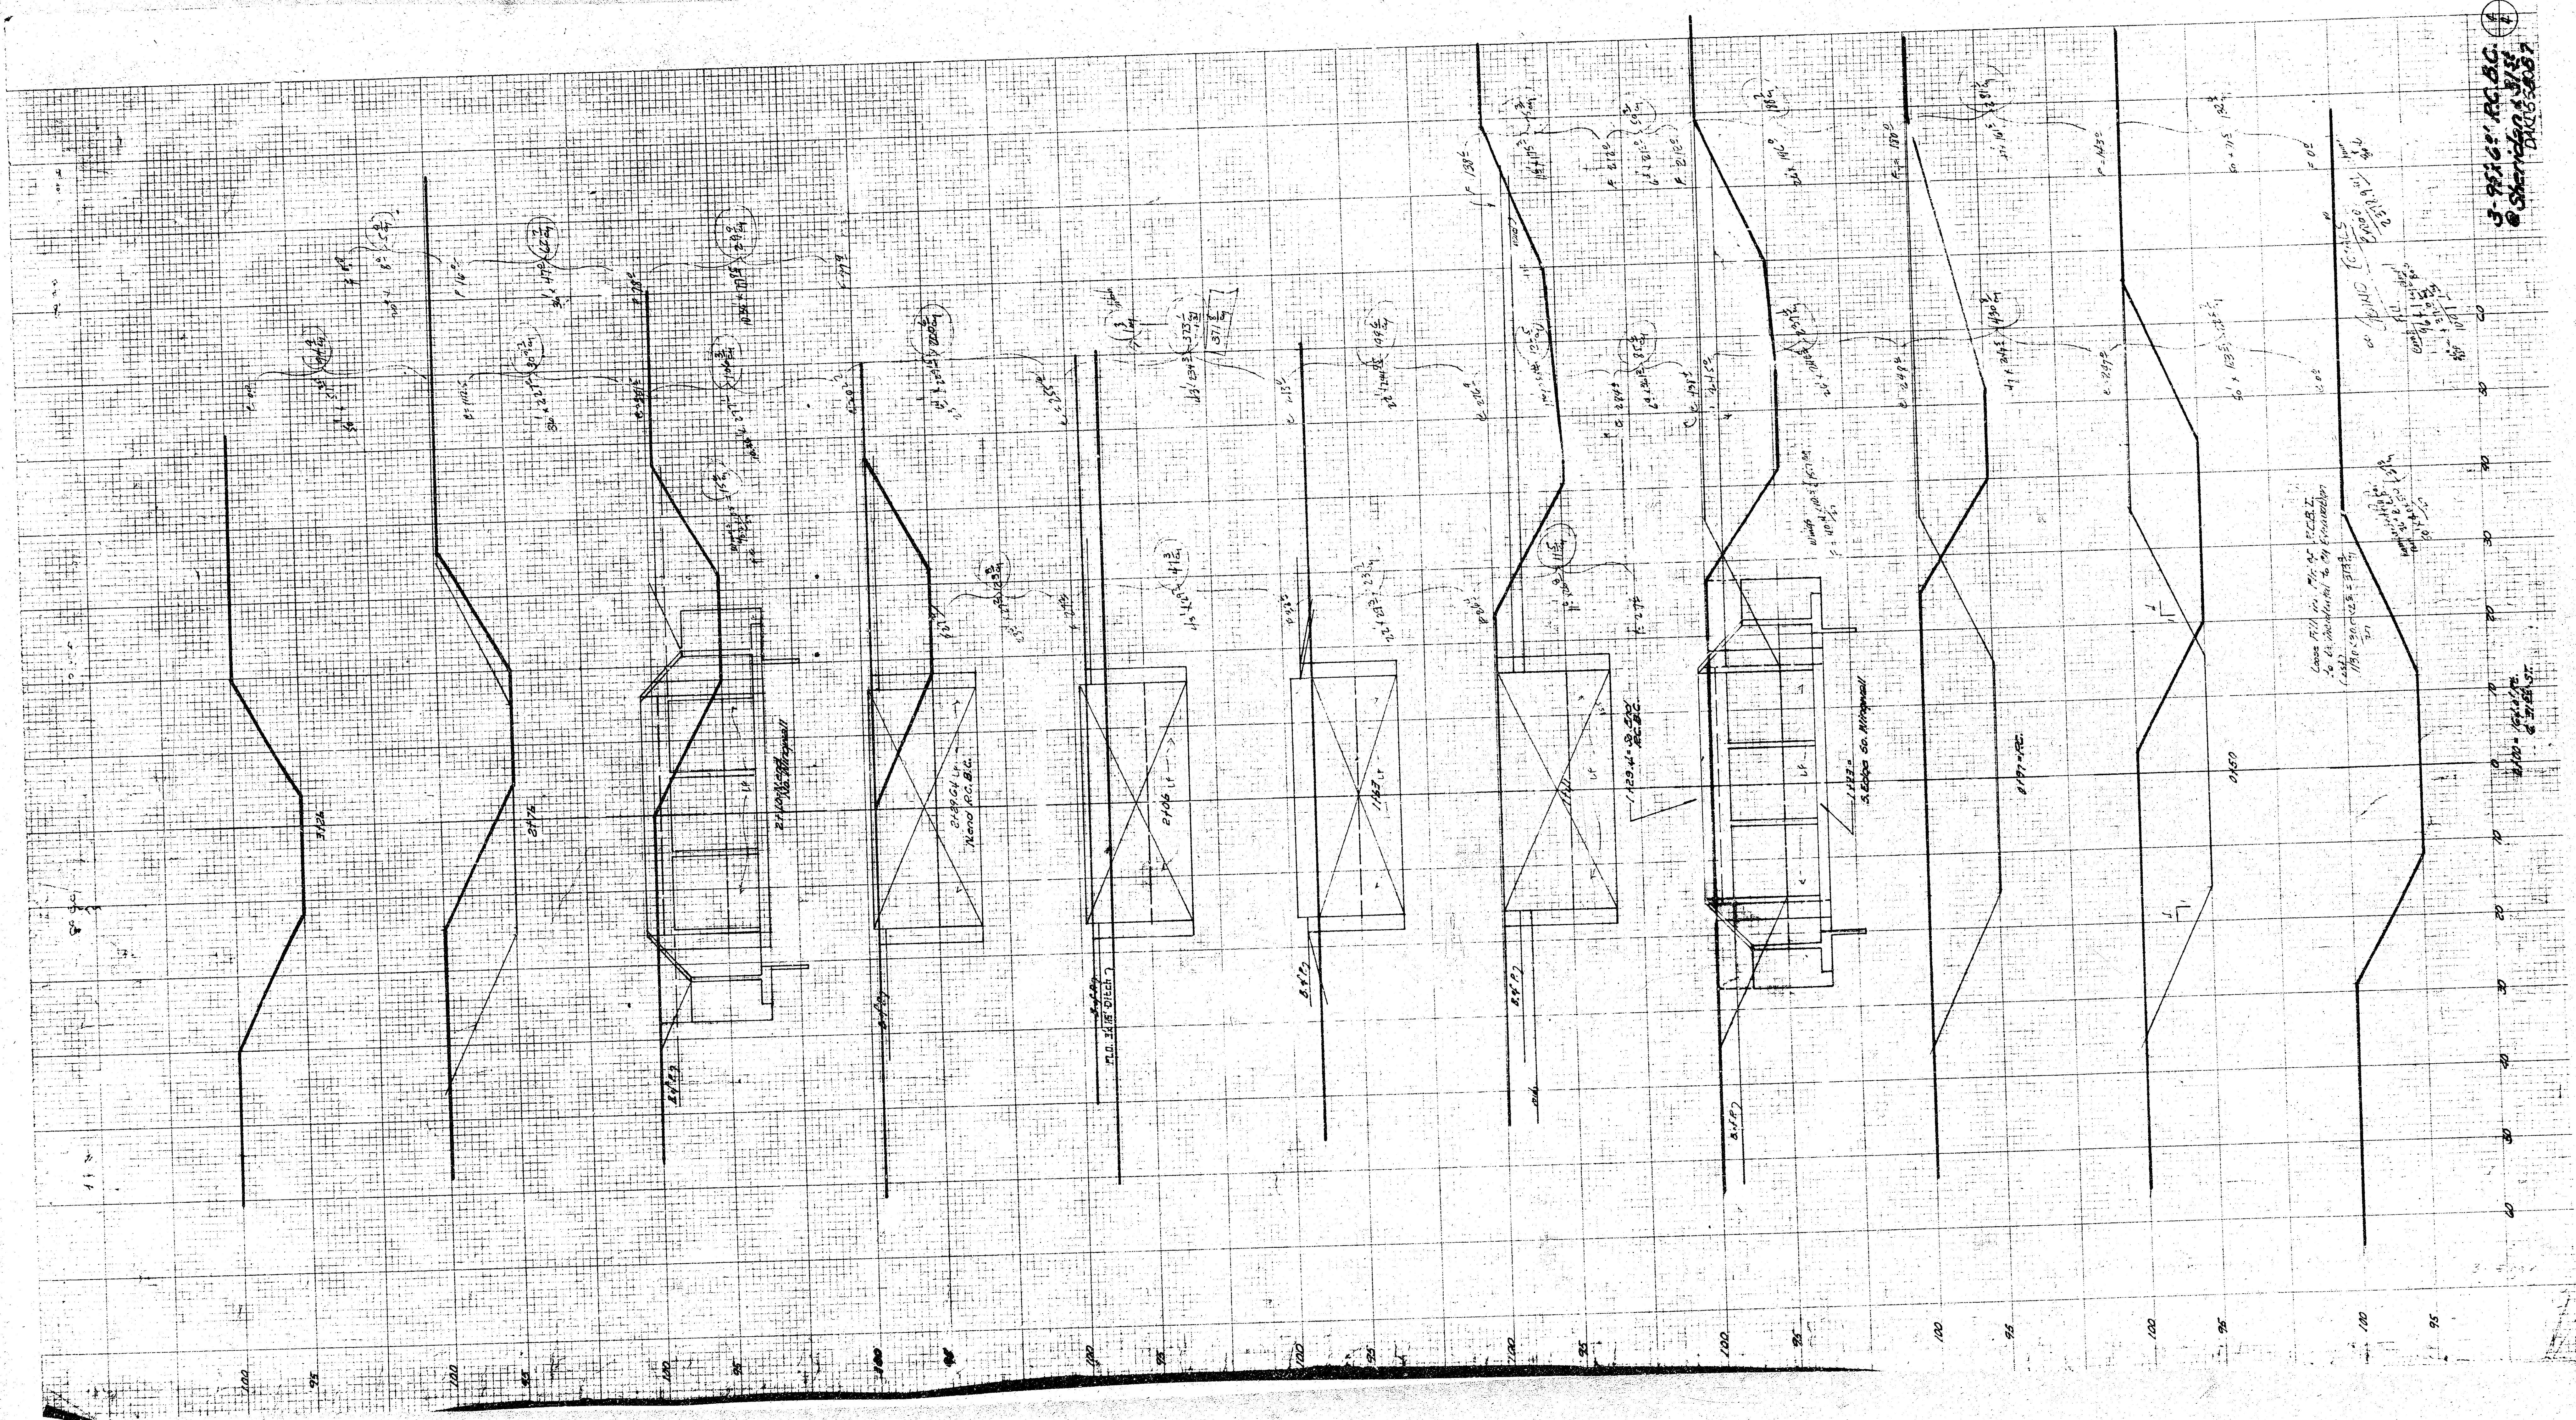

3-9561, AC, BC,  
© Sherwin-Williams  
100-500-500