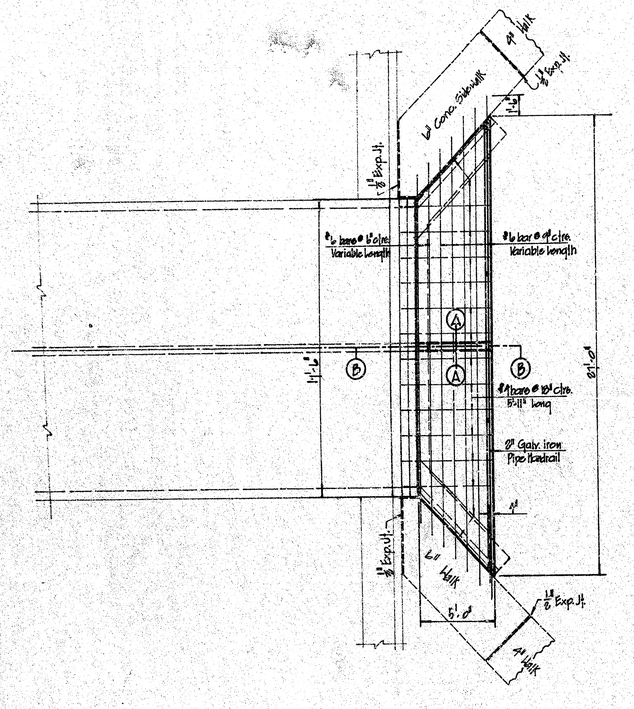

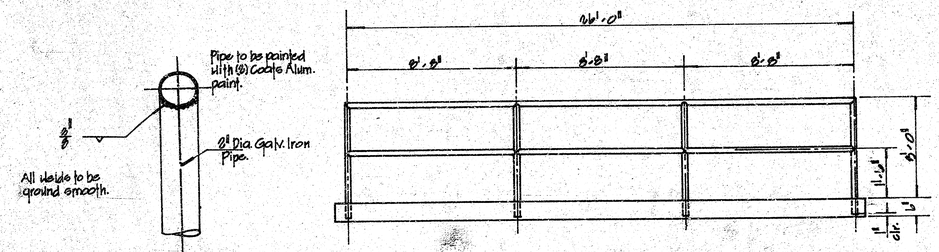

HANDRAIL DETAIL

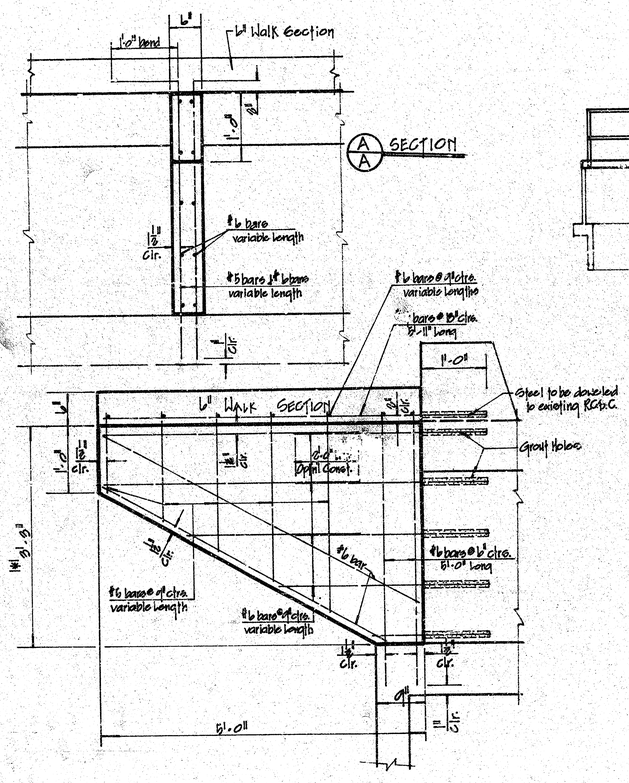

|#| Field Engr. to check height to insure straight grade across 6" slab.

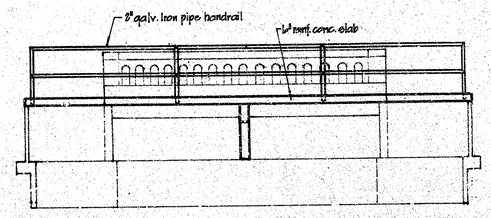

ELEVATION

BILL OF MATERIALS

3.0 C.Y. Class A-AE Concrete
480 Lbs. Reinf. Steel
26 L.F. Handrail

Note - Steel can be field bent. Handrail to be placed in 6" slab prior to final setting of conc.

EXTENSION OF EXISTING 2-8'x2.5' R.C.B.C.
@ WADDINGTON AVENUE SO. OF 10TH. STREET

CITY OF WICHITA, KANSAS
R.H. LINN
Date:
CITY ENGINEER
Proj. No. 00KA1100

1/1

FILMED FROM THE BEST AVAILABLE COPY