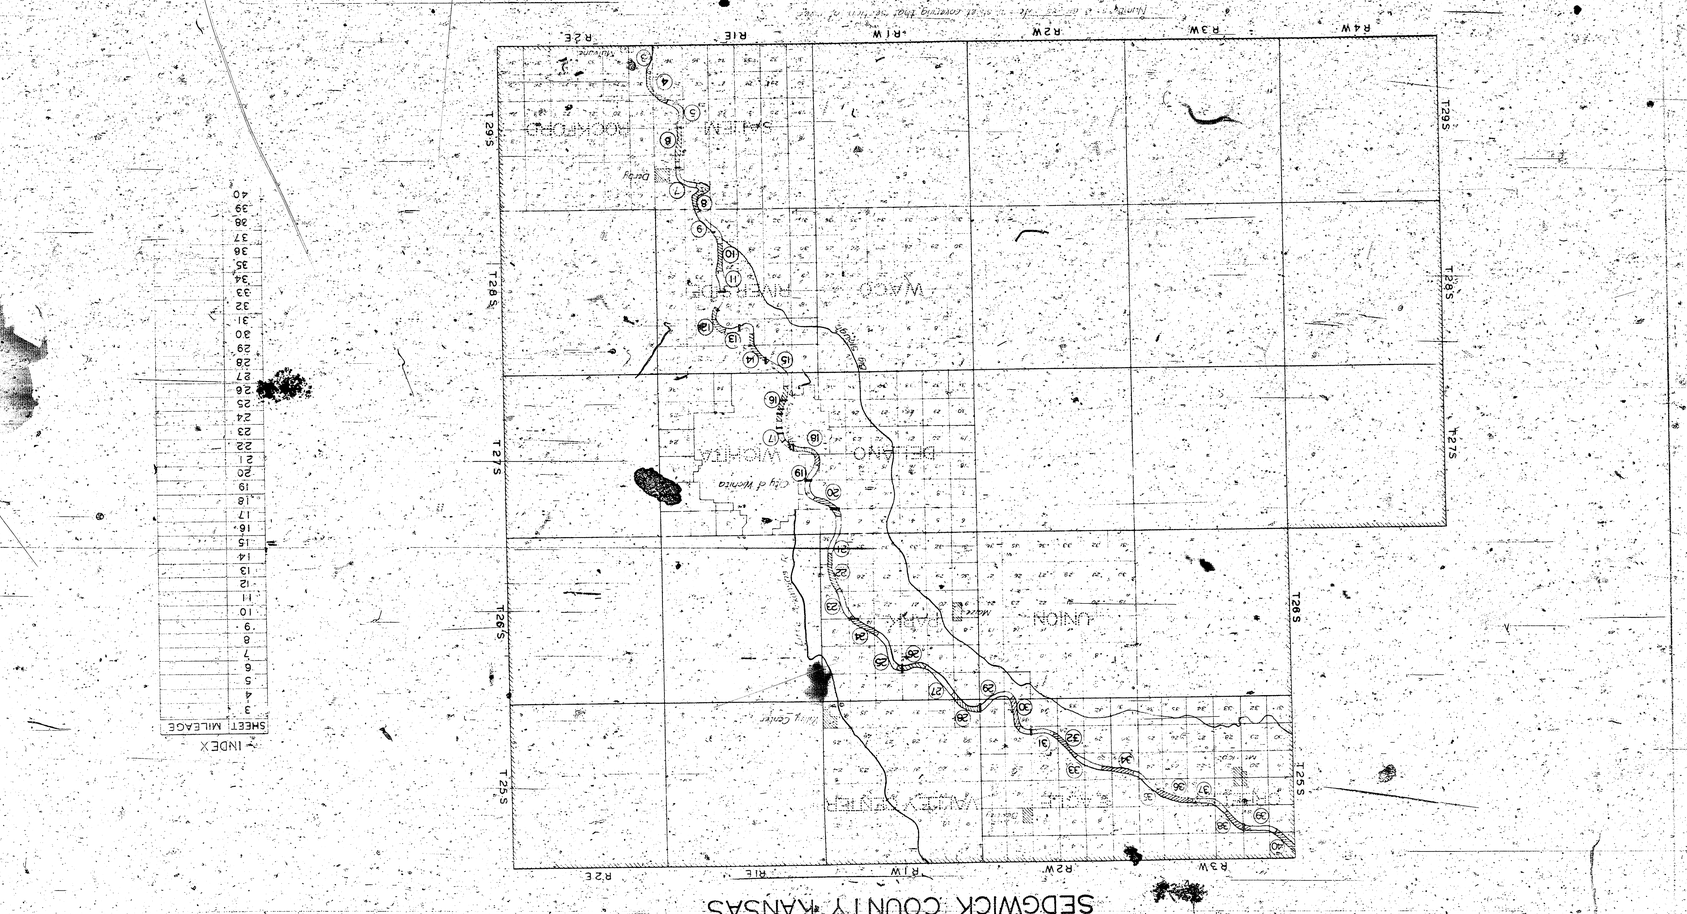

SEDGWICK COUNTY, KANSAS

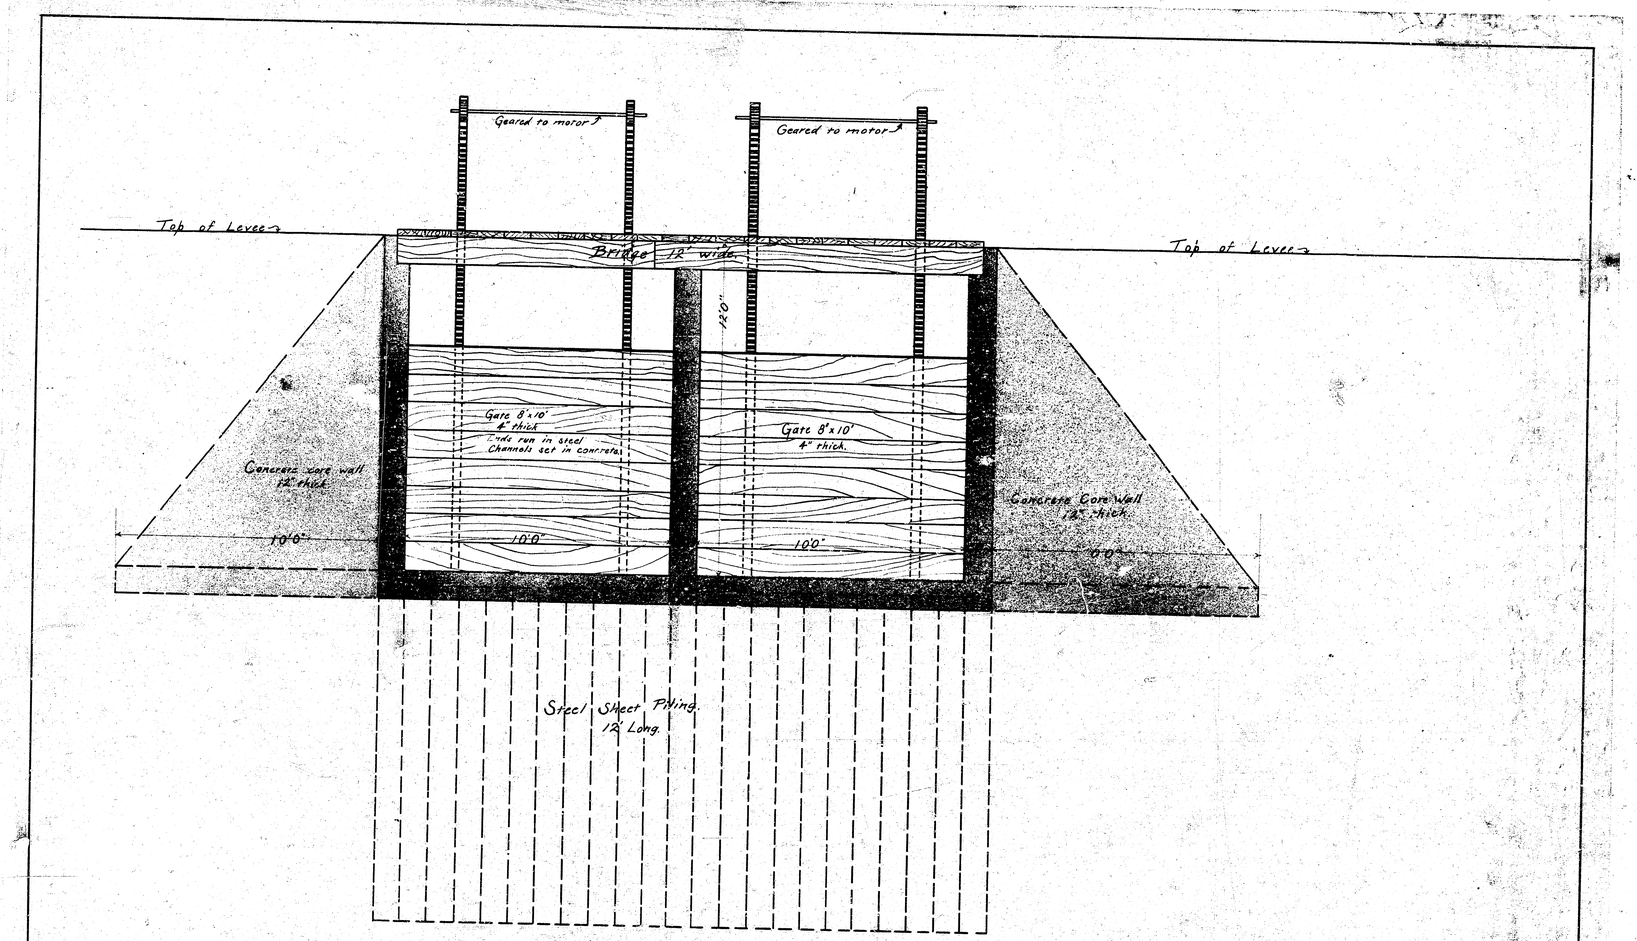

CROSS SECTION OF OUTLET SHOWING GATES
SULLIVAN'S DAM.

Scale ½" = 1'

Drawn by P.L. Brockway June 5, 1915

Bert C. Wells, City Engineer.

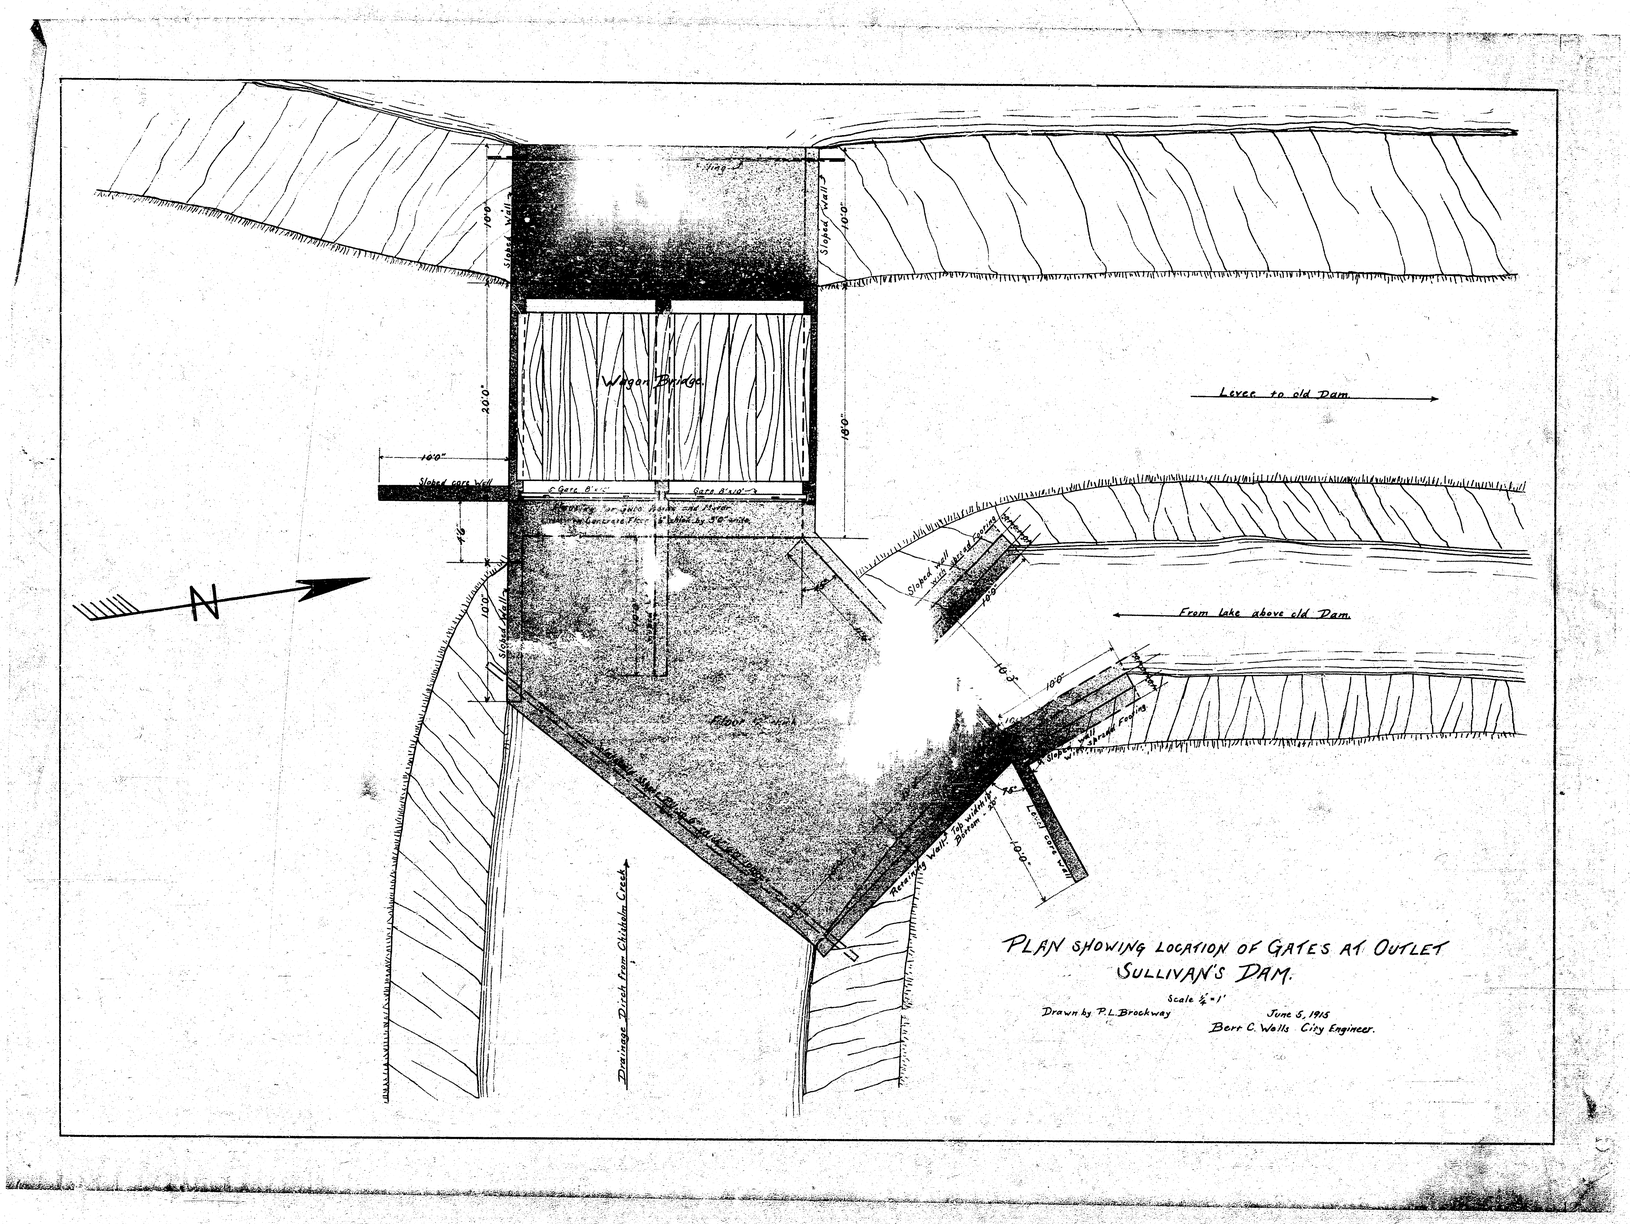

PLAN SHOWING LOCATION OF GATES AT OUTLET
SULLIVAN'S DAM.

Scale ½"=1'

Drawn by P.L. Brockway June 6, 1915

Bert C. Wells City Engineer.