


X Sections for drainage ditch between
Buildings 6th and Builders 8th Additions,
and Purcells 8th Addition.

SHEET NO. 1 OF 3

Scale 1" = 3' Horiz

1" = 5' Vert

Note Book No. G 6

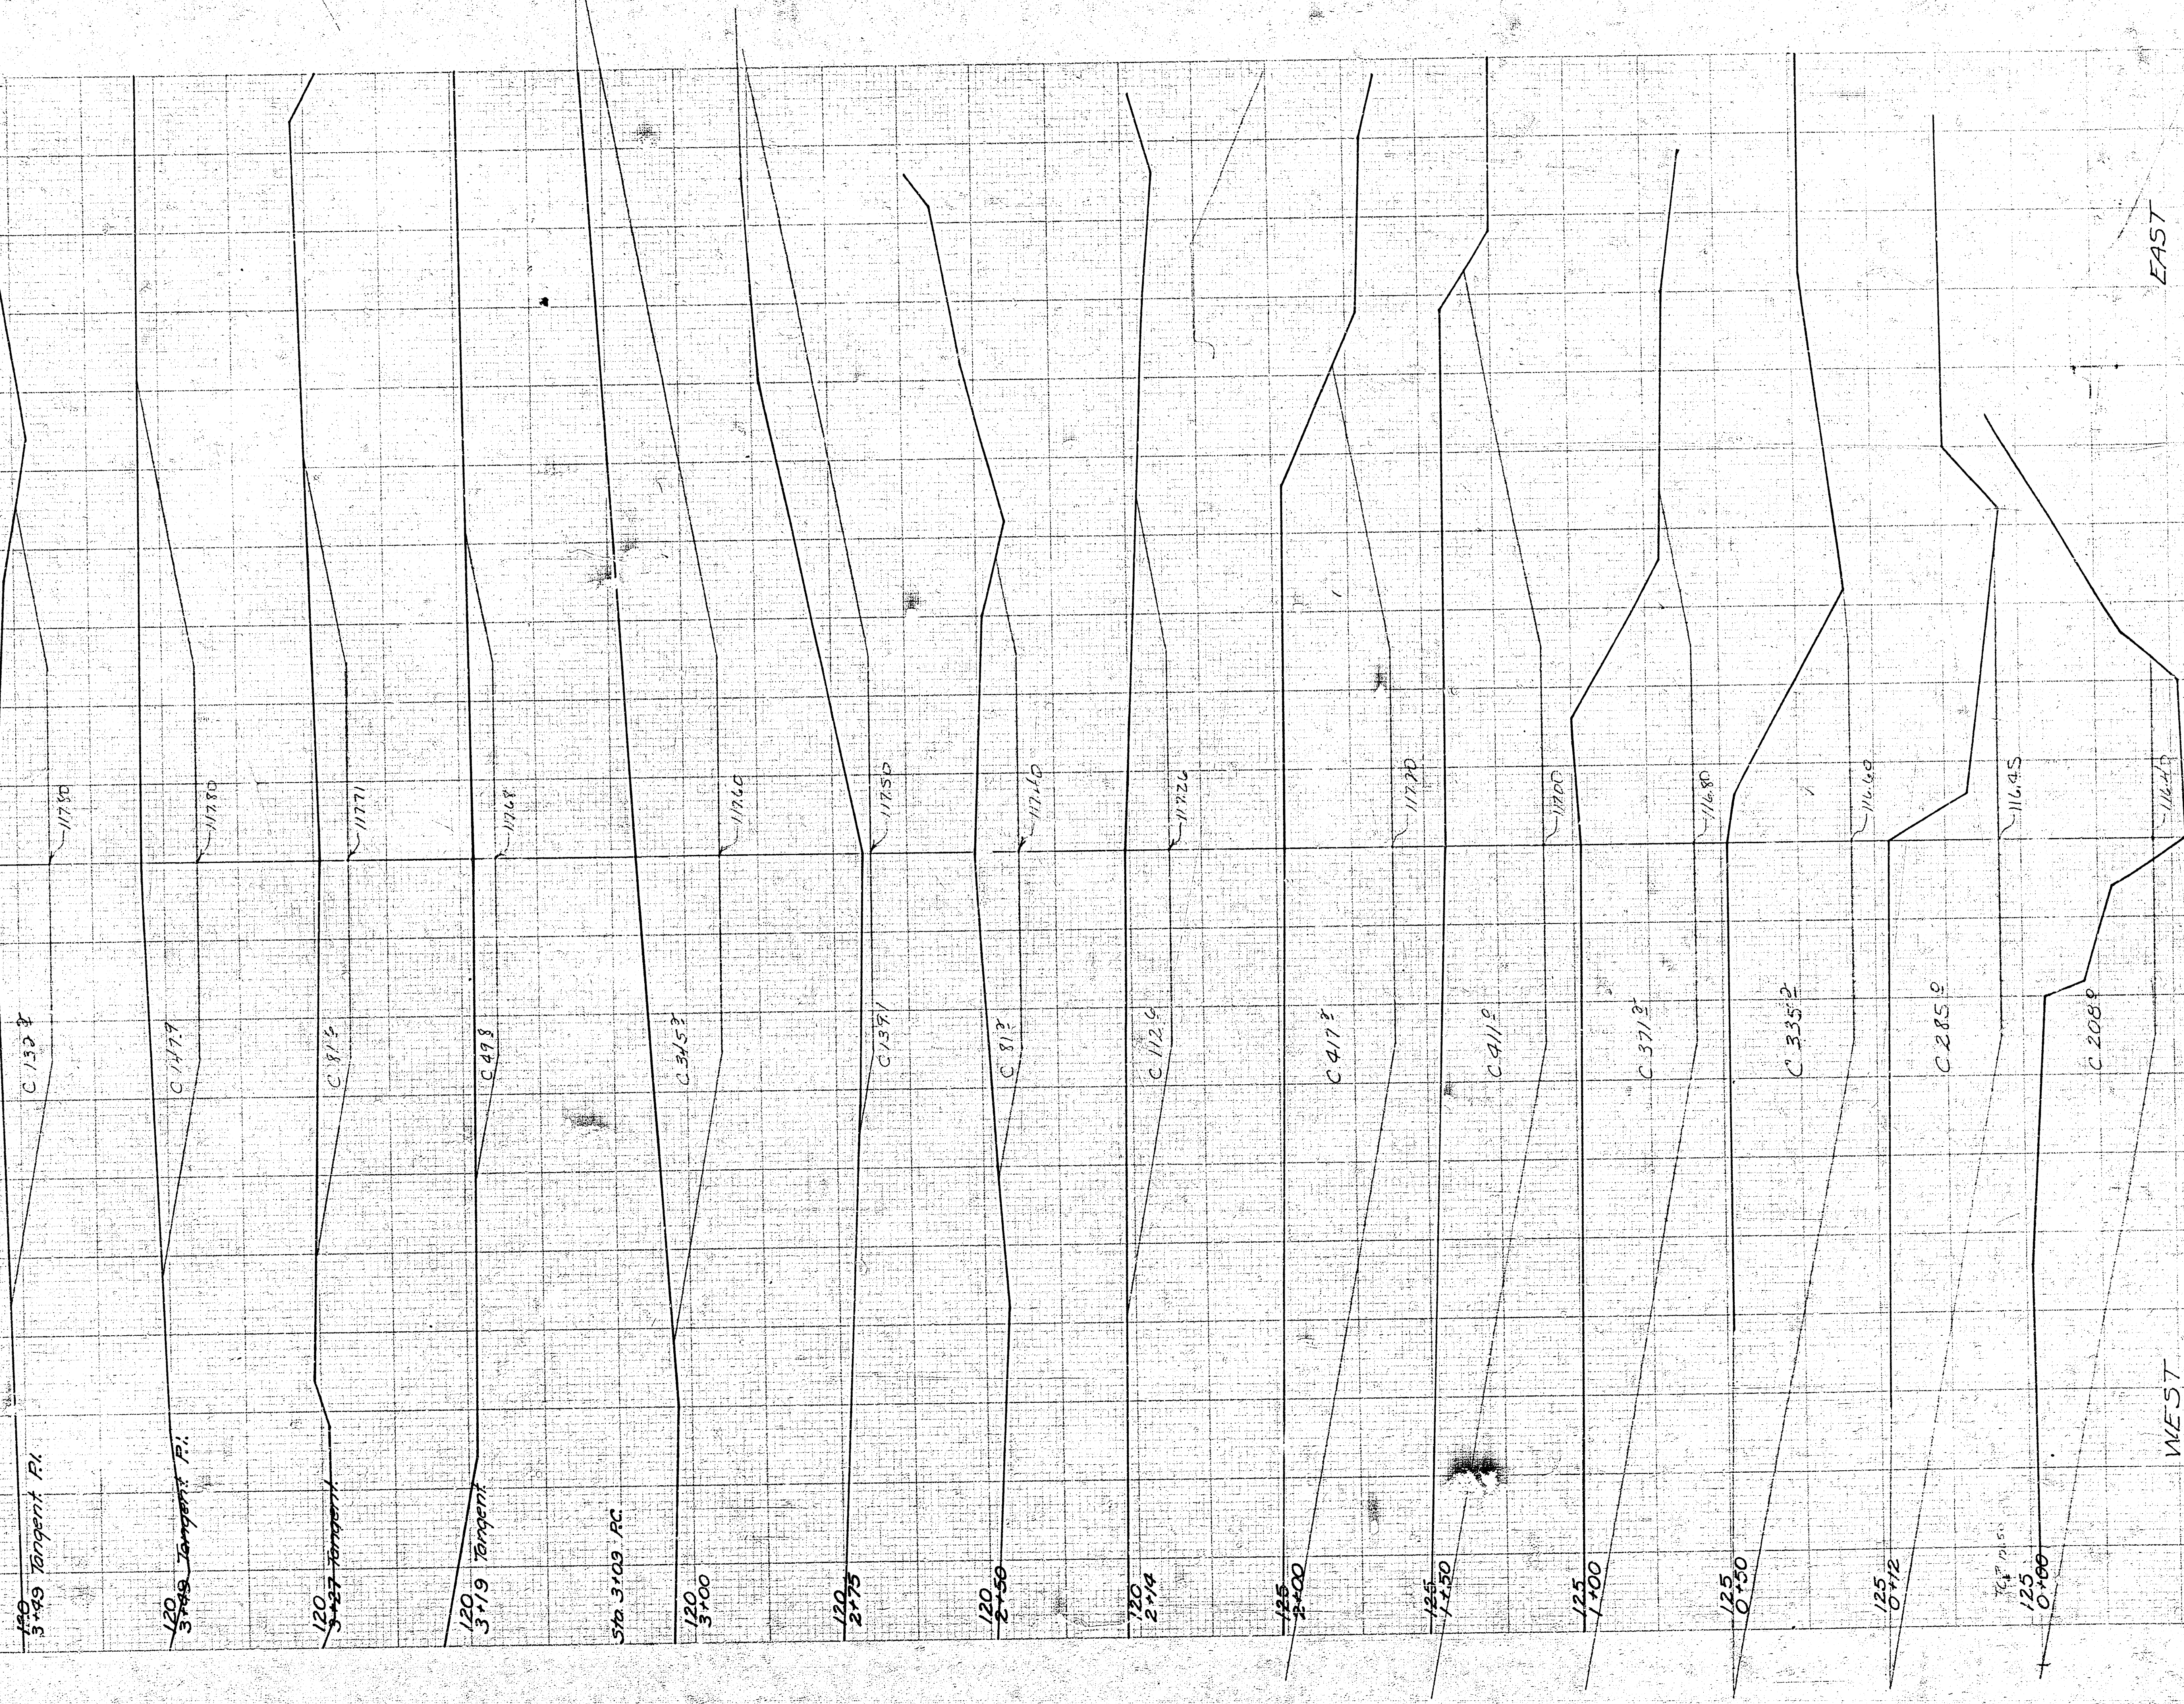


C = 0.00 Sta. 0+00

X Sections for drainage ditch between
Builders 6th and Builders 8th Additions,
and Purcells 8th Addition

SHEET NO. 2 OF 3

Scale 1" = 5' Horiz.
1" = 5' Vert.

Note Book No. 66

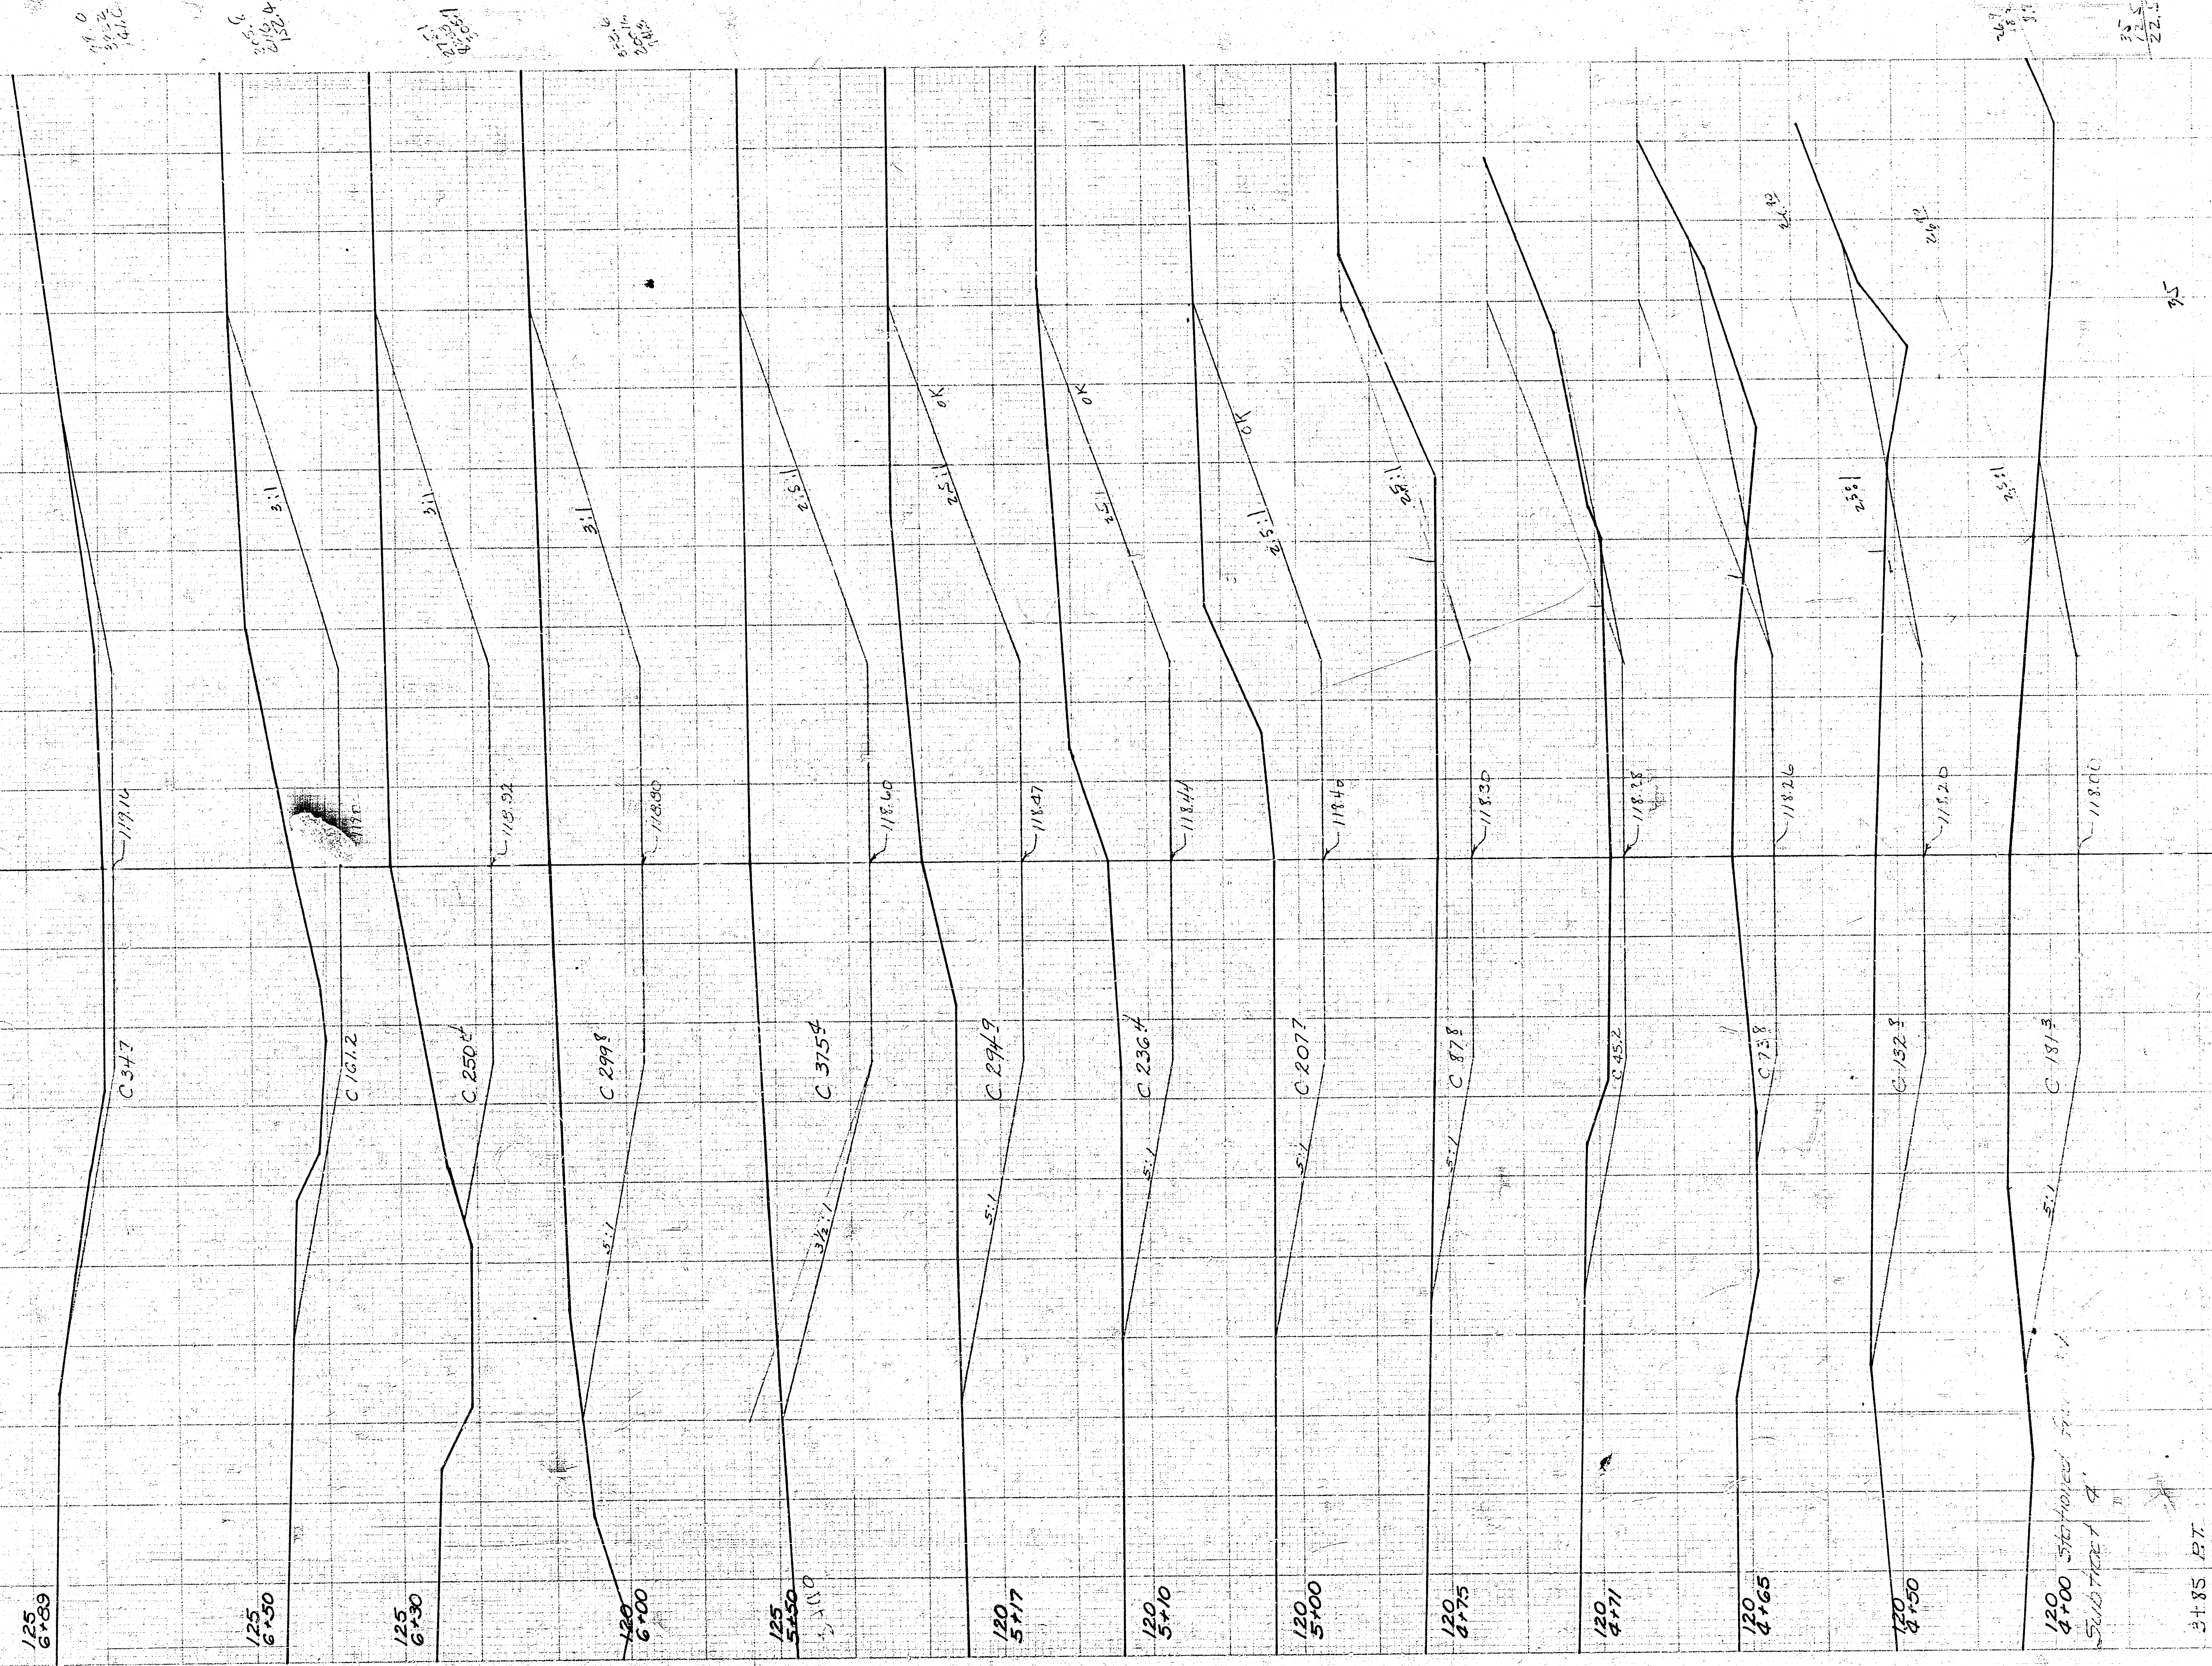

X Sections for drainage ditch between
Builders 8th and Builders 8th Additions,
and Purcell's 8th Addition.

SHEET NO. 3 OF 3

Scale 1" = 5' Horiz.
1" = 5' Vert.
Note Book No. 5-16

11+00 ± Crest FLEI 1030

