


X Sections for drainage ditch between
Builders 6th and Builders 8th Additions,
and Purcells 8th Addition.

SHEET NO. 1 OF 3

Scale 1" = 3' Horiz

1" = 5' Vert

Not Book No. G 6

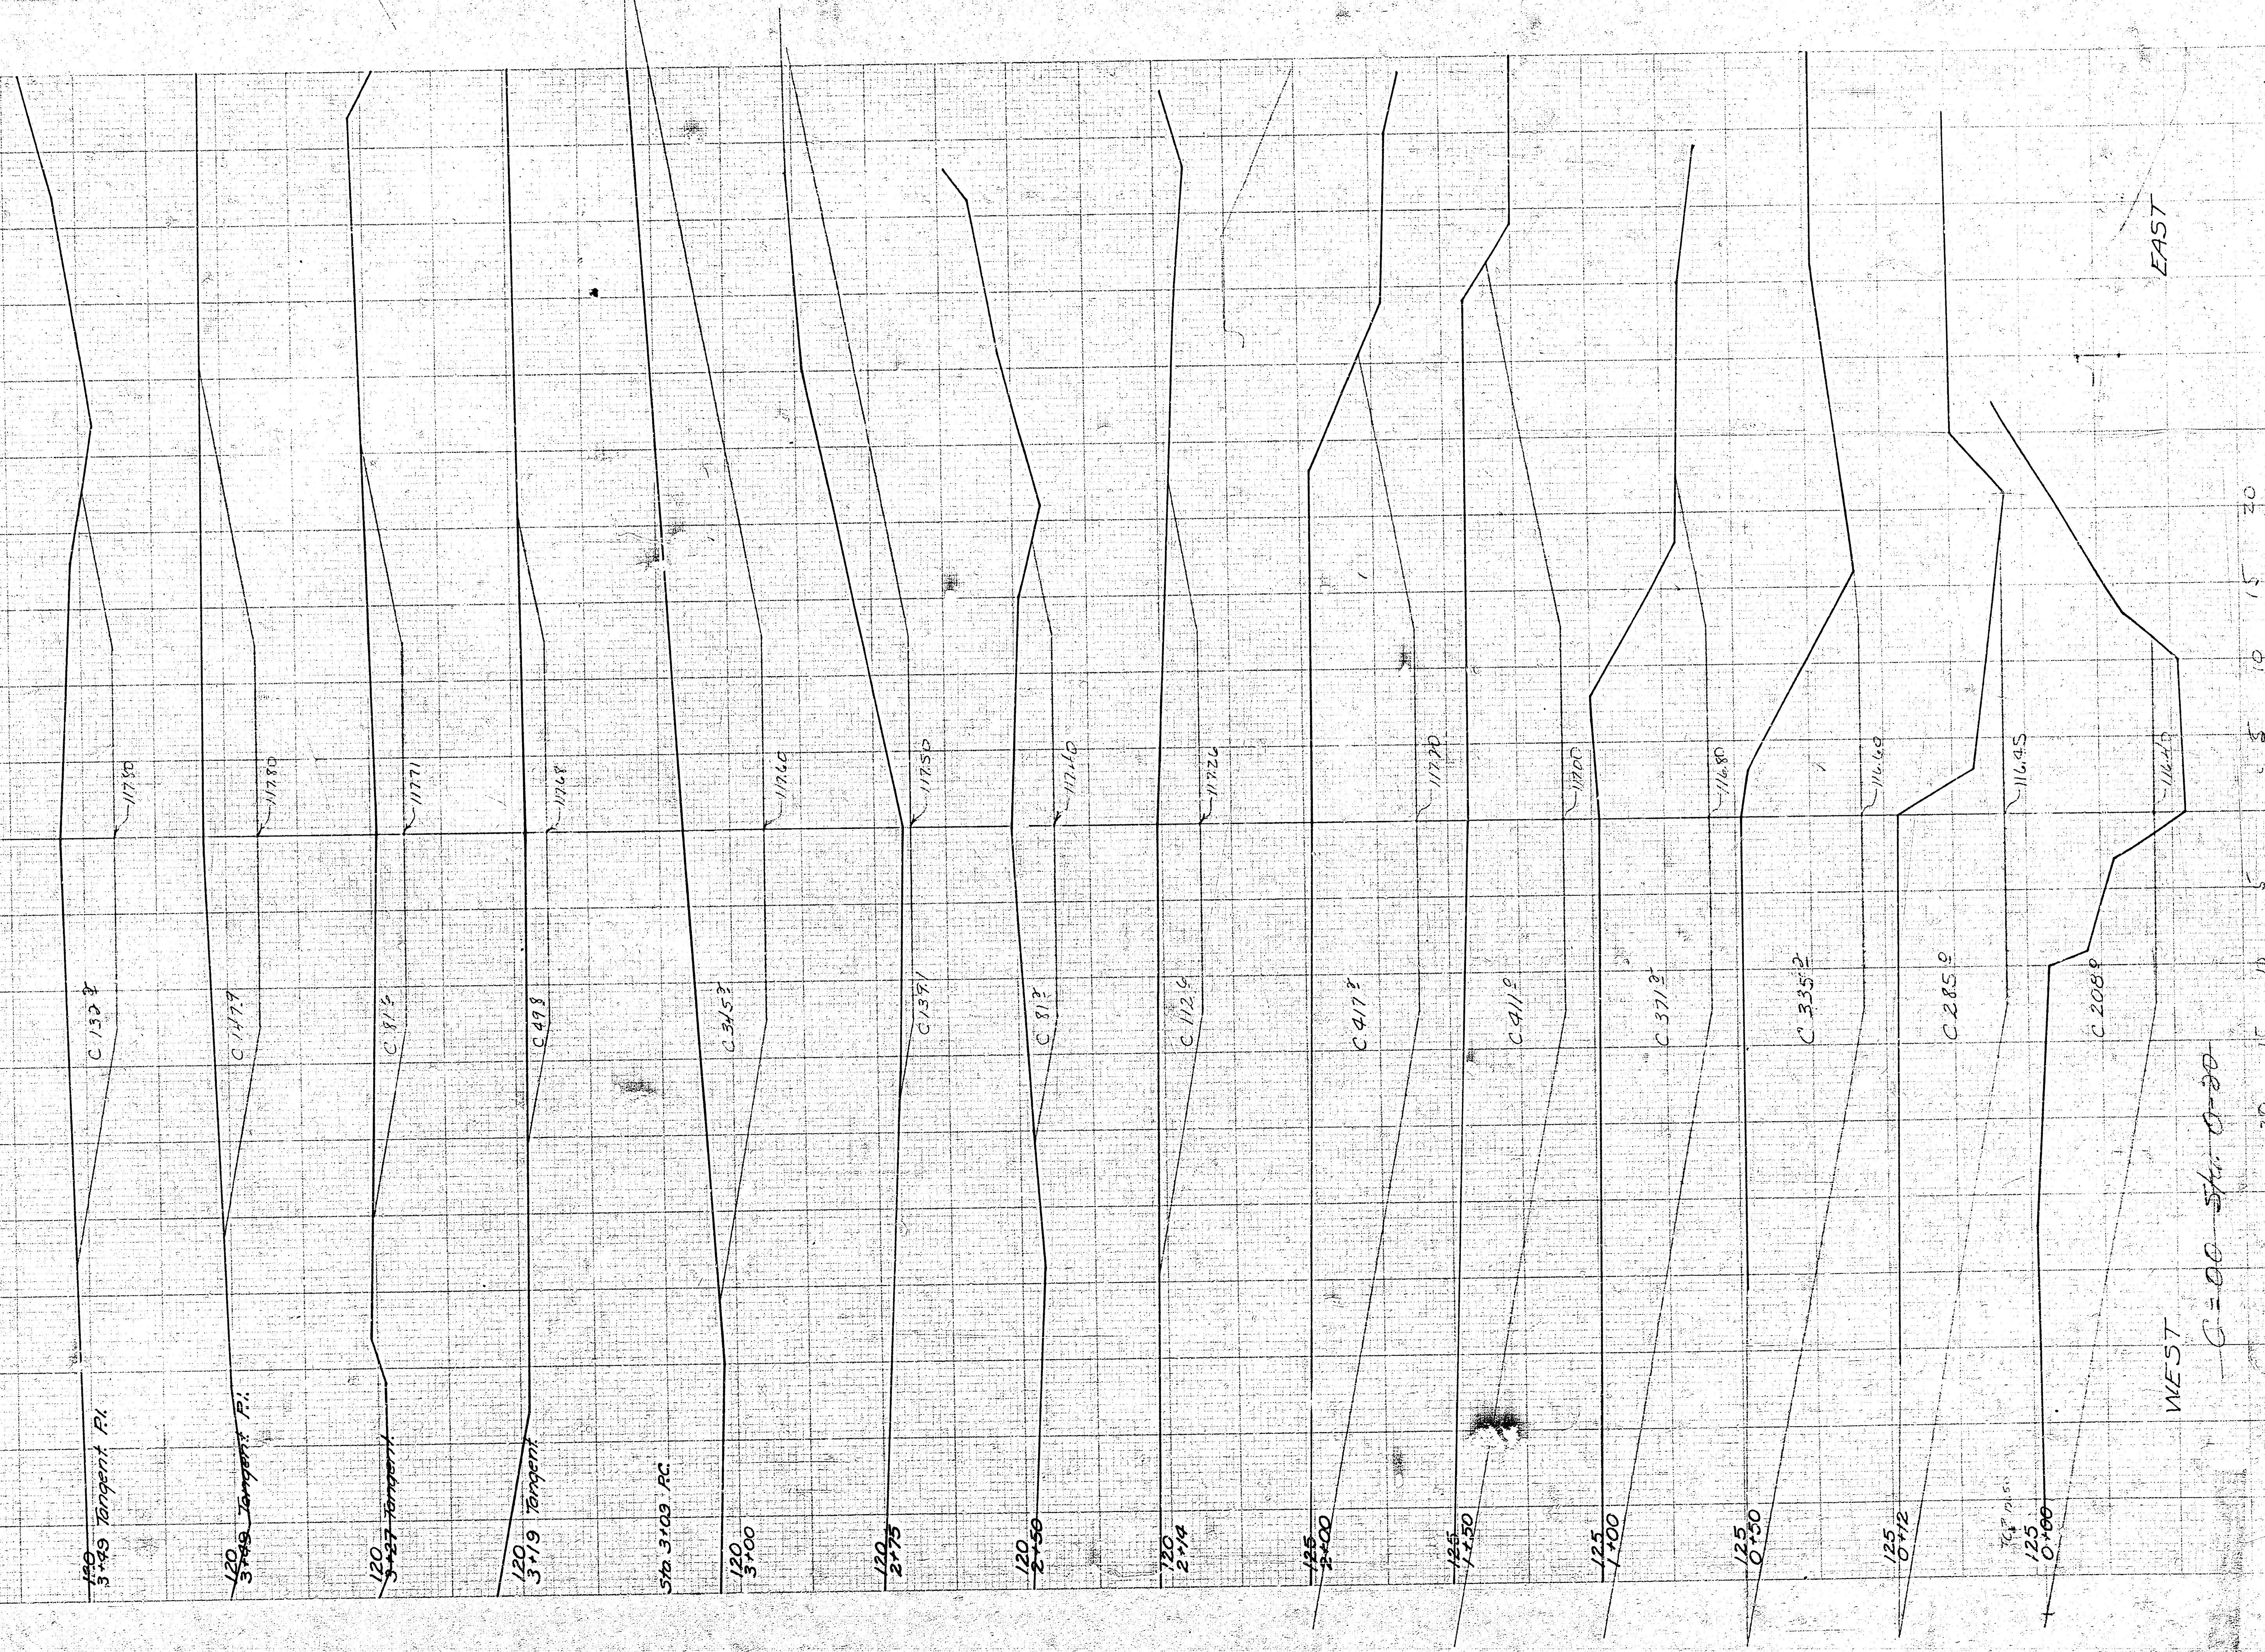

WEST


EAST

C = 0.00 Sta. 0+00

*X Sections for drainage ditch between
Buildings 6th and Builders 8th Additions,
and Purcells 8th Addition*


SHEET NO. 2 OF 3

*Scale 1" = 5' Horiz.
1" = 5' Vert.*
Note Book No. 66

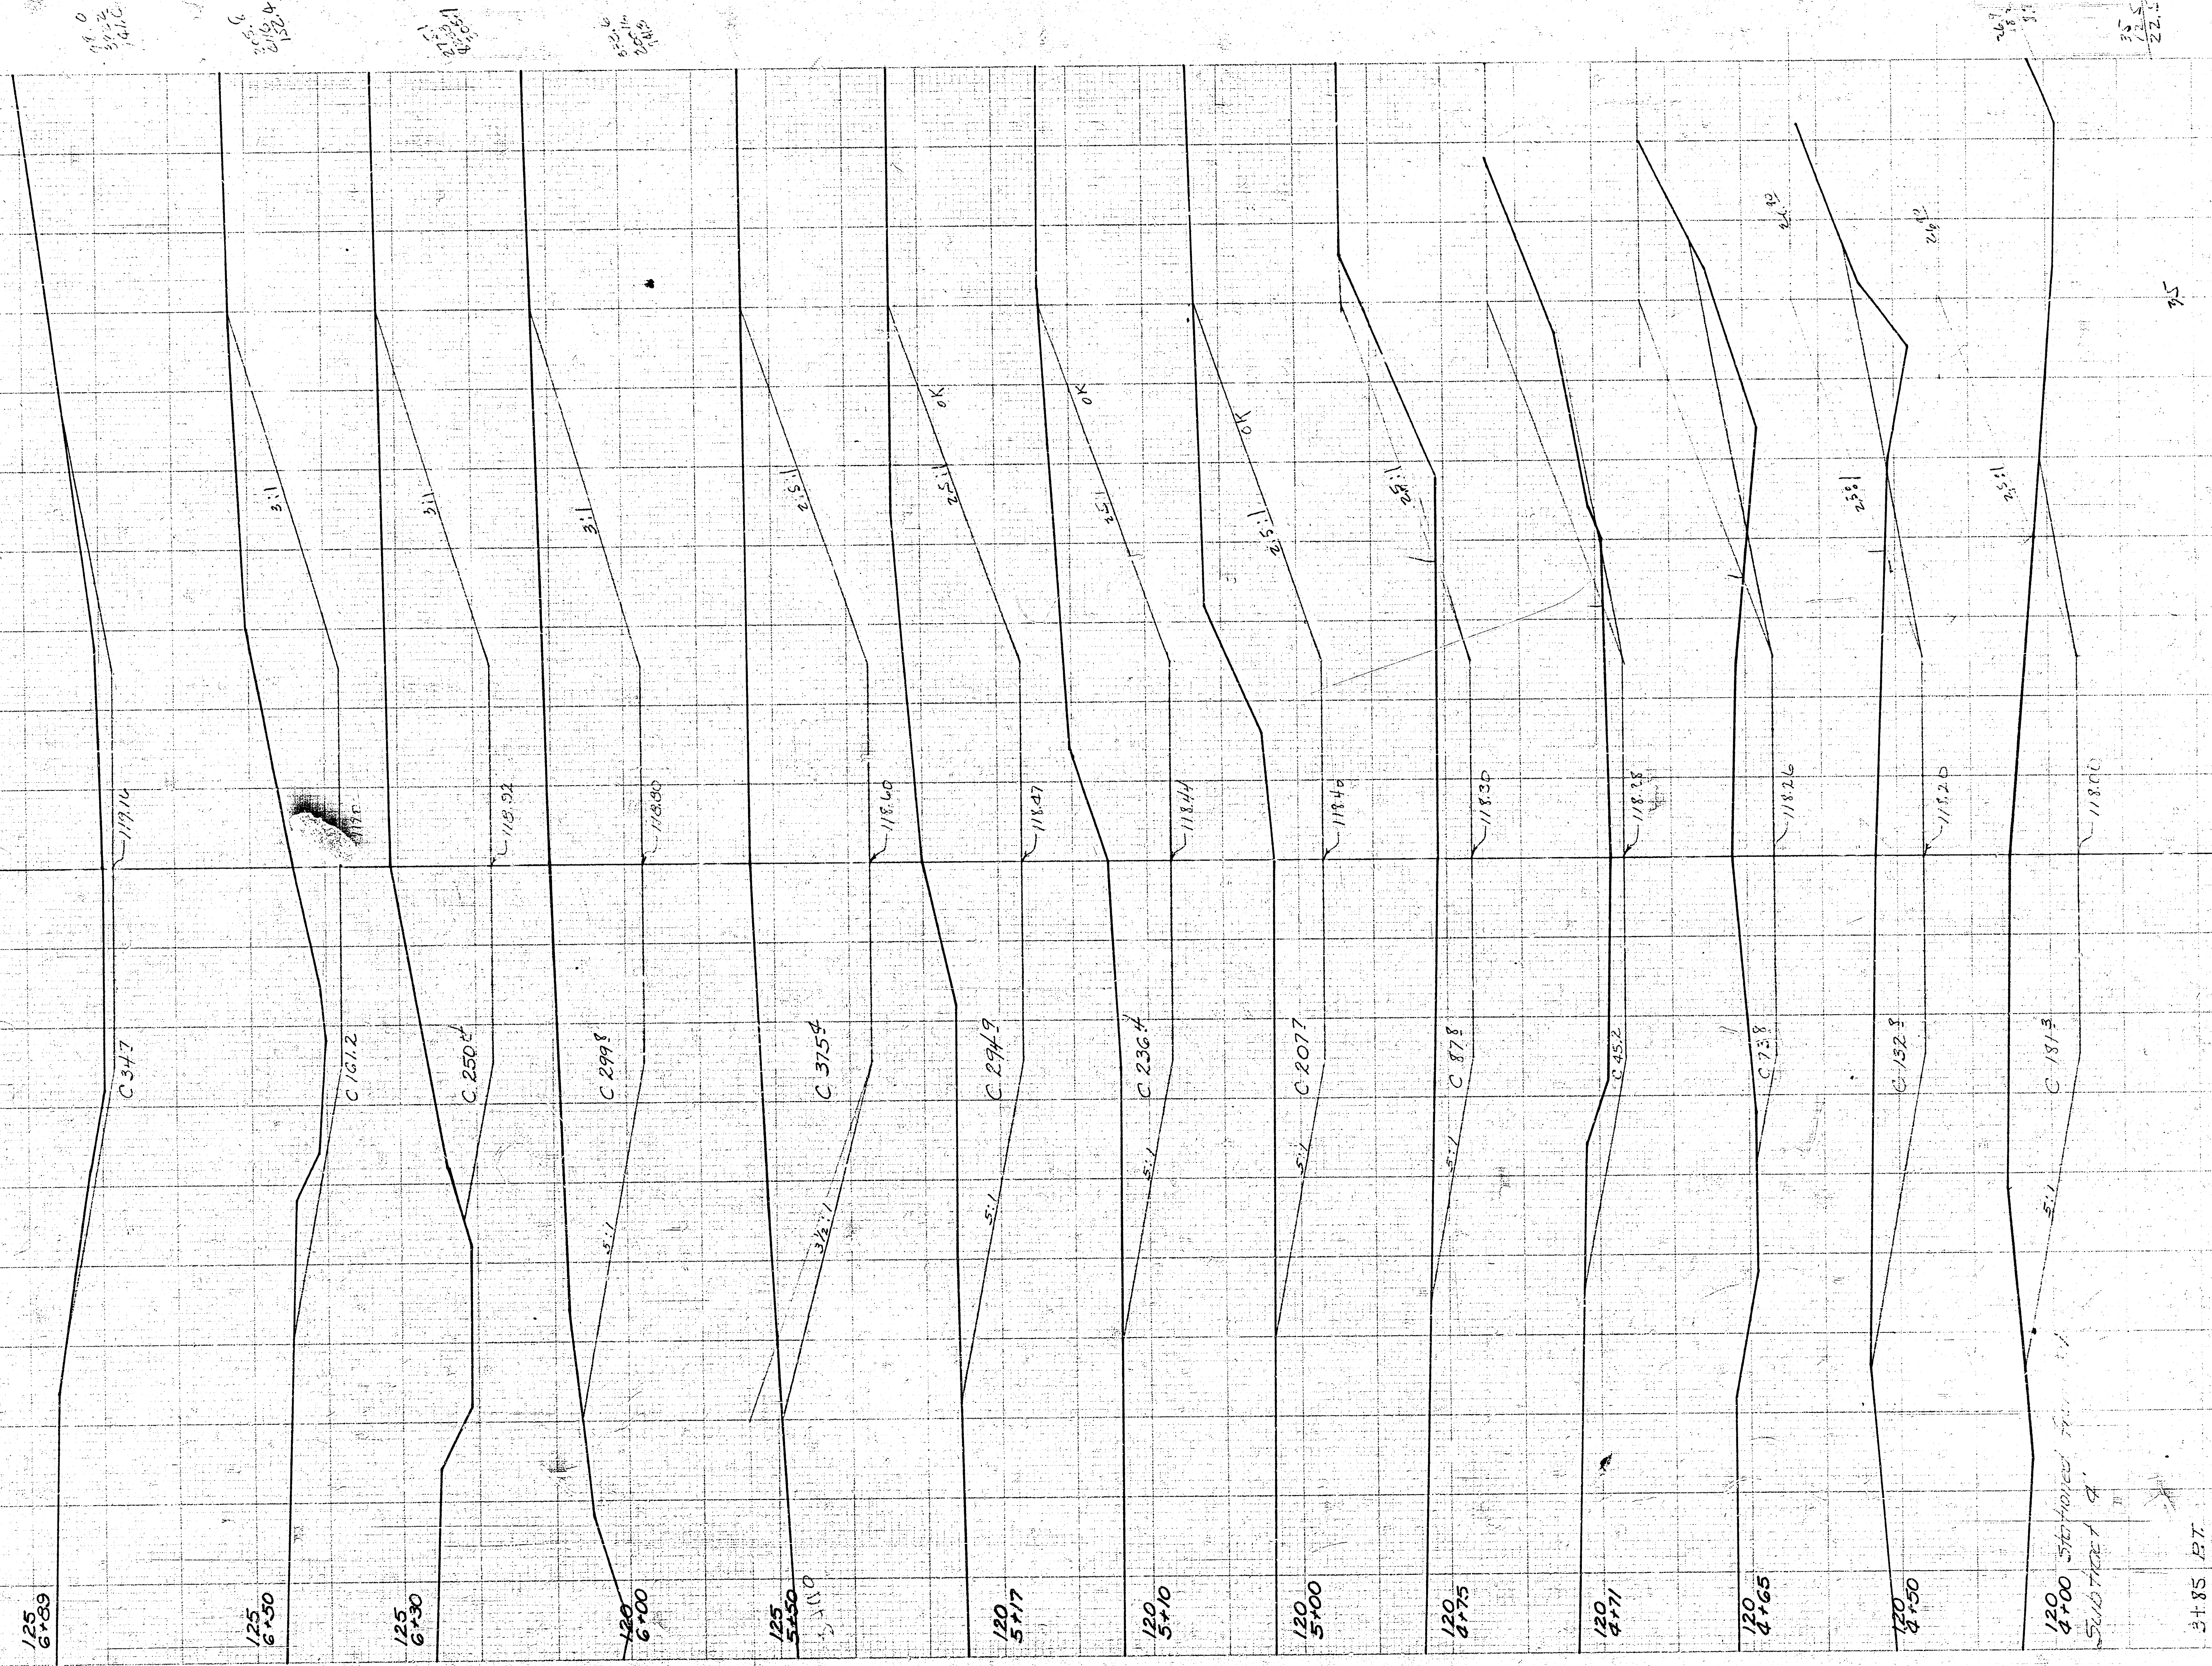

SHEET NO. 3 OF 3

-1430 ϕ Creek F.L.E! 109.0

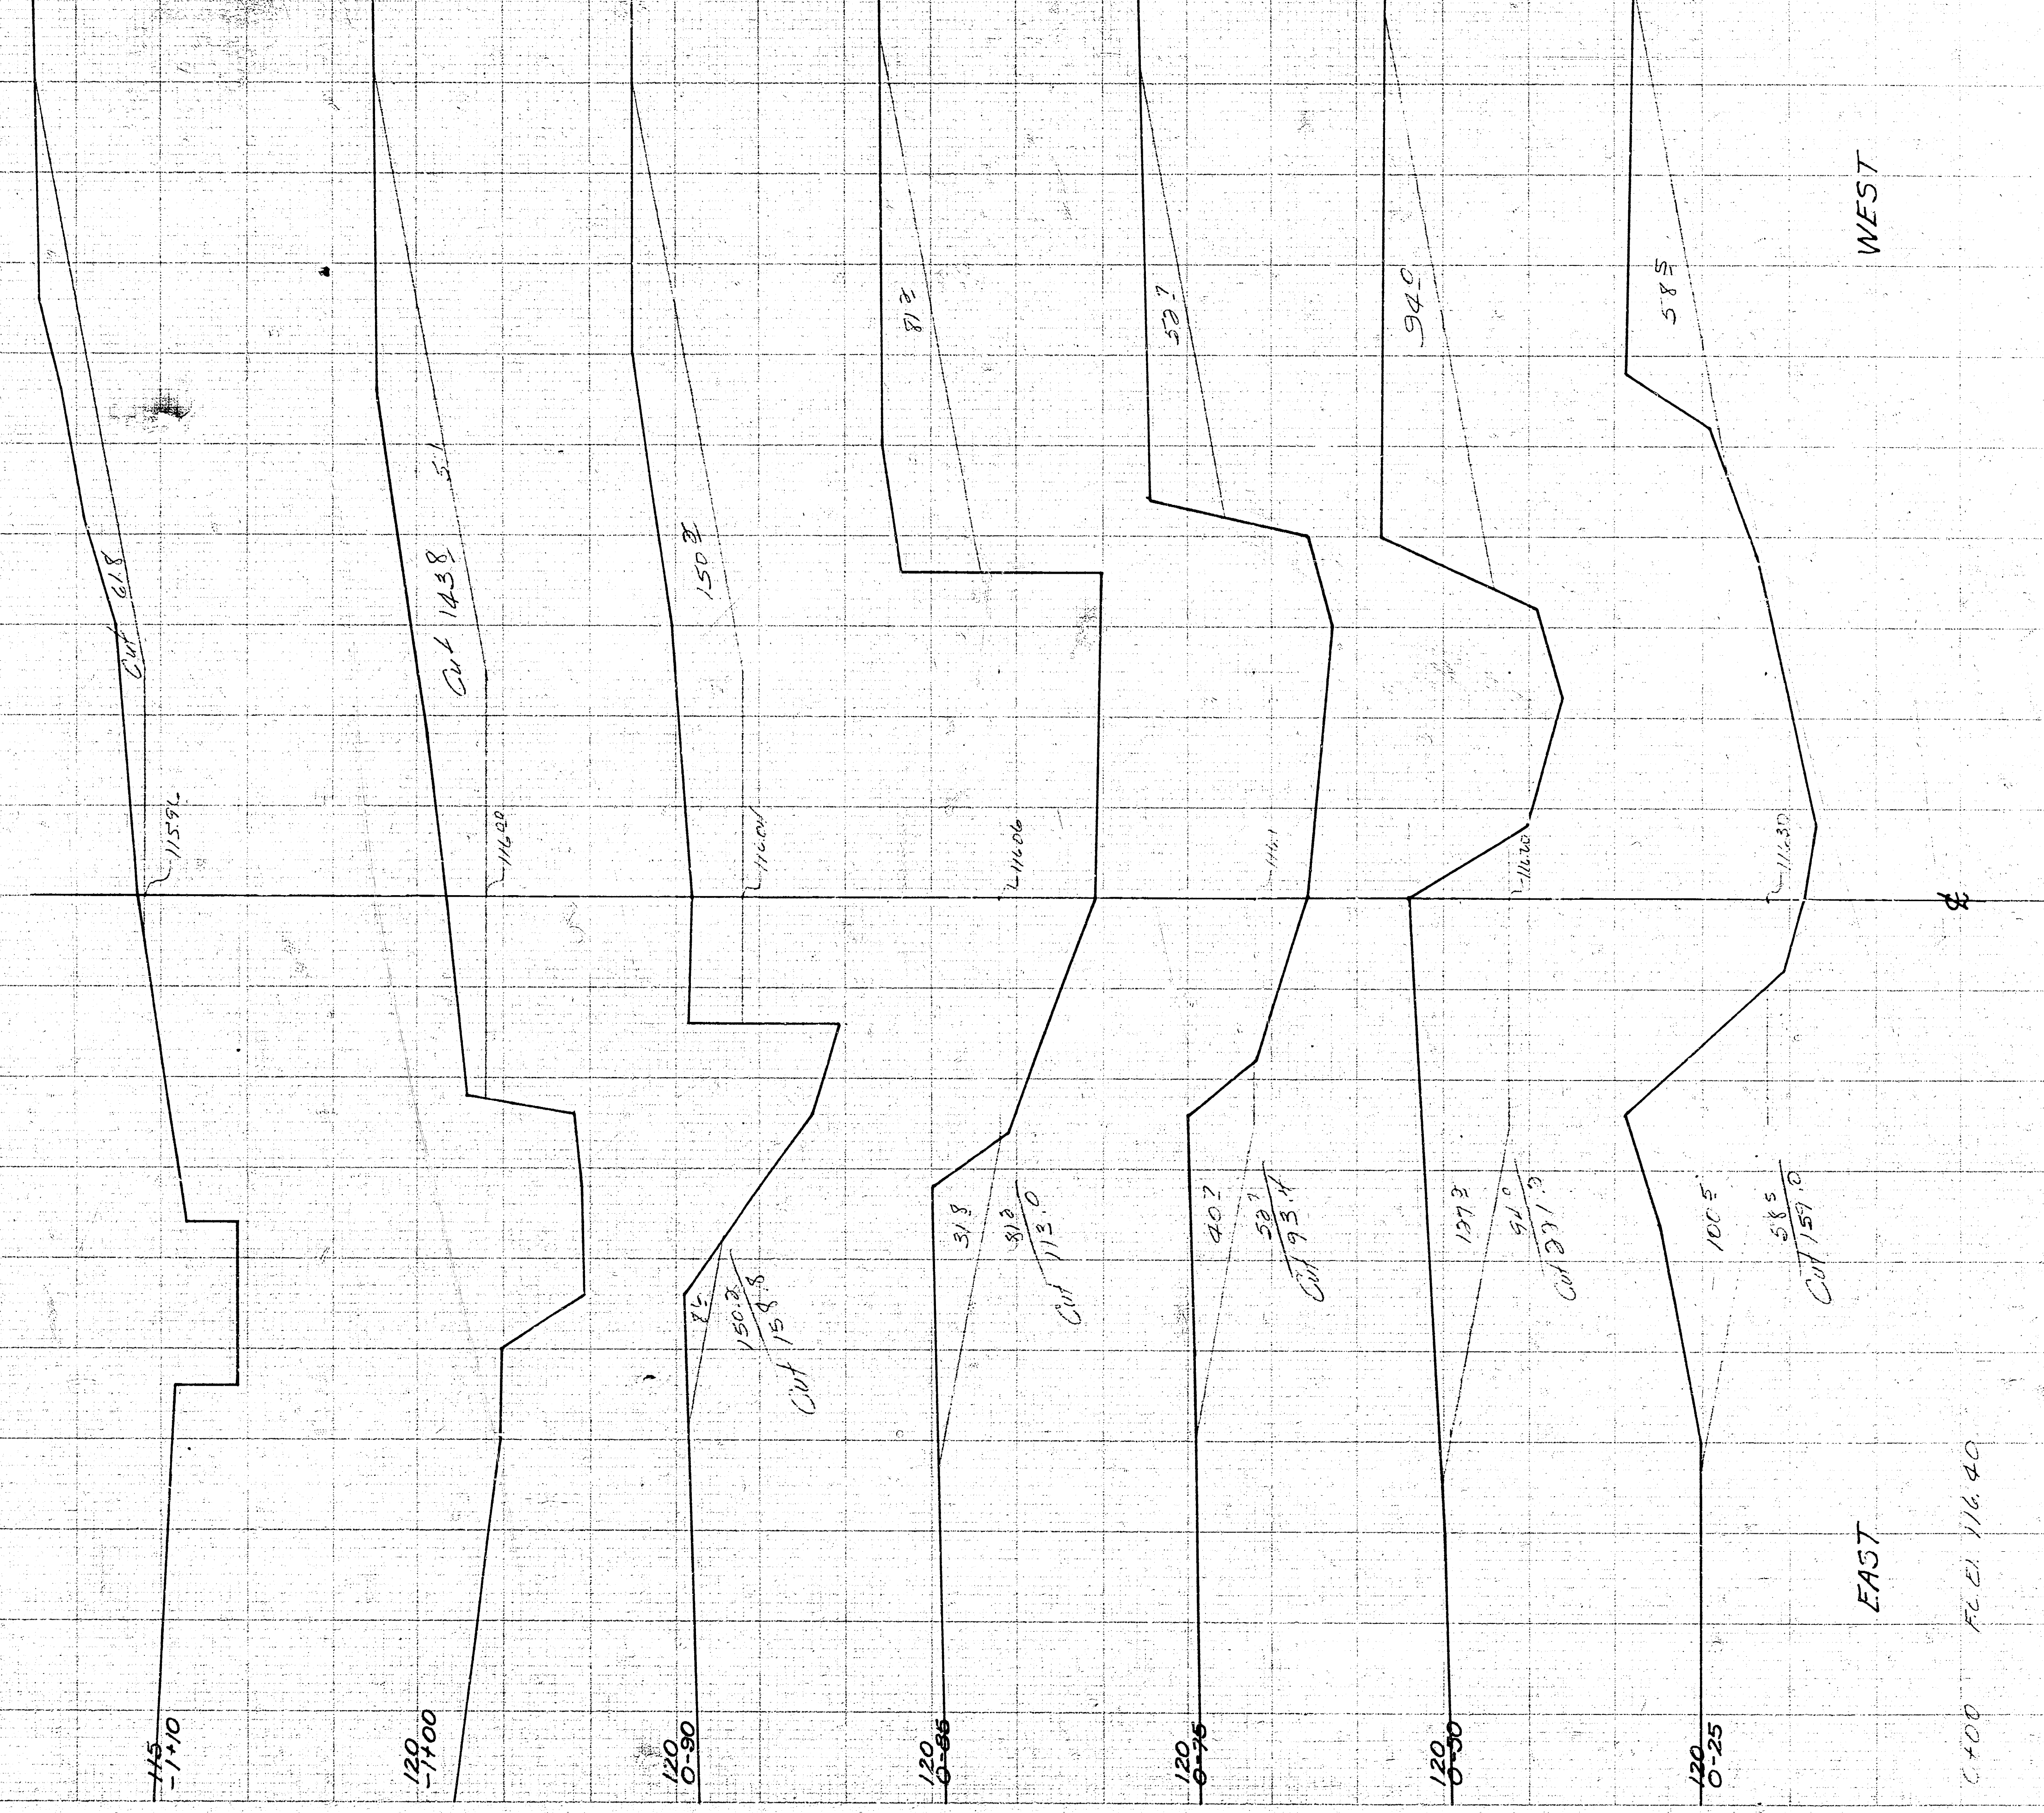

C+00 F.L.EI. 116.40