
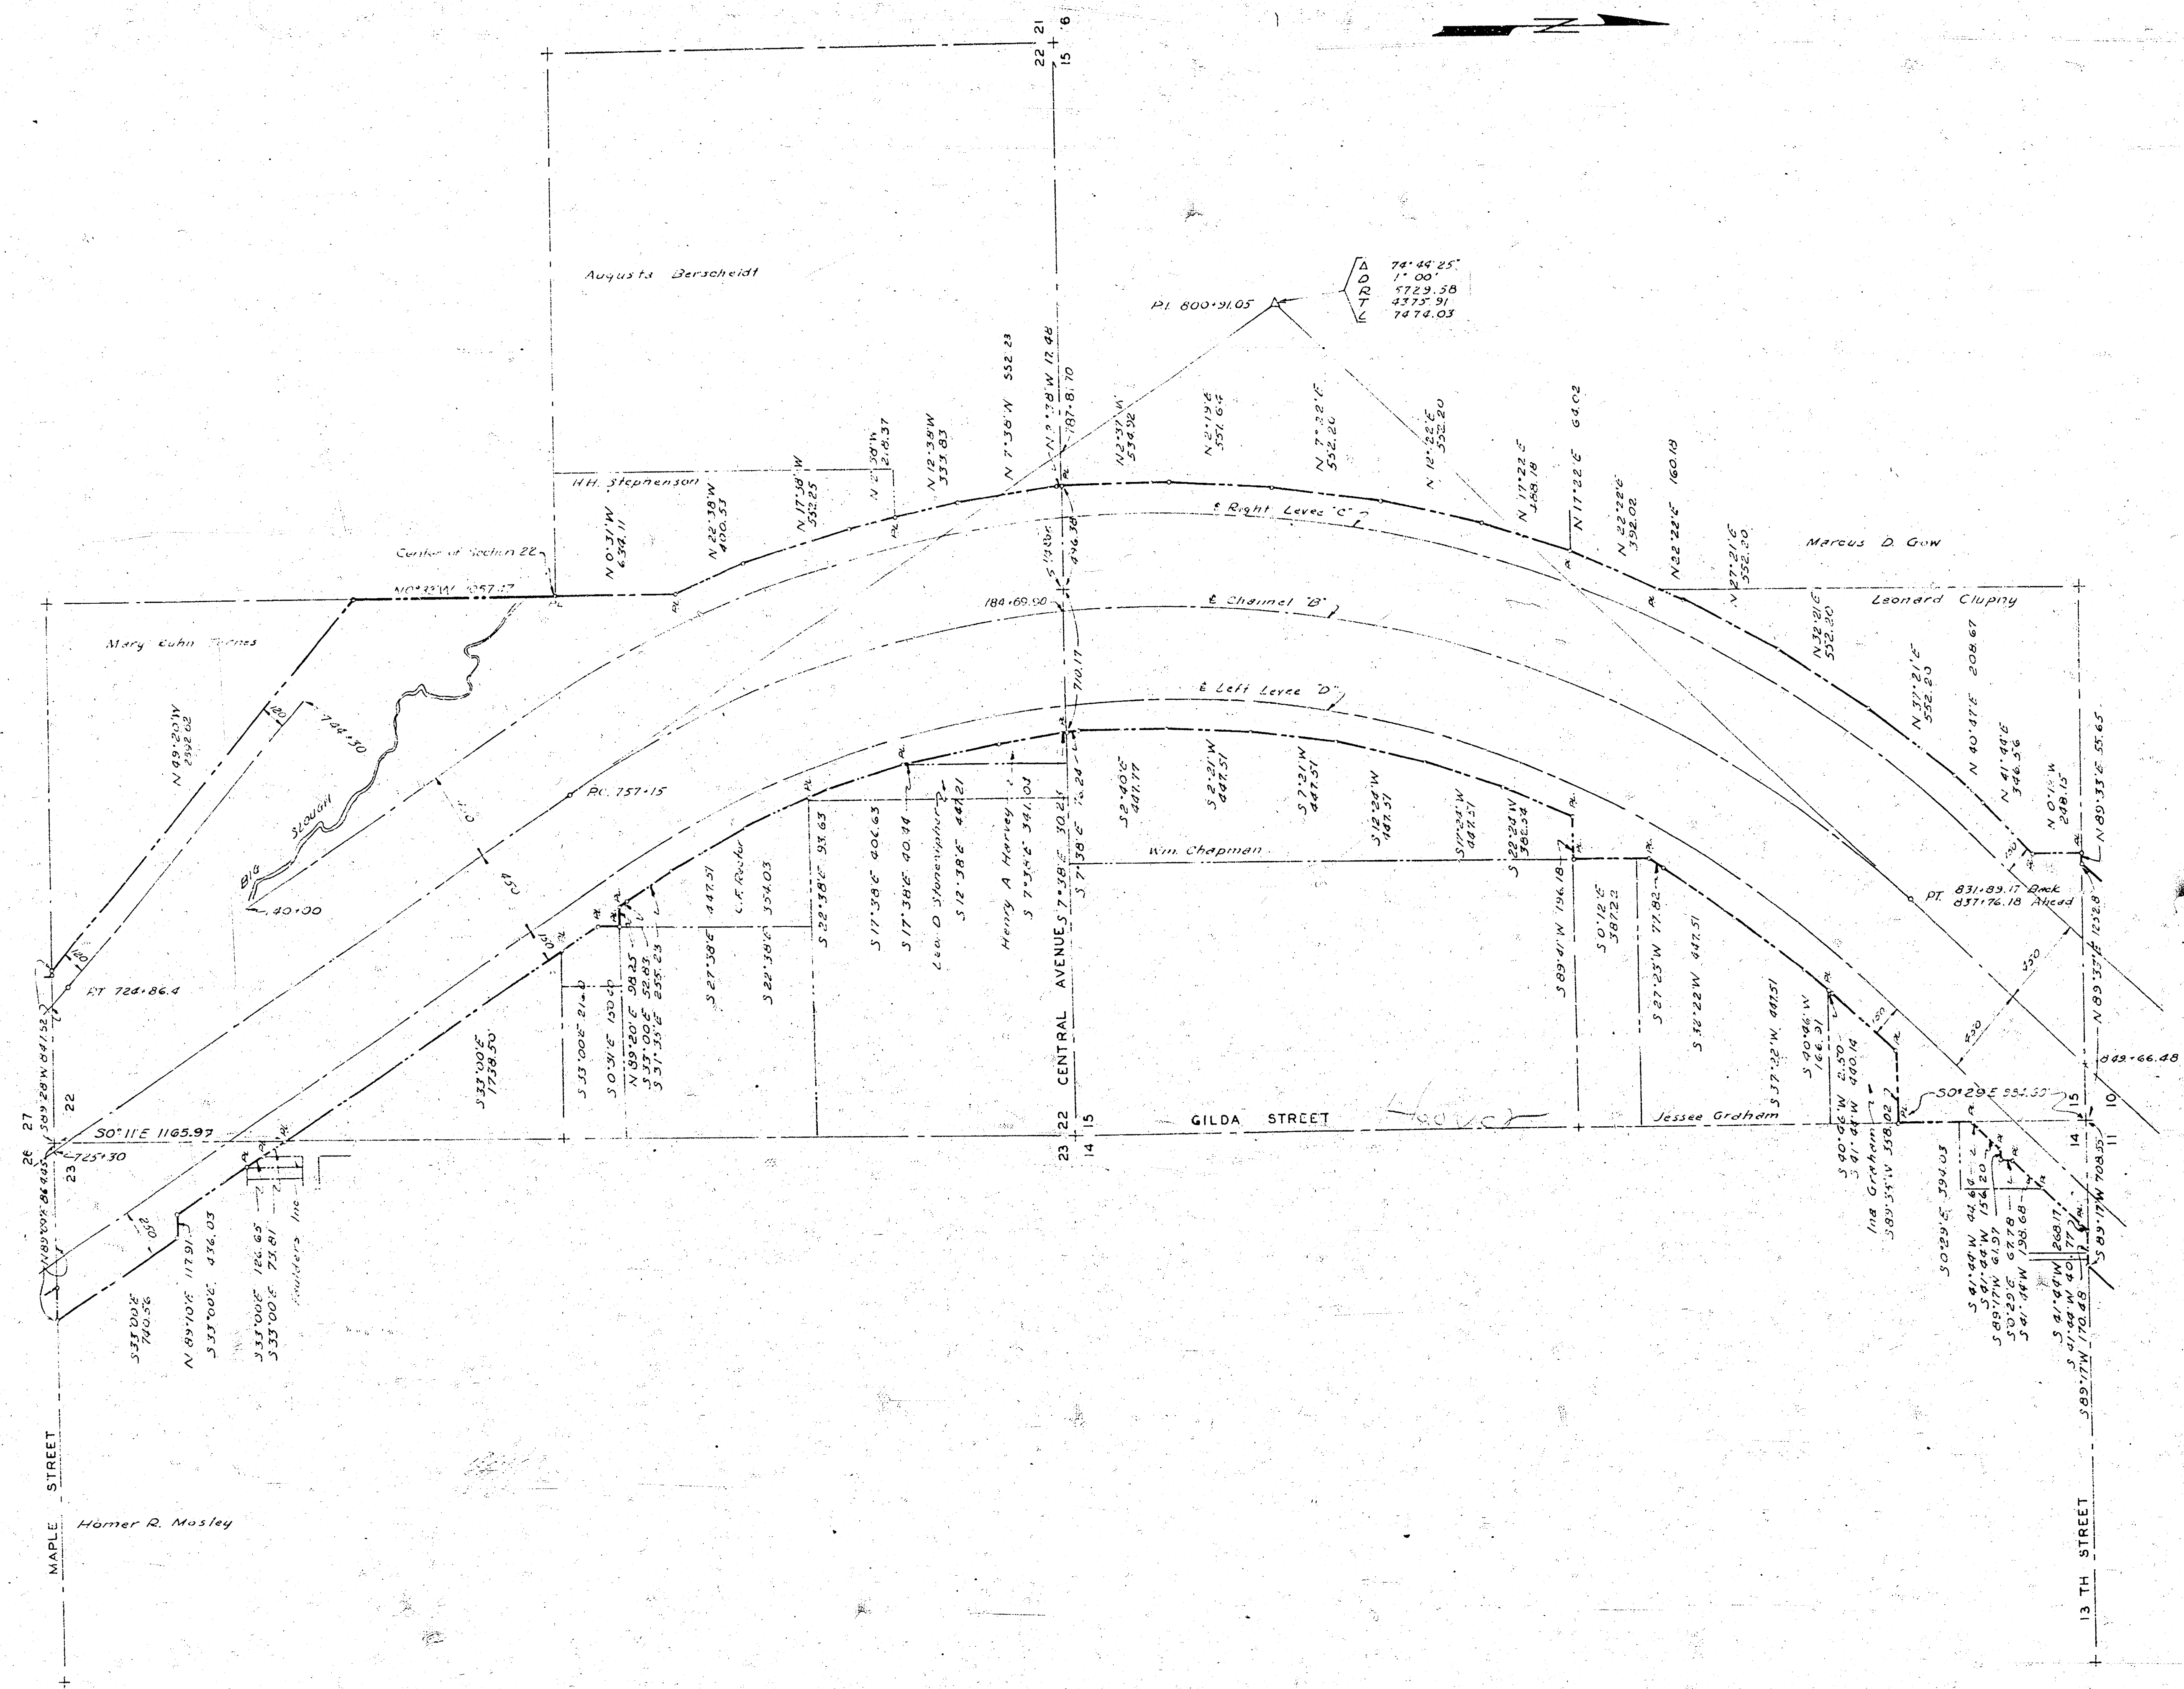


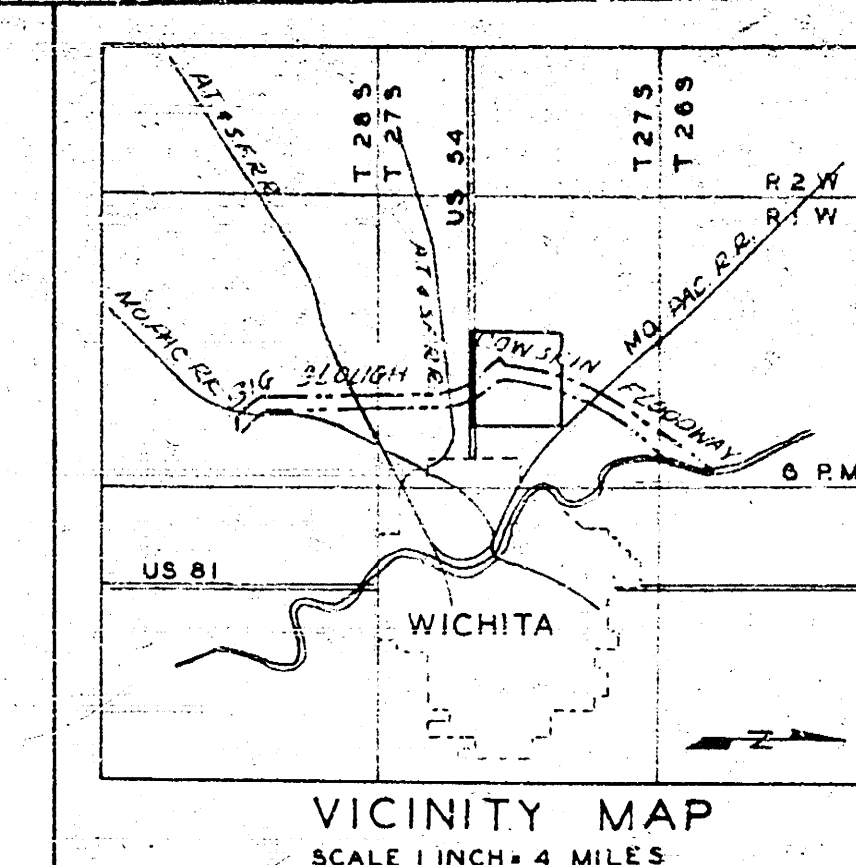

- LEGEND**
- CONCRETE MONUMENTS
 - △ P.I. OF CURVES
 - CENTER LINES OF LEVEES & CHANNELS
 - PROPERTY LINES
 - RIGHT OF WAY LIMITS

KANSAS RIVER BASIN
WICHITA AND VALLEY CENTER
FLOOD CONTROL PROJECT
BIG SLOUGH-COWSKIN CREEK FLOODWAY
PARCEL "B" PART I & II
RIGHT OF WAY PLAN

SCALE: 1 INCH = 400 FEET
CITY-COUNTY ENGINEER OFFICE, WICHITA, KANSAS

APPROVED: *[Signature]*
ENGINEER IN CHARGE


DRAWN: *[Signature]*
CHECKED: *[Signature]*

DATE: 1/31/50
DESCRIPTION: Relocation of Right of Way in Thomas property

REVISIONS

CHD. REC. APPR.

SHEET 3 OF 4 SHEETS

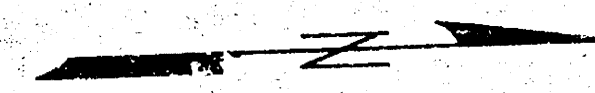

T 27 S


°	CONCRETE MONUMENTS
△	P.I. OF CURVES
-----	CENTER LINES OF LEVEES & CHANNELS
-----	PROPERTY LINES
-----	RIGHT OF WAY LIMITS

SCALE: 1 INCH = 400 FEET
CITY-COUNTY ENGINEER OFFICE, WICHITA, KANSAS

APPROVED:

C. A. Schofield
ENGINEER-IN-CHARGE

DATE	DESCRIPTION	CHKD.	REC. APPR.
REVISIONS			


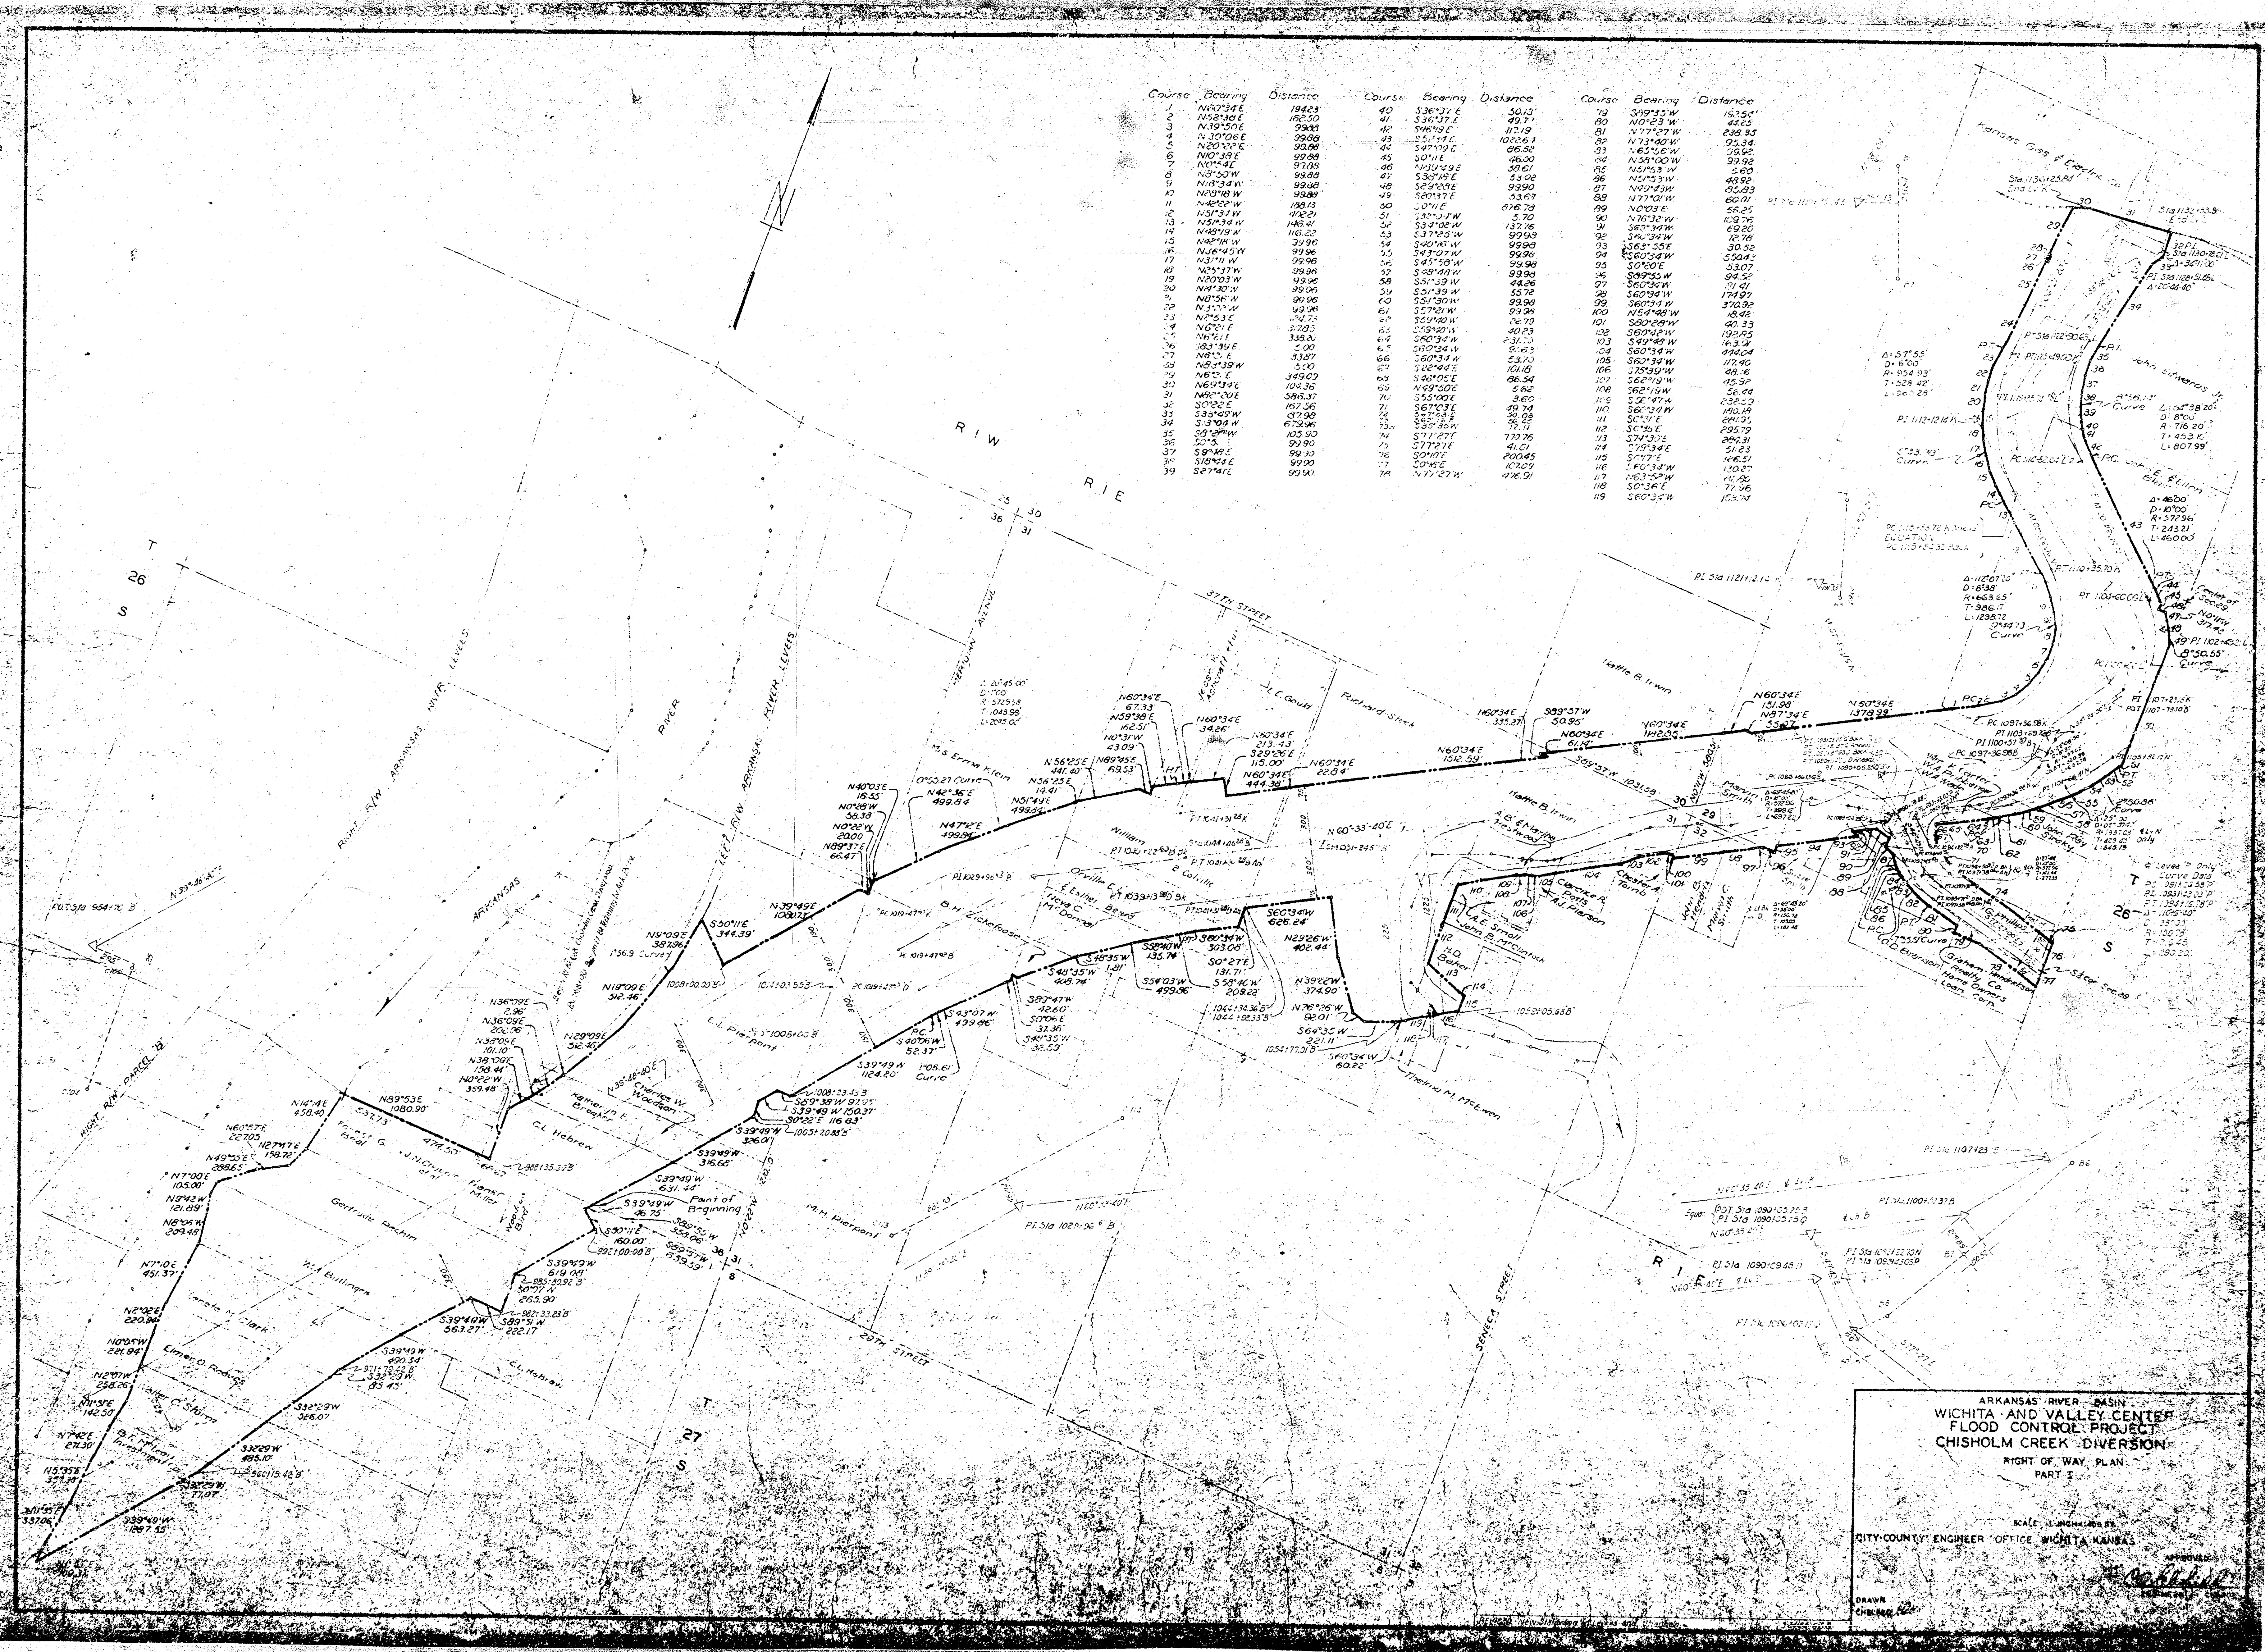


Course	Bearing	Distance	Course	Bearing	Distance	Course	Bearing	Distance
1	N67°34'E	184.23	40	S36°37'E	50.13	79	S19°35'W	157.54
2	N52°30'E	185.20	41	S36°37'E	49.77	80	N0°42'W	44.25
3	N10°00'E	78.83	42	S66°34'E	117.19	81	N77°07'W	248.33
4	N30°00'E	99.00	43	S51°39'E	105.63	82	N73°00'W	50.34
5	N20°30'E	99.00	44	S0°00'E	66.50	83	N65°46'W	75.95
6	N0°30'E	99.00	45	S0°00'E	66.50	84	N54°00'W	99.92
7	N0°44'E	97.00	46	N30°23'E	39.67	85	N53°53'W	5.00
8	N0°30'W	99.00	47	S0°00'E	53.06	86	N0°33'W	49.92
9	N0°34'W	99.00	48	S0°00'E	99.00	87	N0°00'W	105.00
10	N0°00'W	99.00	49	S0°00'E	53.07	88	N77°00'W	60.01
11	N40°00'W	180.00	50	S0°00'E	67.28	89	N0°00'E	56.25
12	N51°31'W	142.21	51	S20°11'W	47.70	90	N70°33'W	109.75
13	N53°34'W	148.41	52	S34°00'W	137.26	91	S60°36'W	69.20
14	N60°00'W	160.00	53	S17°55'W	99.59	92	S70°34'W	107.76
15	N60°00'W	309.90	54	S20°45'W	99.90	93	S63°55'E	30.55
16	N60°00'W	99.90	55	S41°00'W	99.90	94	S60°34'W	550.43
17	N3°00'W	99.90	56	S41°00'W	99.90	95	S0°00'E	53.07
18	N25°17'W	99.90	57	S20°49'W	99.90	96	S49°55'W	94.50
19	N00°00'W	99.90	58	S31°33'W	99.90	97	S60°36'W	51.01
20	N41°30'W	99.90	59	S21°39'W	99.90	98	S60°36'W	174.07
21	N0°00'W	99.90	60	S21°39'W	99.90	99	S60°36'W	370.39
22	N1°00'W	99.90	61	S21°39'W	99.90	100	S60°36'W	101.01

ARKANSAS RIVER BASIN
WICHITA AND VALLEY CENTER
FLOOD CONTROL PROJECT
CHISHOLM CREEK DIVERSION
RIGHT OF WAY PLAN
PART I

SCALE: 1"=100' (AS SHOWN)
CITY-COUNTY ENGINEER OFFICE, WICHITA, KANSAS

APPROVED: [Signature]
DRAWN: [Signature]

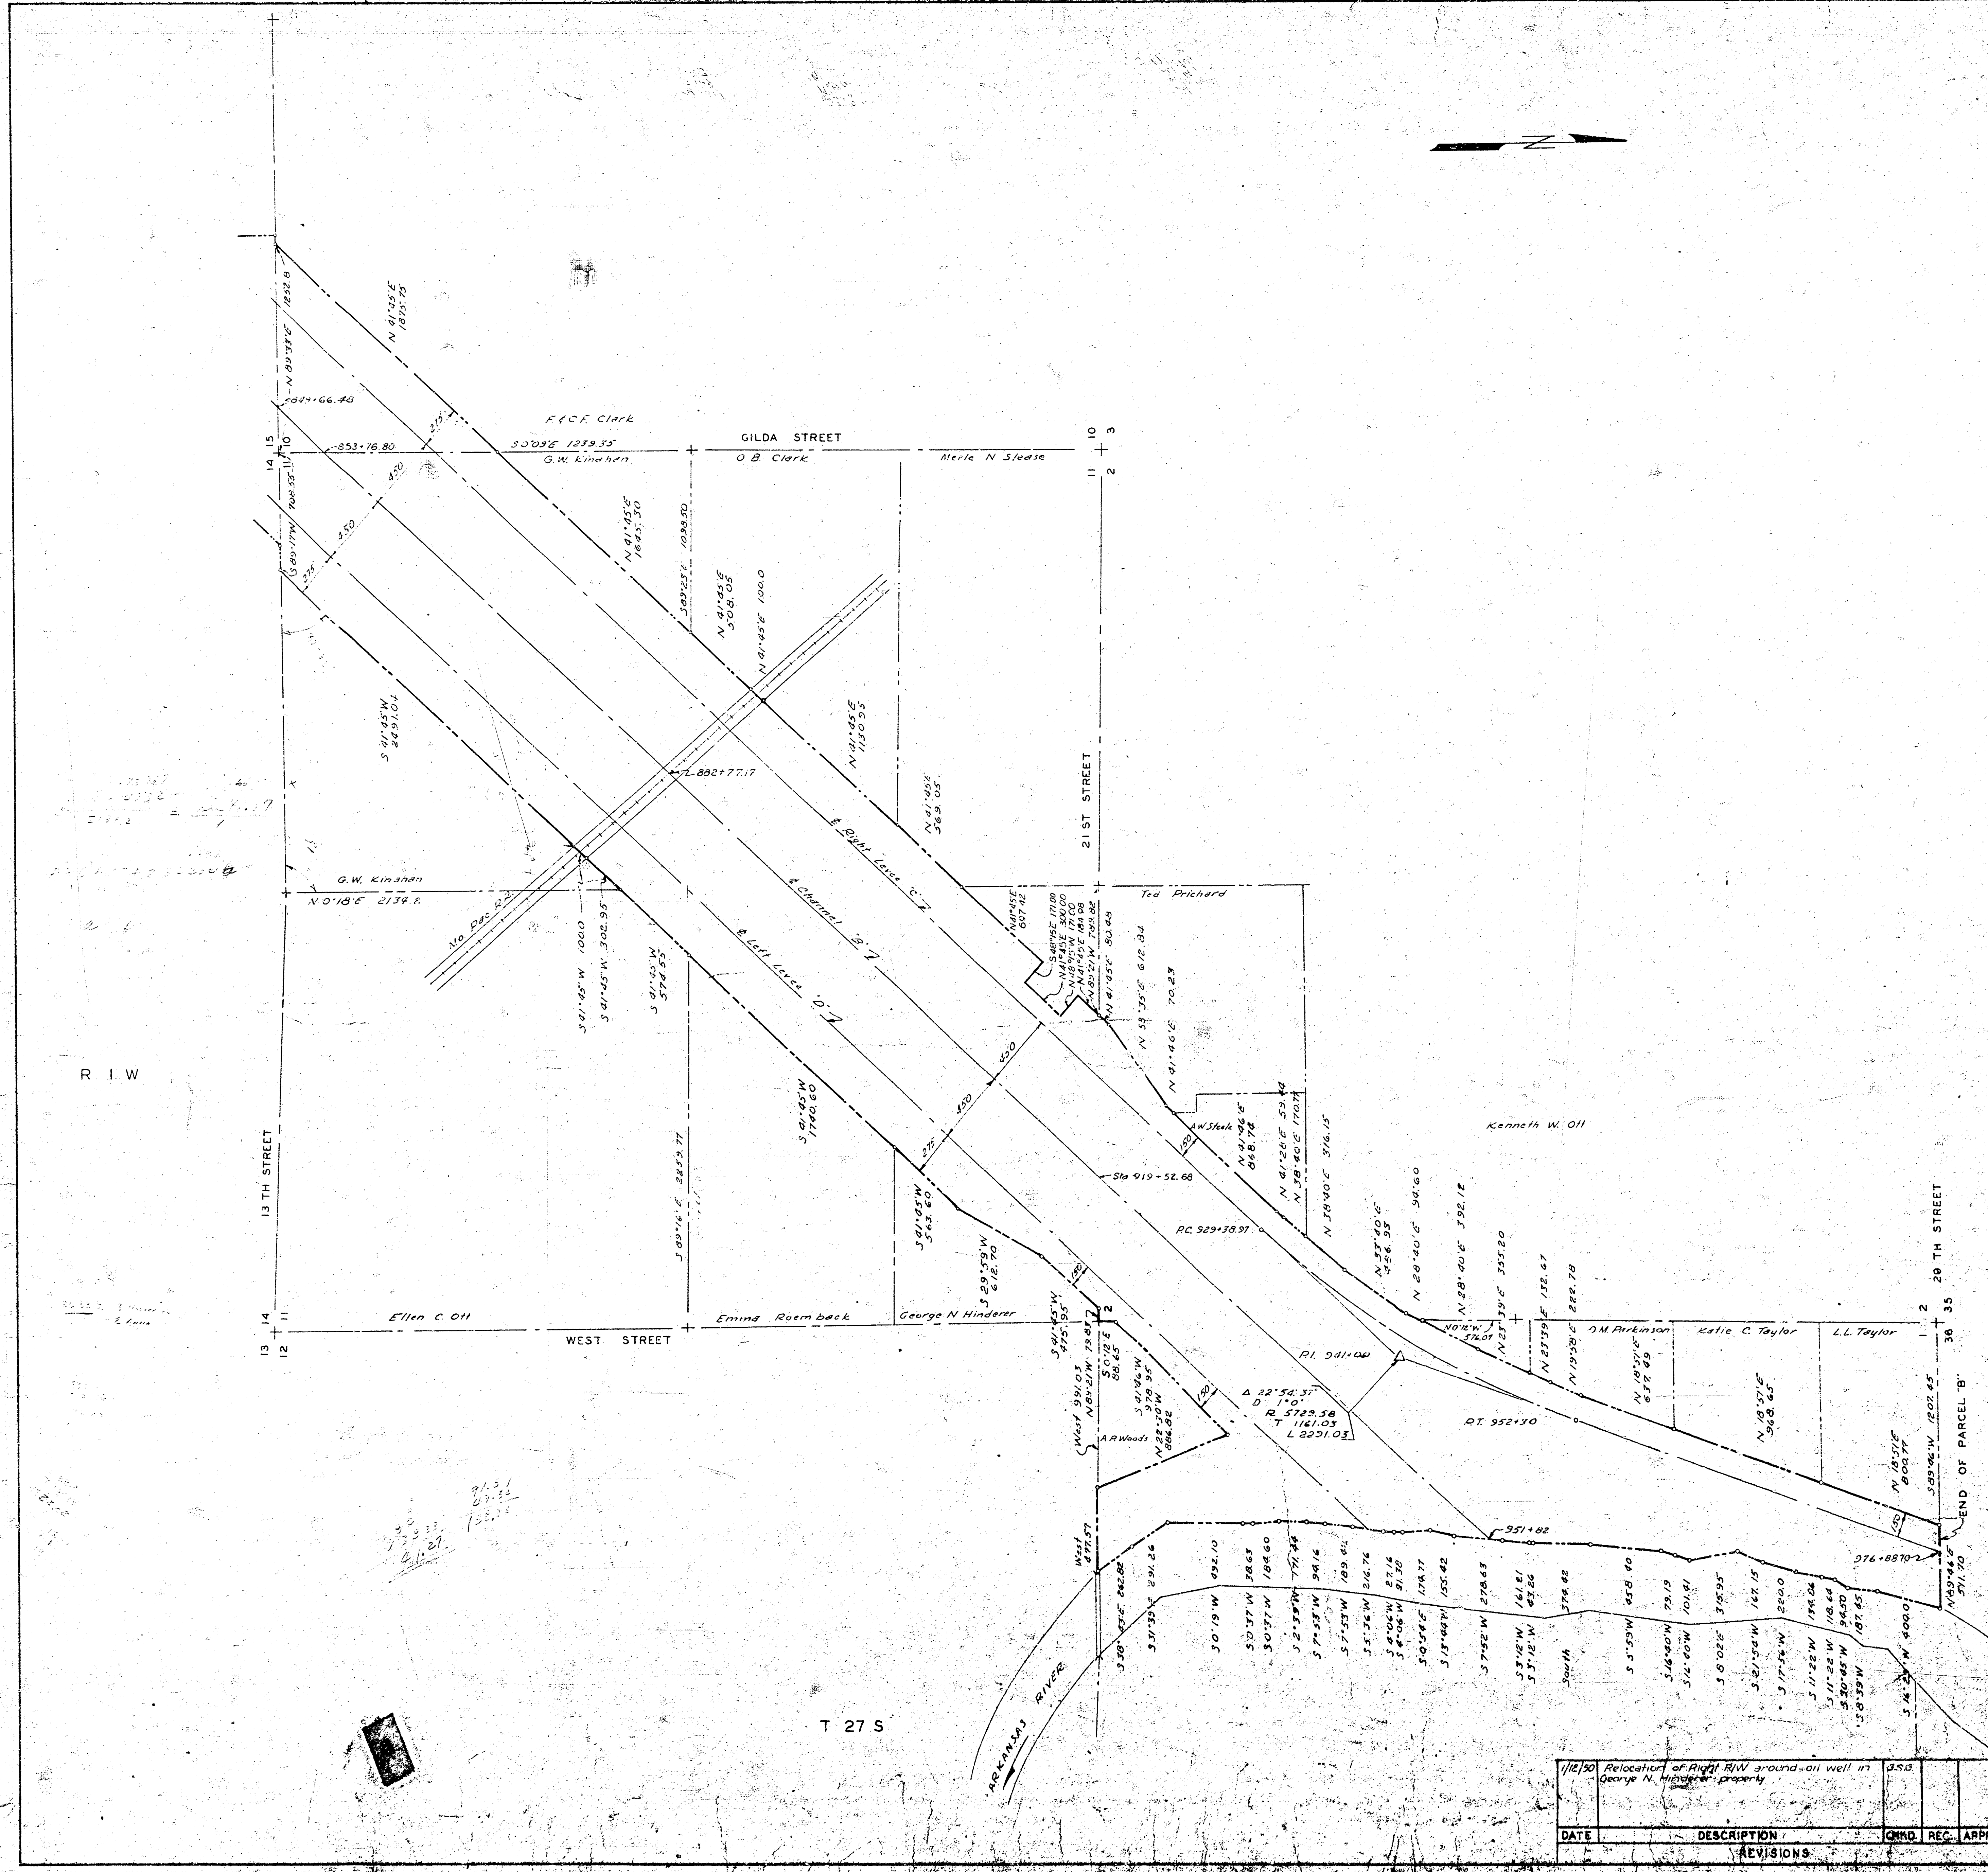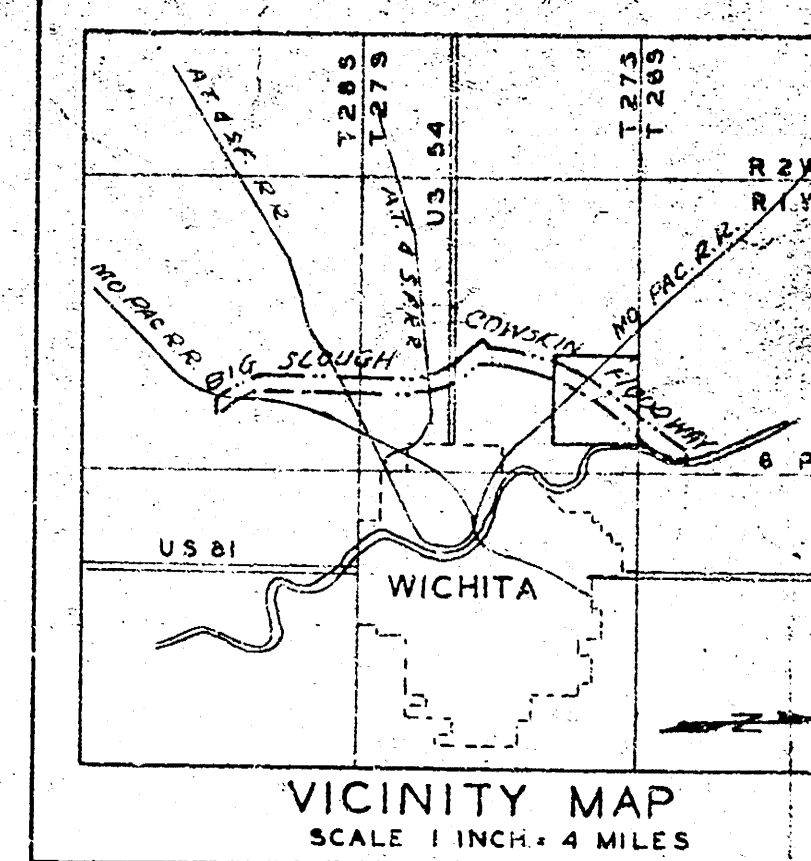


- LEGEND**
- CONCRETE MONUMENTS
 - △ P.I. OF CURVES
 - CENTER LINES OF LEVEES & CHANNELS
 - PROPERTY LINES
 - RIGHT OF WAY LIMITS

ARKANSAS RIVER BASIN
WICHITA AND VALLEY CENTER
FLOOD CONTROL PROJECT
BIG SLOUGH-COWSKIN CREEK FLOODWAY
PARCEL "B" PART I & II
RIGHT OF WAY PLAN

SCALE: 1 INCH = 400 FEET
CITY/COUNTY ENGINEER OFFICE WICHITA, KANSAS


DATE	DESCRIPTION	CHKD	REC	APPR
1/12/50	Relocation of Right R/W around oil well in George N. Hinderer property			

DRAWN: [Signature]
CHECKED: [Signature]
APPROVED: [Signature]


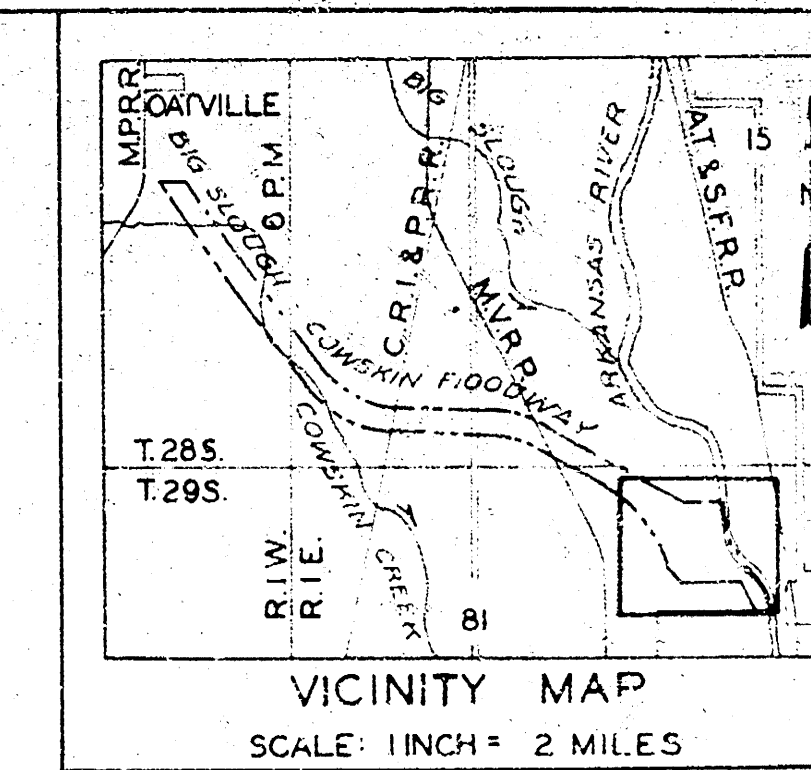


LEGEND

- CONCRETE MONUMENT
- P.I. OF CURVE
- CENTER LINES OF LEVEES & CHANNELS
- PROPERTY LINES
- RIGHT OF WAY LIMIT

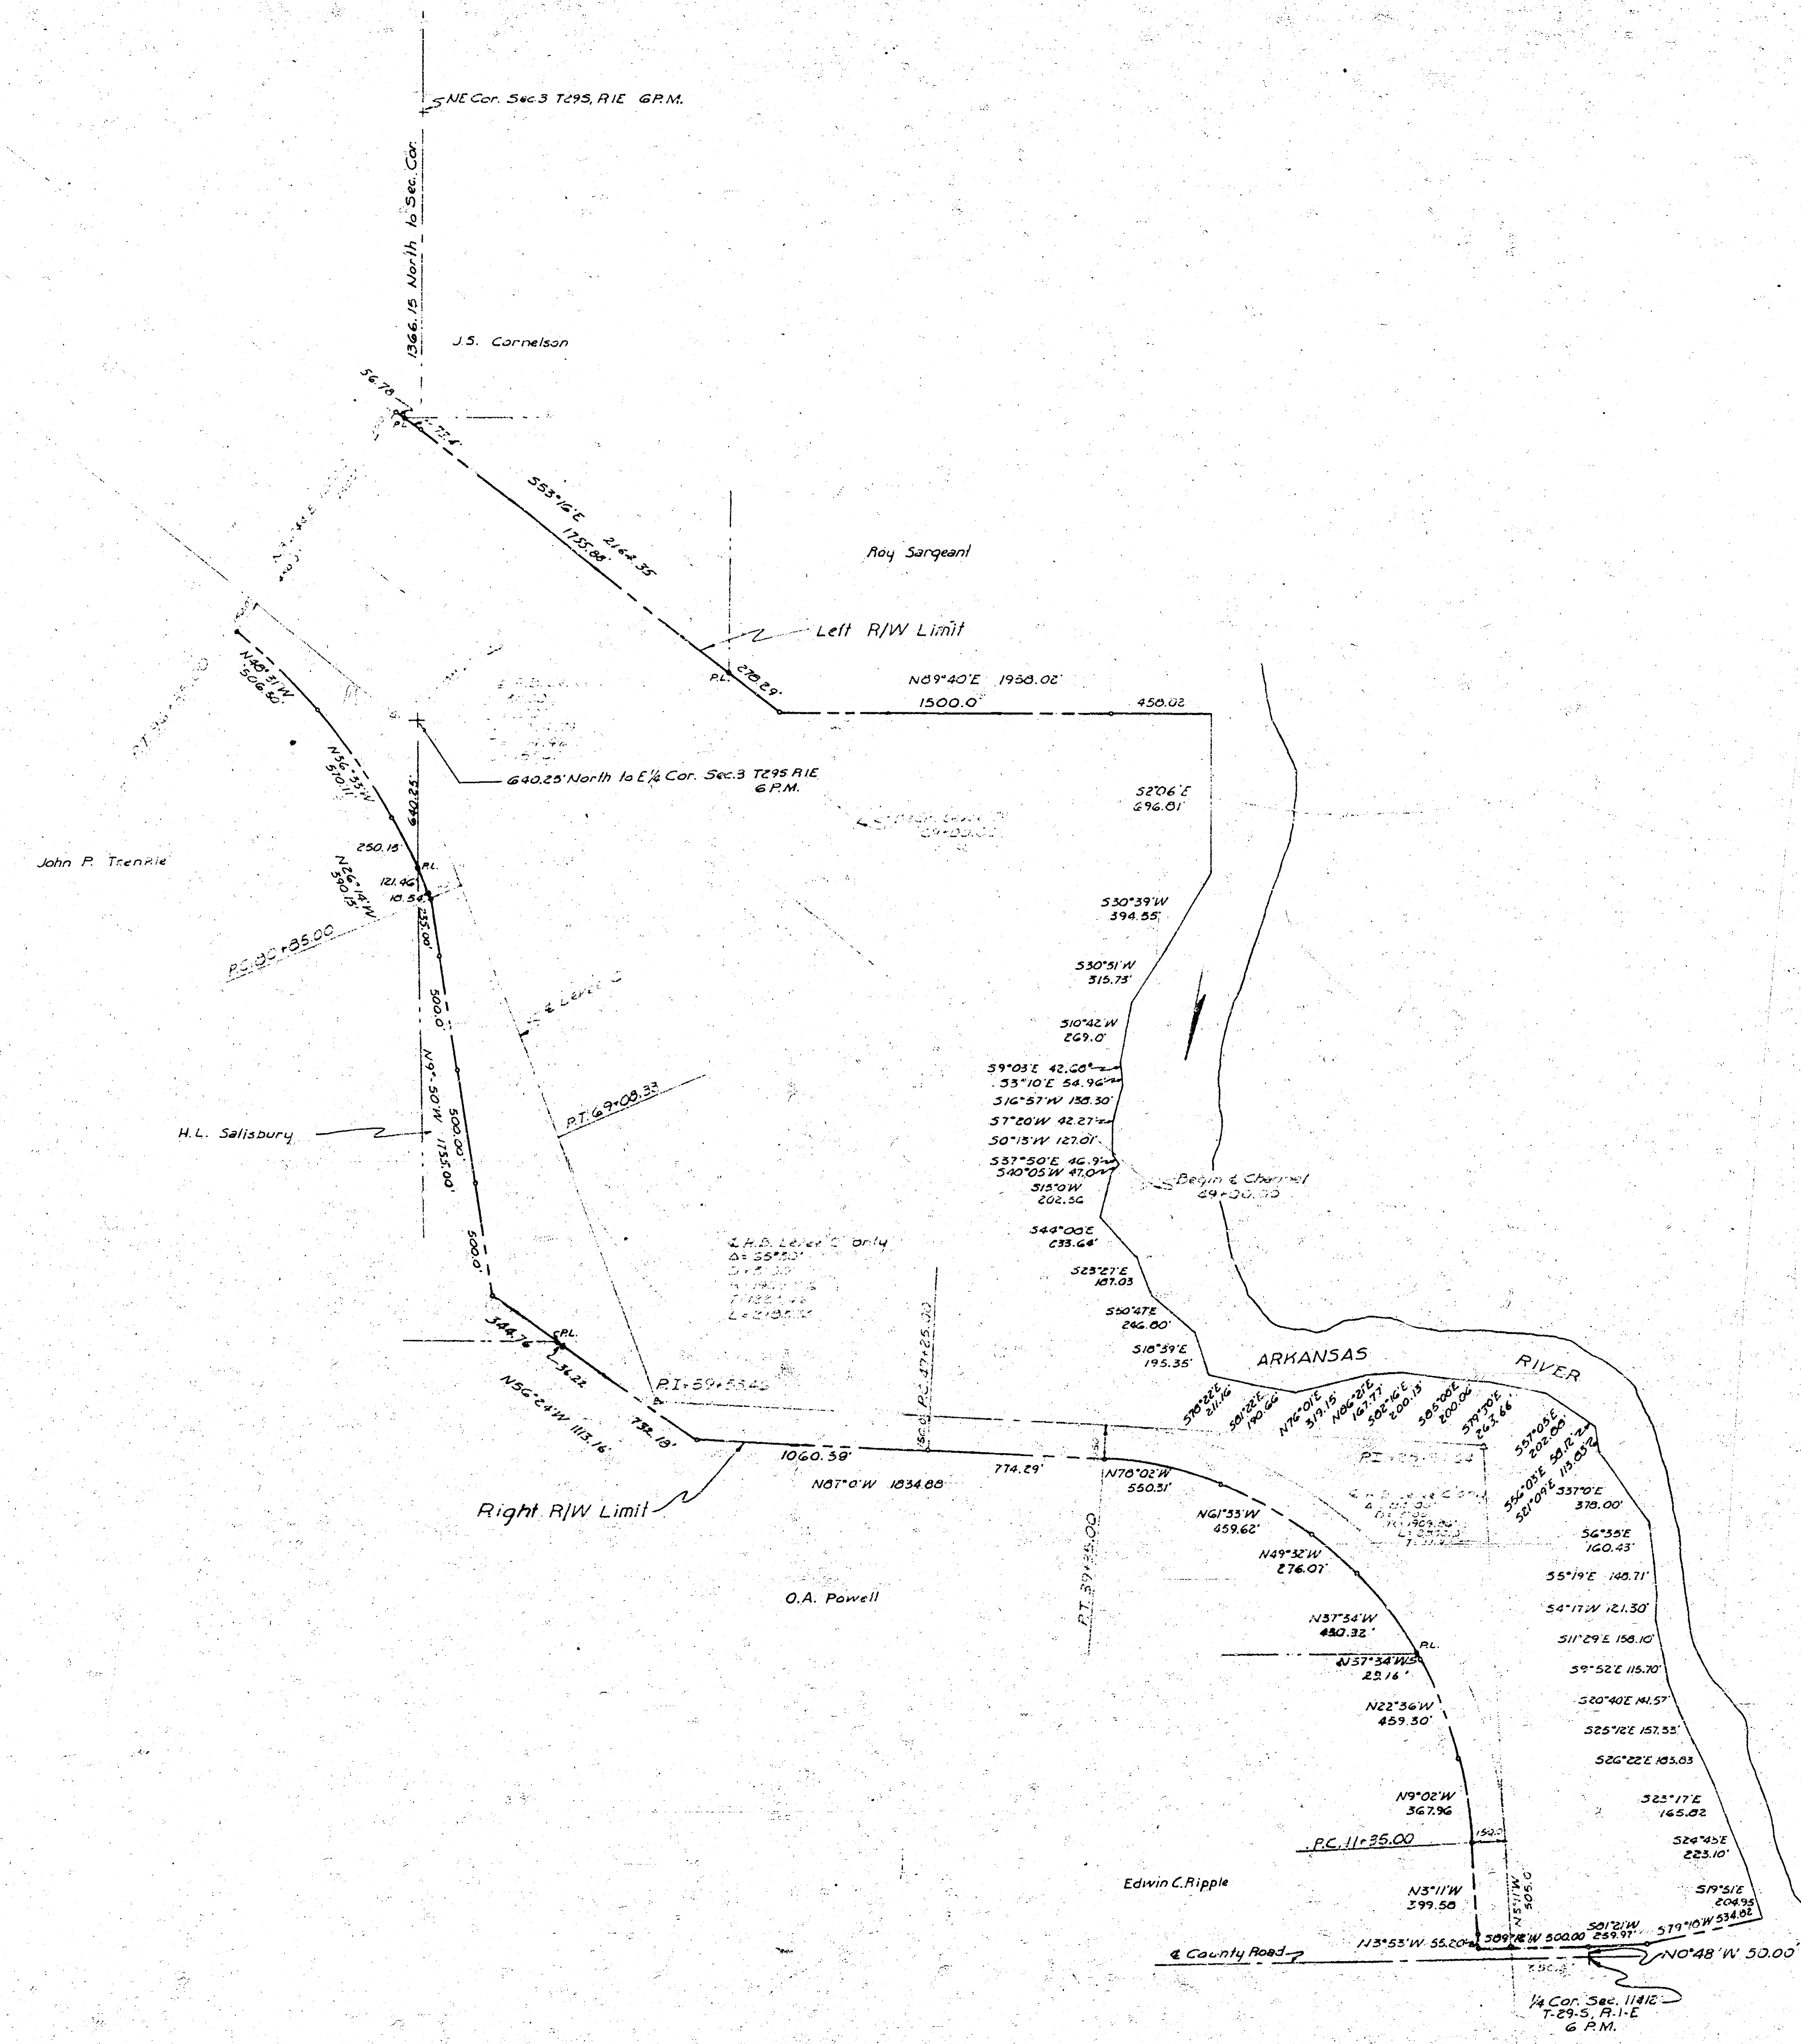

ARKANSAS RIVER WATERSHED
WICHITA AND VALLEY CENTER
BIG SLOUGH - COWSKIN FLOODWAY
RIGHT OF WAY PLAN
PARCEL "A"
SCALE: 1 INCH = 400 FEET
CITY-COUNTY ENGINEER OFFICE, WICHITA, KANSAS
JULY 19, 1949
APPROVED:
ENGINEER IN CHARGE
DRAWN BY
CHECKED BY
SHEET 1 OF 5 SHEETS

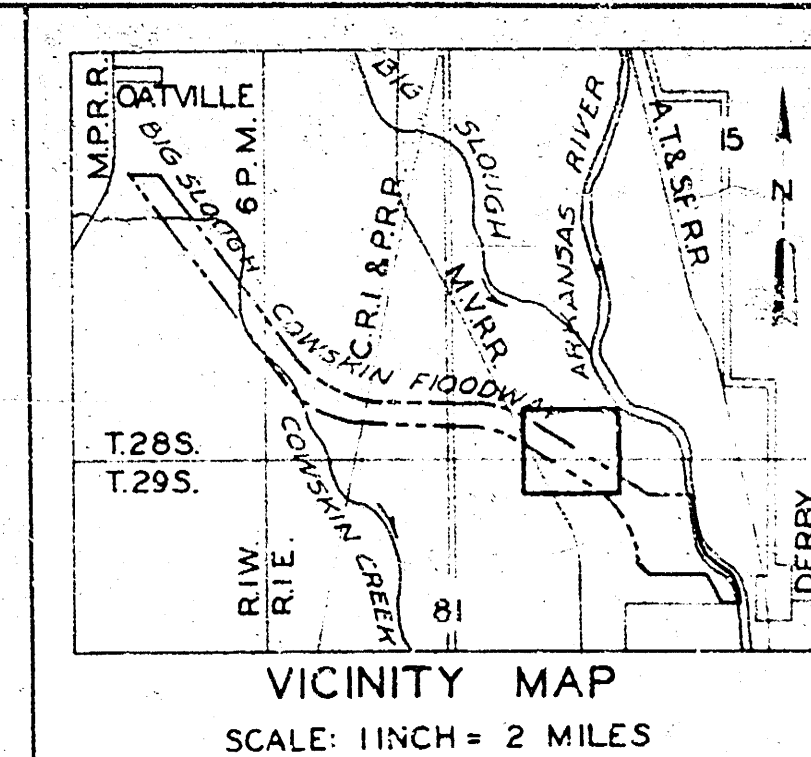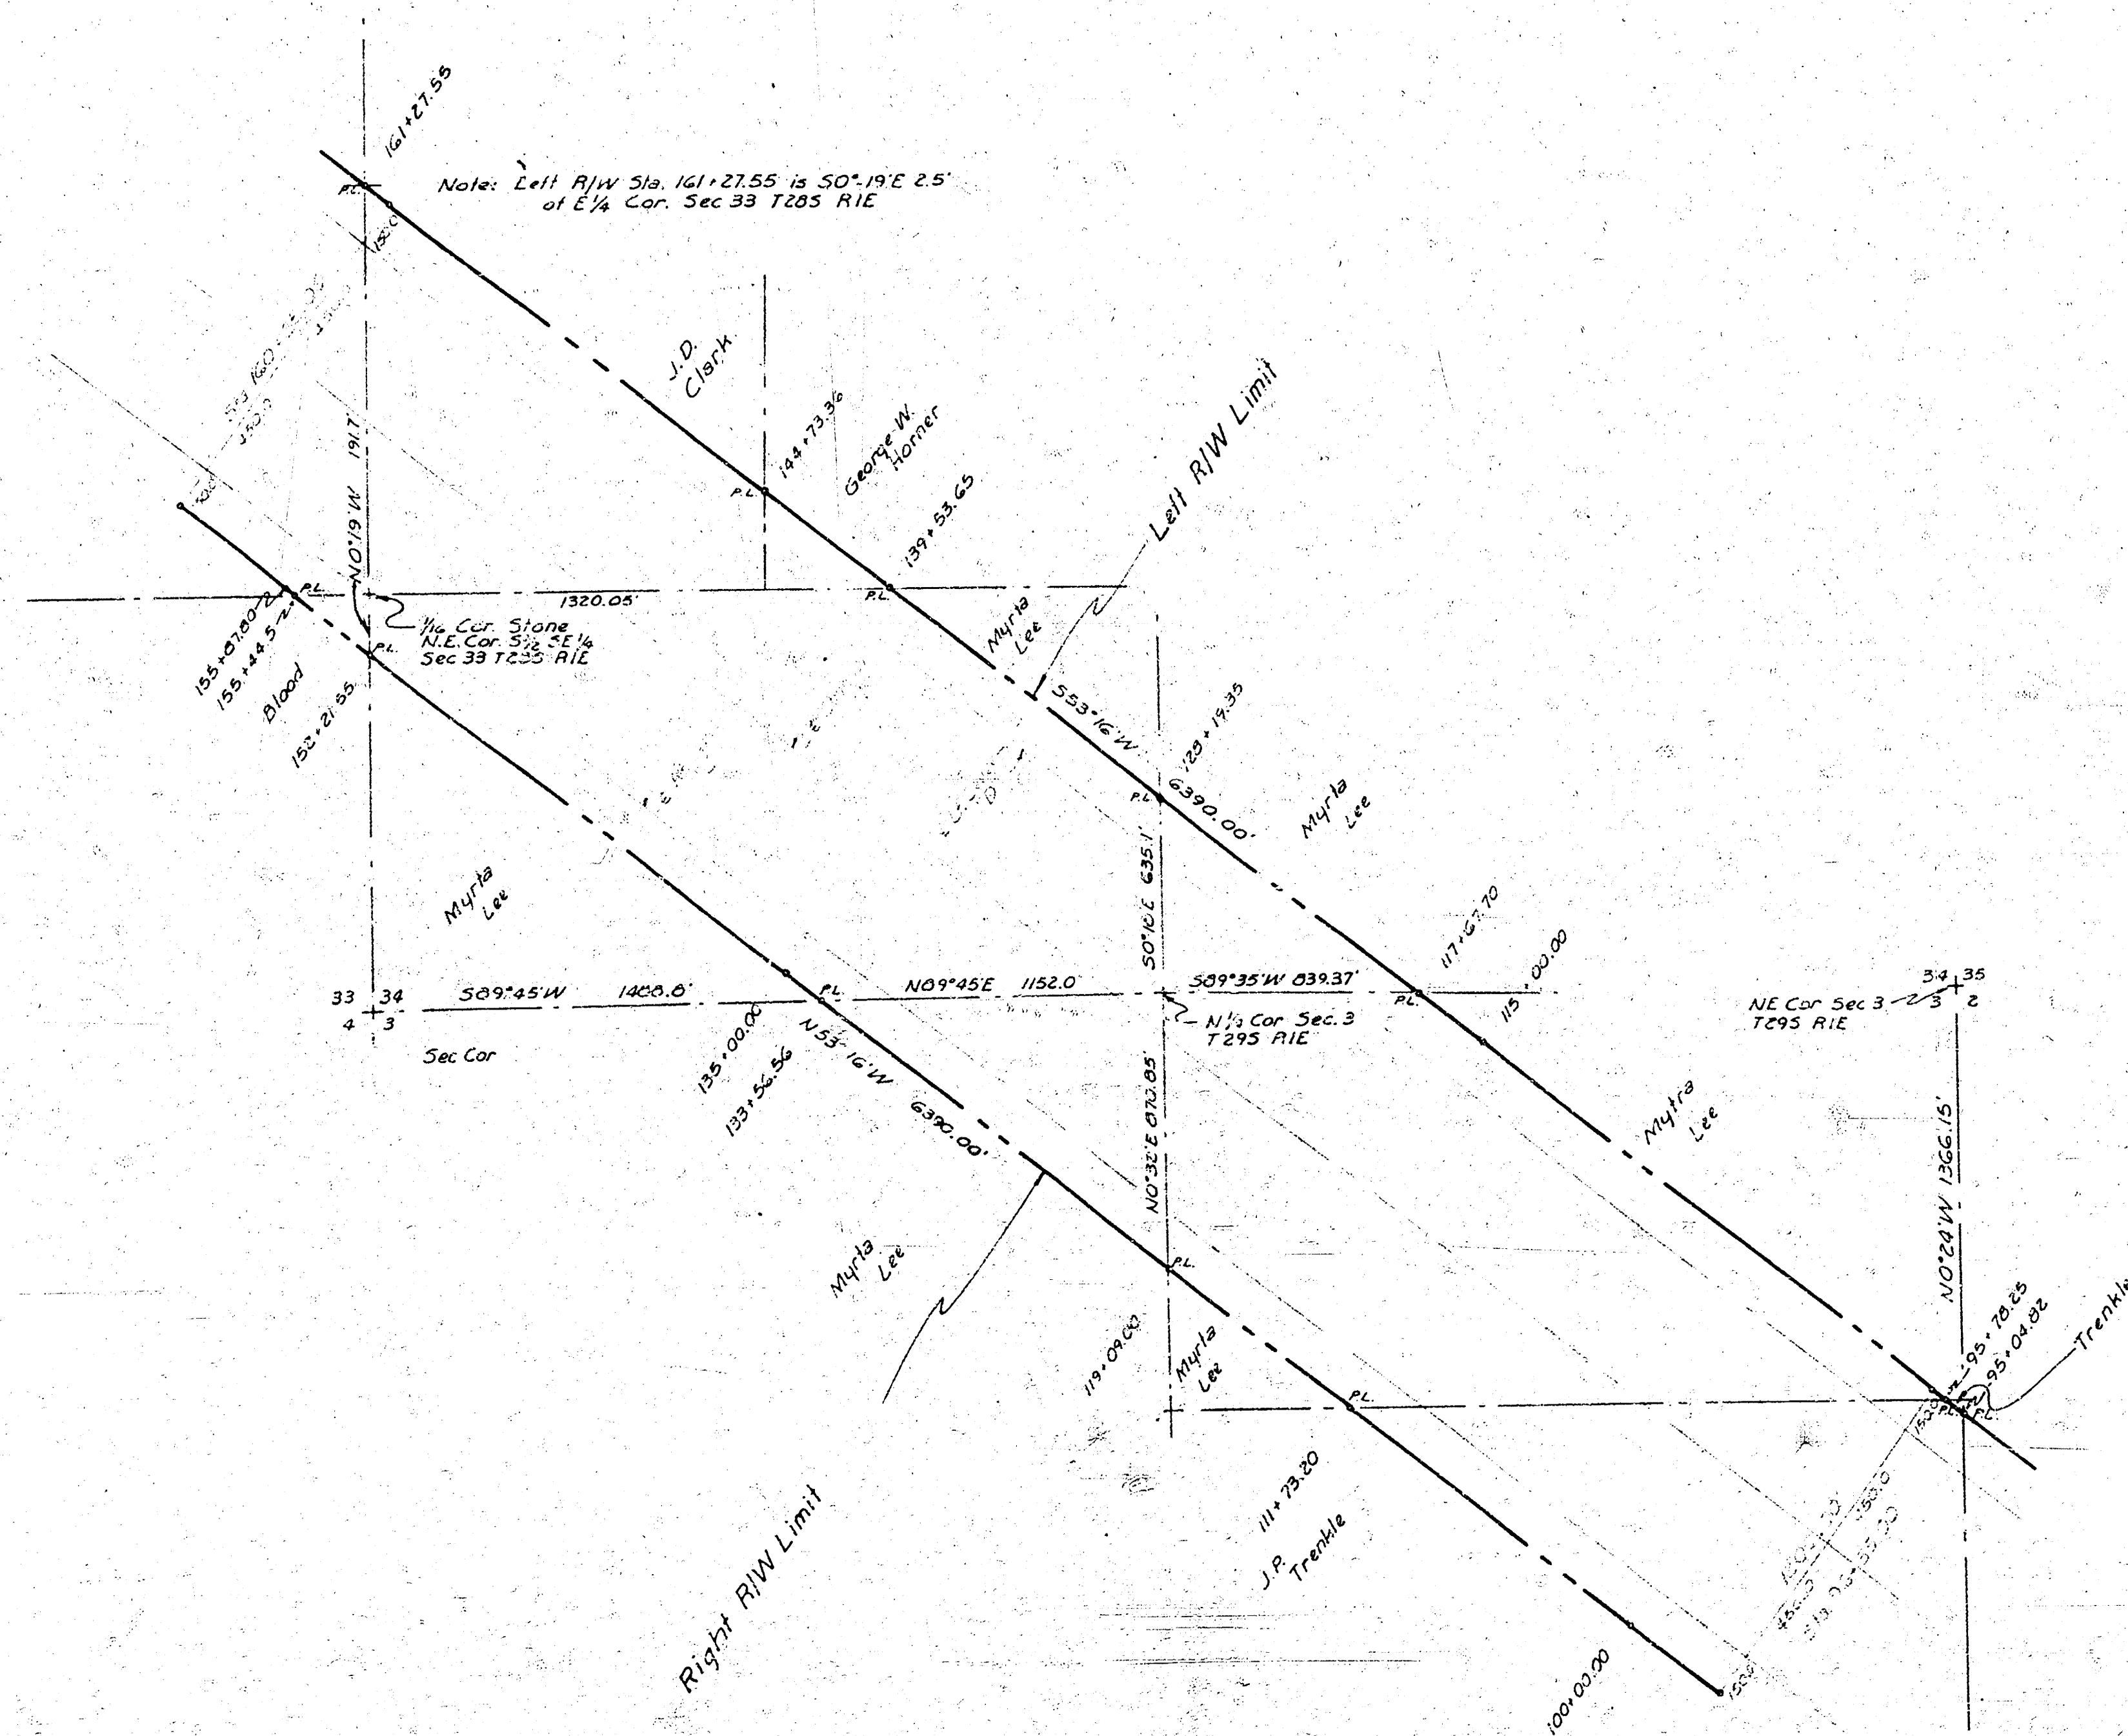


LEGEND

- CONCRETE MONUMENTS
- △ P.I. OF CURVE
- CENTER LINES OF LEVEES & CHANNELS
- PROPERTY LINES
- RIGHT OF WAY LIMIT


ARKANSAS RIVER WATERSHED
WICHITA AND VALLEY CENTER
ARKANSAS RIVER, KANSAS
BIG SLOUGH - COWSKIN FLOODWAY
RIGHT OF WAY PLAN
PARCEL "A"
SCALE: 1 INCH = 400 FEET
400 200 0 400 800

CITY-COUNTY ENGINEER OFFICE, WICHITA, KANSAS JULY 19, 1949
APPROVED: *C. J. Trebble*
ENGINEER IN CHARGE

DRAWN BY *J. J. Trebble*
CHECKED BY *J. J. Trebble* SHEET 2 OF 5 SHEETS

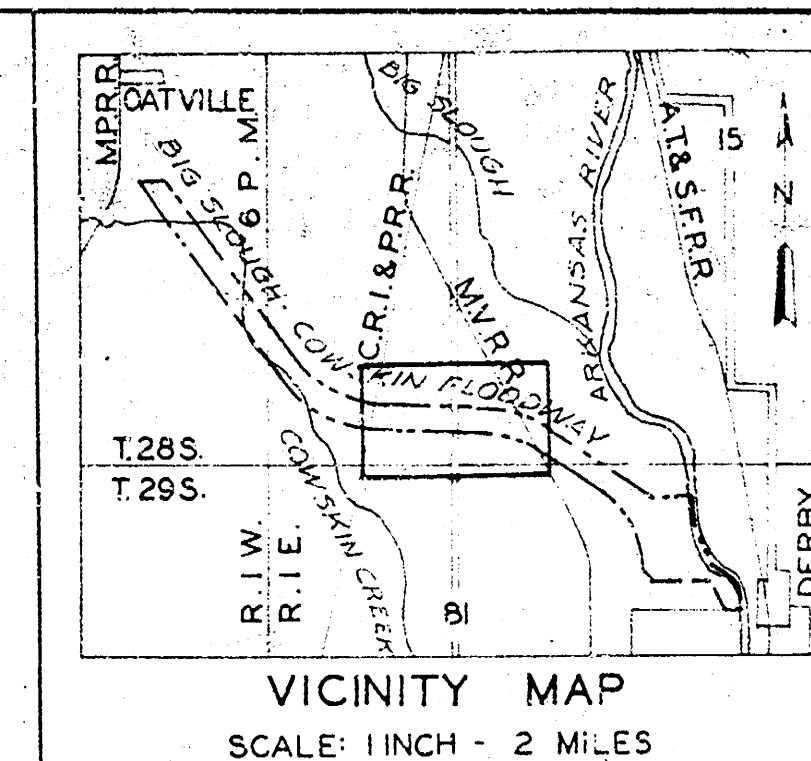

- LEGEND**
- CONCRETE MONUMENTS
 - △ P.I. OF CURVE
 - CENTER LINES OF LEVEES & CHANNELS
 - PROPERTY LINES
 - RIGHT OF WAY LIMIT

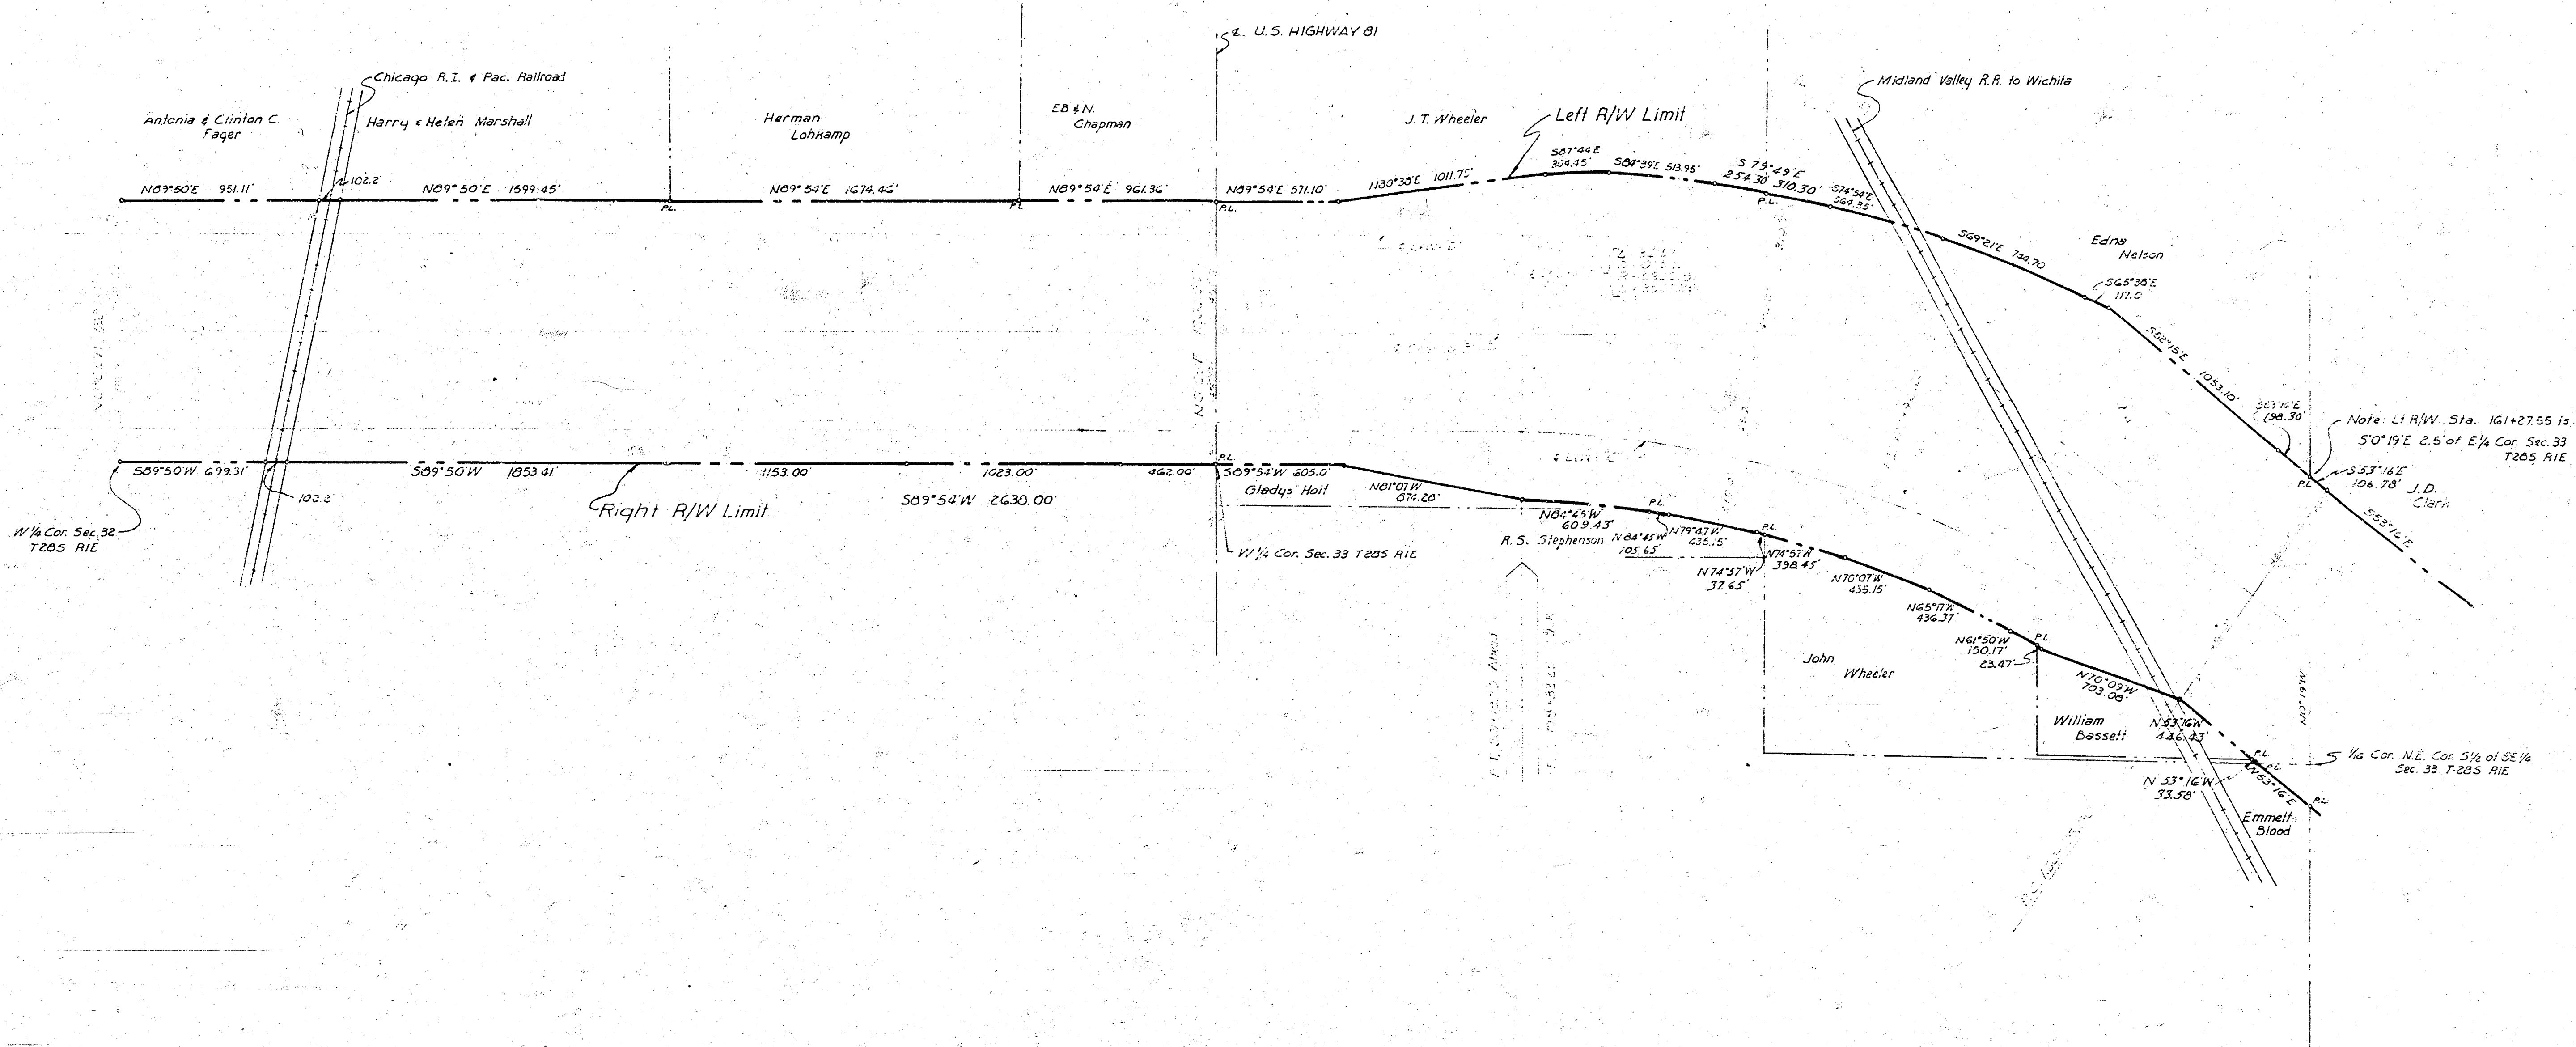


ARKANSAS RIVER WATERSHED
WICHITA AND VALLEY CENTER
ARKANSAS RIVER, KANSAS
**BIG SLOUGH - COWSKIN FLOODWAY
RIGHT OF WAY PLAN**
PARCEL "A"
SCALE: 1 INCH = 400 FEET
400 200 0 400 800

CITY-COUNTY ENGINEER OFFICE, WICHITA, KANSAS JULY 19, 1949


APPROVED:
[Signature]
ENGINEER IN CHARGE

DRAWN BY: *[Signature]*
CHECKED BY: *[Signature]*

SHEET 3 OF 5 SHEETS

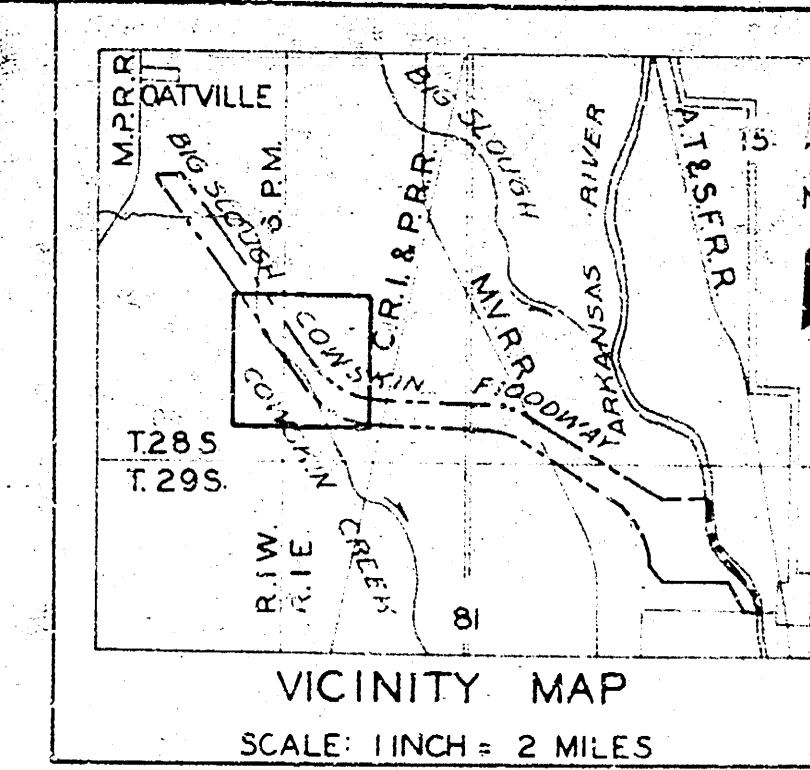

- LEGEND
- CONCRETE MONUMENT
 - P.I. OF CURVE
 - CENTER LINES OF LEVEES & CHANNELS
 - PROPERTY LINES
 - RIGHT OF WAY LIMIT

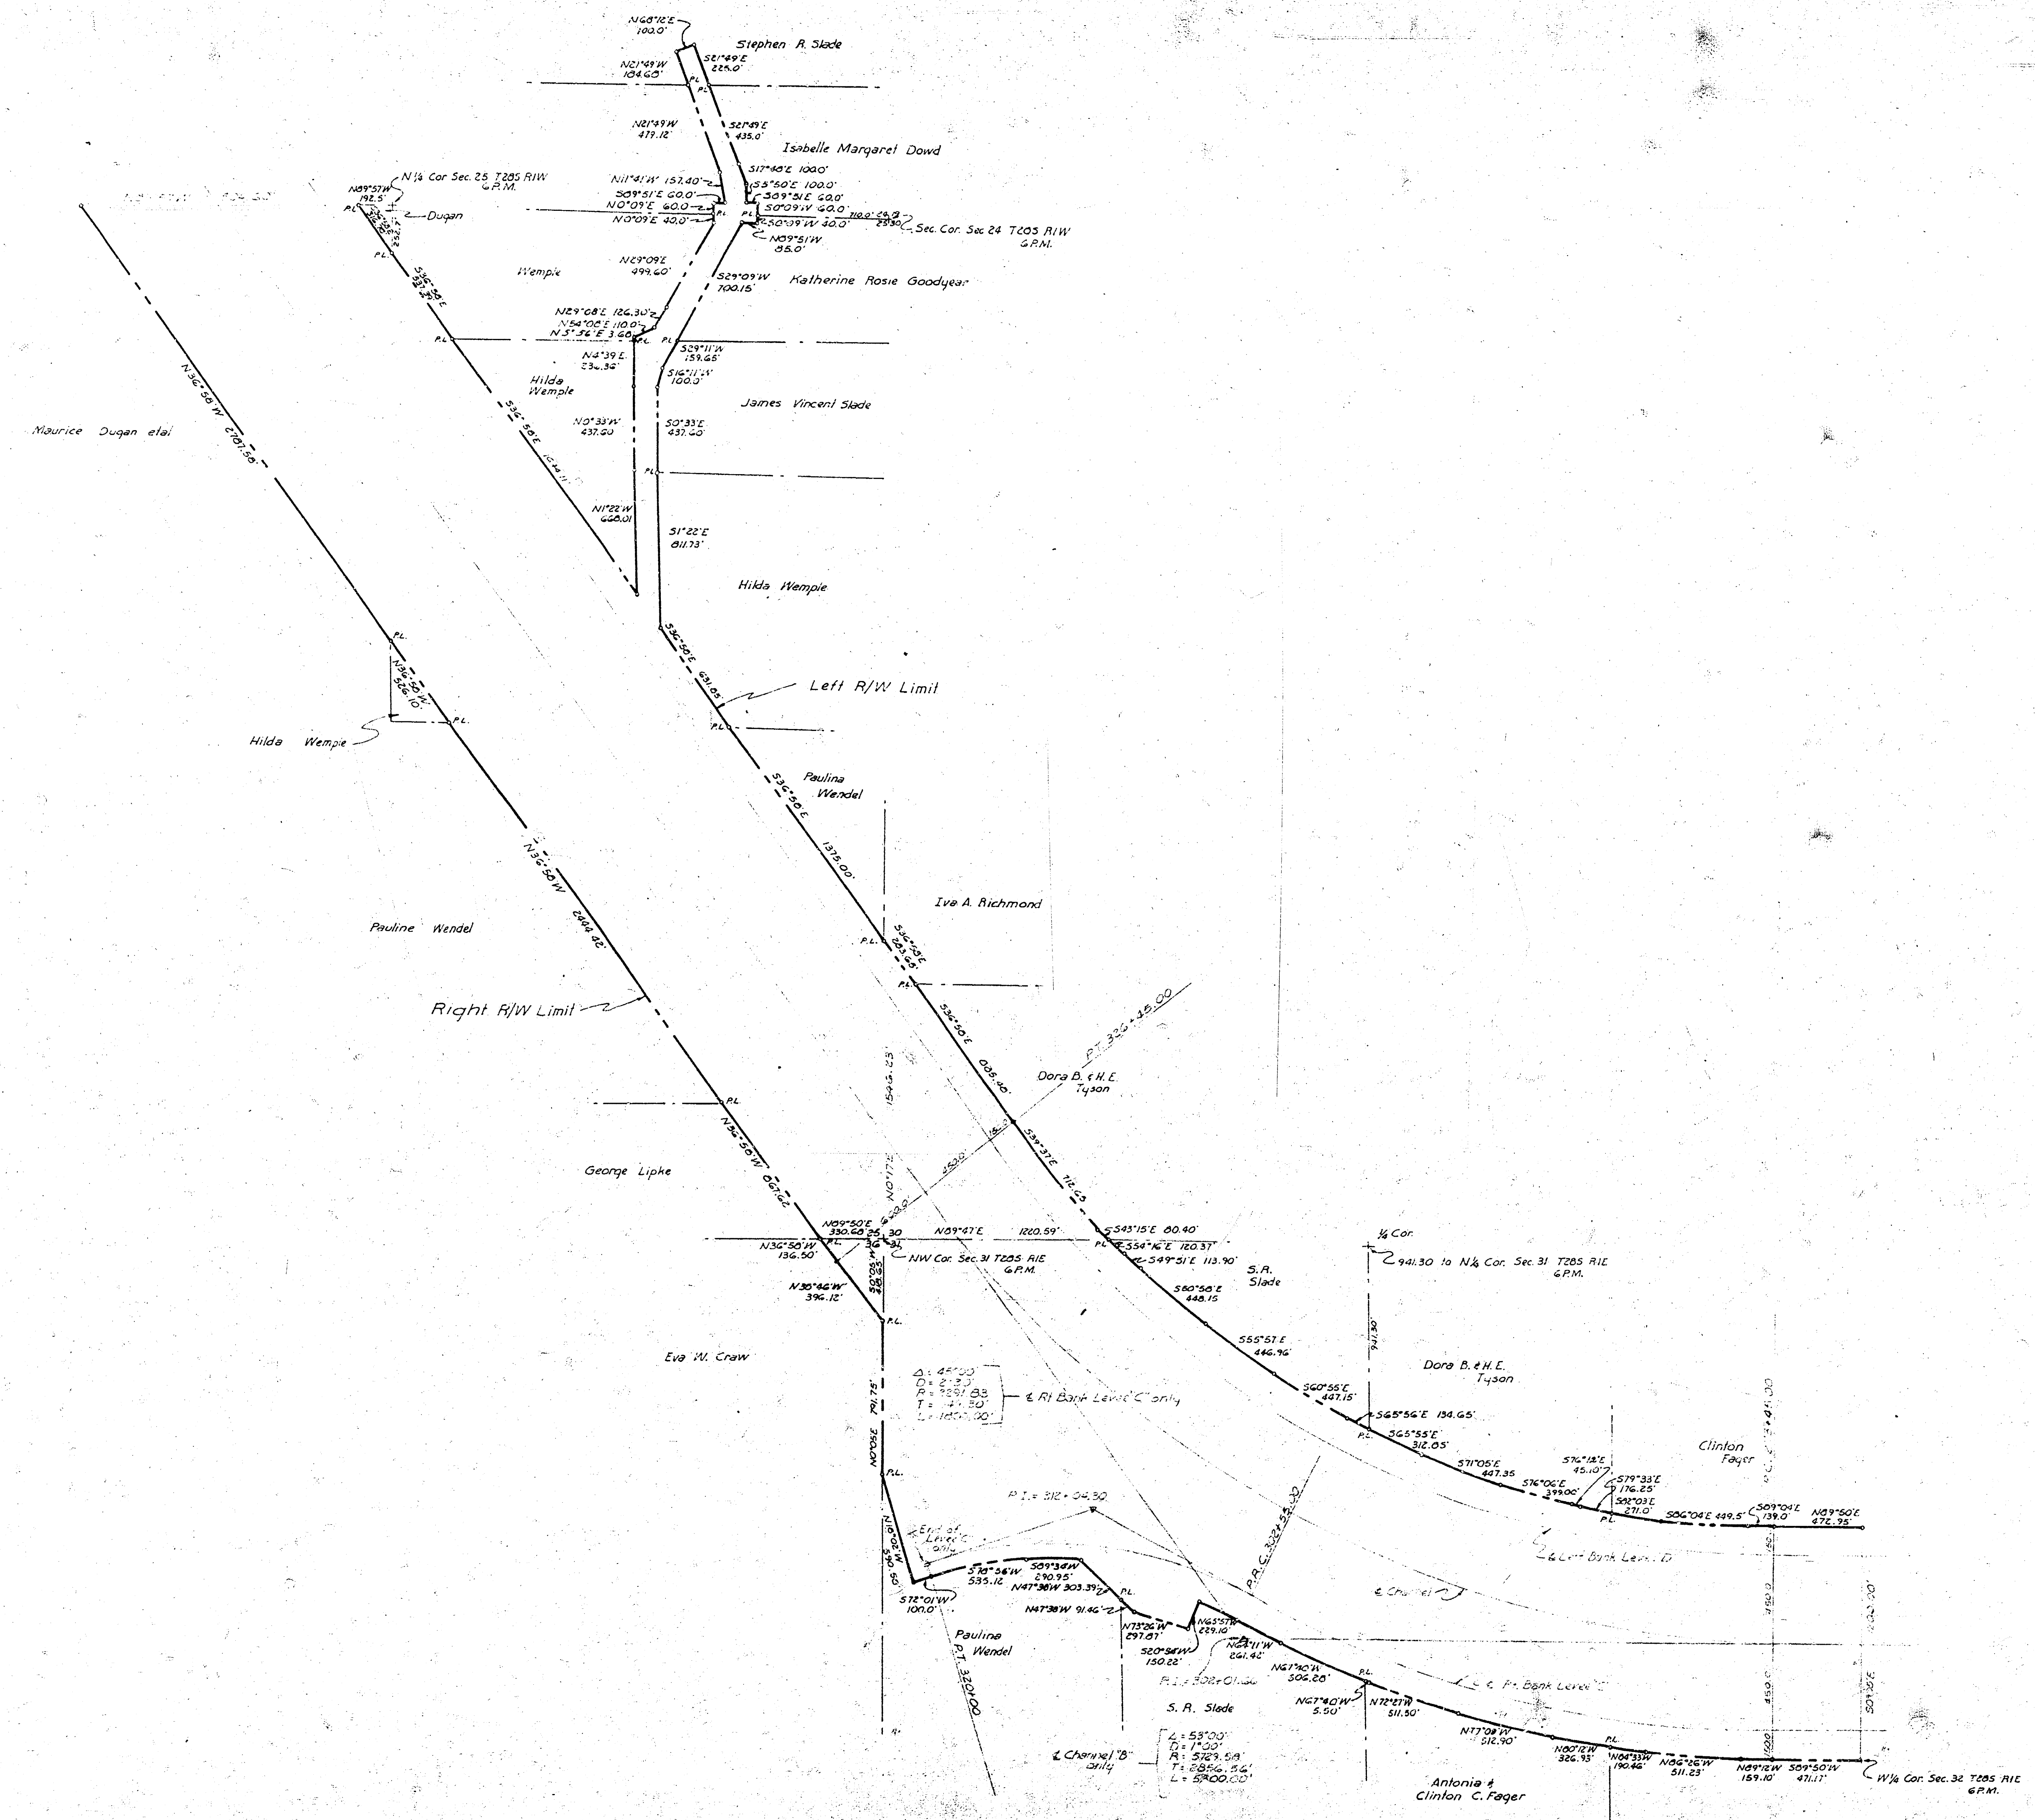


ARKANSAS RIVER WATERSHED
WICHITA AND VALLEY CENTER
ARKANSAS RIVER KANSAS
BIG SLOUGH - COWSKIN FLOODWAY
RIGHT OF WAY PLAN
SCALE: 1 INCH = 400 FEET
400 200 0 400 800

CITY-COUNTY ENGINEER OFFICE, WICHITA, KANSAS JULY 19, 1949



APPROVED:
[Signature]
ENGINEER IN CHARGE

DRAWN BY *[Signature]*
CHECKED BY *[Signature]*

SHEET 4 OF 5 SHEETS

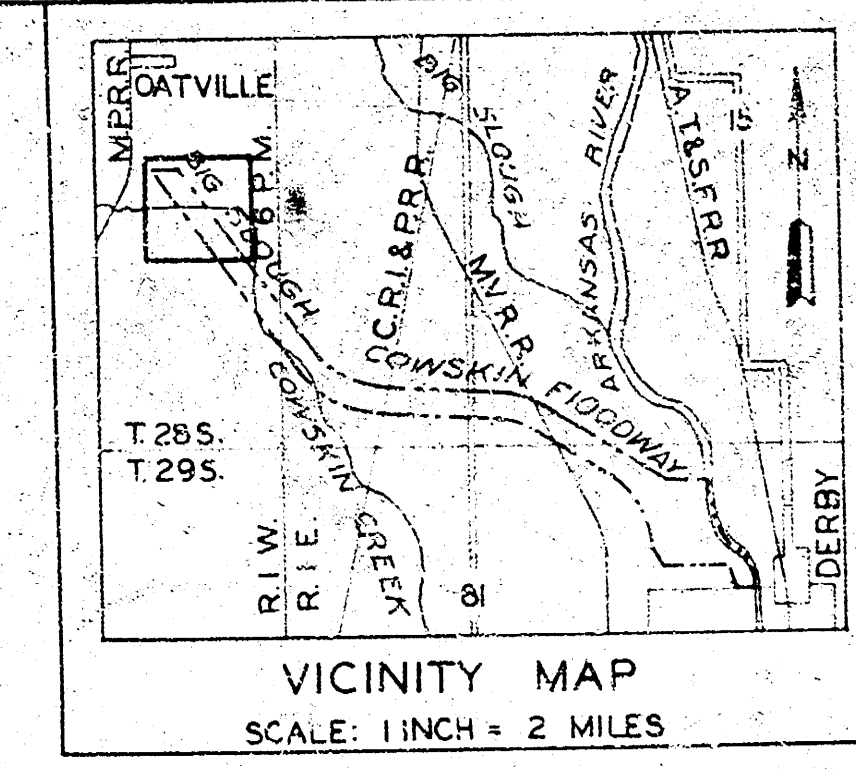

- LEGEND
- CONCRETE MONUMENTS
 - △ P.I. OF CURVE
 - CENTER LINES OF LEVEES & CHANNELS
 - PROPERTY LINES
 - RIGHT OF WAY LIMIT

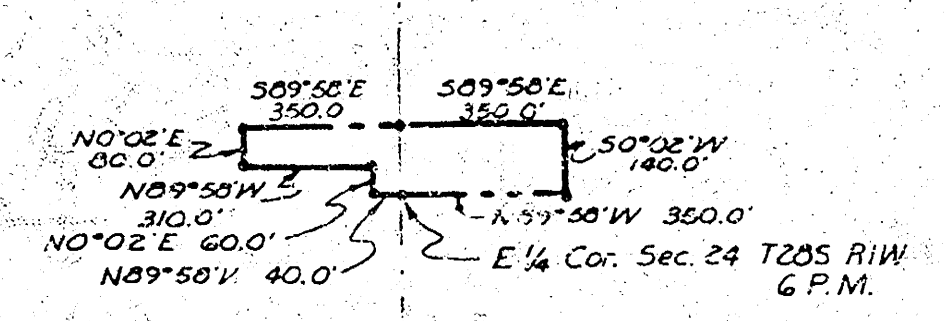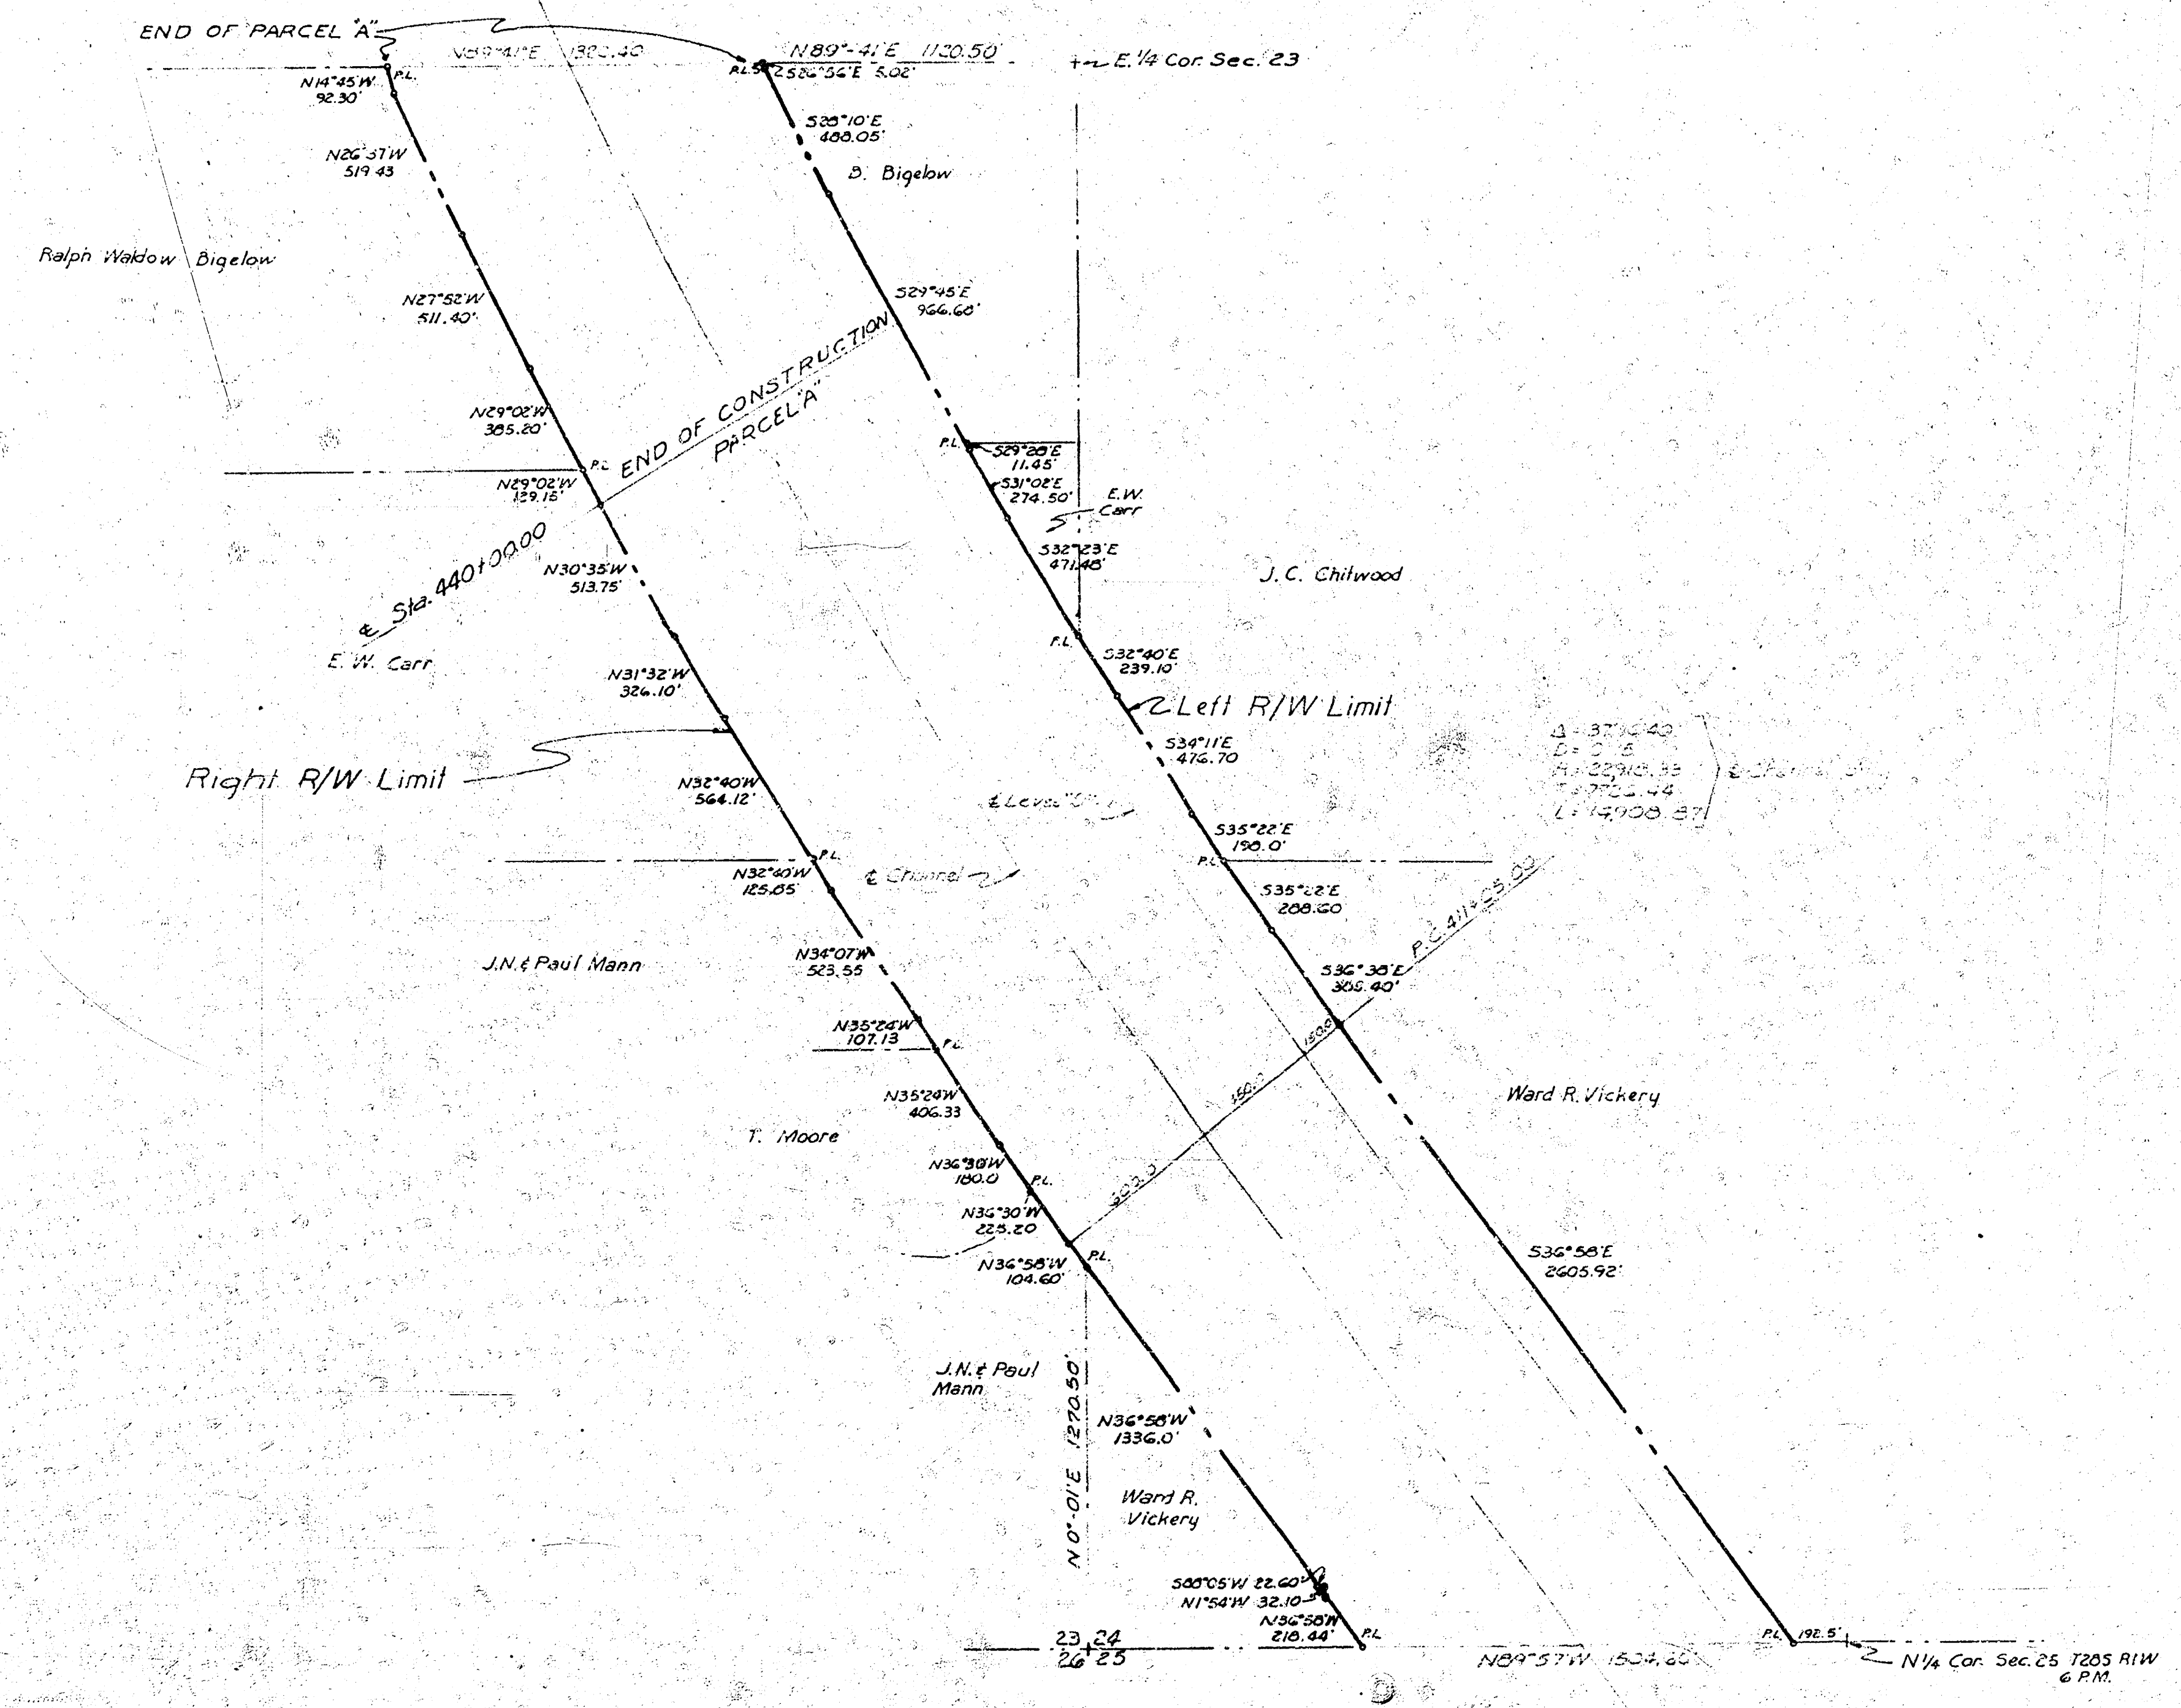

ARKANSAS RIVER WATERSHED
WICHITA AND VALLEY CENTER
ARKANSAS RIVER, KANSAS
BIG SLOUGH - COWSKIN FLOODWAY
RIGHT OF WAY PLAN
PARCEL "A"
SCALE: 1 INCH = 400 FEET
400 200 0 200 400 800

CITY-COUNTY ENGINEER OFFICE, WICHITA, KANSAS JULY 19, 1949
APPROVED: *C. M. ...*
ENGINEER IN CHARGE

DRAWN BY *...*
CHECKED BY *...*
SHEET 1 OF 5 SHEETS