
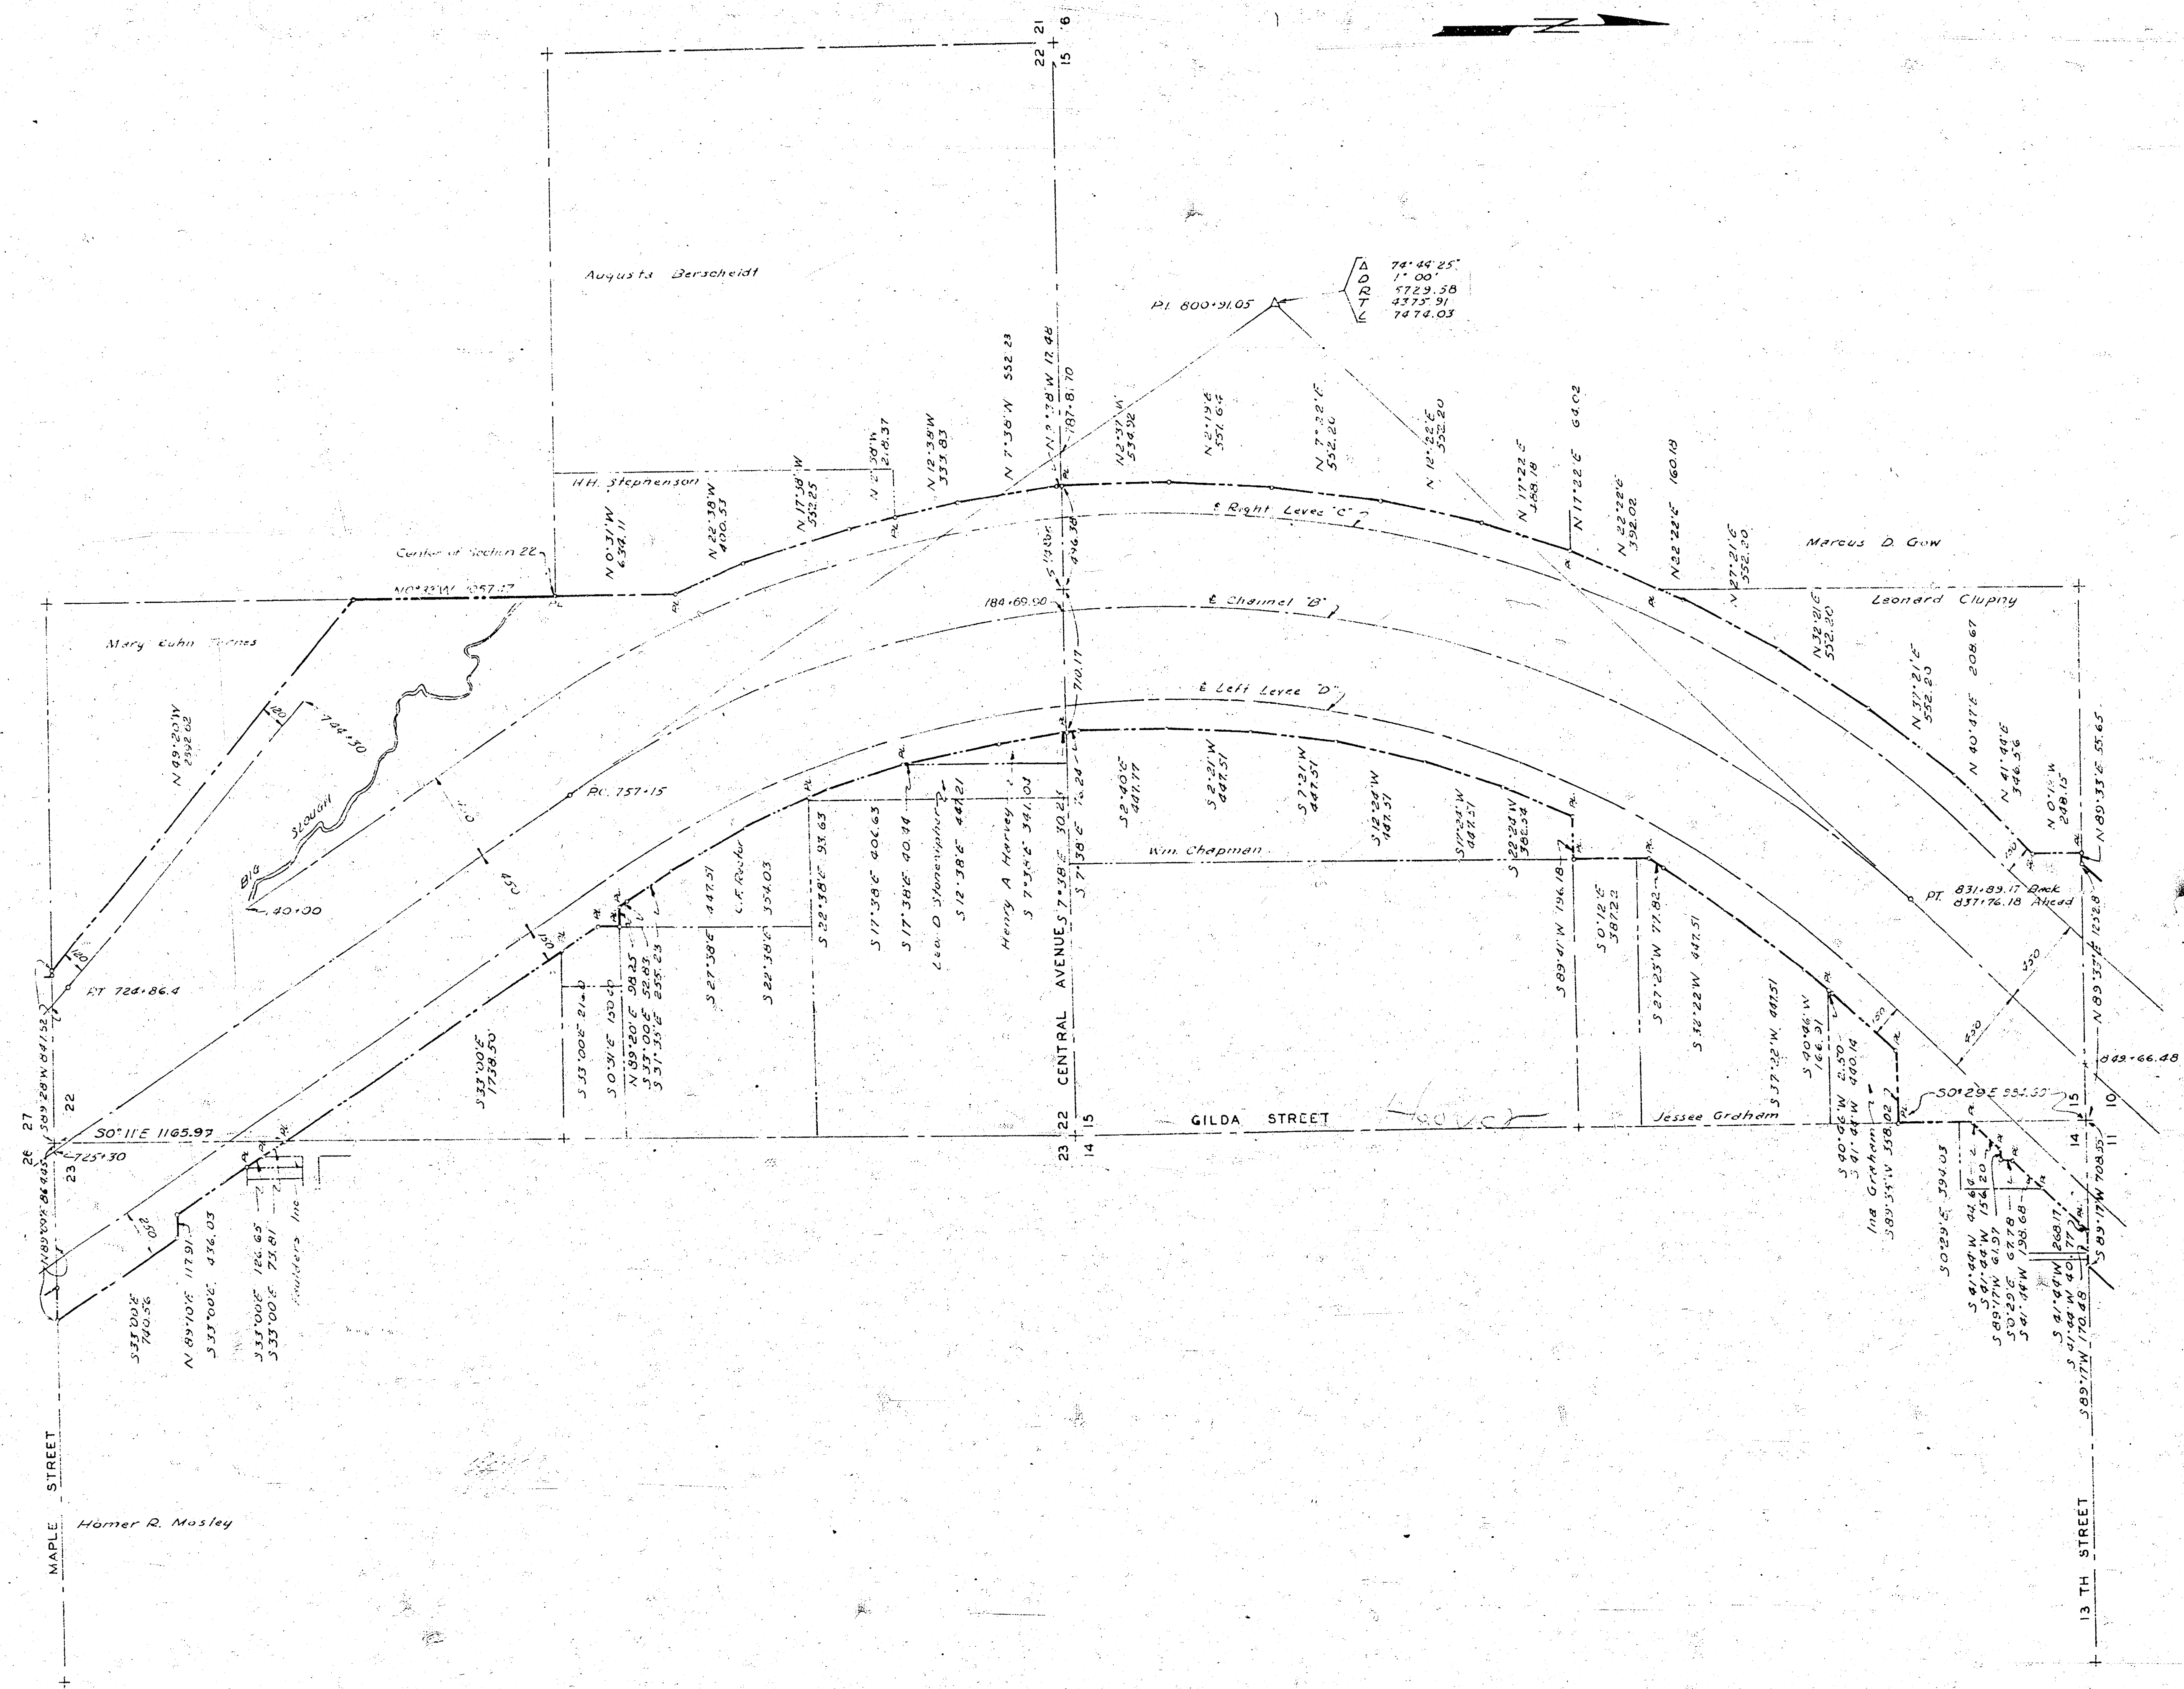


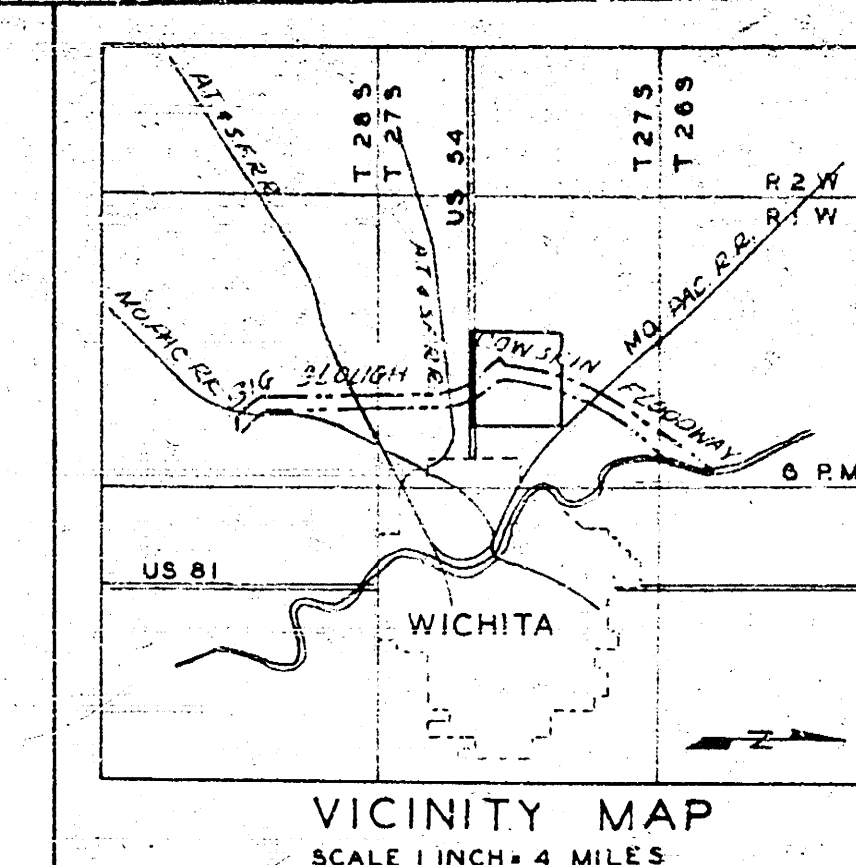

- LEGEND**
- CONCRETE MONUMENTS
 - △ P.I. OF CURVES
 - CENTER LINES OF LEVEES & CHANNELS
 - PROPERTY LINES
 - RIGHT OF WAY LIMITS

KANSAS RIVER BASIN
WICHITA AND VALLEY CENTER
FLOOD CONTROL PROJECT
BIG SLOUGH-COWSKIN CREEK FLOODWAY
PARCEL "B" PART I & II
RIGHT OF WAY PLAN

SCALE: 1 INCH = 400 FEET
CITY-COUNTY ENGINEER OFFICE, WICHITA, KANSAS

APPROVED: *[Signature]*
ENGINEER IN CHARGE



DRAWN: *[Signature]*
CHECKED: *[Signature]*

DATE: 1/31/50
DESCRIPTION: Relocation of Right of Way in Thomas property

REVISIONS

CHKD. REC. APPR.

SHEET 3 OF 4 SHEETS

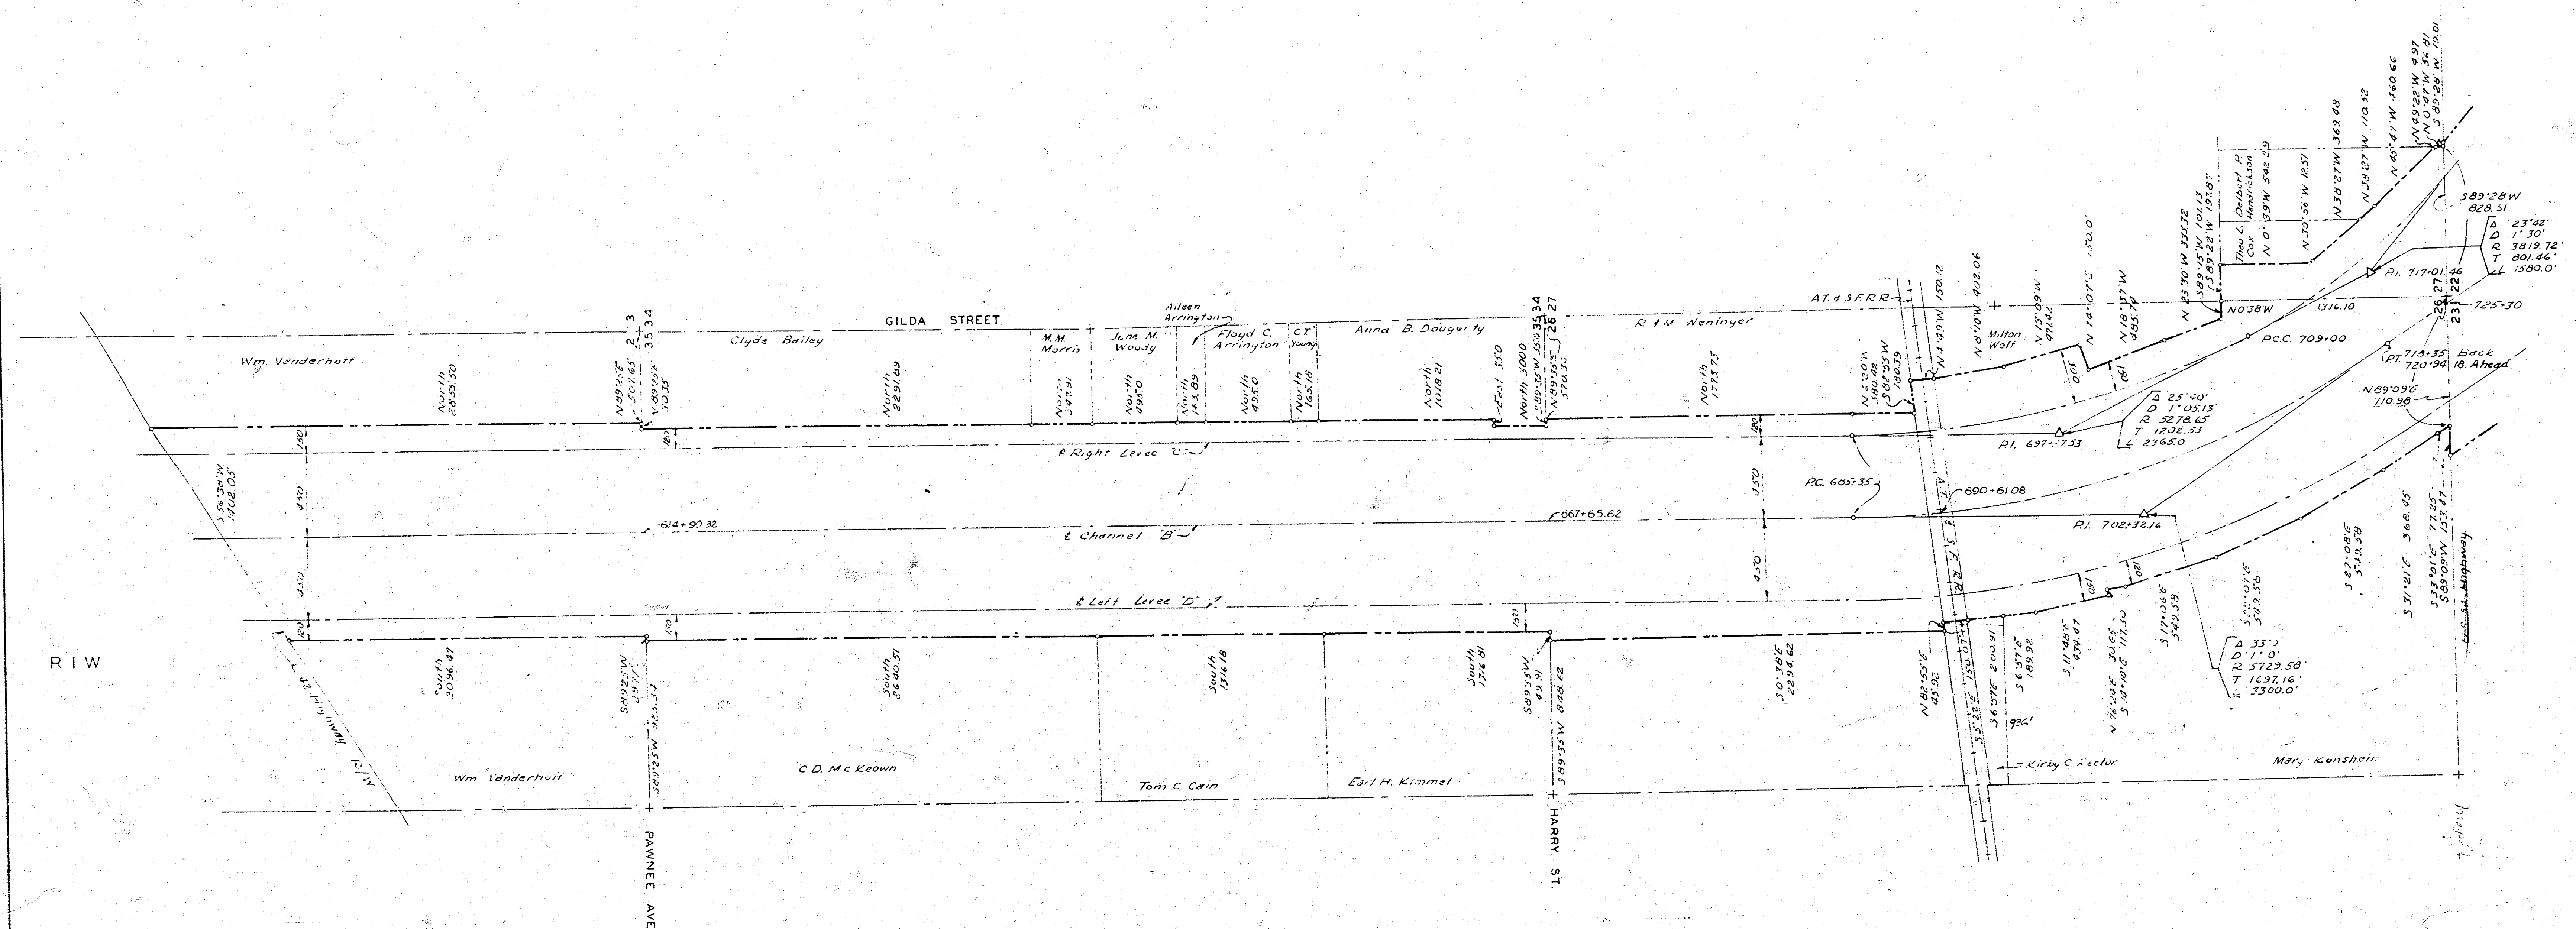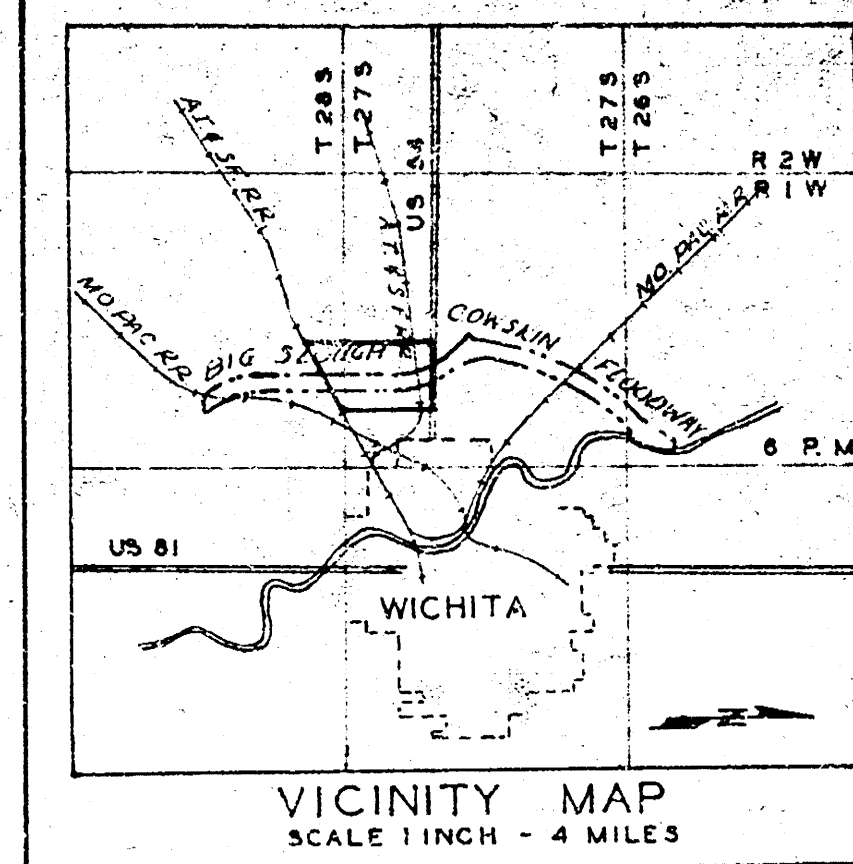

- LEGEND**
- ° CONCRETE MONUMENTS
 - △ P.I. OF CURVES
 - CENTER LINES OF LEVEES & CHANNELS
 - PROPERTY LINES
 - RIGHT OF WAY LIMITS

ARKANSAS RIVER BASIN
WICHITA AND VALLEY CENTER
FLOOD CONTROL PROJECT
**BIG SLOUGH-COWSKIN CREEK FLOODWAY
PARCEL "B" PART I & II
RIGHT OF WAY PLAN**

SCALE: 1 INCH = 400 FEET
CITY-COUNTY ENGINEER OFFICE, WICHITA, KANSAS


APPROVED:
C.D. McKeown
ENGINEER-IN-CHARGE

DRAWN: *Chad*
TRACED
CHECKED: *Chad*

DATE	DESCRIPTION	CHKD.	REC.	APPR.
	REVISIONS			

T 28 S

T 27 S

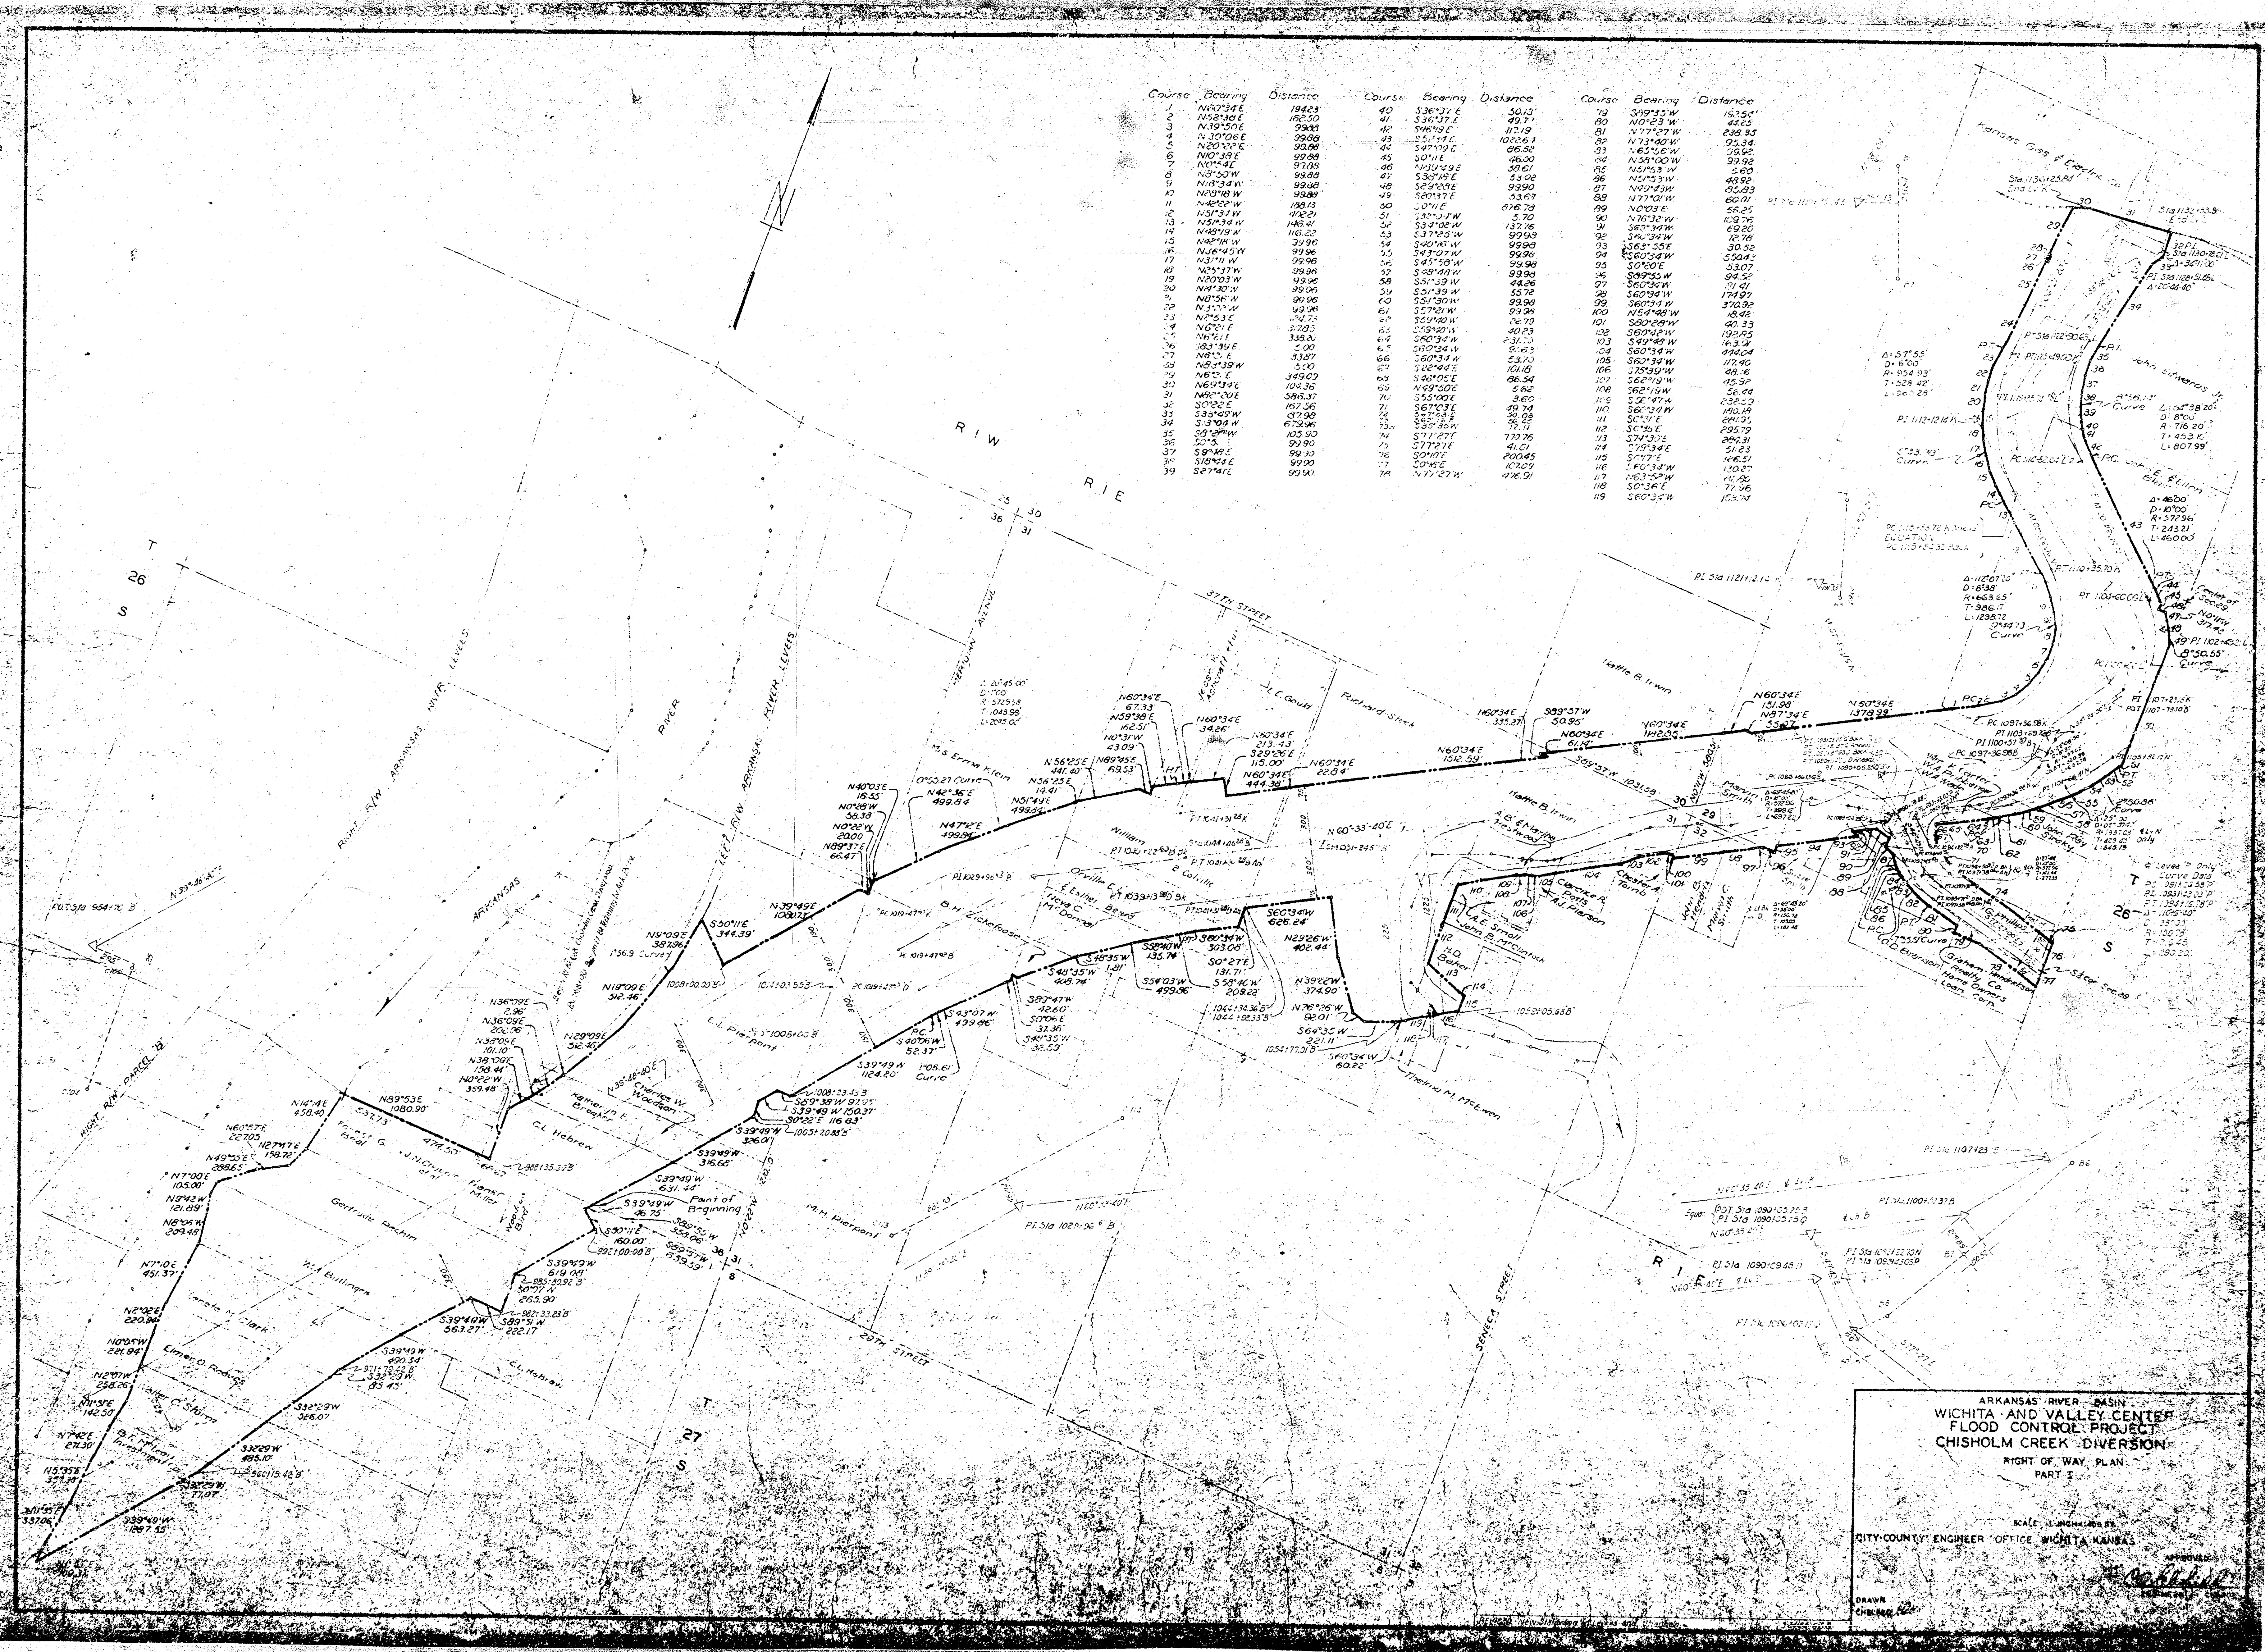

Course	Bearing	Distance	Course	Bearing	Distance	Course	Bearing	Distance
1	N67°34'E	184.23	40	S36°37'E	50.13	79	S19°35'W	157.54
2	N52°30'E	185.20	41	S36°37'E	49.71	80	N0°42'W	44.25



ARKANSAS RIVER BASIN
WICHITA AND VALLEY CENTER
FLOOD CONTROL PROJECT
CHISHOLM CREEK DIVERSION
RIGHT OF WAY PLAN
PART I


CITY-COUNTY ENGINEER OFFICE, WICHITA, KANSAS

APPROVED: [Signature]
DATE: [Date]

DRAWN: [Signature]
CHECKED: [Signature]

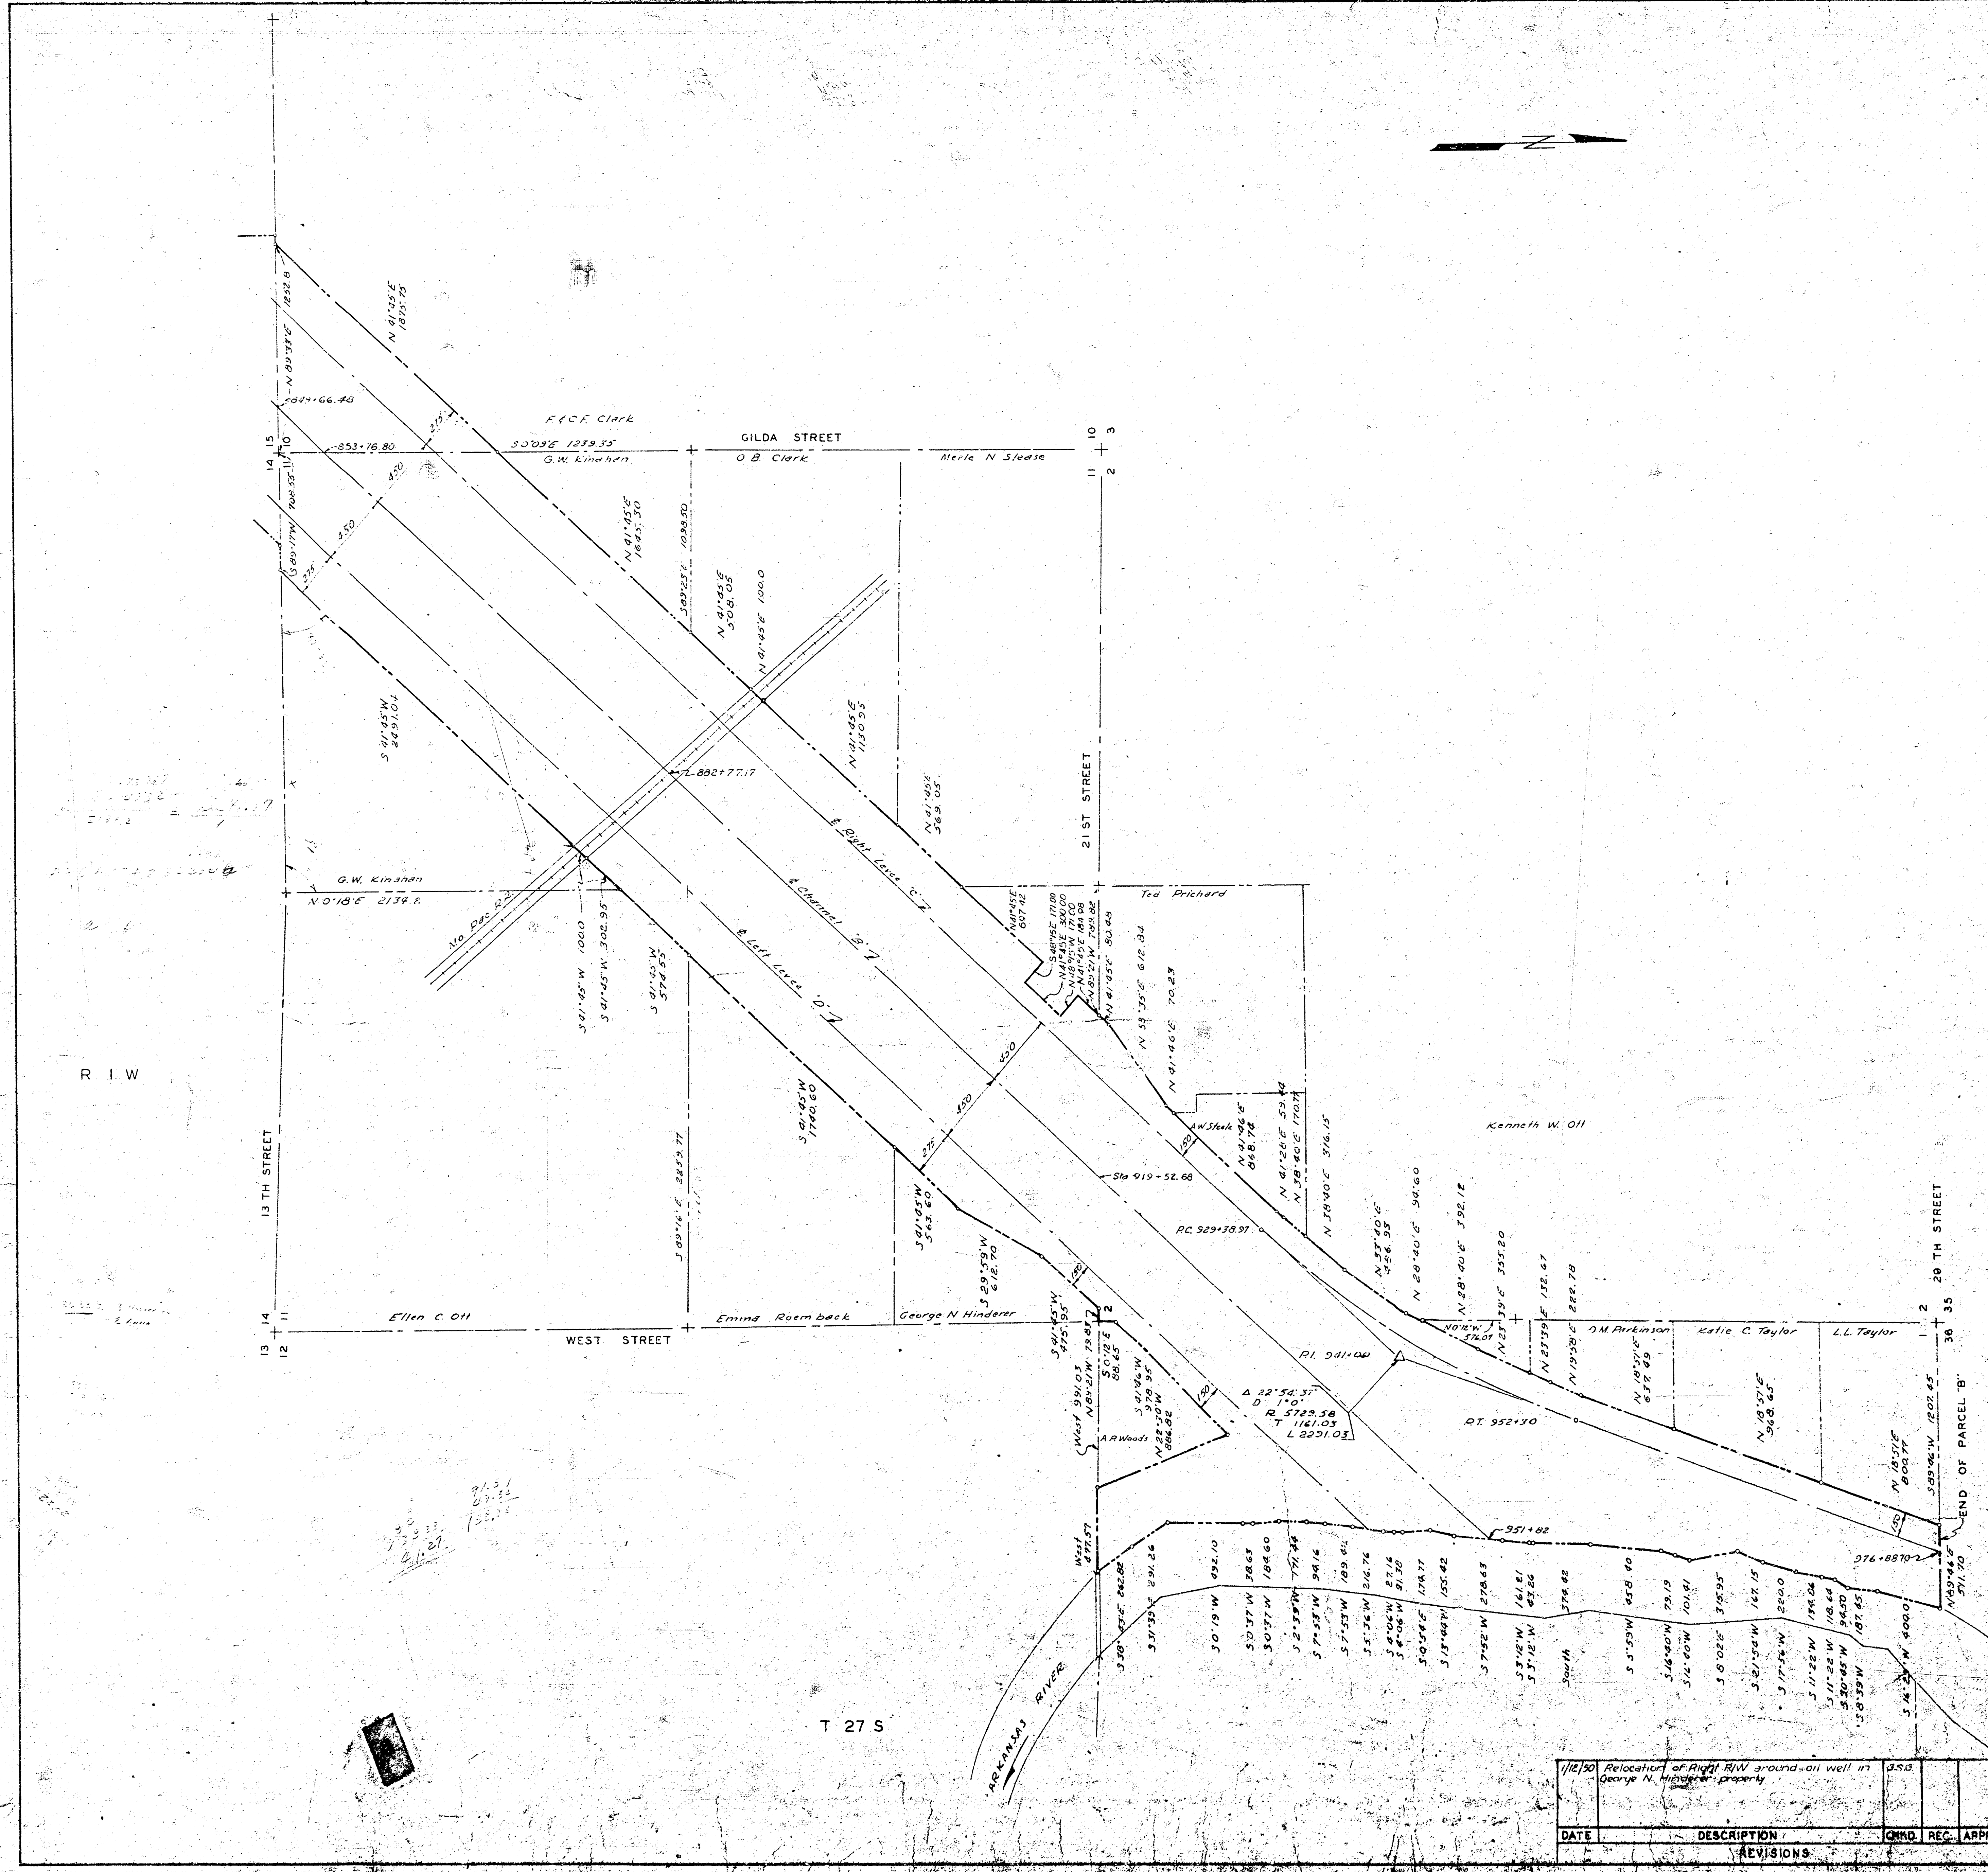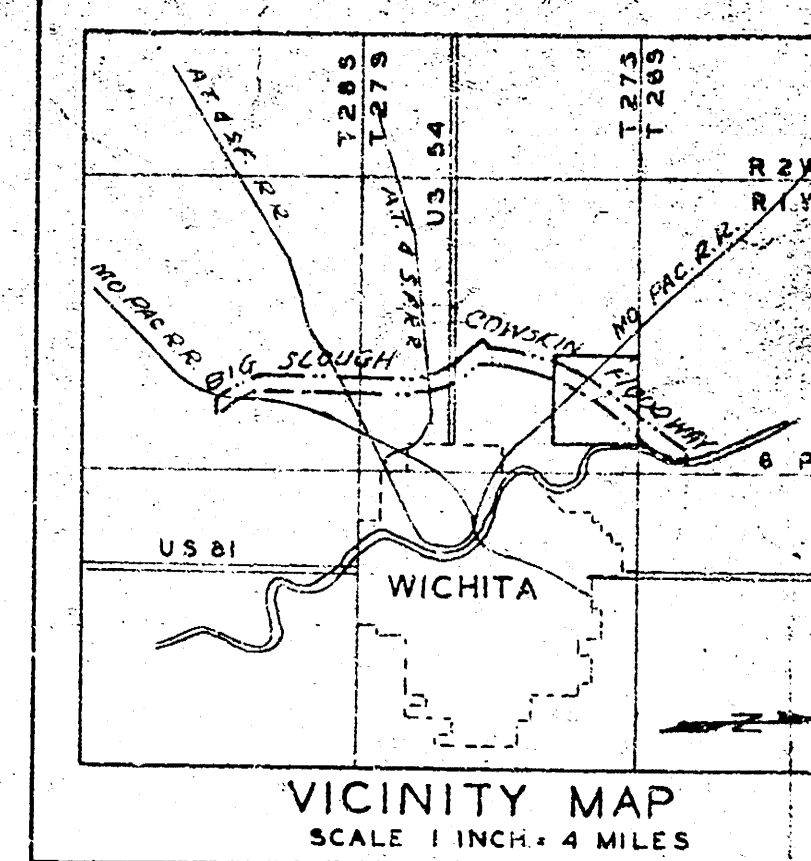

- LEGEND**
- CONCRETE MONUMENTS
 - △ P.I. OF CURVES
 - CENTER LINES OF LEVEES & CHANNELS
 - PROPERTY LINES
 - RIGHT OF WAY LIMITS


ARKANSAS RIVER BASIN
WICHITA AND VALLEY CENTER
FLOOD CONTROL PROJECT
BIG SLOUGH-COWSKIN CREEK FLOODWAY
PARCEL "B" PART I & II
RIGHT OF WAY PLAN

SCALE: 1 INCH = 400 FEET
CITY/COUNTY ENGINEER OFFICE WICHITA, KANSAS

DATE: 1/12/50
DESCRIPTION: Relocation of Right of Way around oil well in George N. Hinderer property


CHND REC APPR

DRAWN: [Signature]
CHECKED: [Signature]
REVISIONS: [Table with 2 columns: REVISIONS, DATE]


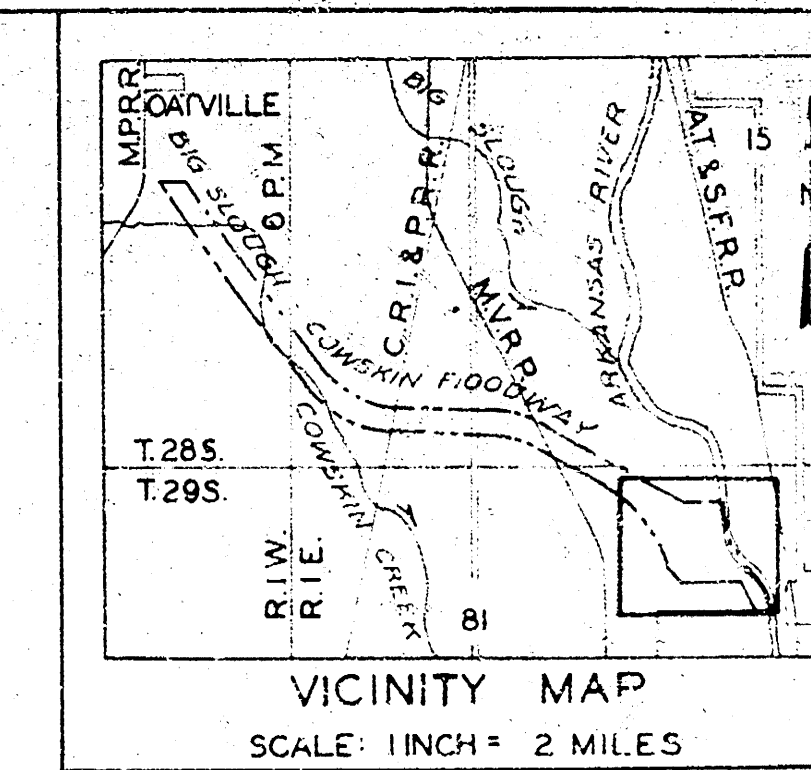


LEGEND

- CONCRETE MONUMENT
- P.I. OF CURVE
- CENTER LINES OF LEVEES & CHANNELS
- PROPERTY LINES
- RIGHT OF WAY LIMIT

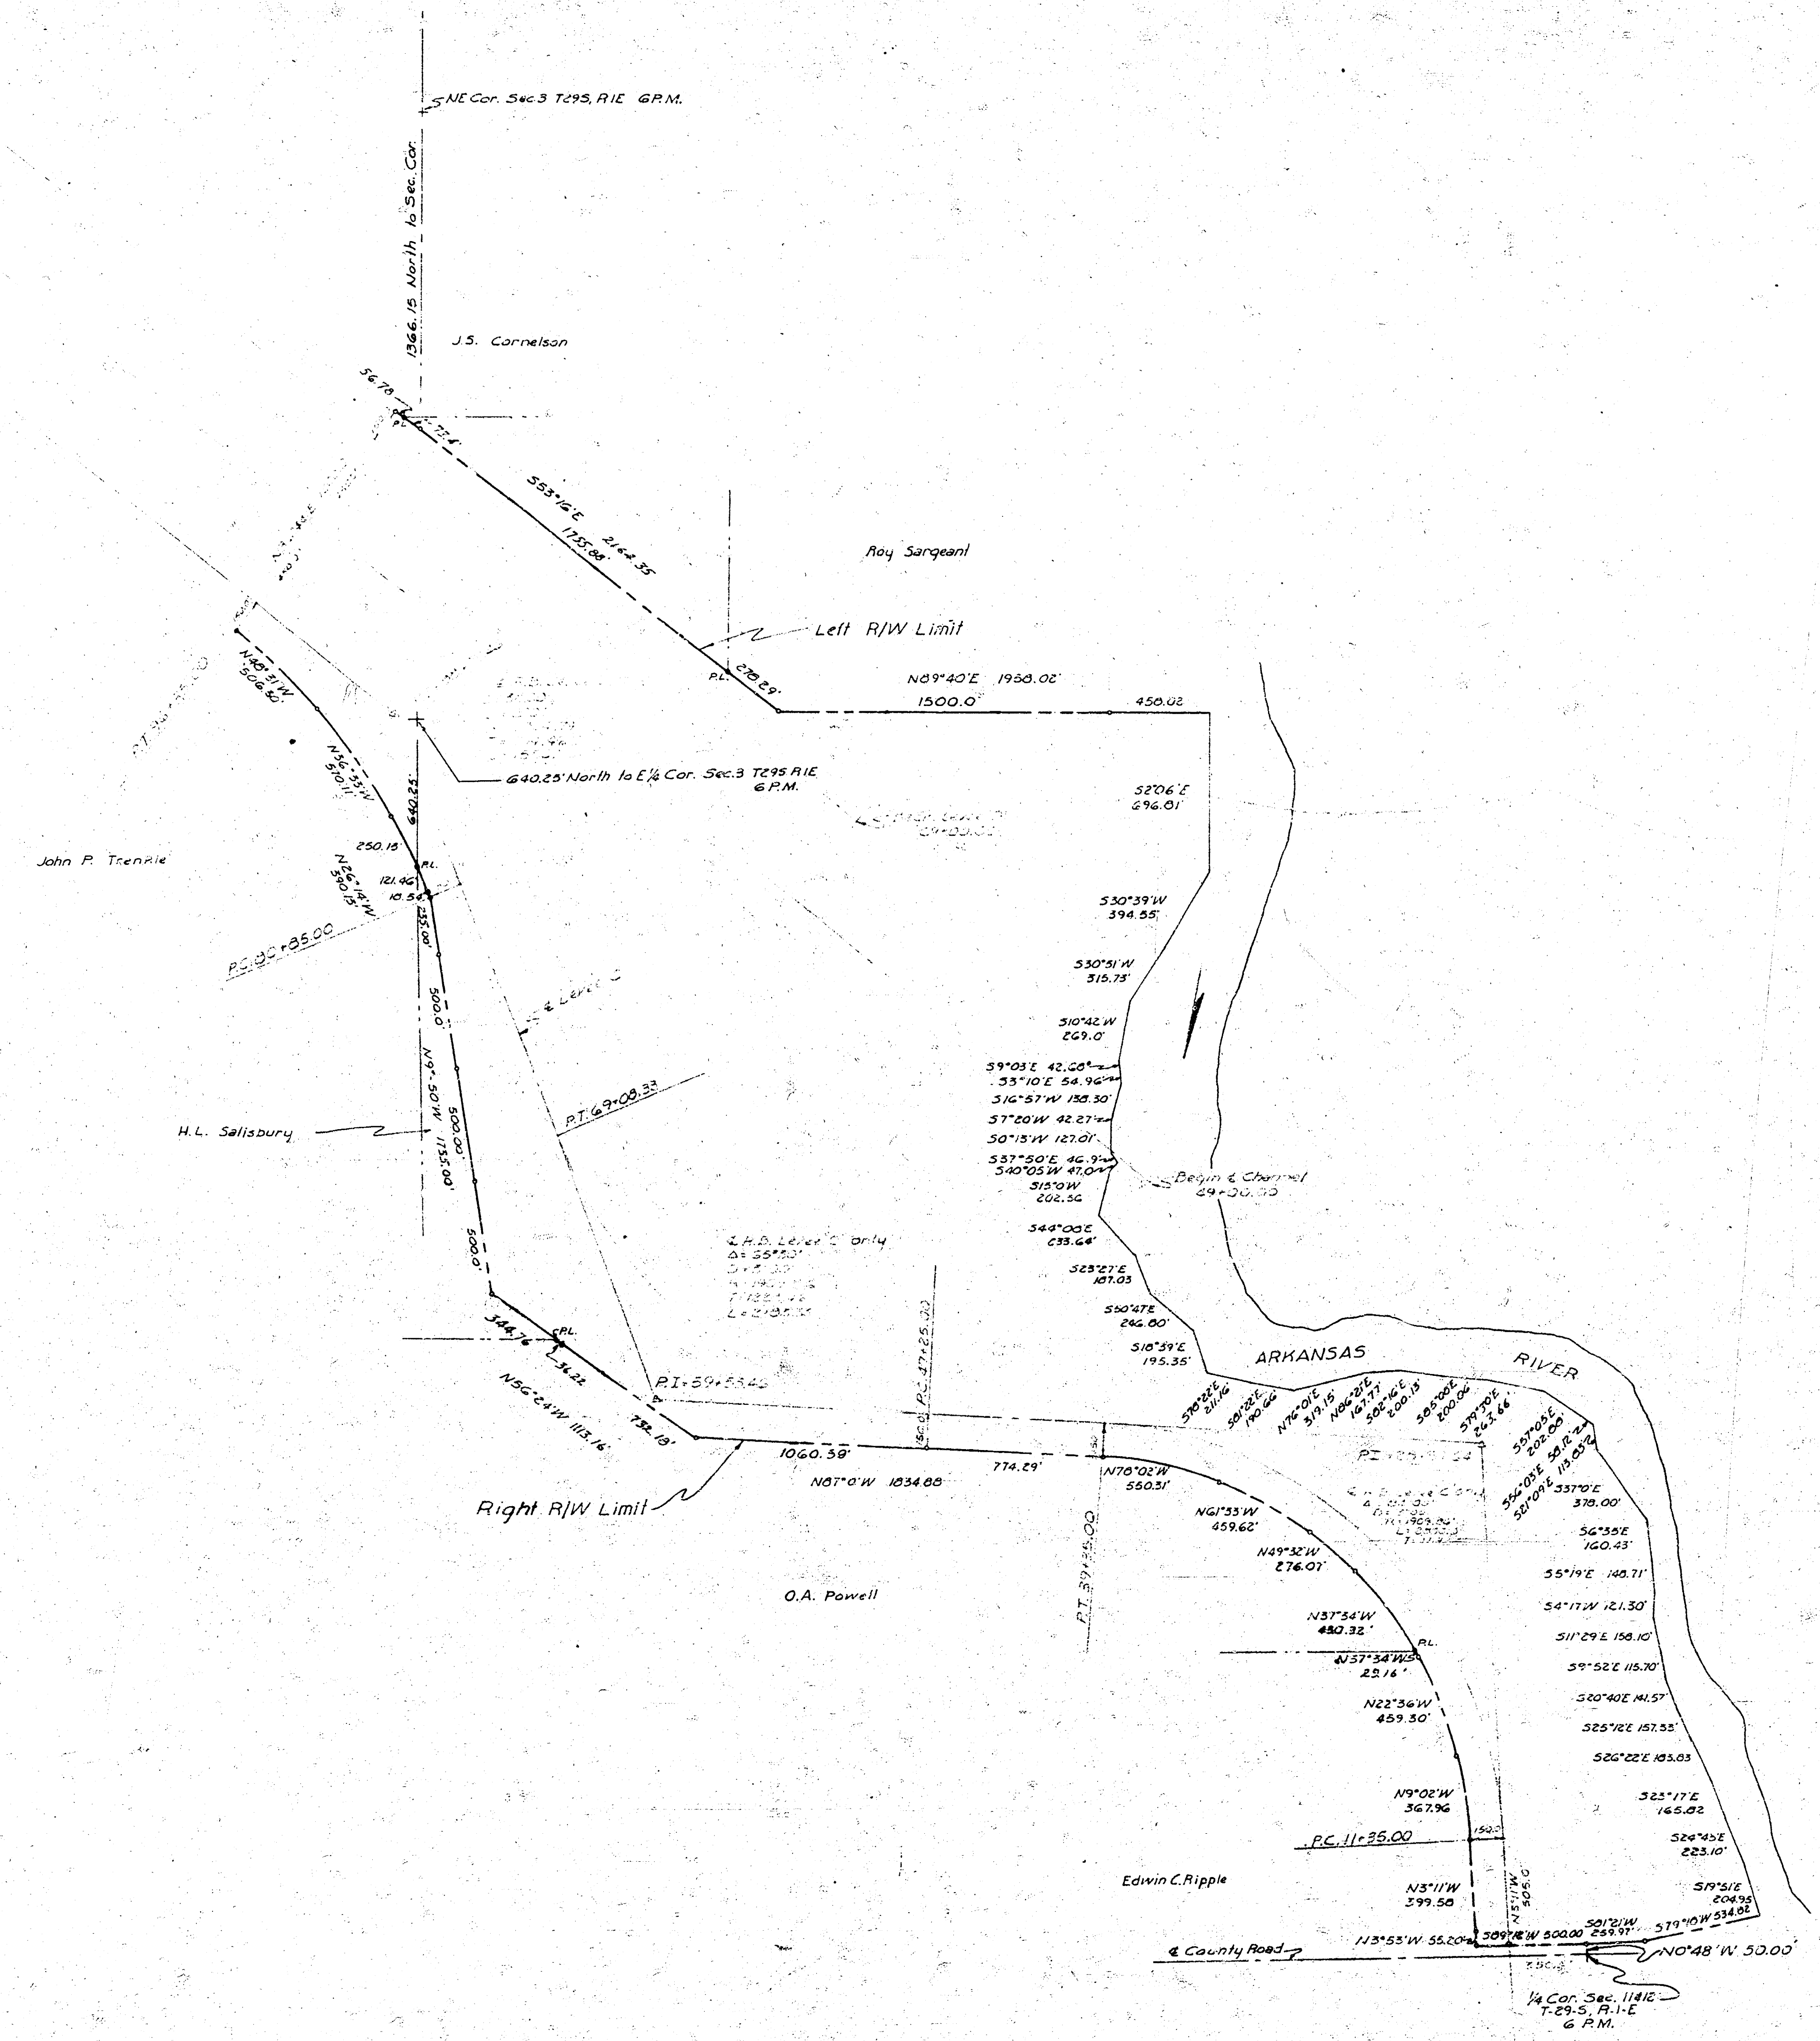

ARKANSAS RIVER WATERSHED
WICHITA AND VALLEY CENTER
BIG SLOUGH - COWSKIN FLOODWAY
RIGHT OF WAY PLAN
PARCEL "A"
SCALE: 1 INCH = 400 FEET
CITY-COUNTY ENGINEER OFFICE, WICHITA, KANSAS
JULY 19, 1949
APPROVED:
ENGINEER IN CHARGE
DRAWN BY
CHECKED BY
SHEET 1 OF 5 SHEETS

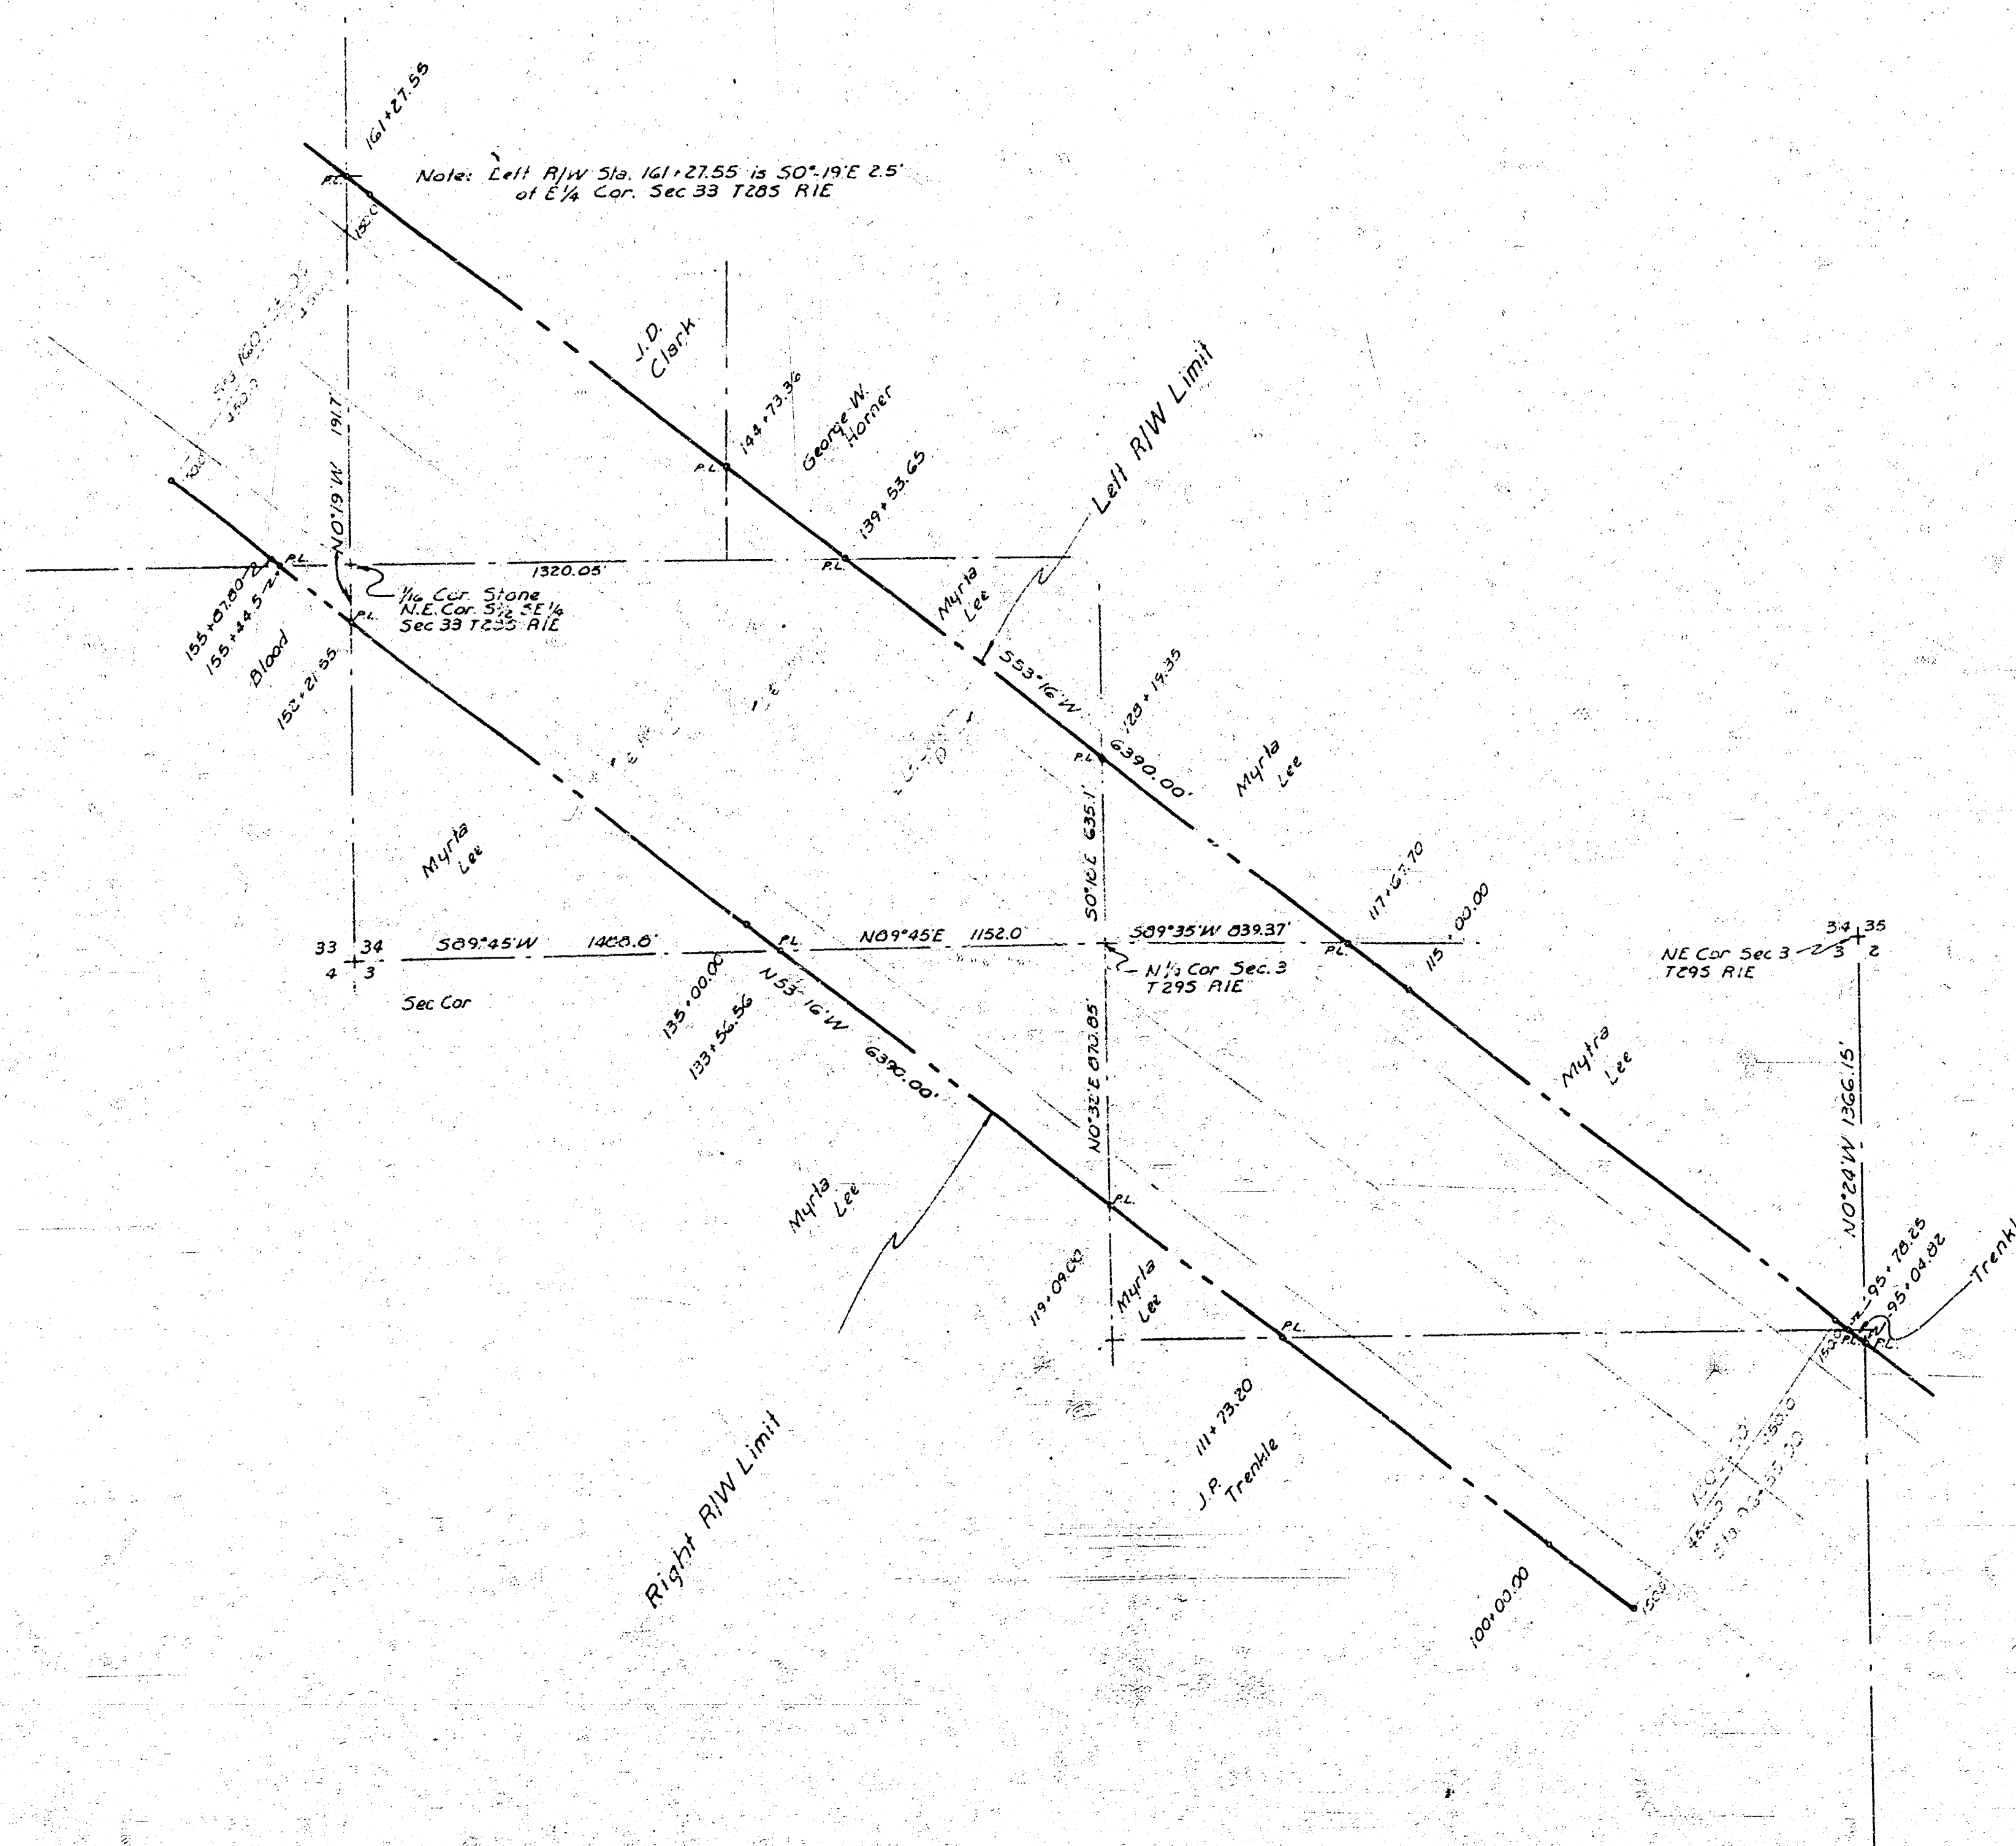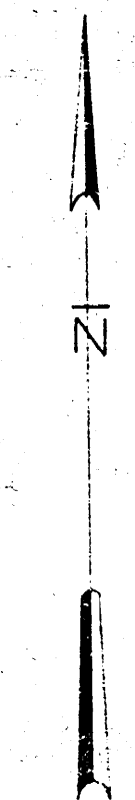

ARKANSAS RIVER WATERSHED
WICHITA AND VALLEY CENTER
ARKANSAS RIVER, KANSAS
BIG SLOUGH - COWSKIN FLOODWAY
RIGHT OF WAY PLAN
PARCEL "X"
SCALE: 1 INCH = 400 FEET
400 200 0 400 800


CITY-COUNTY ENGINEER OFFICE, WICHITA, KANSAS

JULY 19, 1941


APPROVED
C. C. [Signature]
ENGINEER IN CHARGE

DRAWN BY *Myrtle [Signature]*
CHECKED BY *W. H. [Signature]*

SHEET 2 OF 5 SHEETS

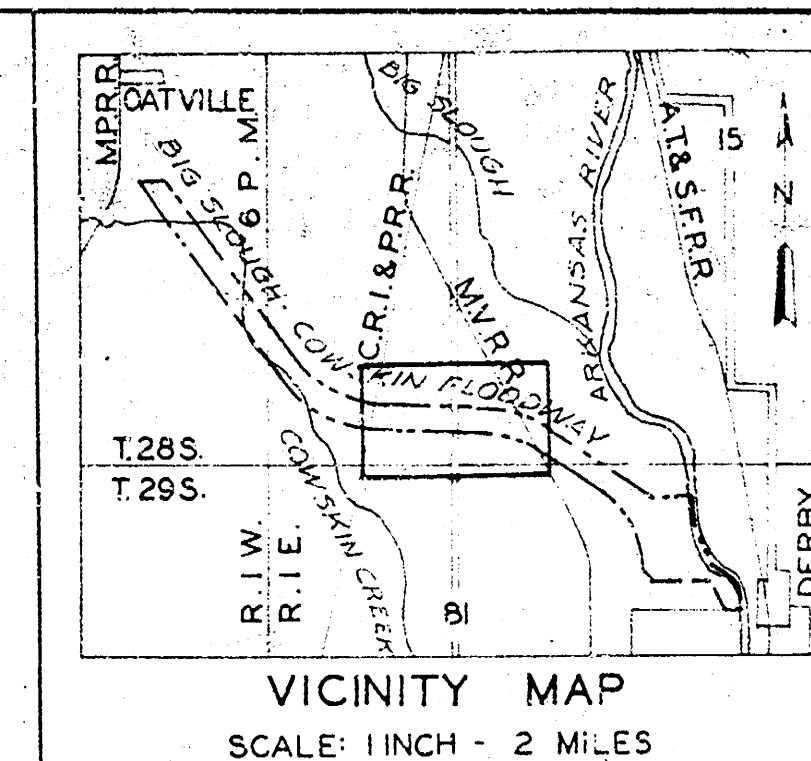

- LEGEND**
- CONCRETE MONUMENTS
 - △ P.I. OF CURVE
 - CENTER LINES OF LEVEES & CHANNELS
 - PROPERTY LINES
 - RIGHT OF WAY LIMIT

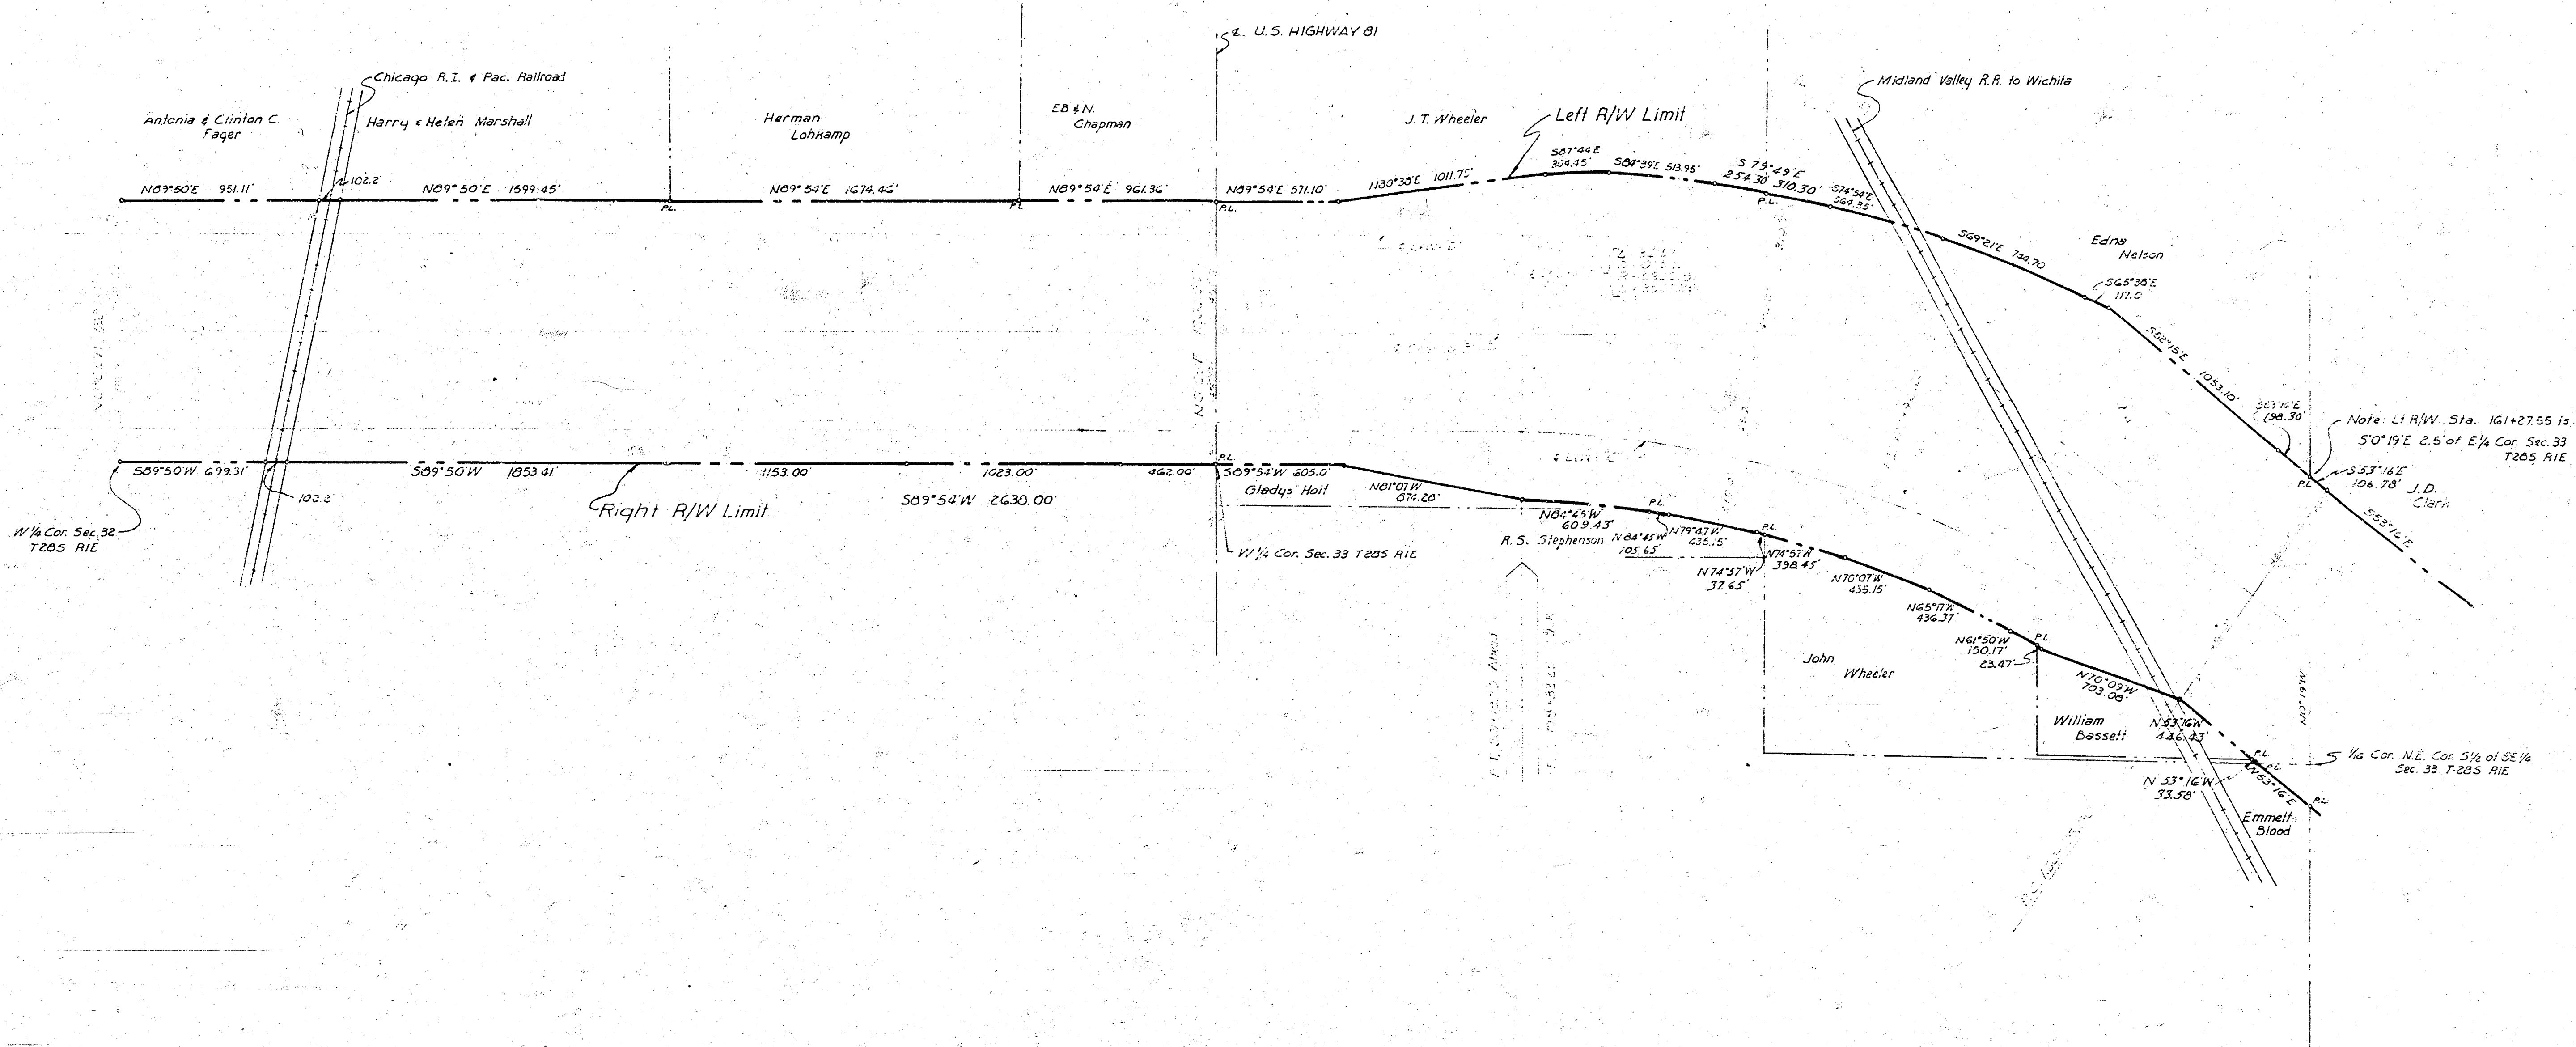




ARKANSAS RIVER WATERSHED
WICHITA AND VALLEY CENTER
ARKANSAS RIVER, KANSAS
**BIG SLOUGH - COWSKIN FLOODWAY
RIGHT OF WAY PLAN**
PARCEL "A"
SCALE: 1 INCH = 400 FEET
400 200 0 400 800

CITY-COUNTY ENGINEER OFFICE, WICHITA, KANSAS JULY 19, 1949

APPROVED: *[Signature]*
ENGINEER IN CHARGE



DRAWN BY: *[Signature]*
CHECKED BY: *[Signature]*

SHEET 3 OF 5 SHEETS

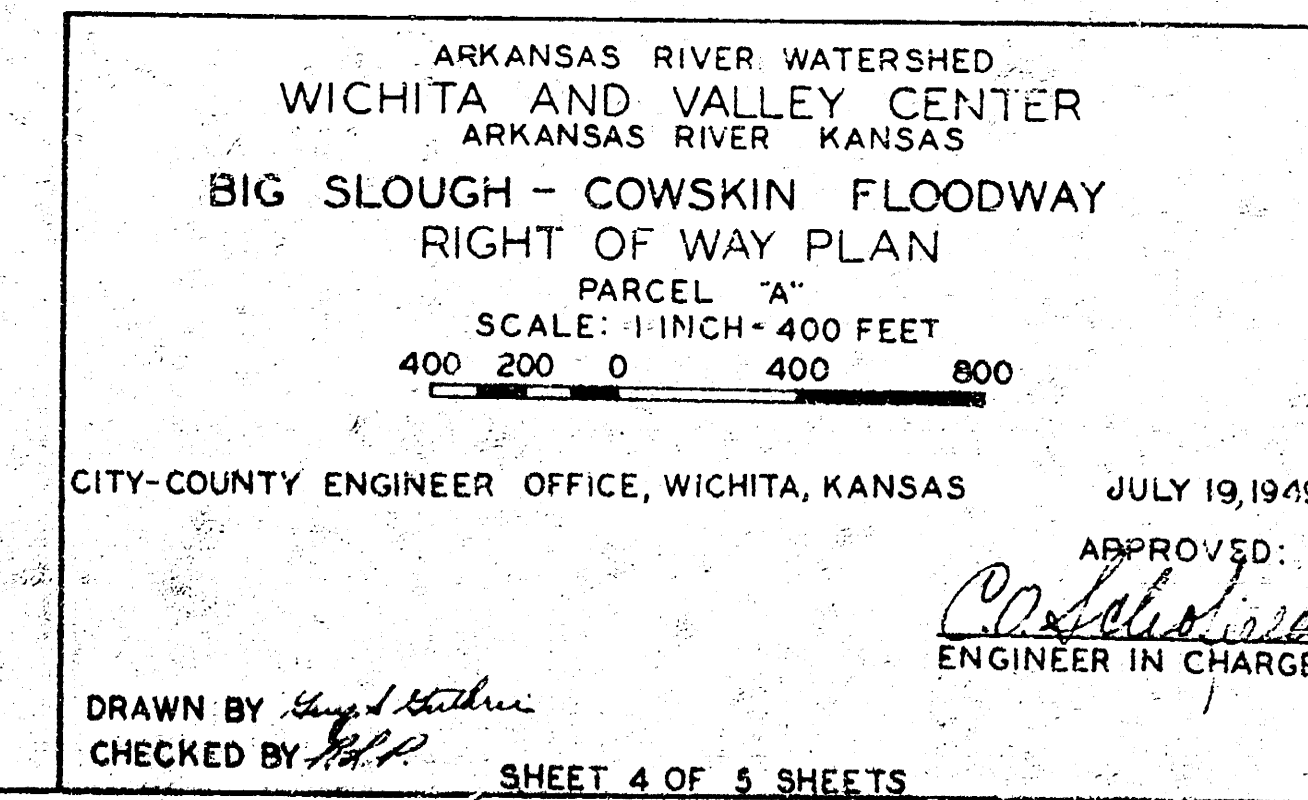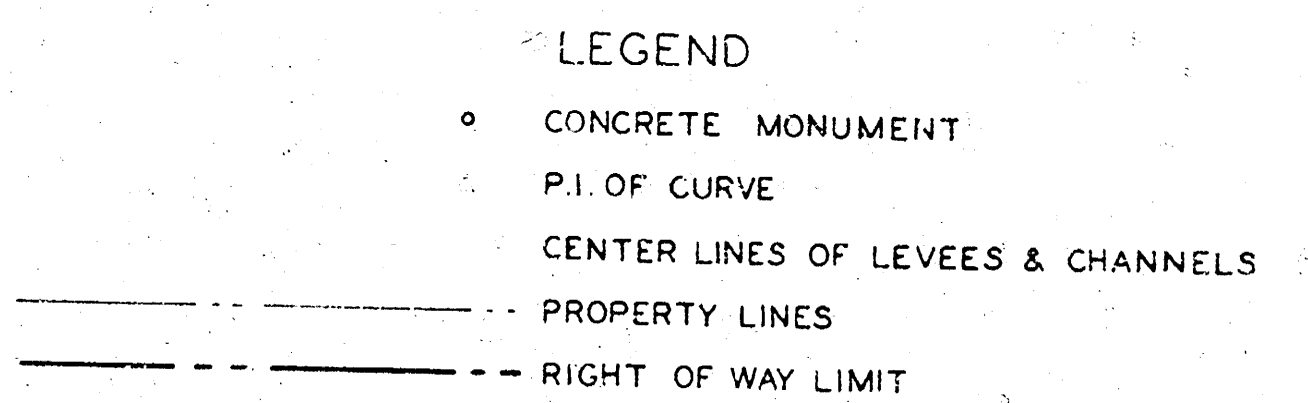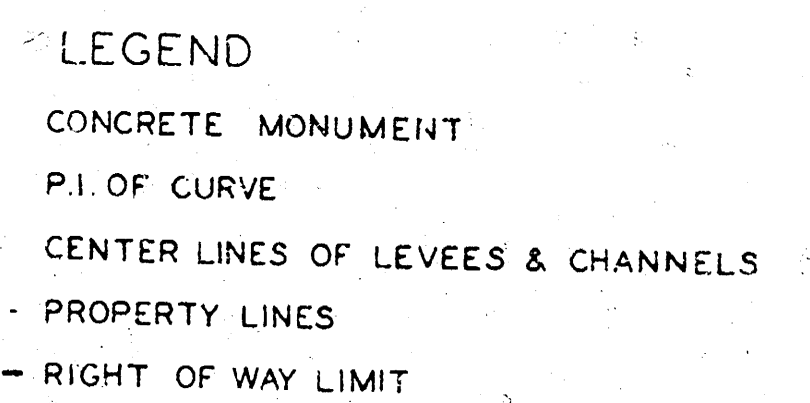



- LEGEND
- o CONCRETE MONUMENTS
 - Δ P I OF CURVE
 - CENTER LINES OF LEVEES & CHANNELS
 - PROPERTY LINES
 - RIGHT OF WAY LIMIT

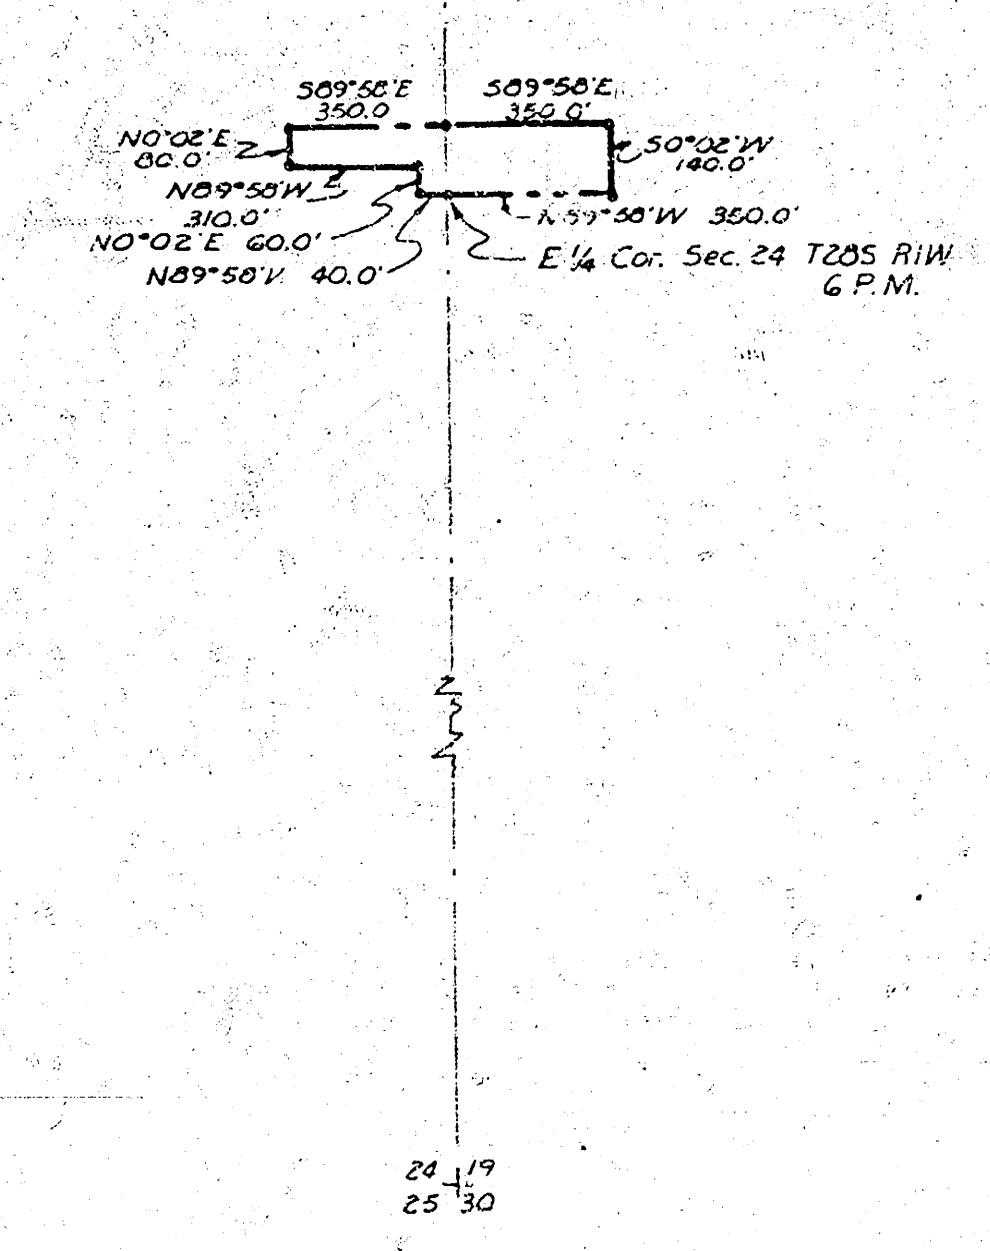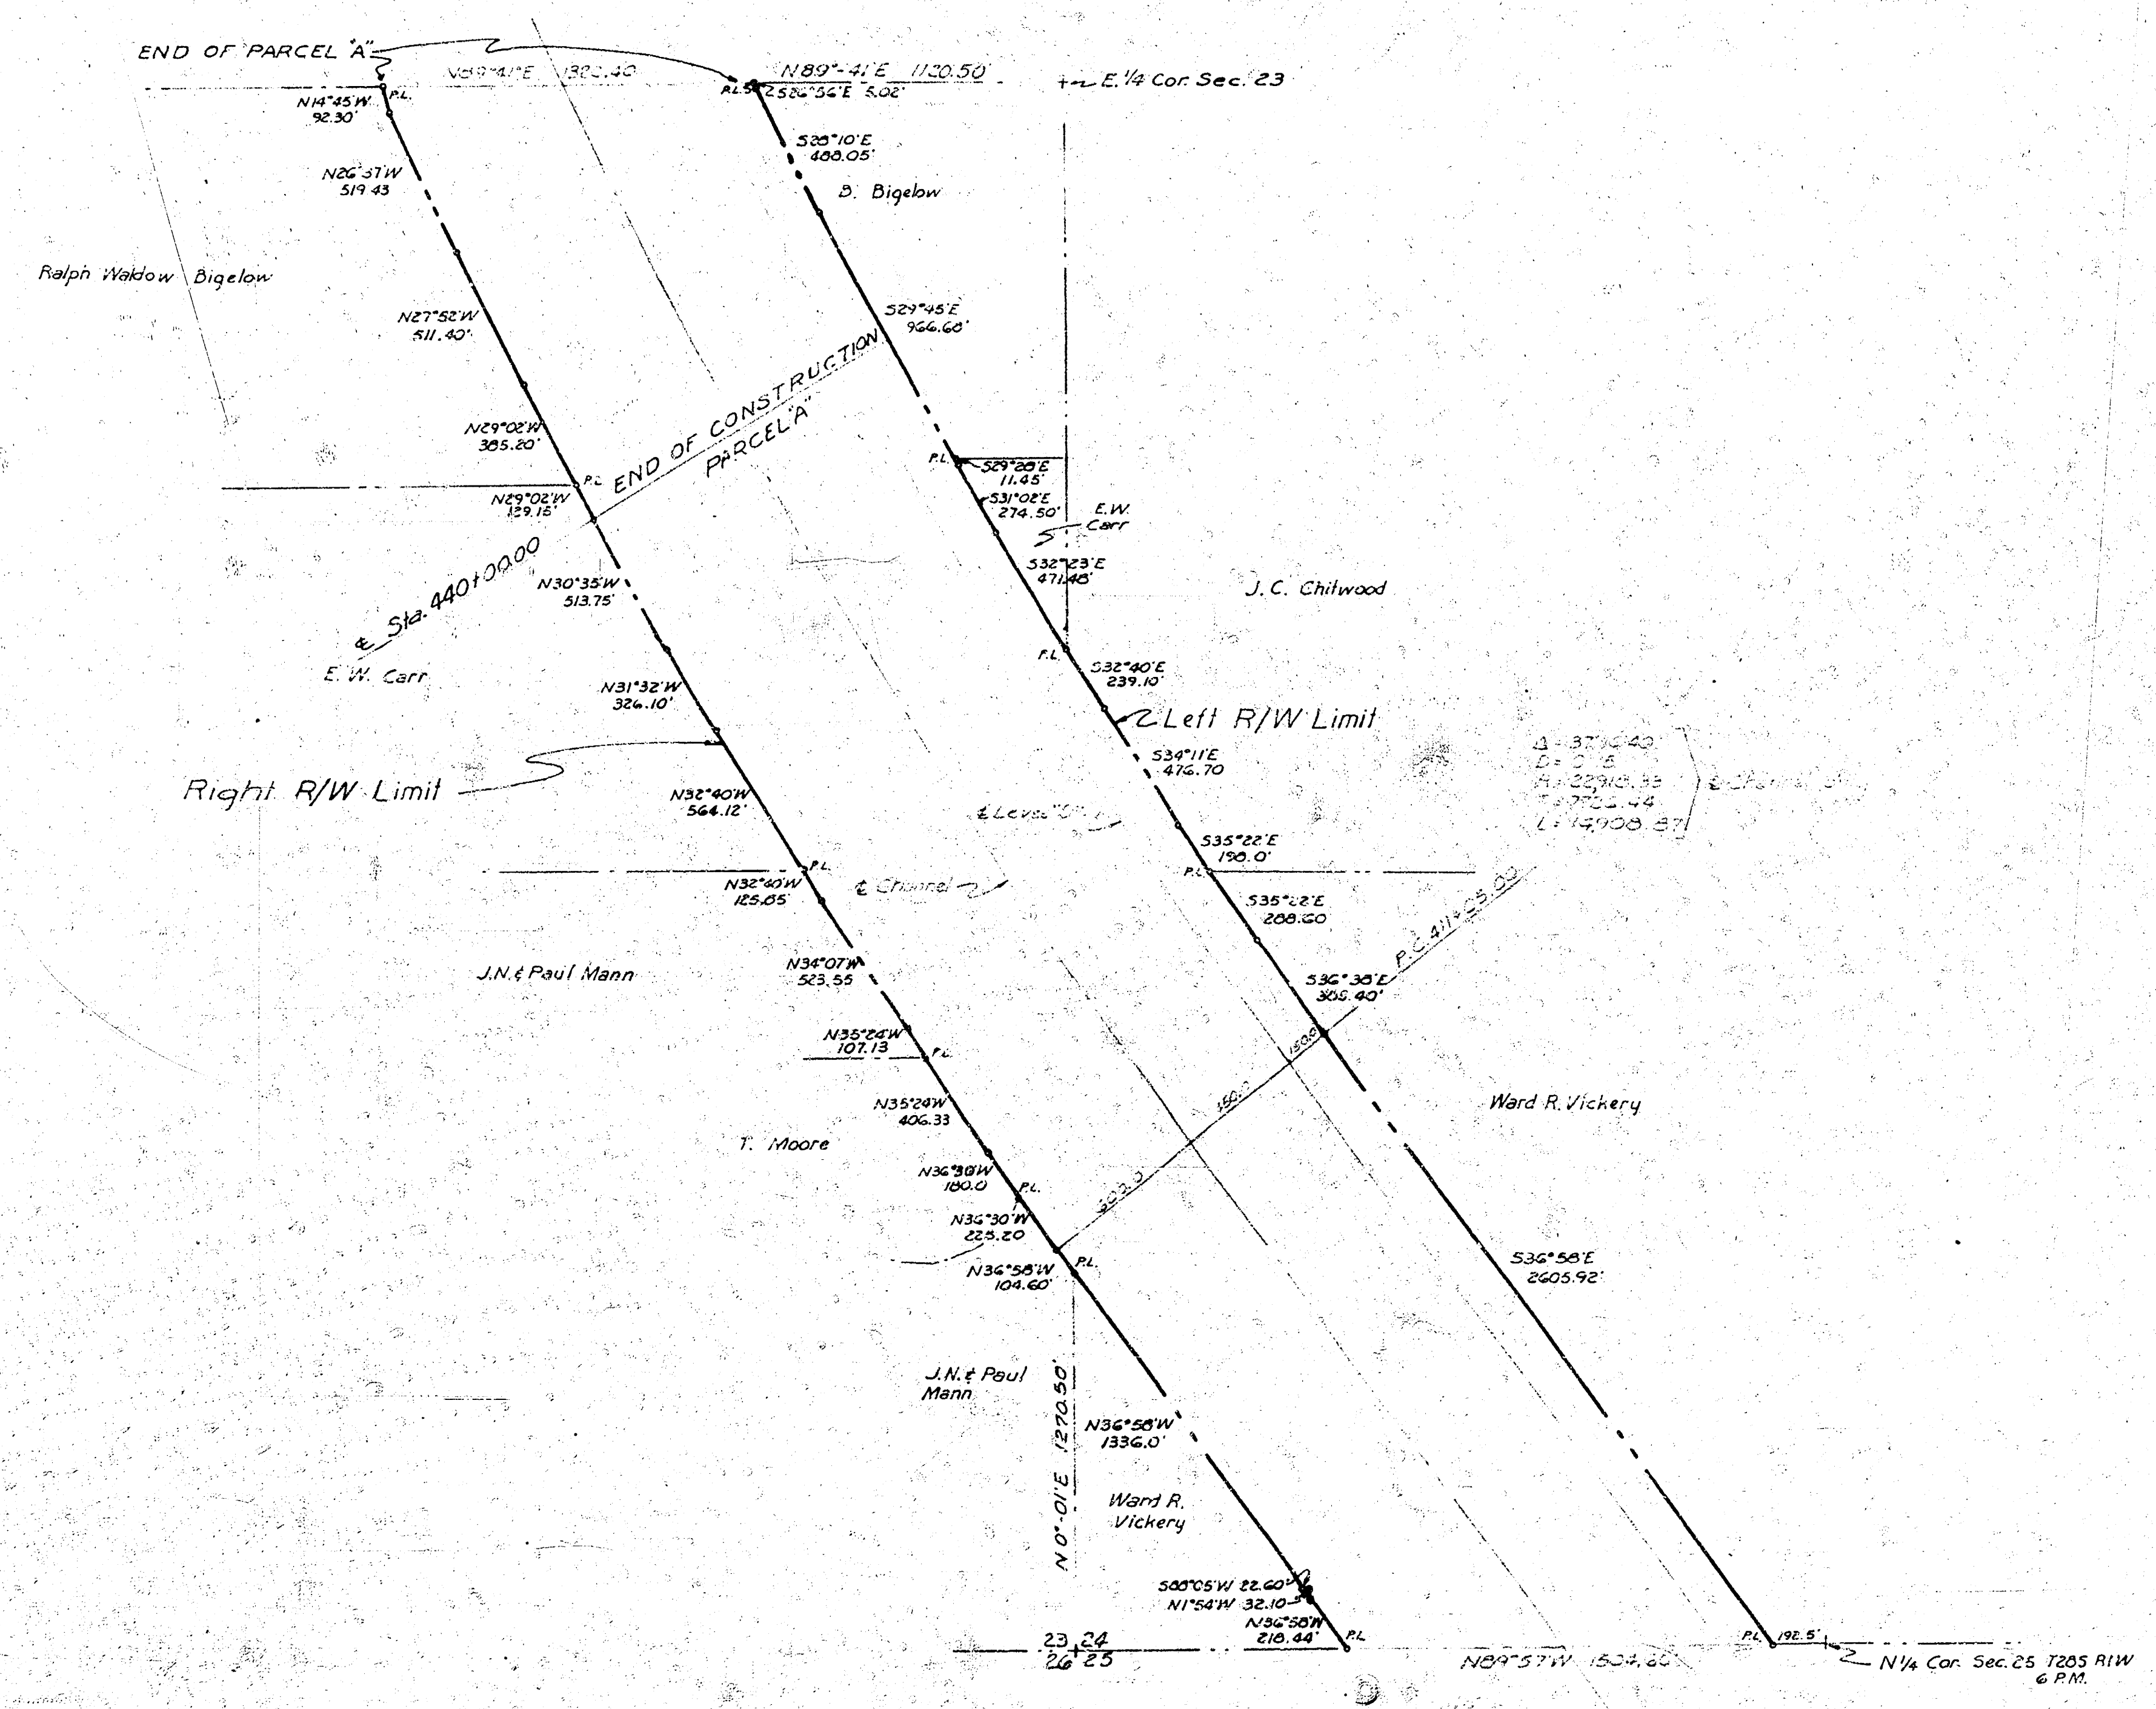

ARKANSAS RIVER WATERSHED
WICHITA AND VALLEY CENTER
ARKANSAS RIVER, KANSAS
BIG SLOUGH - COWSKIN FLOODWAY
RIGHT OF WAY PLAN
PARCEL "A"
SCALE: 1 INCH = 400 FEET
400 200 0 400 800
CITY-COUNTY ENGINEER OFFICE, WICHITA, KANSAS
JULY 19, 1949
APPROVED:
C. S. [Signature]
ENGINEER IN CHARGE
DRAWN BY *Wm. J. [Signature]*
CHECKED BY *[Signature]*
