
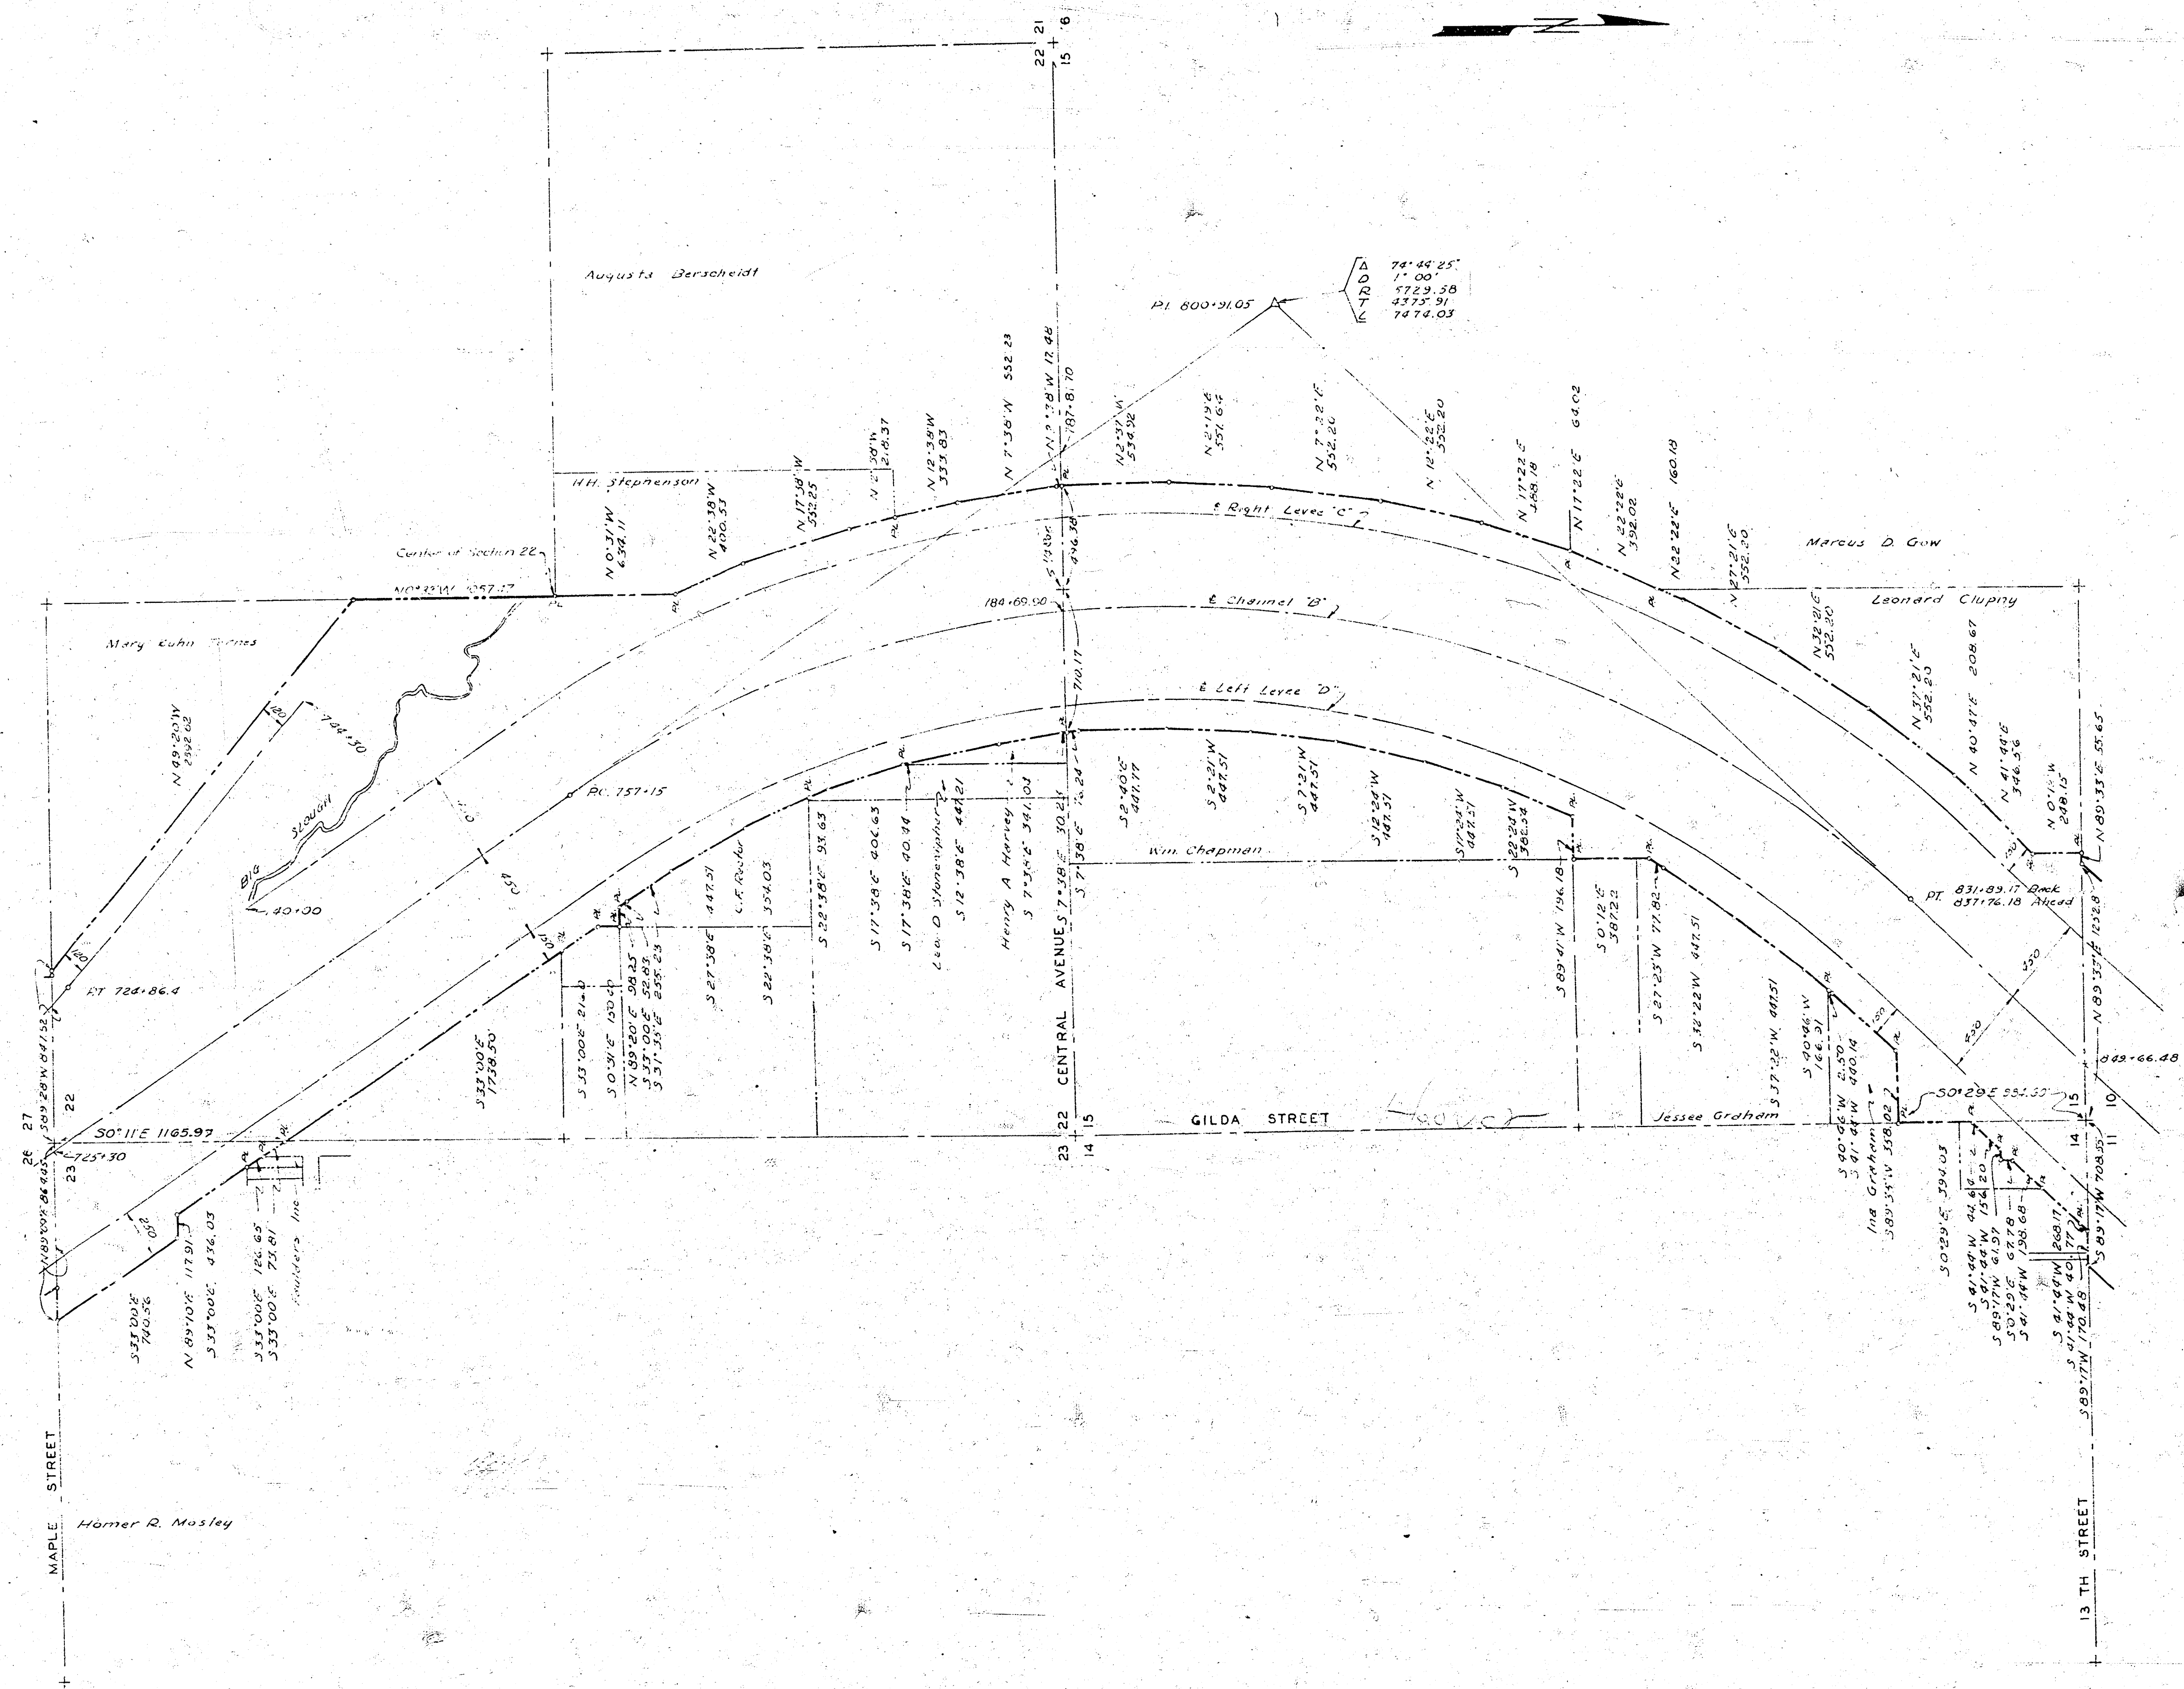


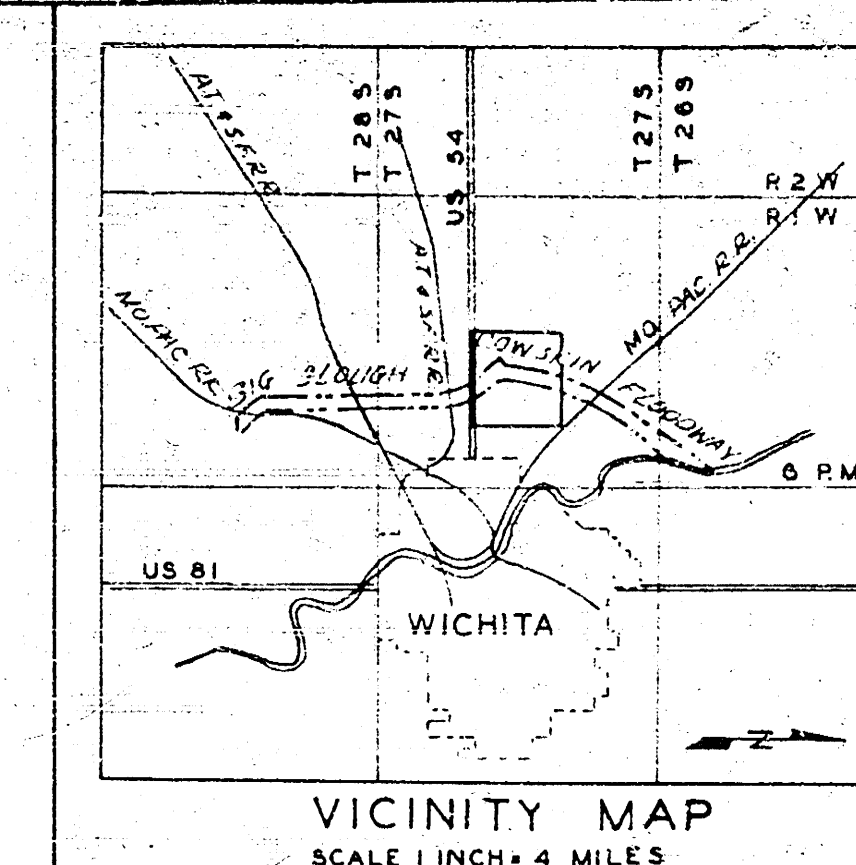

- LEGEND**
- CONCRETE MONUMENTS
 - △ P.I. OF CURVES
 - CENTER LINES OF LEVEES & CHANNELS
 - PROPERTY LINES
 - RIGHT OF WAY LIMITS

KANSAS RIVER BASIN
WICHITA AND VALLEY CENTER
FLOOD CONTROL PROJECT
BIG SLOUGH-COWSKIN CREEK FLOODWAY
PARCEL "B" PART I & II
RIGHT OF WAY PLAN

SCALE: 1 INCH = 400 FEET
CITY-COUNTY ENGINEER OFFICE, WICHITA, KANSAS

APPROVED: *[Signature]*
ENGINEER IN CHARGE

DRAWN: *[Signature]*
CHECKED: *[Signature]*



DATE: 1/31/50
DESCRIPTION: Relocation of Right of Way in Thomas property

REVISIONS

CHD. REC. APPR.

ENGINEER'S OFFICE, WICHITA, KANSAS

SHEET 3 OF 4 SHEETS

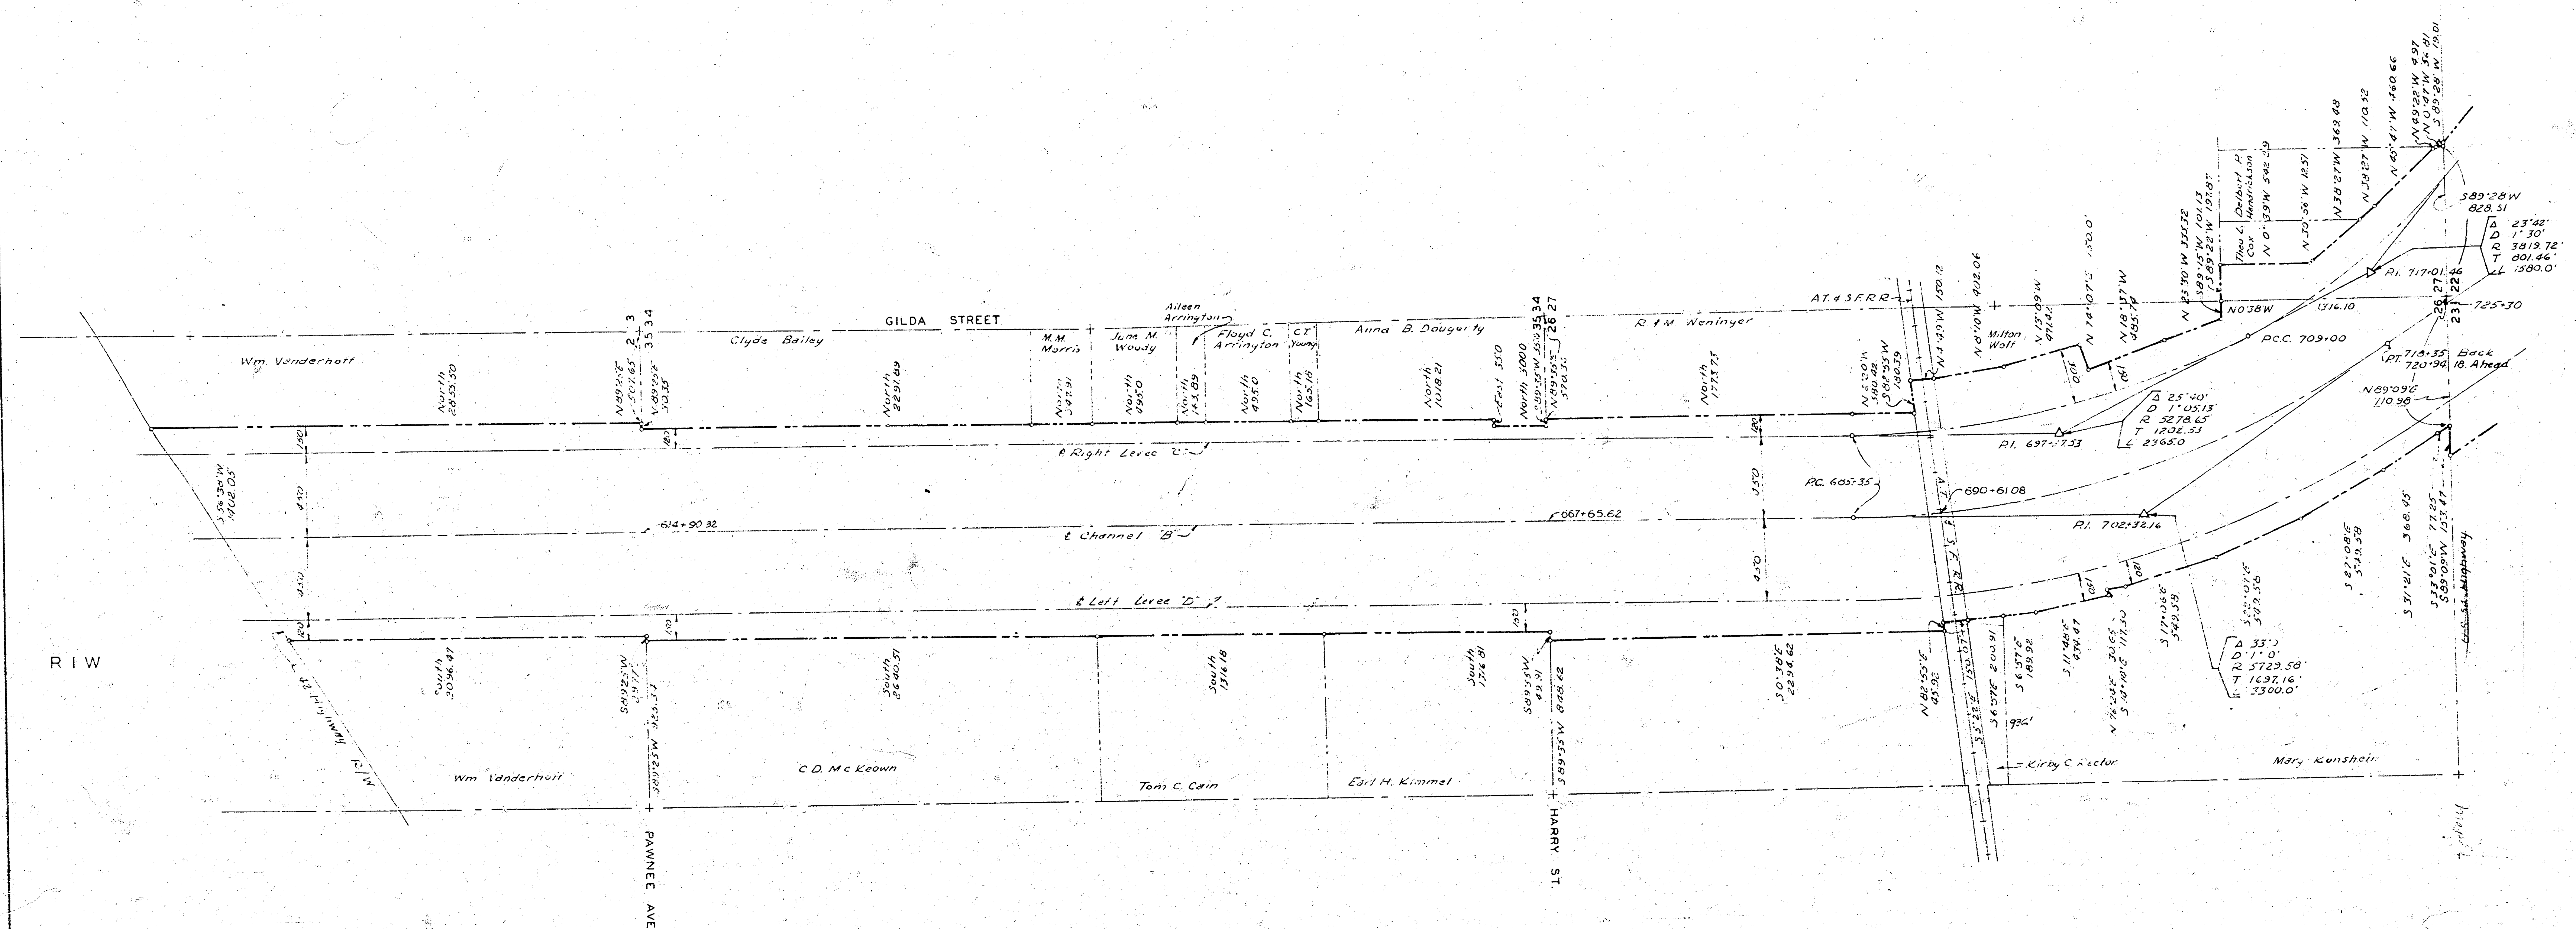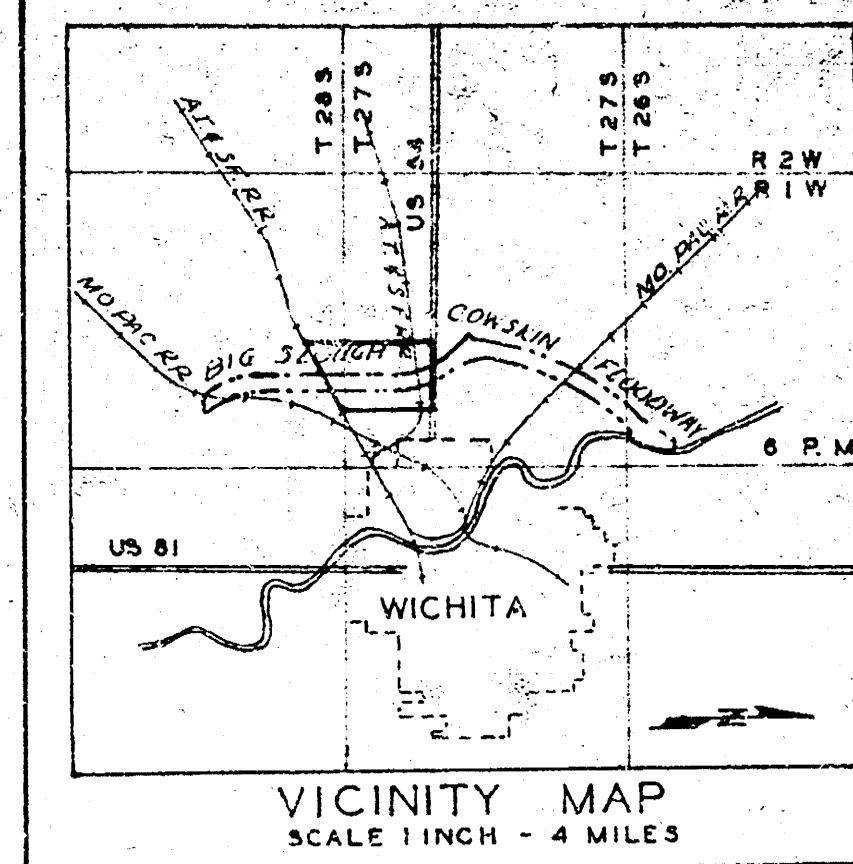

- LEGEND**
- ° CONCRETE MONUMENTS
 - △ P.I. OF CURVES
 - CENTER LINES OF LEVEES & CHANNELS
 - PROPERTY LINES
 - RIGHT OF WAY LIMITS

ARKANSAS RIVER BASIN
WICHITA AND VALLEY CENTER
FLOOD CONTROL PROJECT
**BIG SLOUGH-COWSKIN CREEK FLOODWAY
PARCEL "B" PART I & II
RIGHT OF WAY PLAN**


SCALE: 1 INCH = 400 FEET
CITY-COUNTY ENGINEER OFFICE, WICHITA, KANSAS




APPROVED:
C. D. Schaefer
ENGINEER-IN-CHARGE

DRAWN: *Chad*
TRACED: *Chad*
CHECKED: *Chad*

SHEET 2 OF 4 SHEETS

DATE	DESCRIPTION	CHKD.	REC.	APPR.
	REVISIONS			

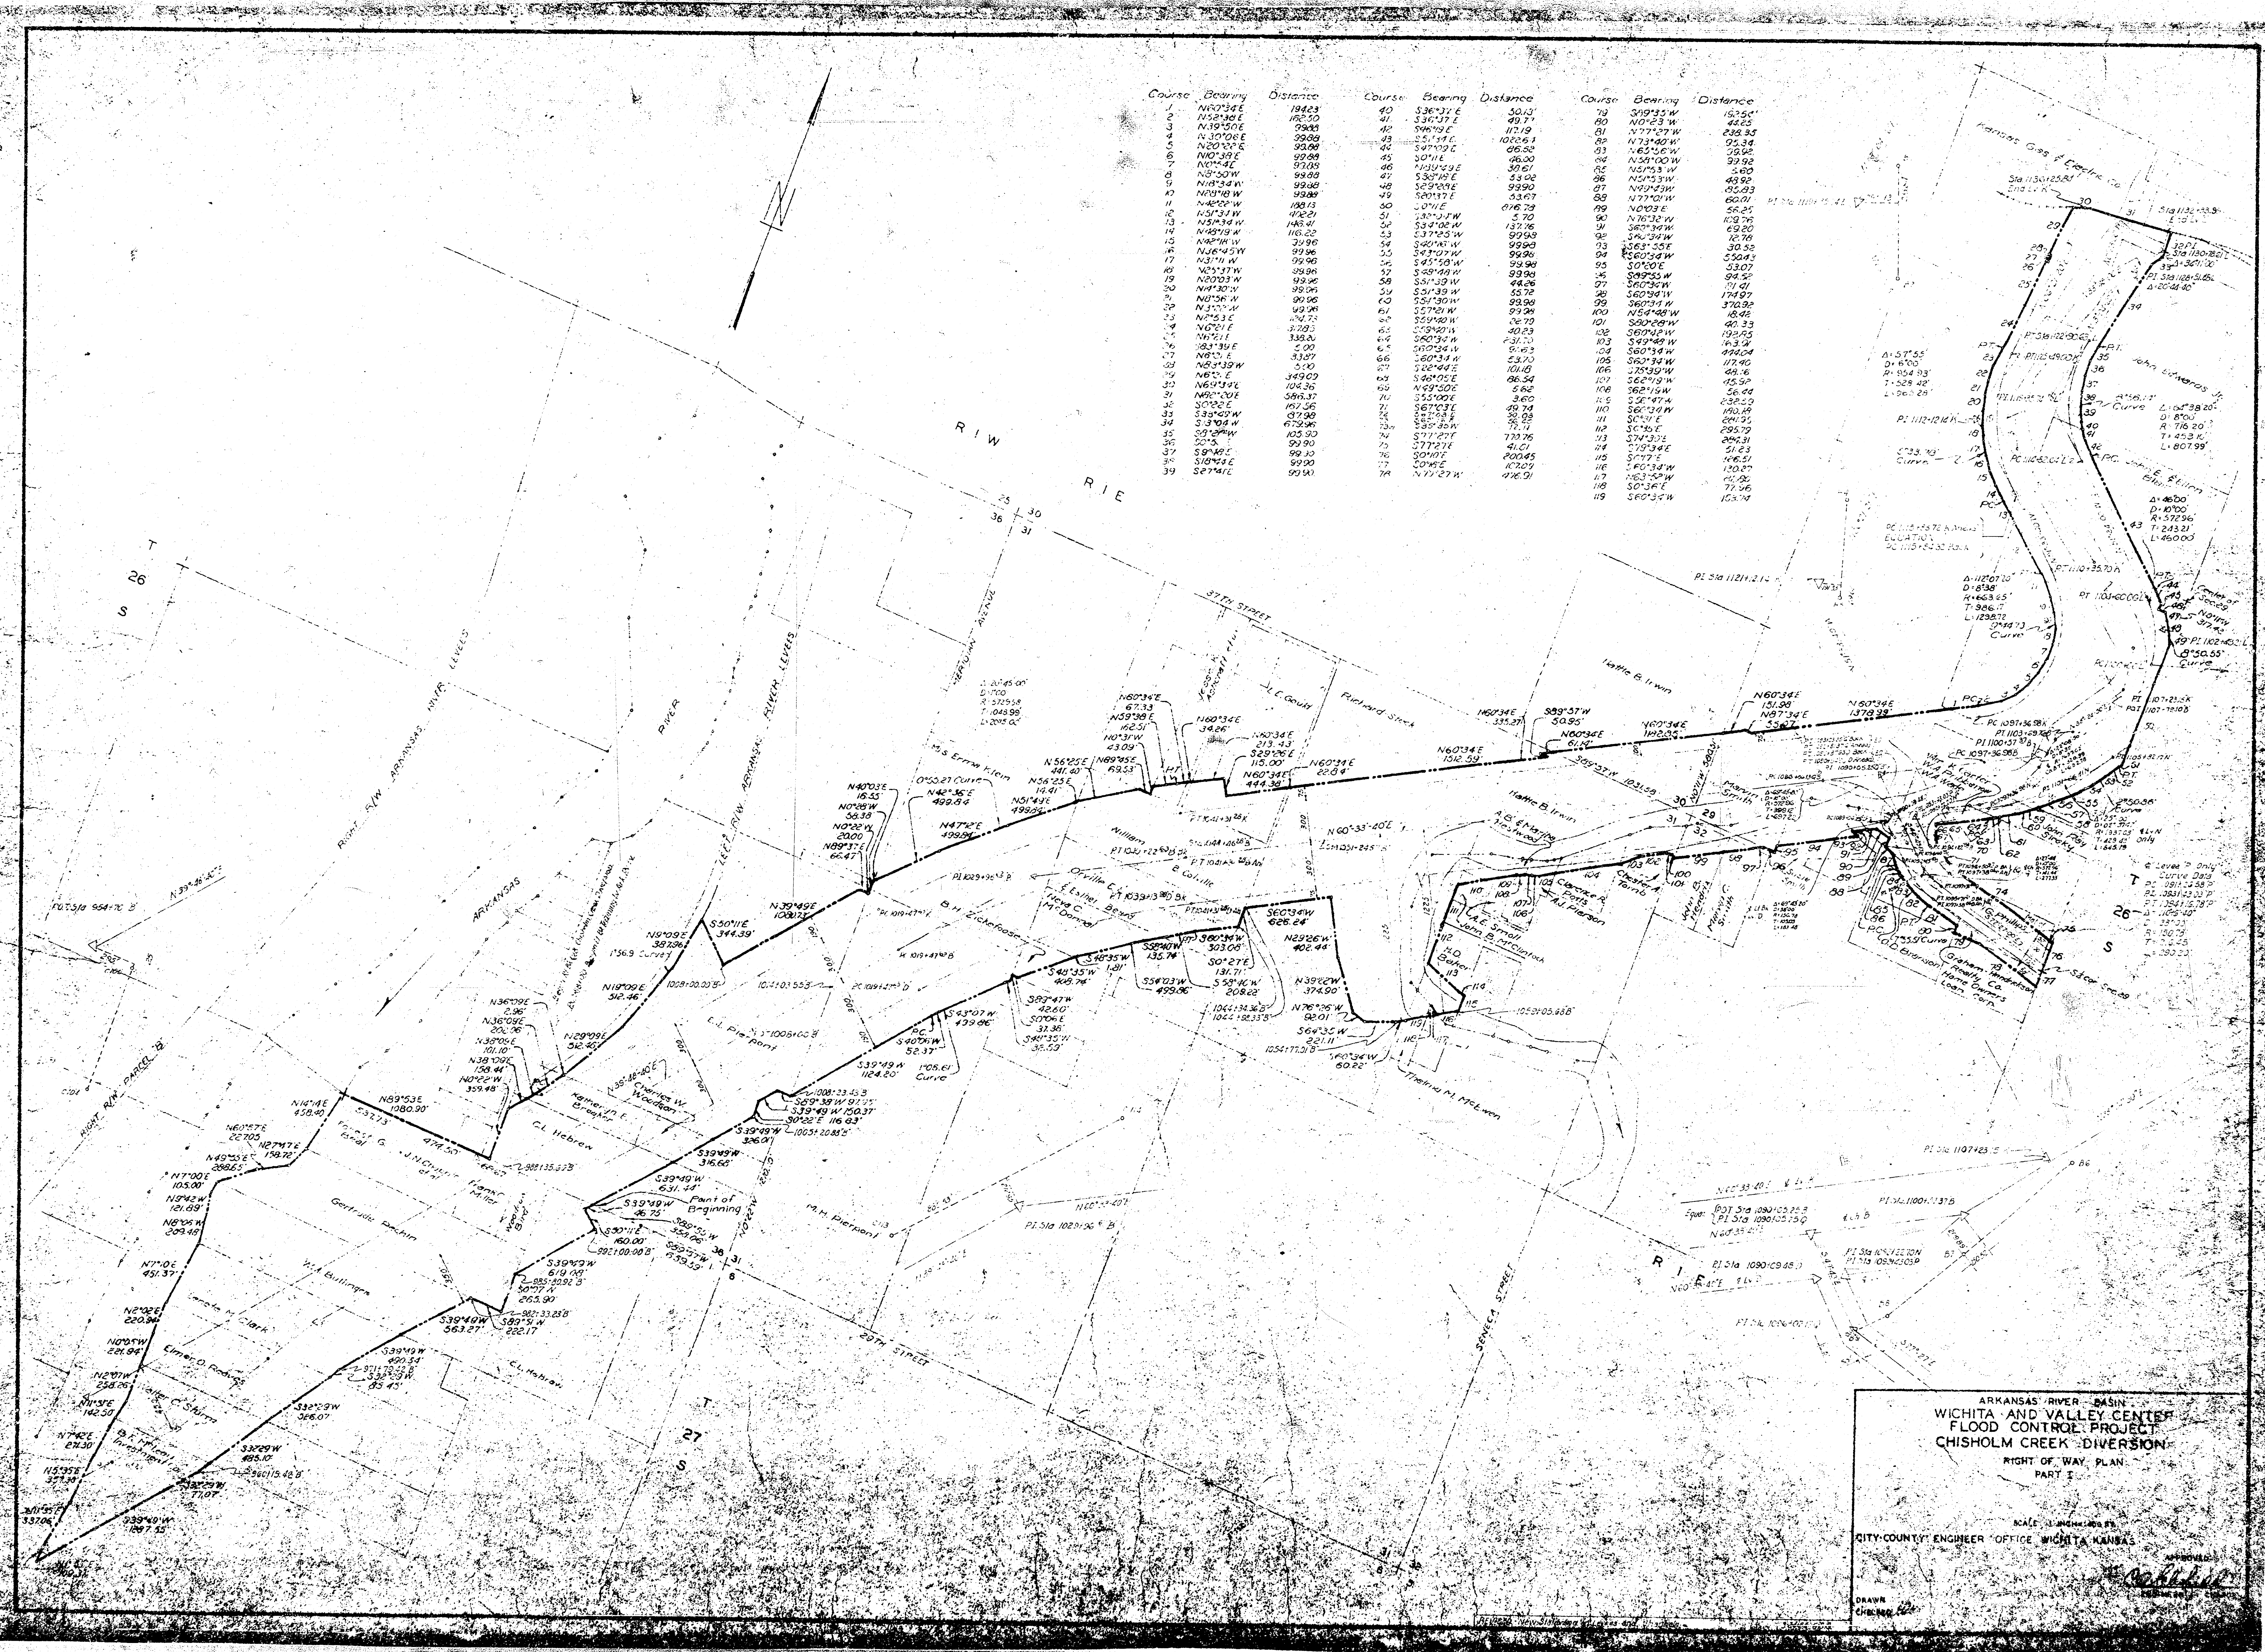

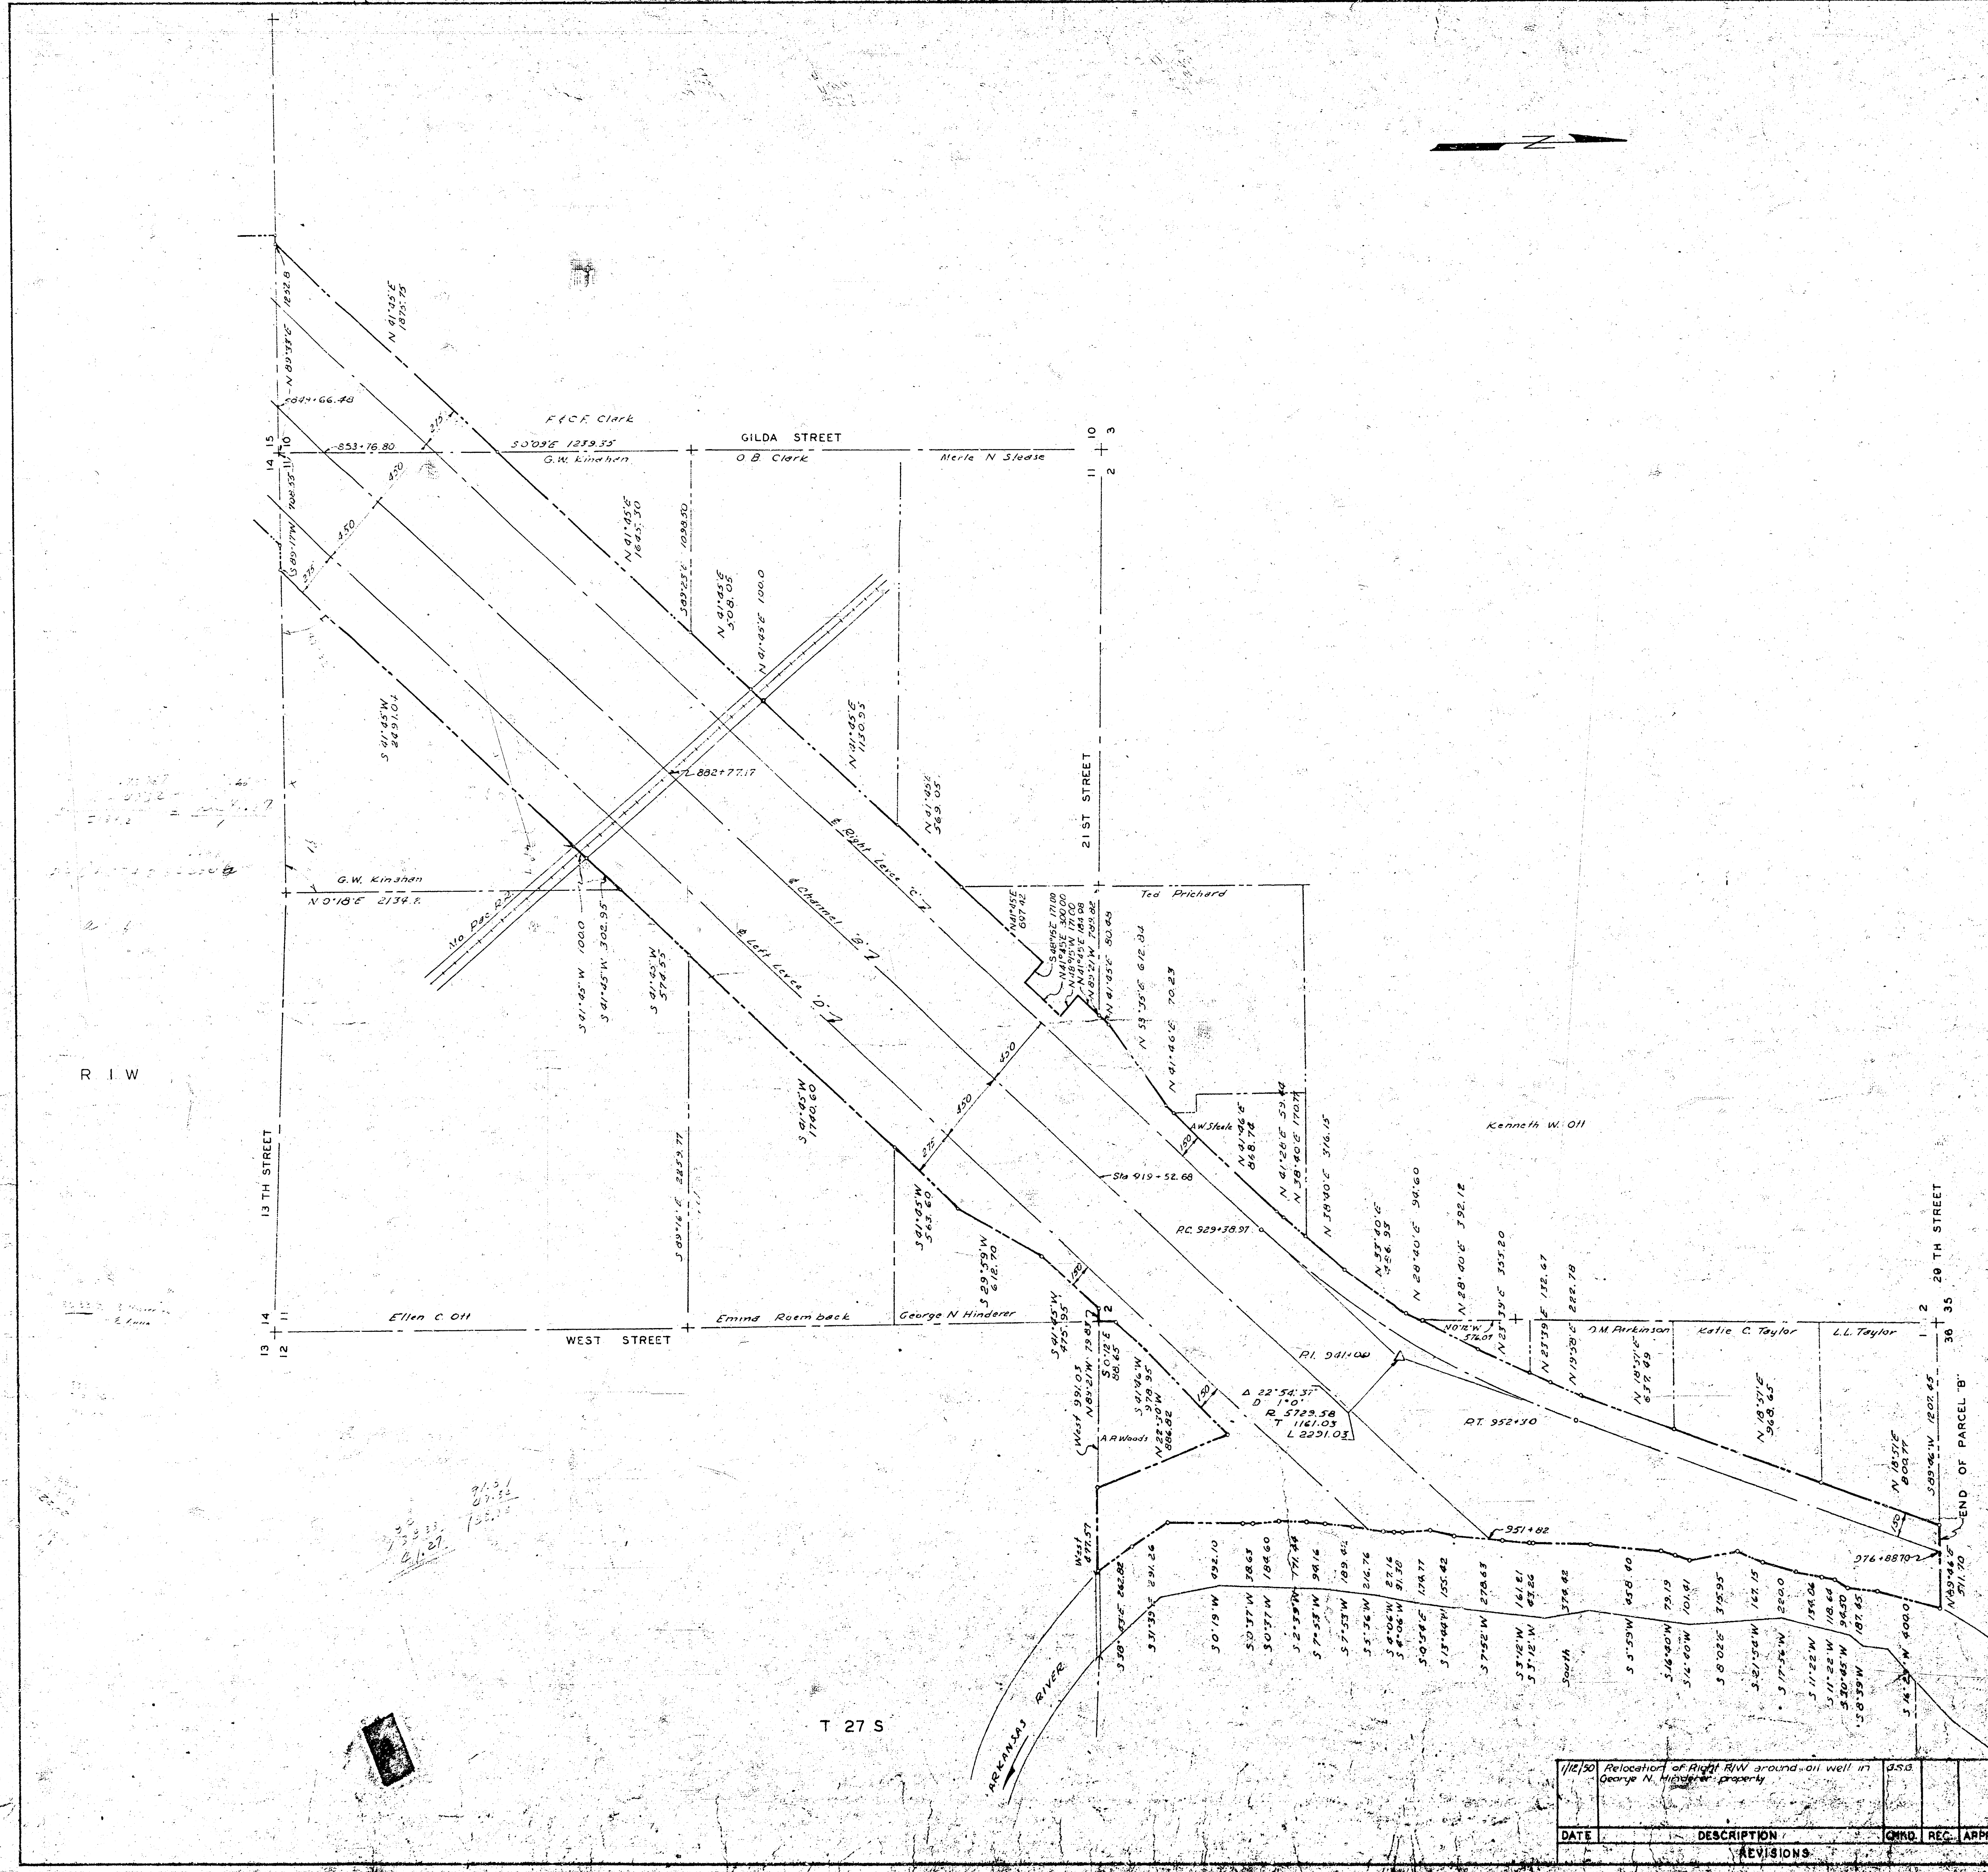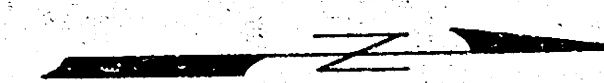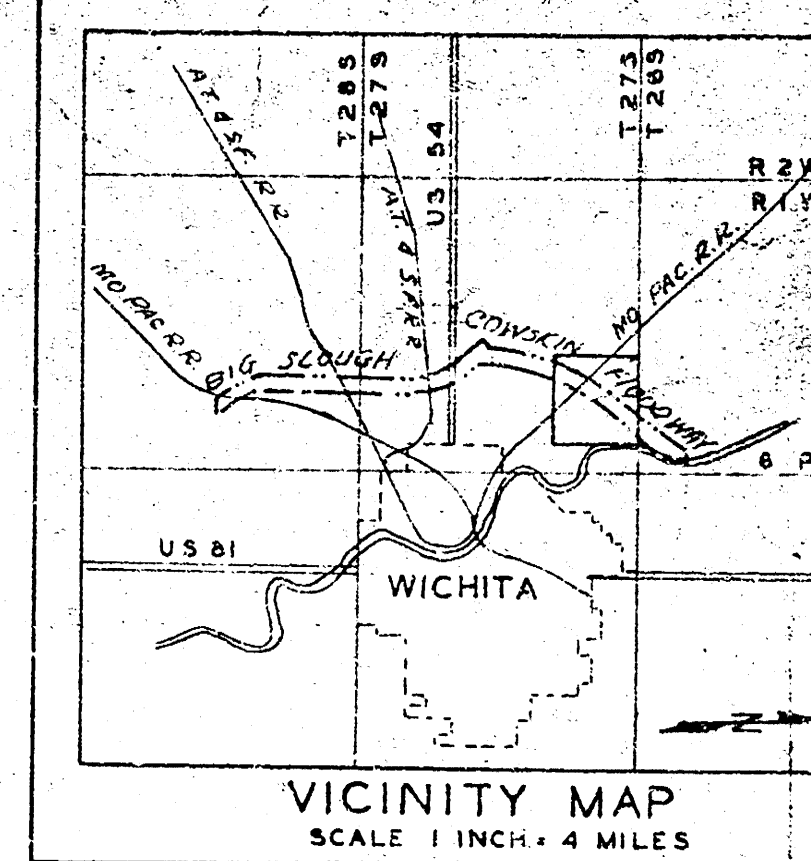

- LEGEND**
- CONCRETE MONUMENTS
 - △ P.I. OF CURVES
 - CENTER LINES OF LEVEES & CHANNELS
 - PROPERTY LINES
 - RIGHT OF WAY LIMITS

ARKANSAS RIVER BASIN
WICHITA AND VALLEY CENTER
FLOOD CONTROL PROJECT
BIG SLOUGH-COWSKIN CREEK FLOODWAY
PARCEL "B" PART I & II
RIGHT OF WAY PLAN


SCALE: 1 INCH = 400 FEET
CITY/COUNTY ENGINEER OFFICE WICHITA, KANSAS

DATE: 1/12/50
DESCRIPTION: Relocation of Right of Way around oil well in George N. Hinderer property

CHND REC APPR


DRAWN: [Signature]
CHECKED: [Signature]
TRACED: [Signature]

REVISIONS

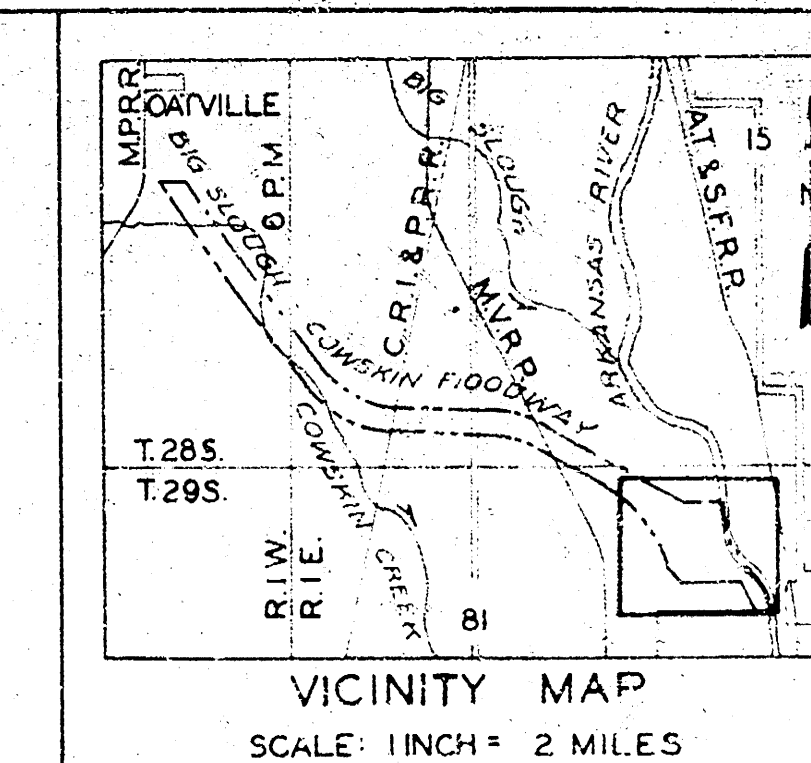

LEGEND

- CONCRETE MONUMENT
 △ P.I. OF CURVE
 - - - - - CENTER LINES OF LEVEES & CHANNELS
 - - - - - PROPERTY LINES
 - - - - - RIGHT OF WAY LIMIT

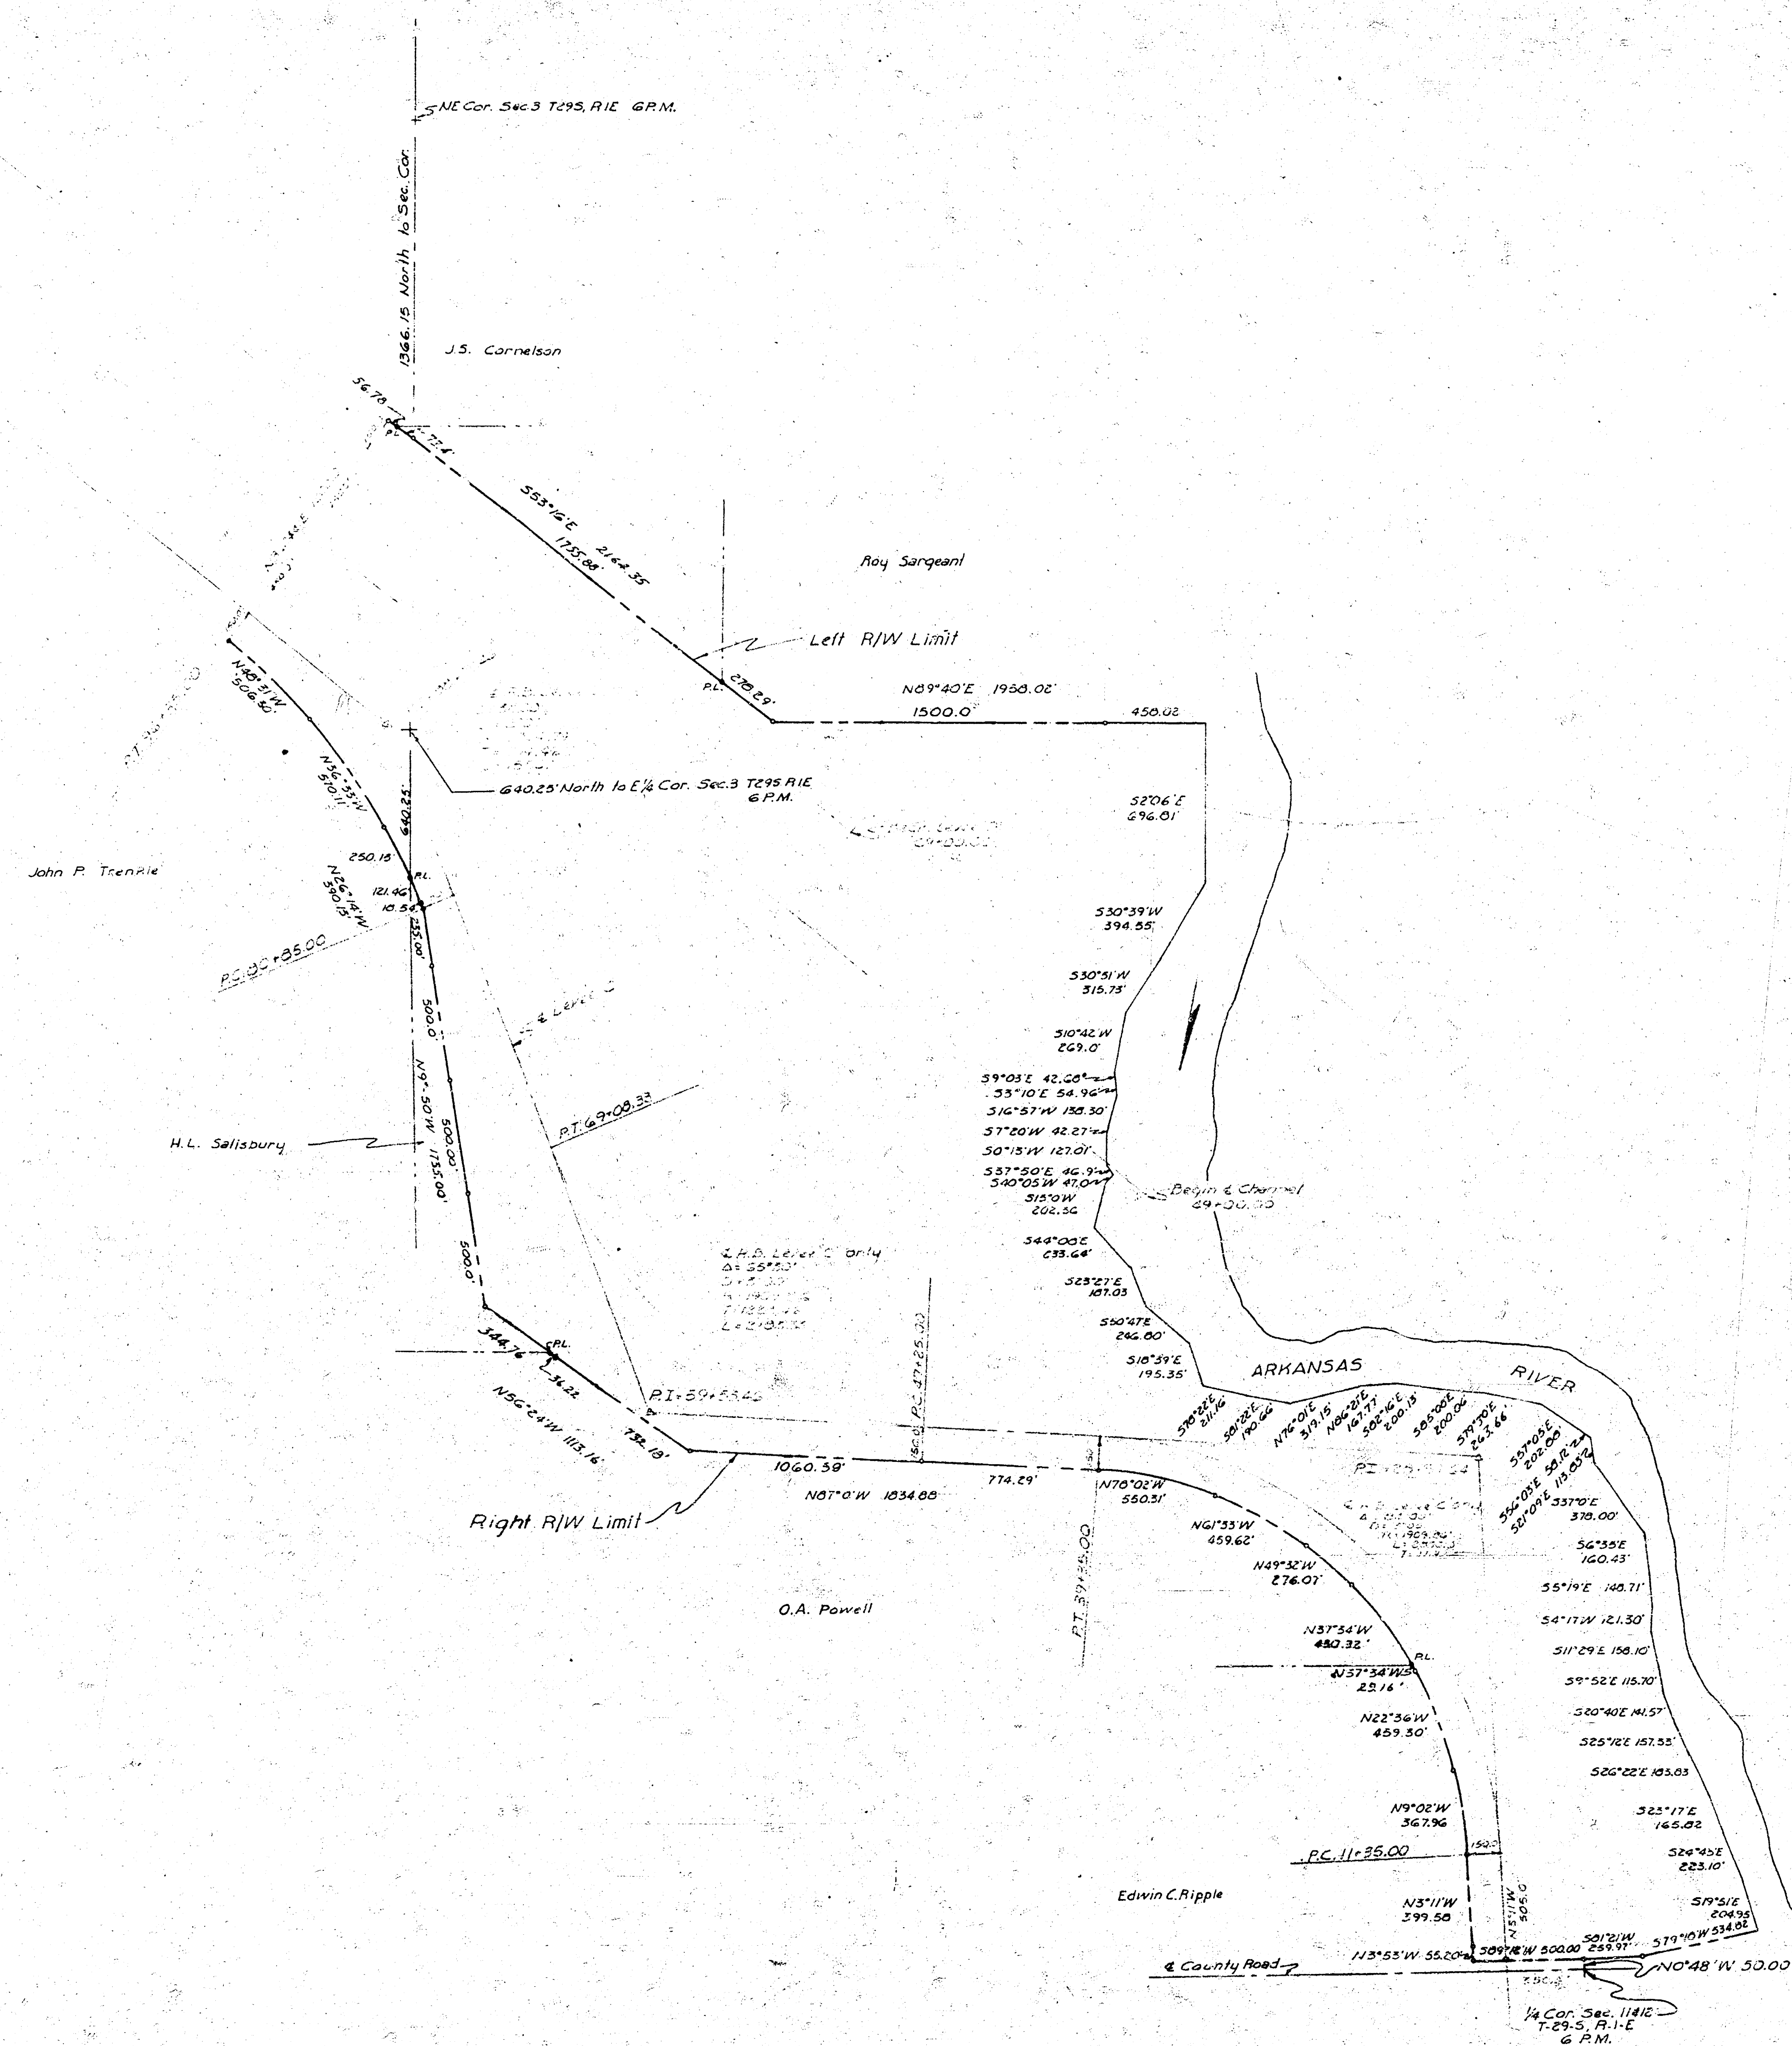

ARKANSAS RIVER WATERSHED
WICHITA AND VALLEY CENTER
ARKANSAS RIVER KANSAS
BIG SLOUGH - COWSKIN FLOODWAY
RIGHT OF WAY PLAN
PARCEL "A"
SCALE: 1 INCH = 400 FEET
400 200 0 400 800



CITY-COUNTY ENGINEER OFFICE, WICHITA, KANSAS

JULY 19, 1949

APPROVED:
C. Scholfield
ENGINEER IN CHARGE


DRAWN BY *My. S. S. S.*
CHECKED BY *721*

SHEET 1 OF 5 SHEETS

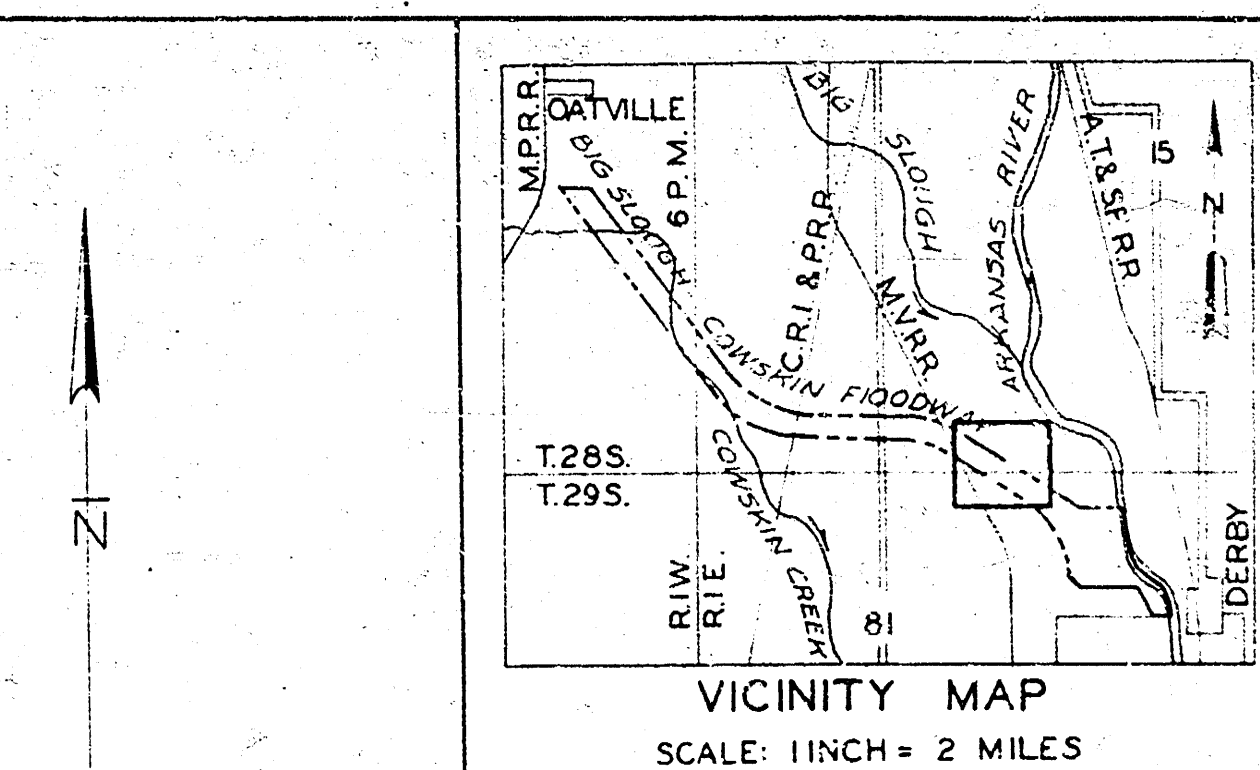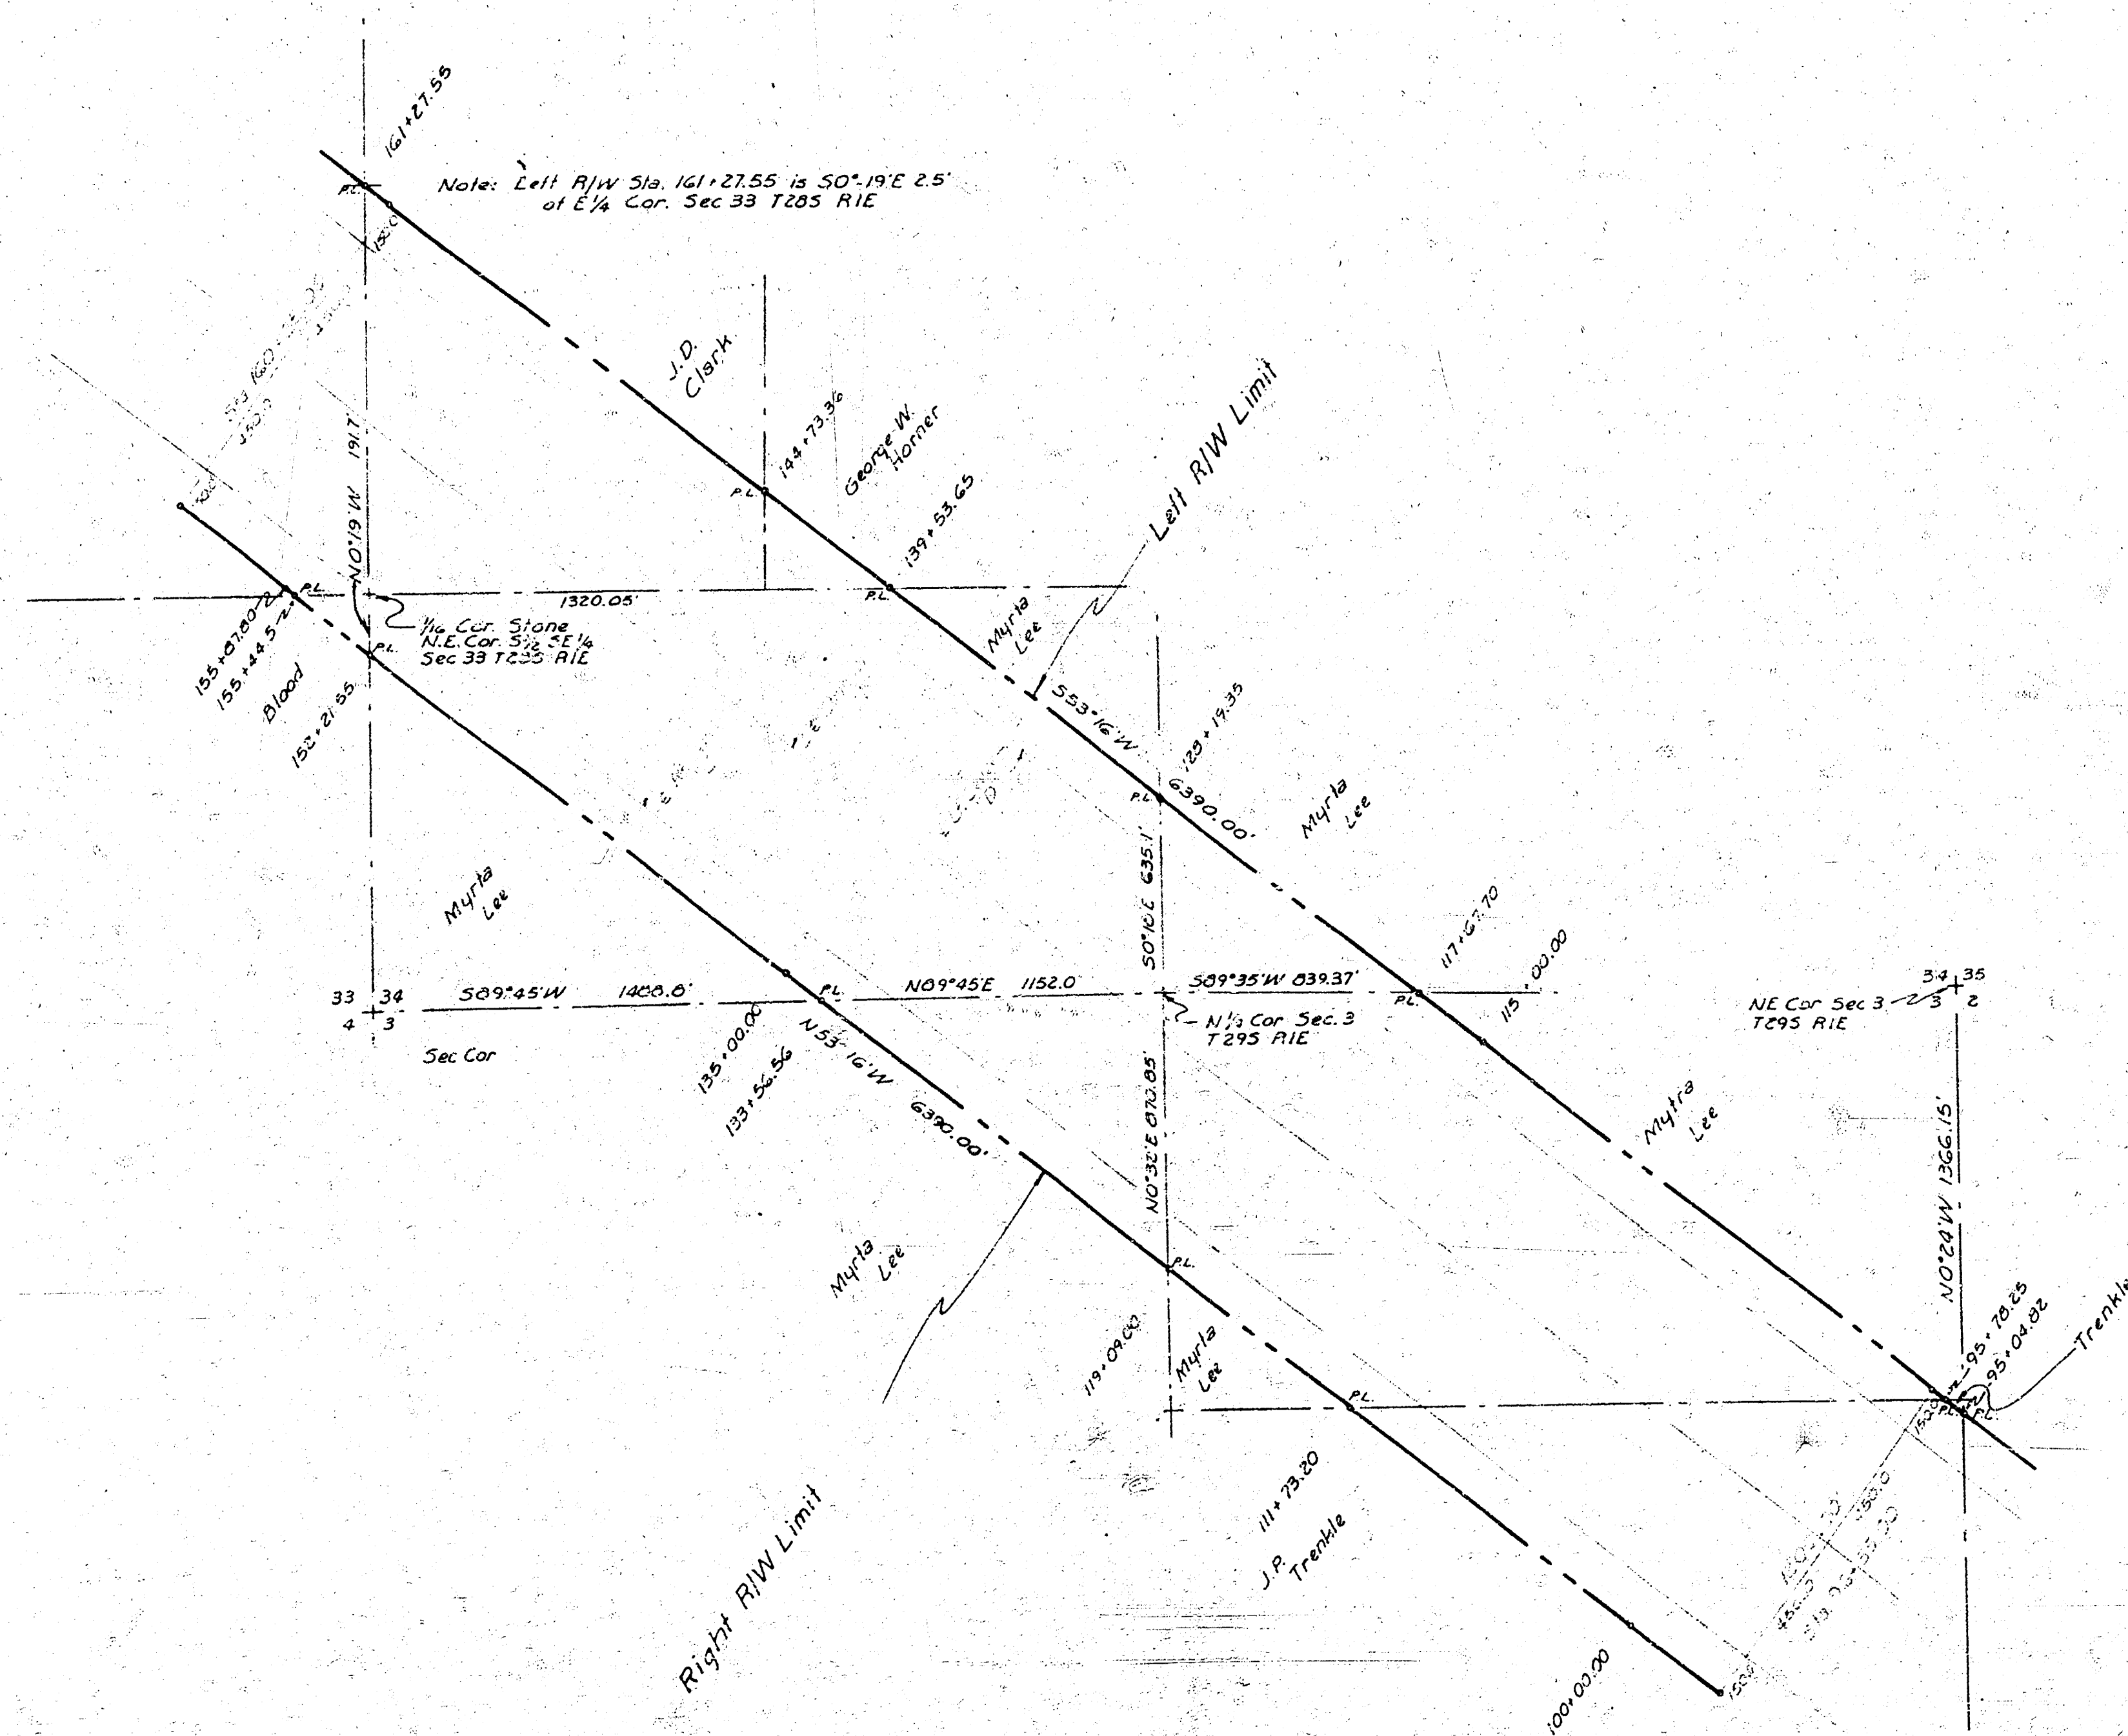


- LEGEND
- CONCRETE MONUMENTS
 - △ P.I. OF CURVE
 - CENTER LINES OF LEVEES & CHANNELS
 - PROPERTY LINES
 - RIGHT OF WAY LIMIT

ARKANSAS RIVER WATERSHED
WICHITA AND VALLEY CENTER
ARKANSAS RIVER, KANSAS
BIG SLOUGH - COWSKIN FLOODWAY
RIGHT OF WAY PLAN
PARCEL "A"
SCALE: 1 INCH = 400 FEET
400 200 0 400 800
CITY-COUNTY ENGINEER OFFICE, WICHITA, KANSAS JULY 19, 1949
APPROVED: *C. J. [Signature]*
ENGINEER IN CHARGE
DRAWN BY: *[Signature]*
CHECKED BY: *[Signature]*
SHEET 2 OF 5 SHEETS

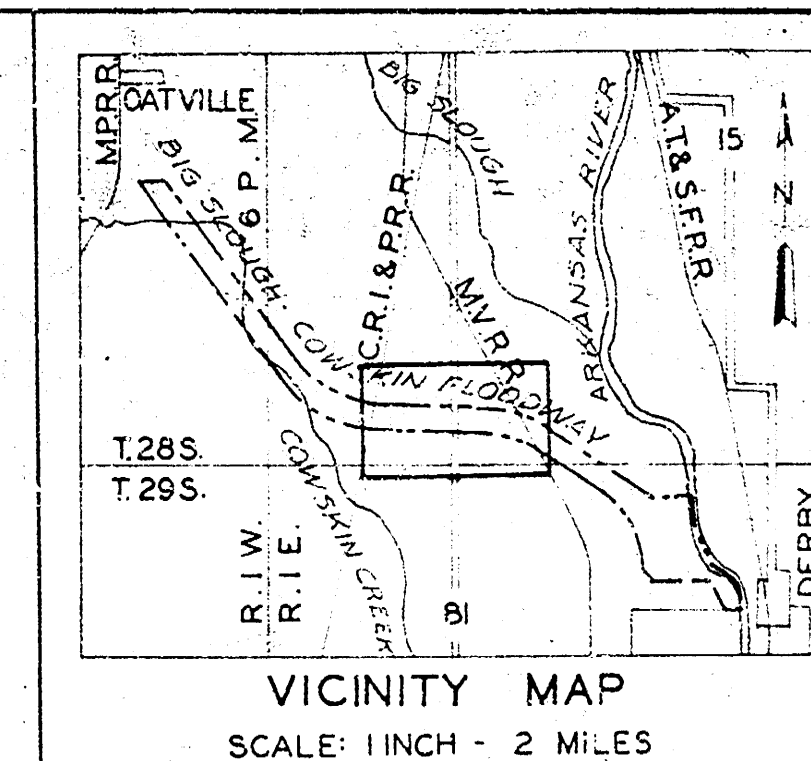

LEGEND

- CONCRETE MONUMENTS
- △ P.I. OF CURVE
- CENTER LINES OF LEVEES & CHANNELS
- PROPERTY LINES
- RIGHT OF WAY LIMIT

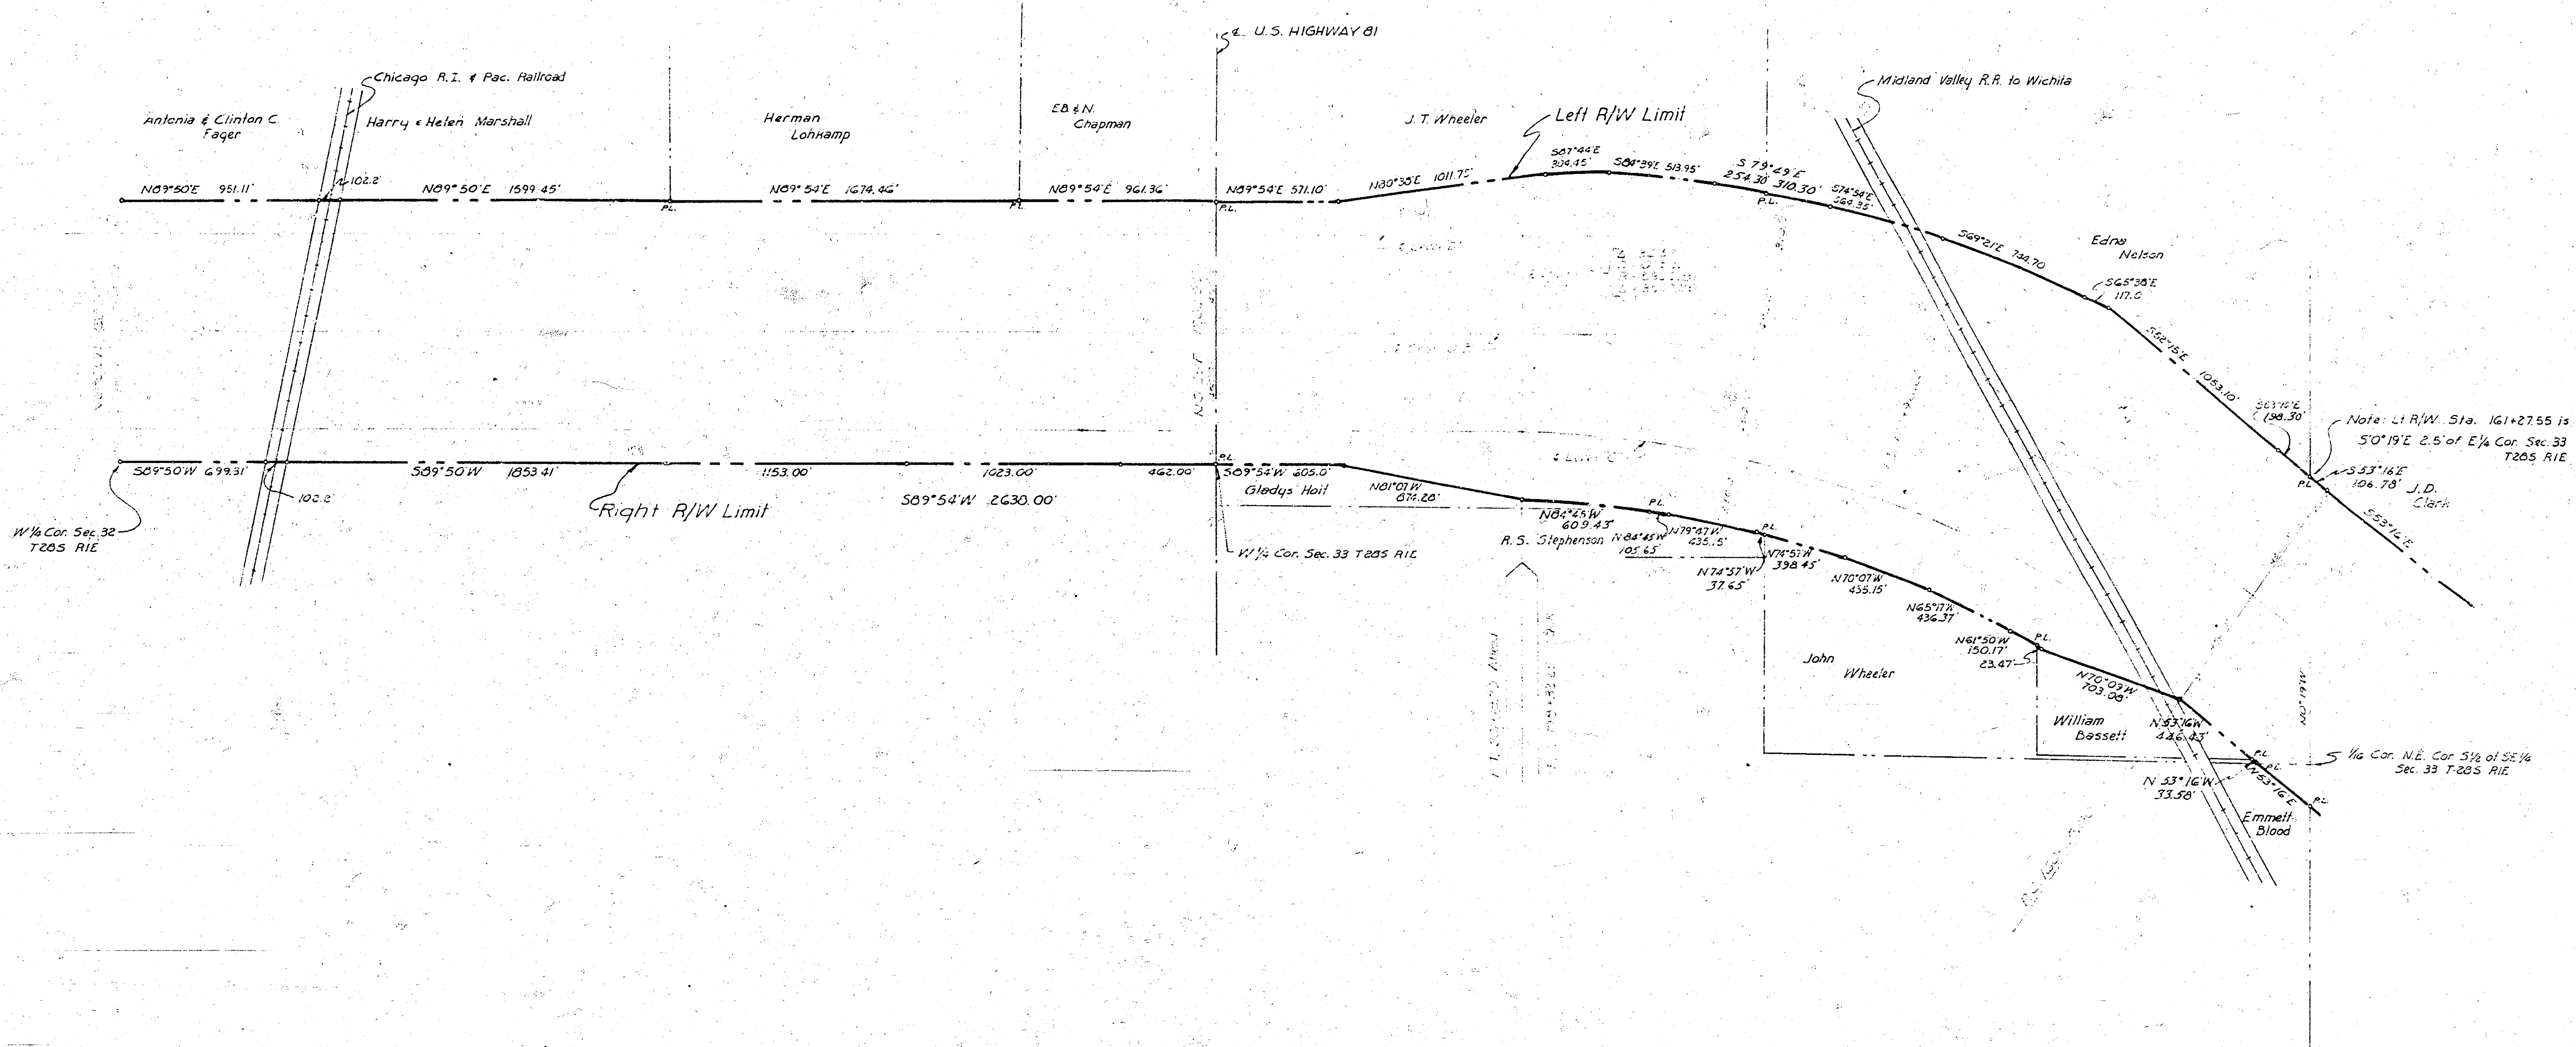


ARKANSAS RIVER WATERSHED
WICHITA AND VALLEY CENTER
ARKANSAS RIVER, KANSAS
BIG SLOUGH - COWSKIN FLOODWAY
RIGHT OF WAY PLAN
PARCEL "A"
SCALE: 1 INCH = 400 FEET
400 200 0 400 800

CITY-COUNTY ENGINEER OFFICE, WICHITA, KANSAS JULY 19, 1949


APPROVED: *[Signature]*
ENGINEER IN CHARGE

DRAWN BY: *[Signature]*
CHECKED BY: *[Signature]*

SHEET 3 OF 5 SHEETS

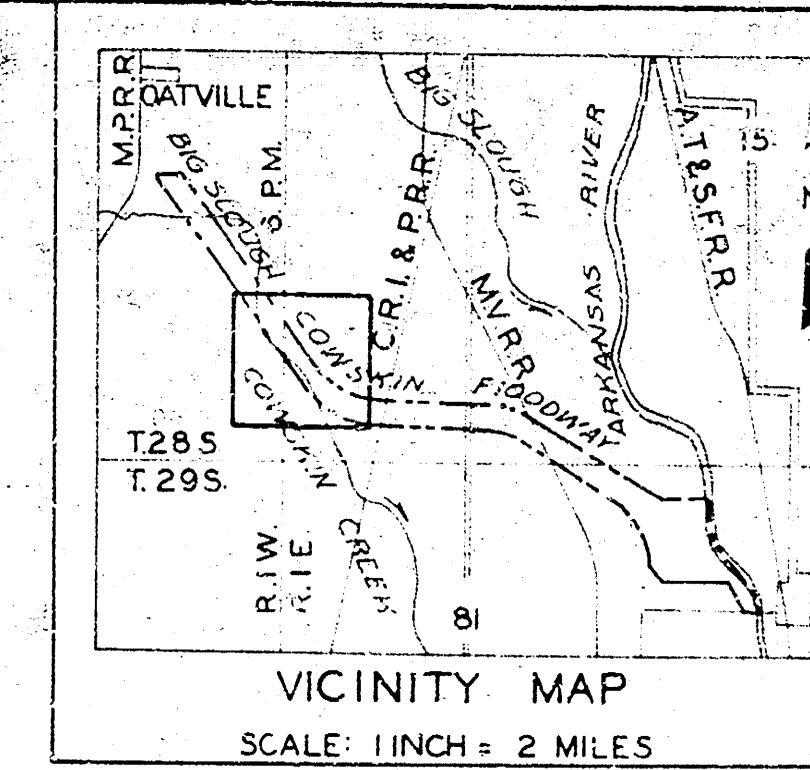

- LEGEND
- CONCRETE MONUMENT
 - P.I. OF CURVE
 - CENTER LINES OF LEVEES & CHANNELS
 - PROPERTY LINES
 - RIGHT OF WAY LIMIT

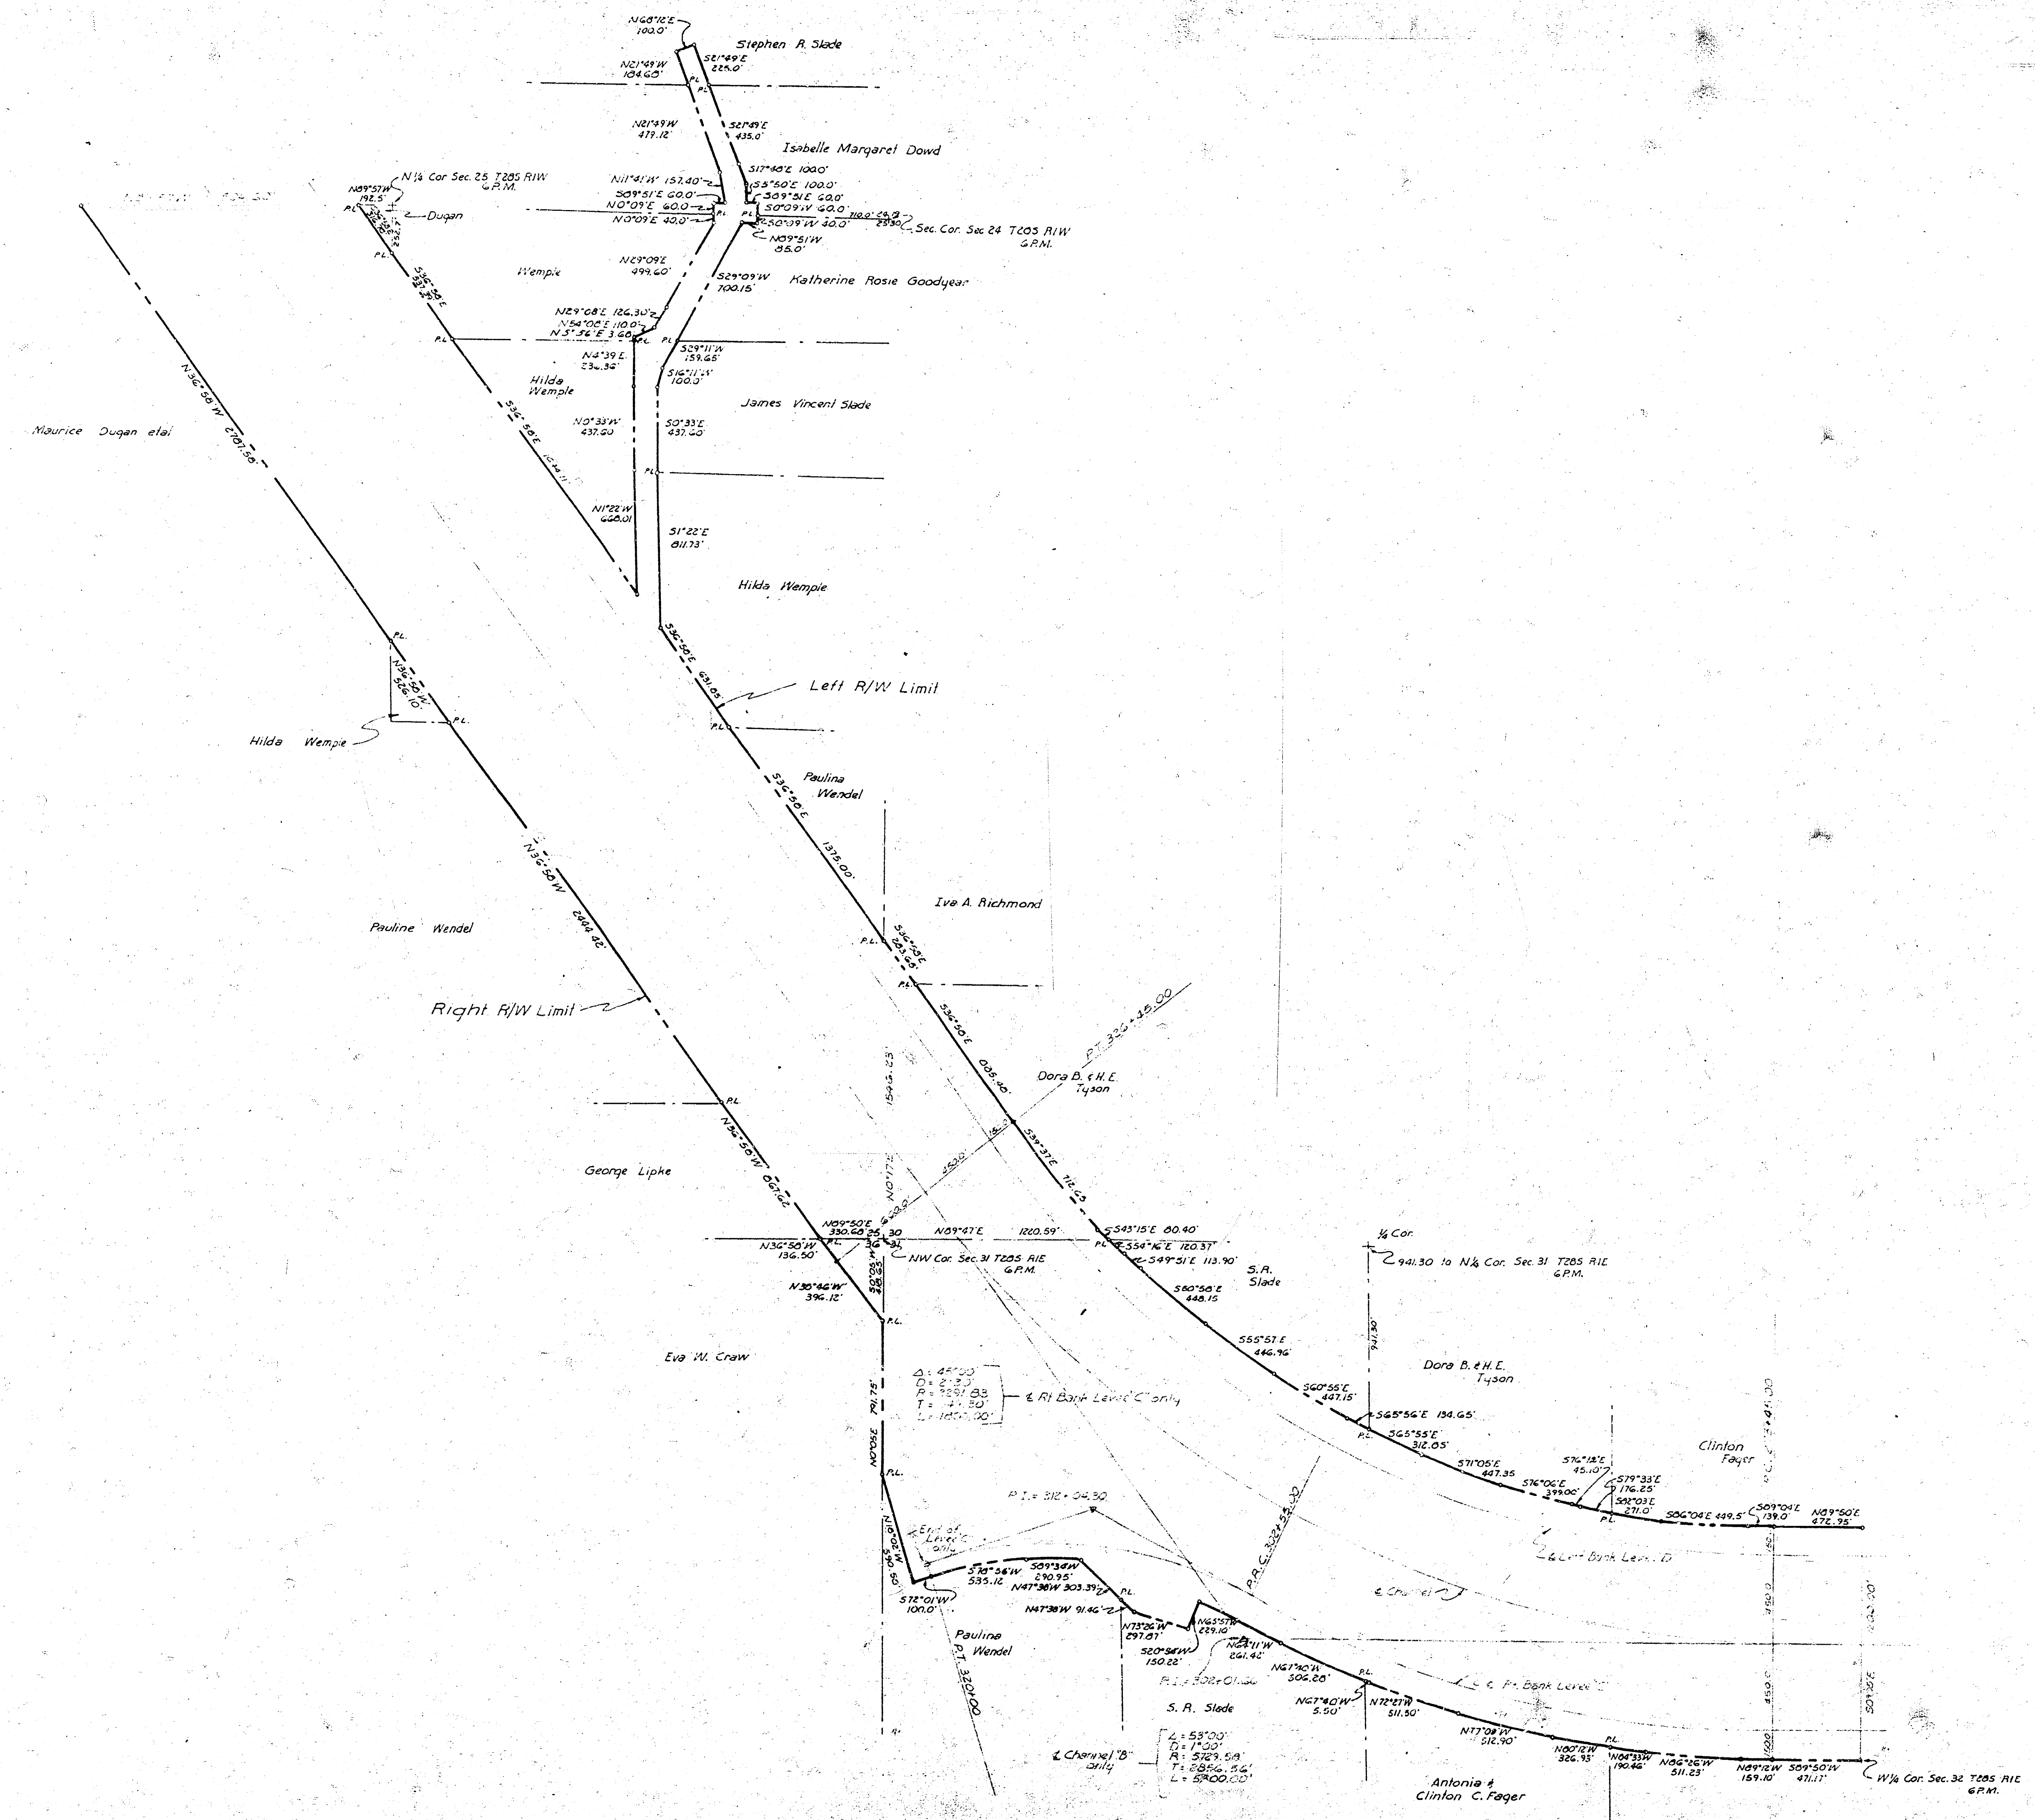


ARKANSAS RIVER WATERSHED
WICHITA AND VALLEY CENTER
ARKANSAS RIVER KANSAS
BIG SLOUGH - COWSKIN FLOODWAY
RIGHT OF WAY PLAN
PARCEL 7A
SCALE: 1 INCH = 400 FEET
400 200 0 400 800

CITY-COUNTY ENGINEER OFFICE, WICHITA, KANSAS JULY 19, 1949



APPROVED:
Charles E. Payer
ENGINEER IN CHARGE

DRAWN BY *W. J. Payer*
CHECKED BY *W. J. Payer*

SHEET 4 OF 5 SHEETS

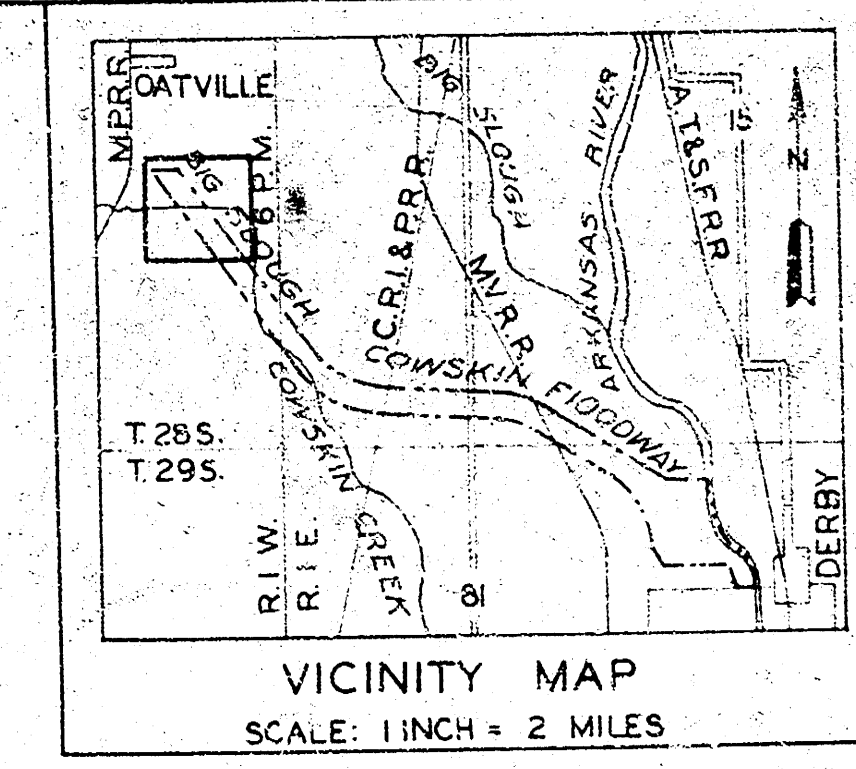

- LEGEND
- CONCRETE MONUMENTS
 - △ P.I. OF CURVE
 - CENTER LINES OF LEVEES & CHANNELS
 - PROPERTY LINES
 - RIGHT OF WAY LIMIT

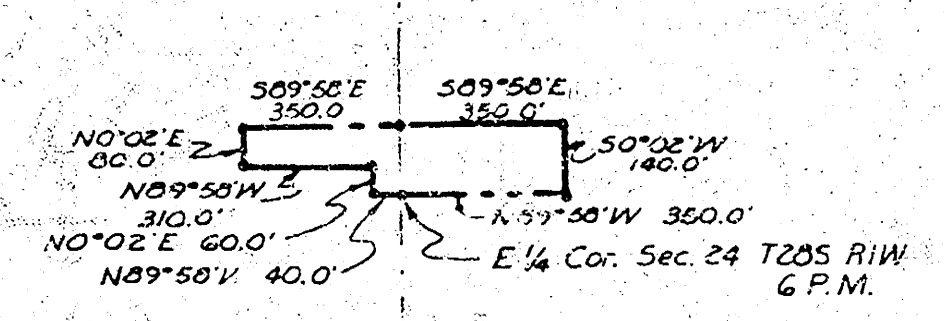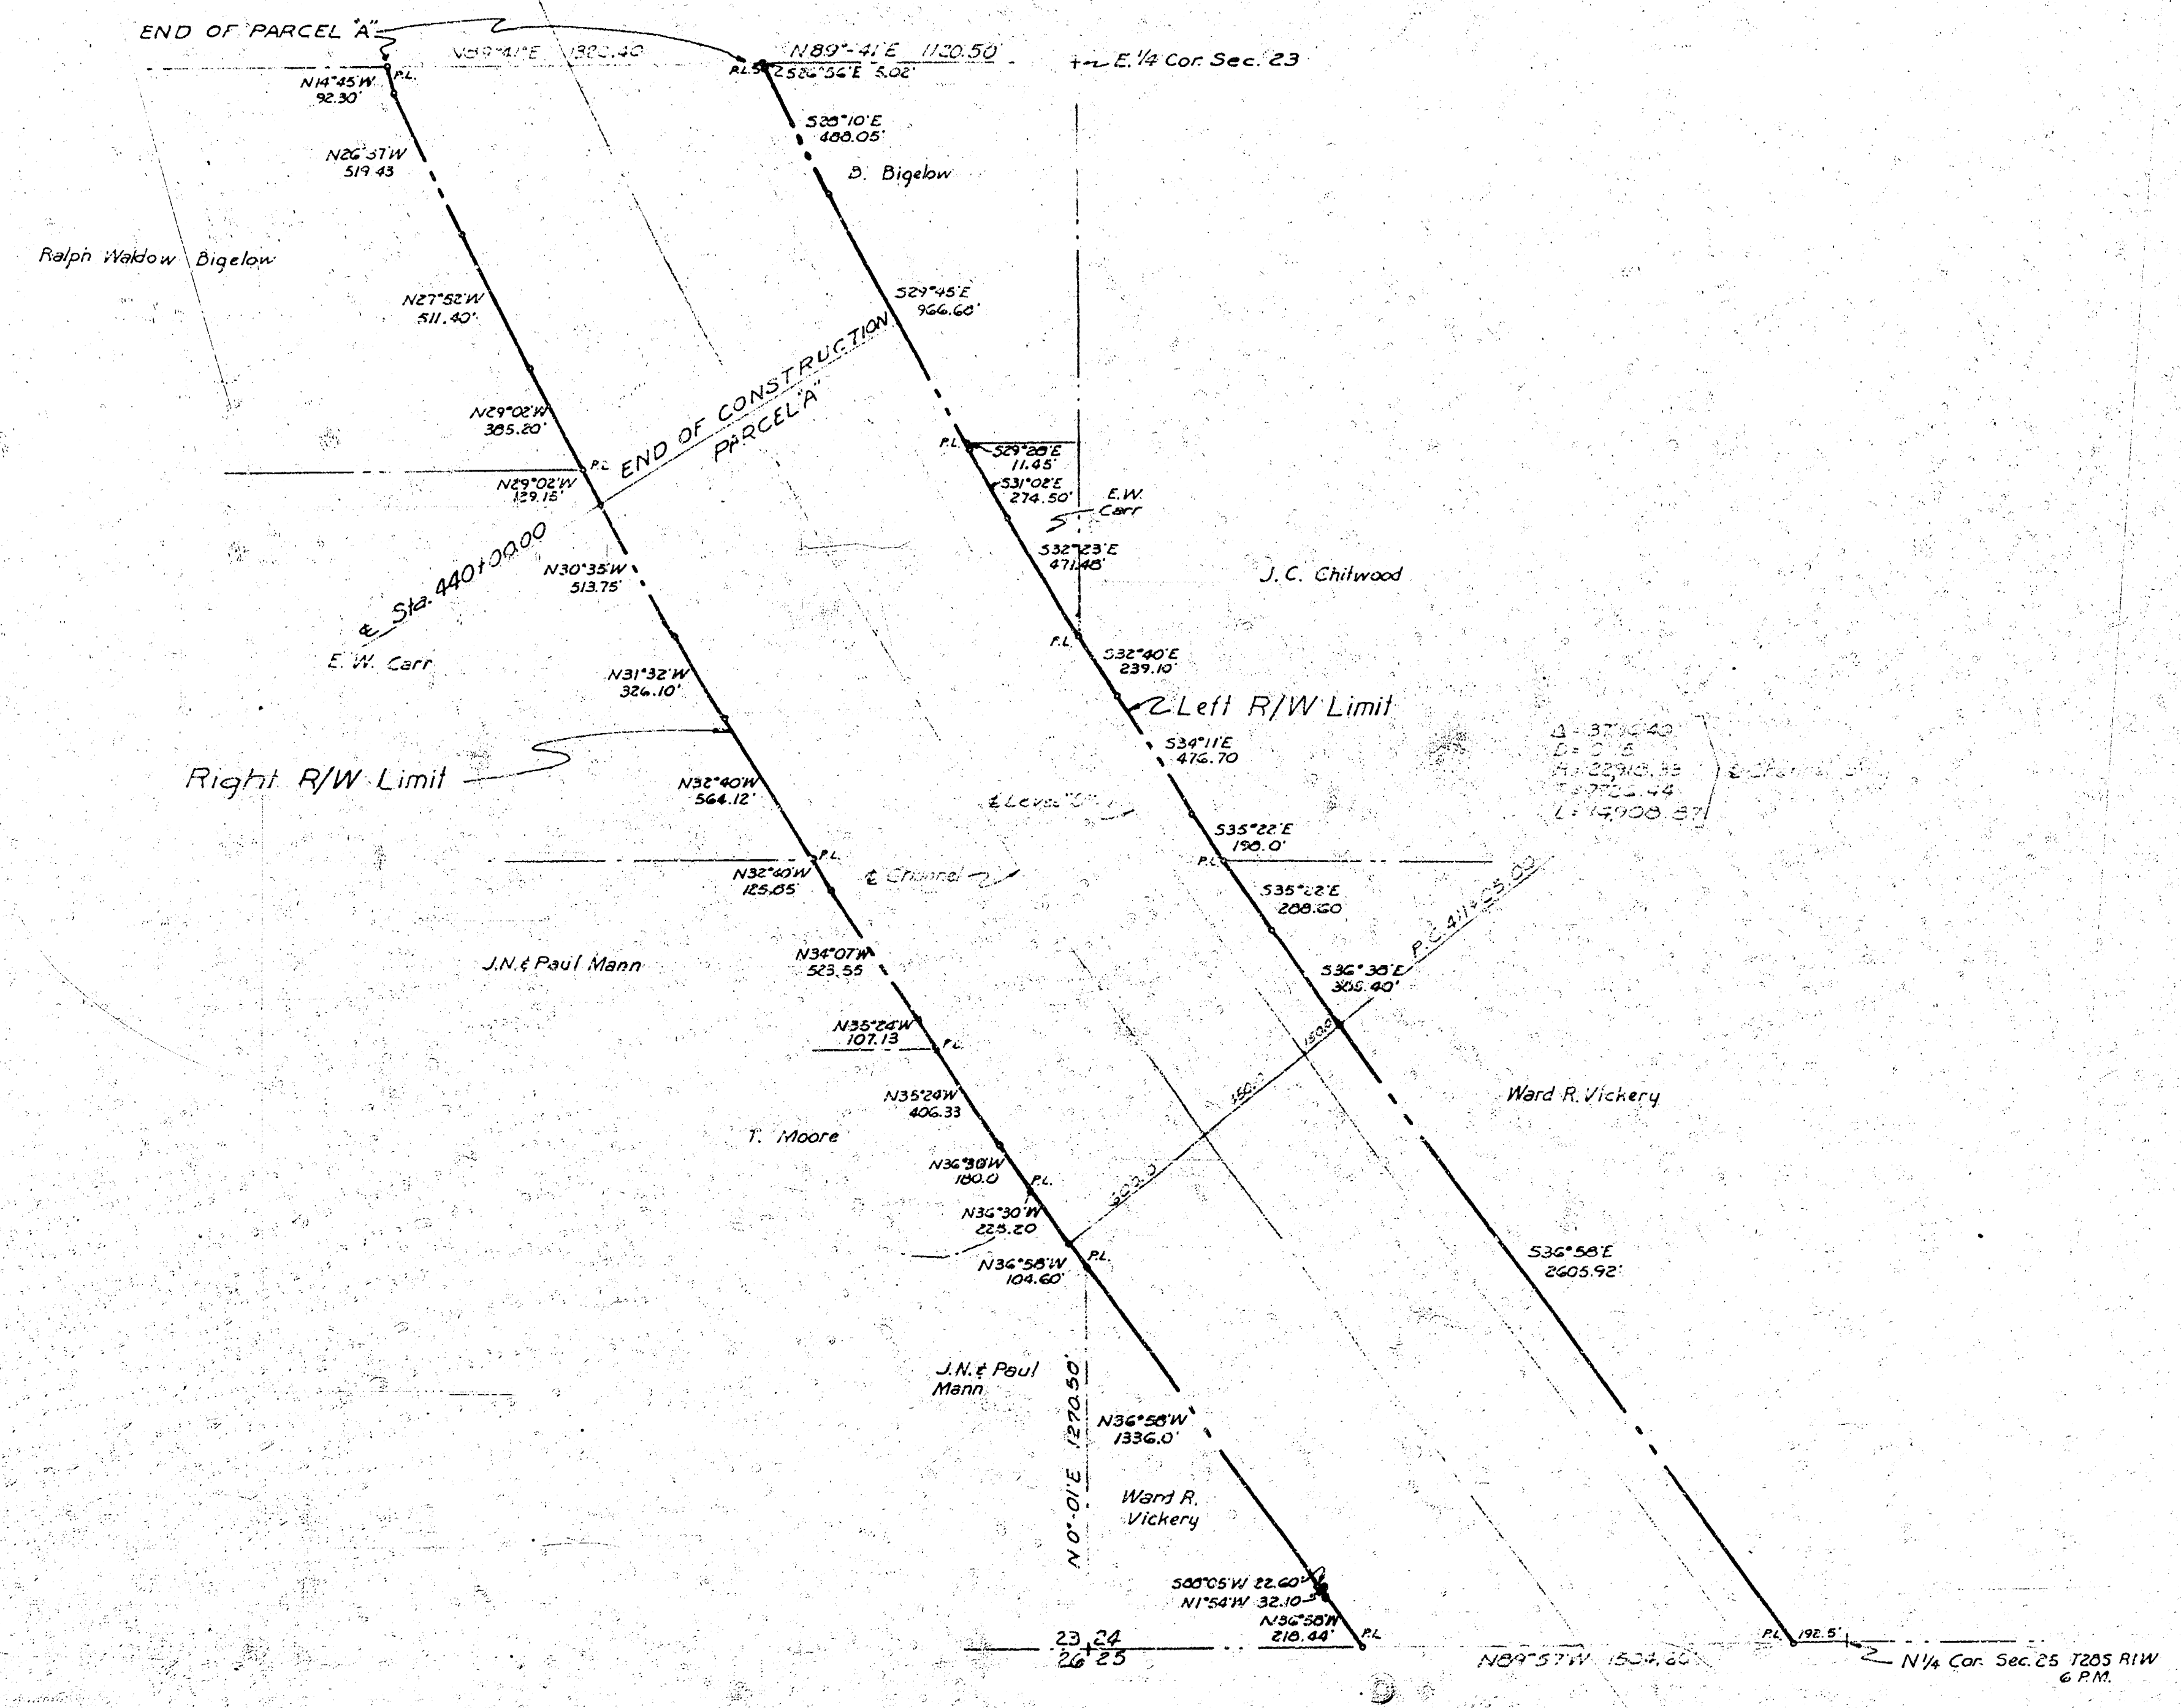

ARKANSAS RIVER WATERSHED
WICHITA AND VALLEY CENTER
ARKANSAS RIVER, KANSAS
BIG SLOUGH - COWSKIN FLOODWAY
RIGHT OF WAY PLAN
PARCEL "A"
SCALE: 1 INCH = 400 FEET
400 200 0 400 800

CITY-COUNTY ENGINEER OFFICE, WICHITA, KANSAS JULY 19, 1949
APPROVED: *C. J. ...*
ENGINEER IN CHARGE

DRAWN BY *...*
CHECKED BY *...*
SHEET 1 OF 5 SHEETS