
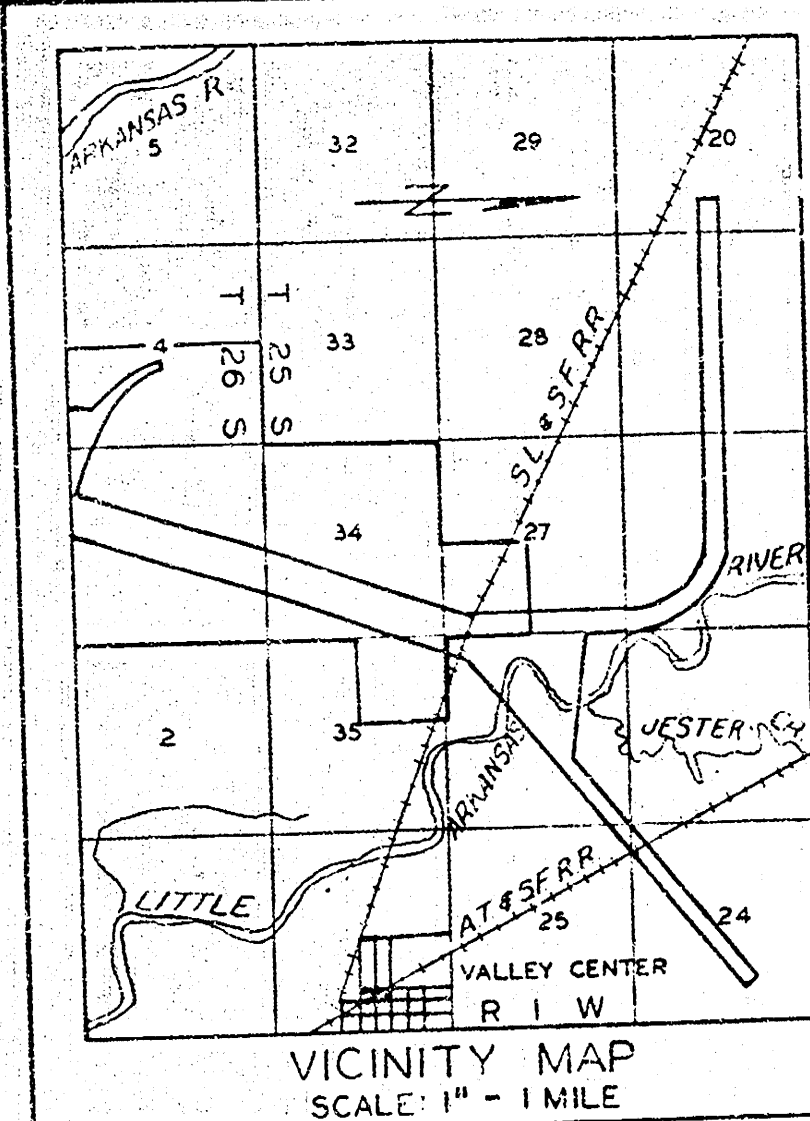


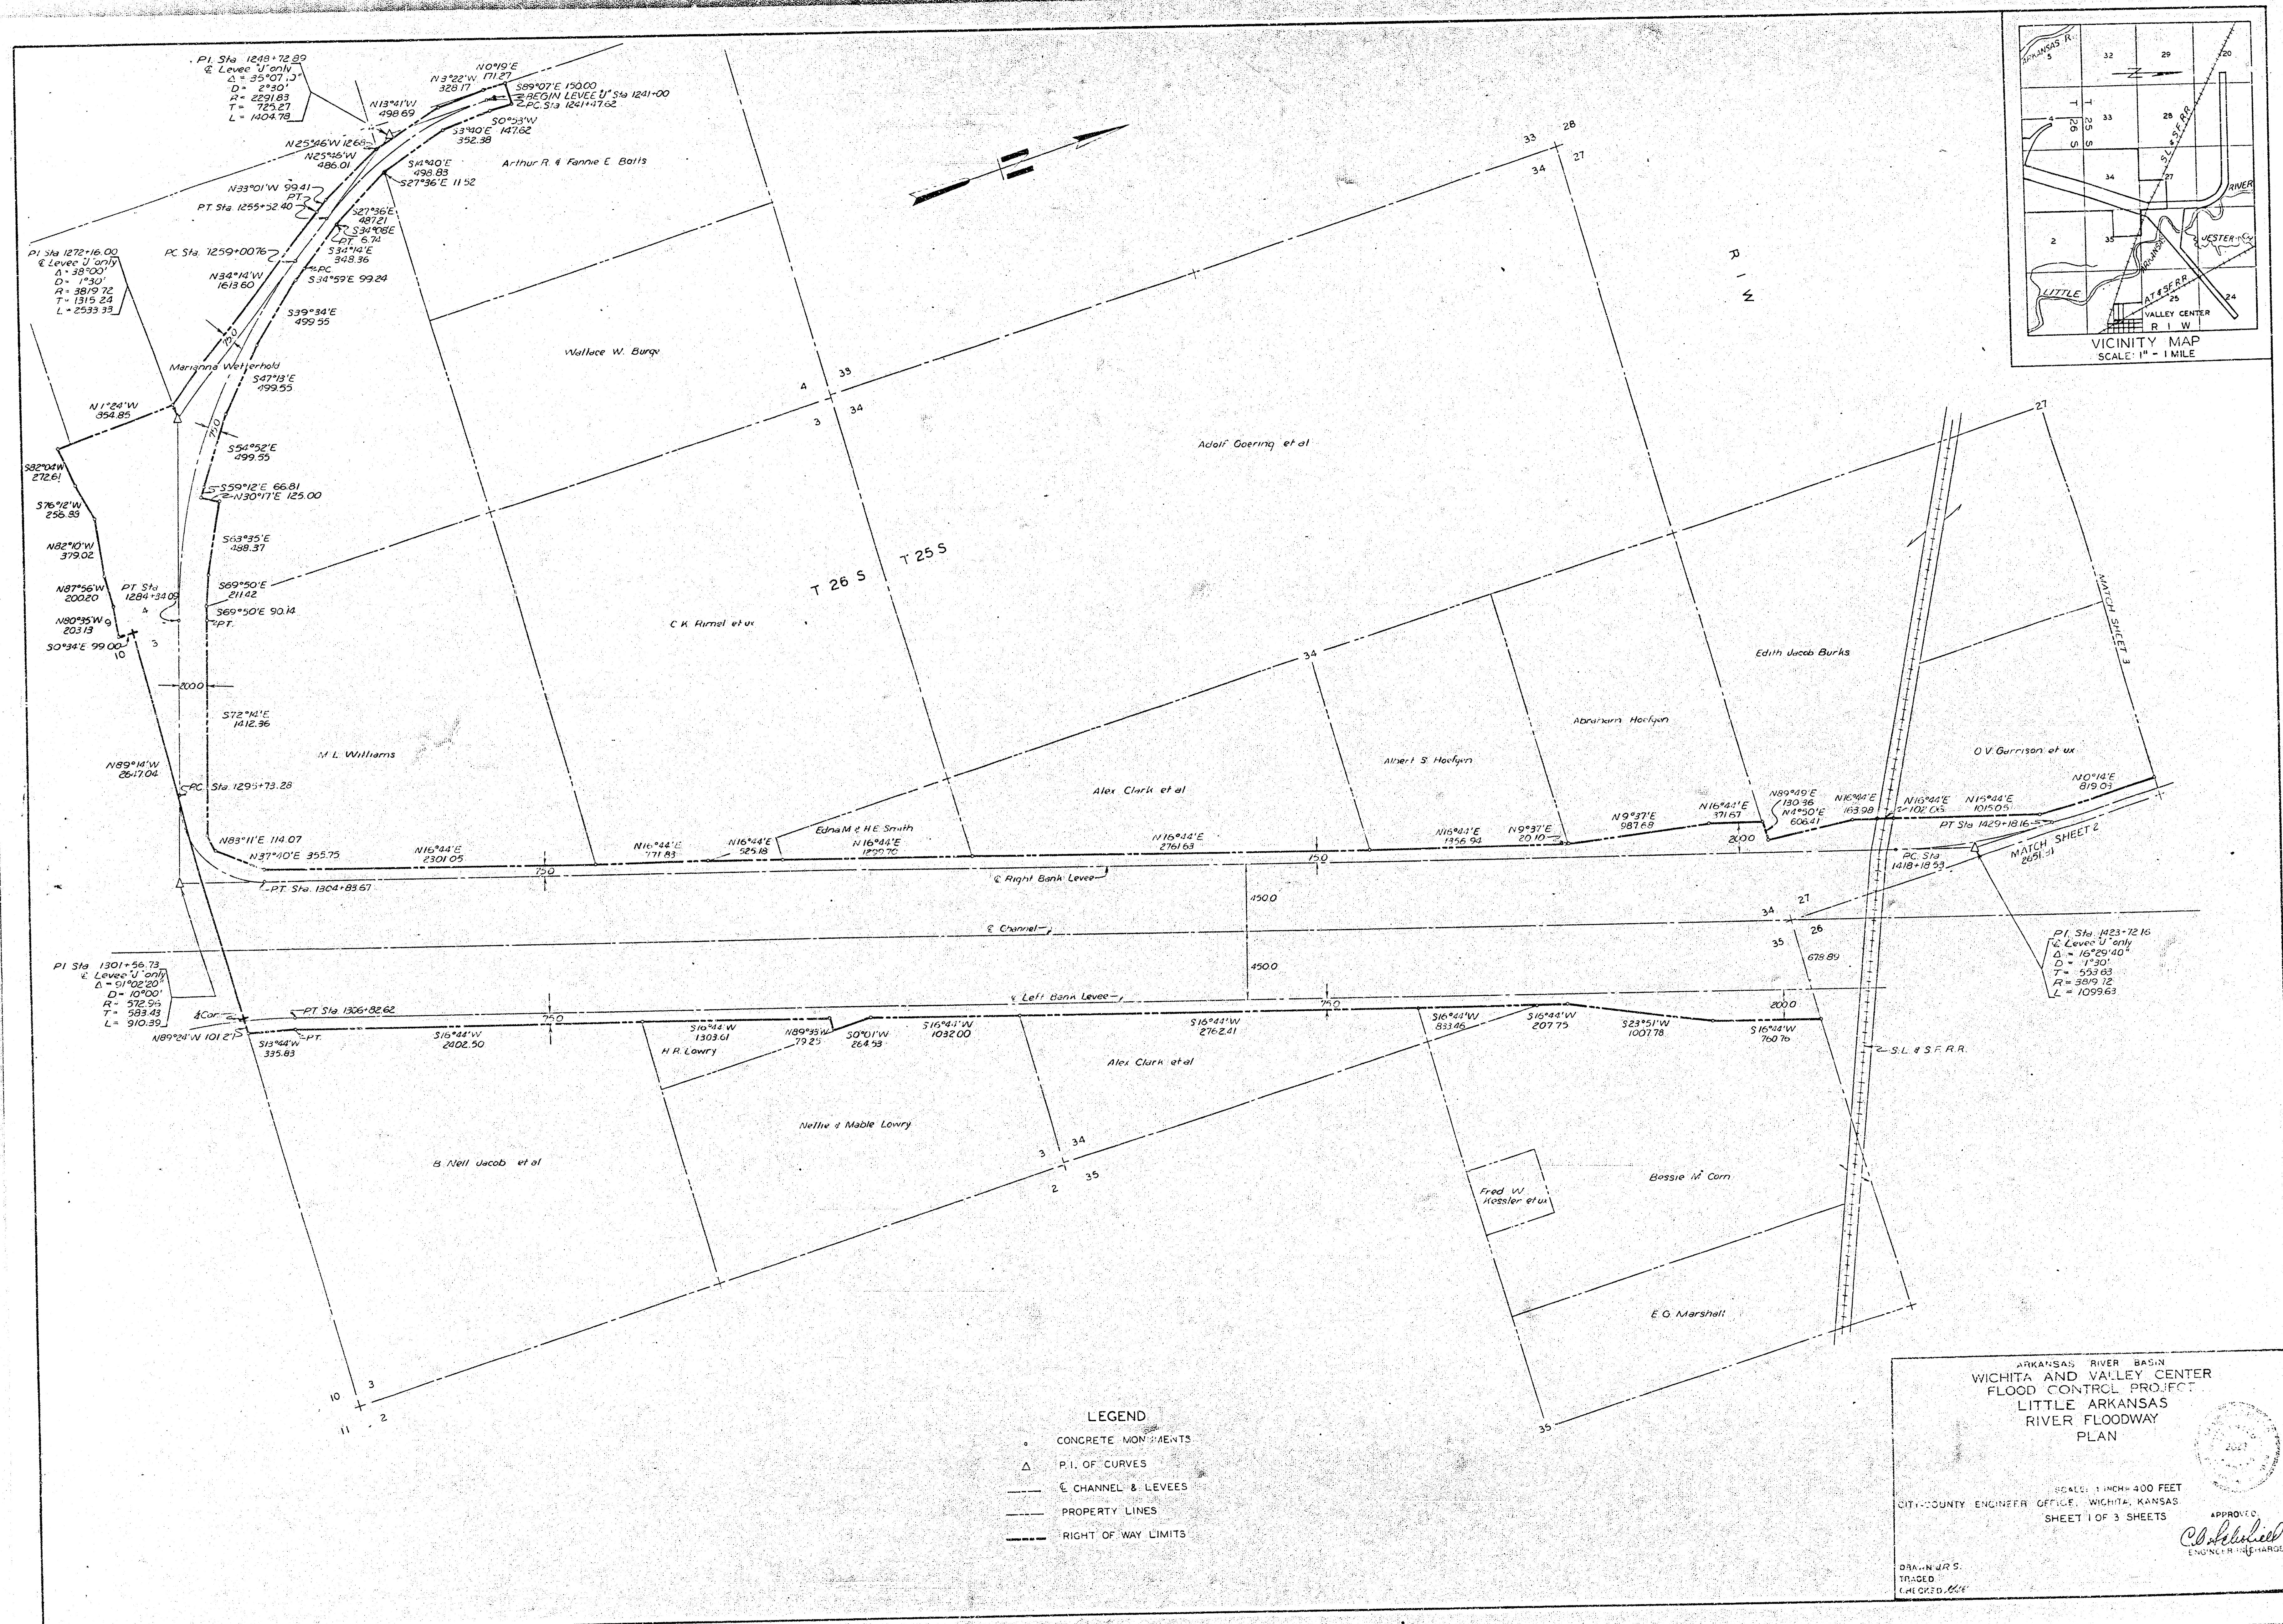



- LEGEND**
- CONCRETE MONUMENTS
 - Δ P.I. OF CURVES
 - CHANNEL & LEVEES
 - PROPERTY LINES
 - RIGHT OF WAY LIMITS

ARKANSAS RIVER BASIN
WICHITA AND VALLEY CENTER
FLOOD CONTROL PROJECT
LITTLE ARKANSAS
RIVER FLOODWAY
PLAN

SCALE: 1" = 400 FEET
CITY-COUNTY ENGINEER OFFICE, WICHITA, KANSAS
SHEET 1 OF 3 SHEETS

APPROVED
C. J. Hessler
ENGINEER IN CHARGE

DRAWN BY:
TRACED
CHECKED: *W. E.*

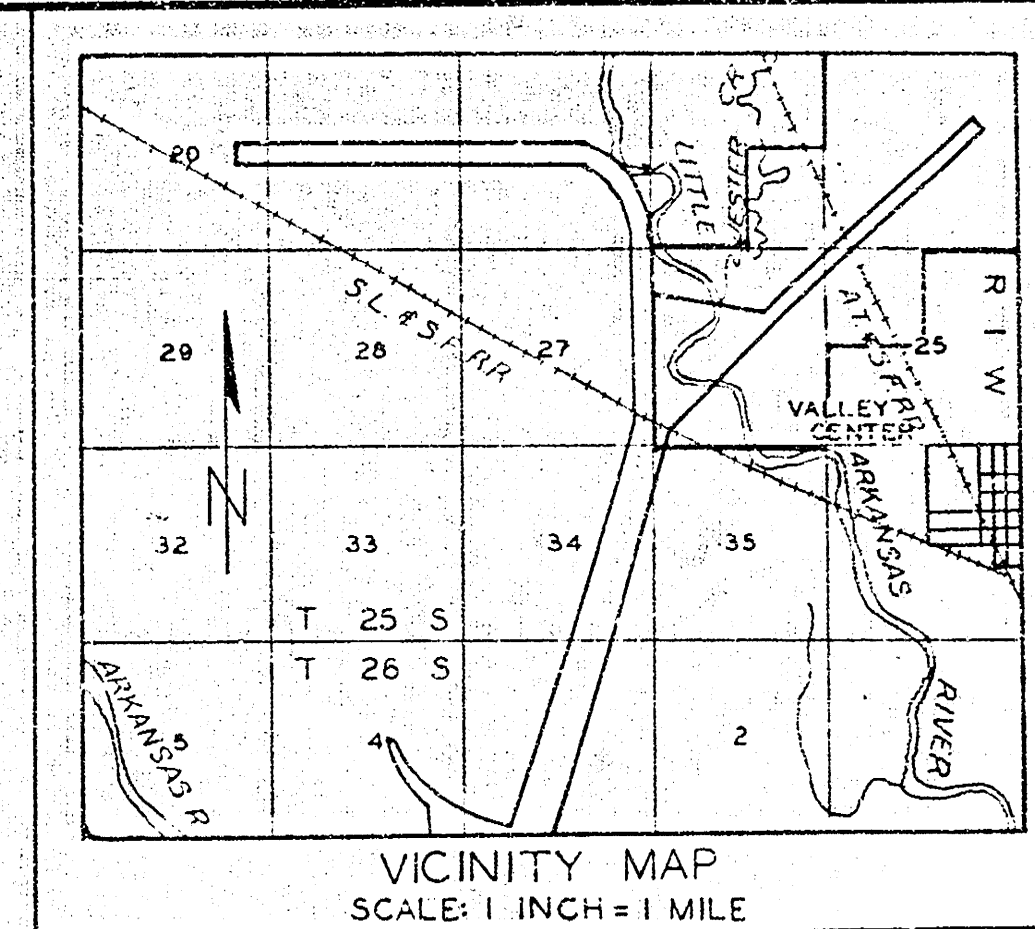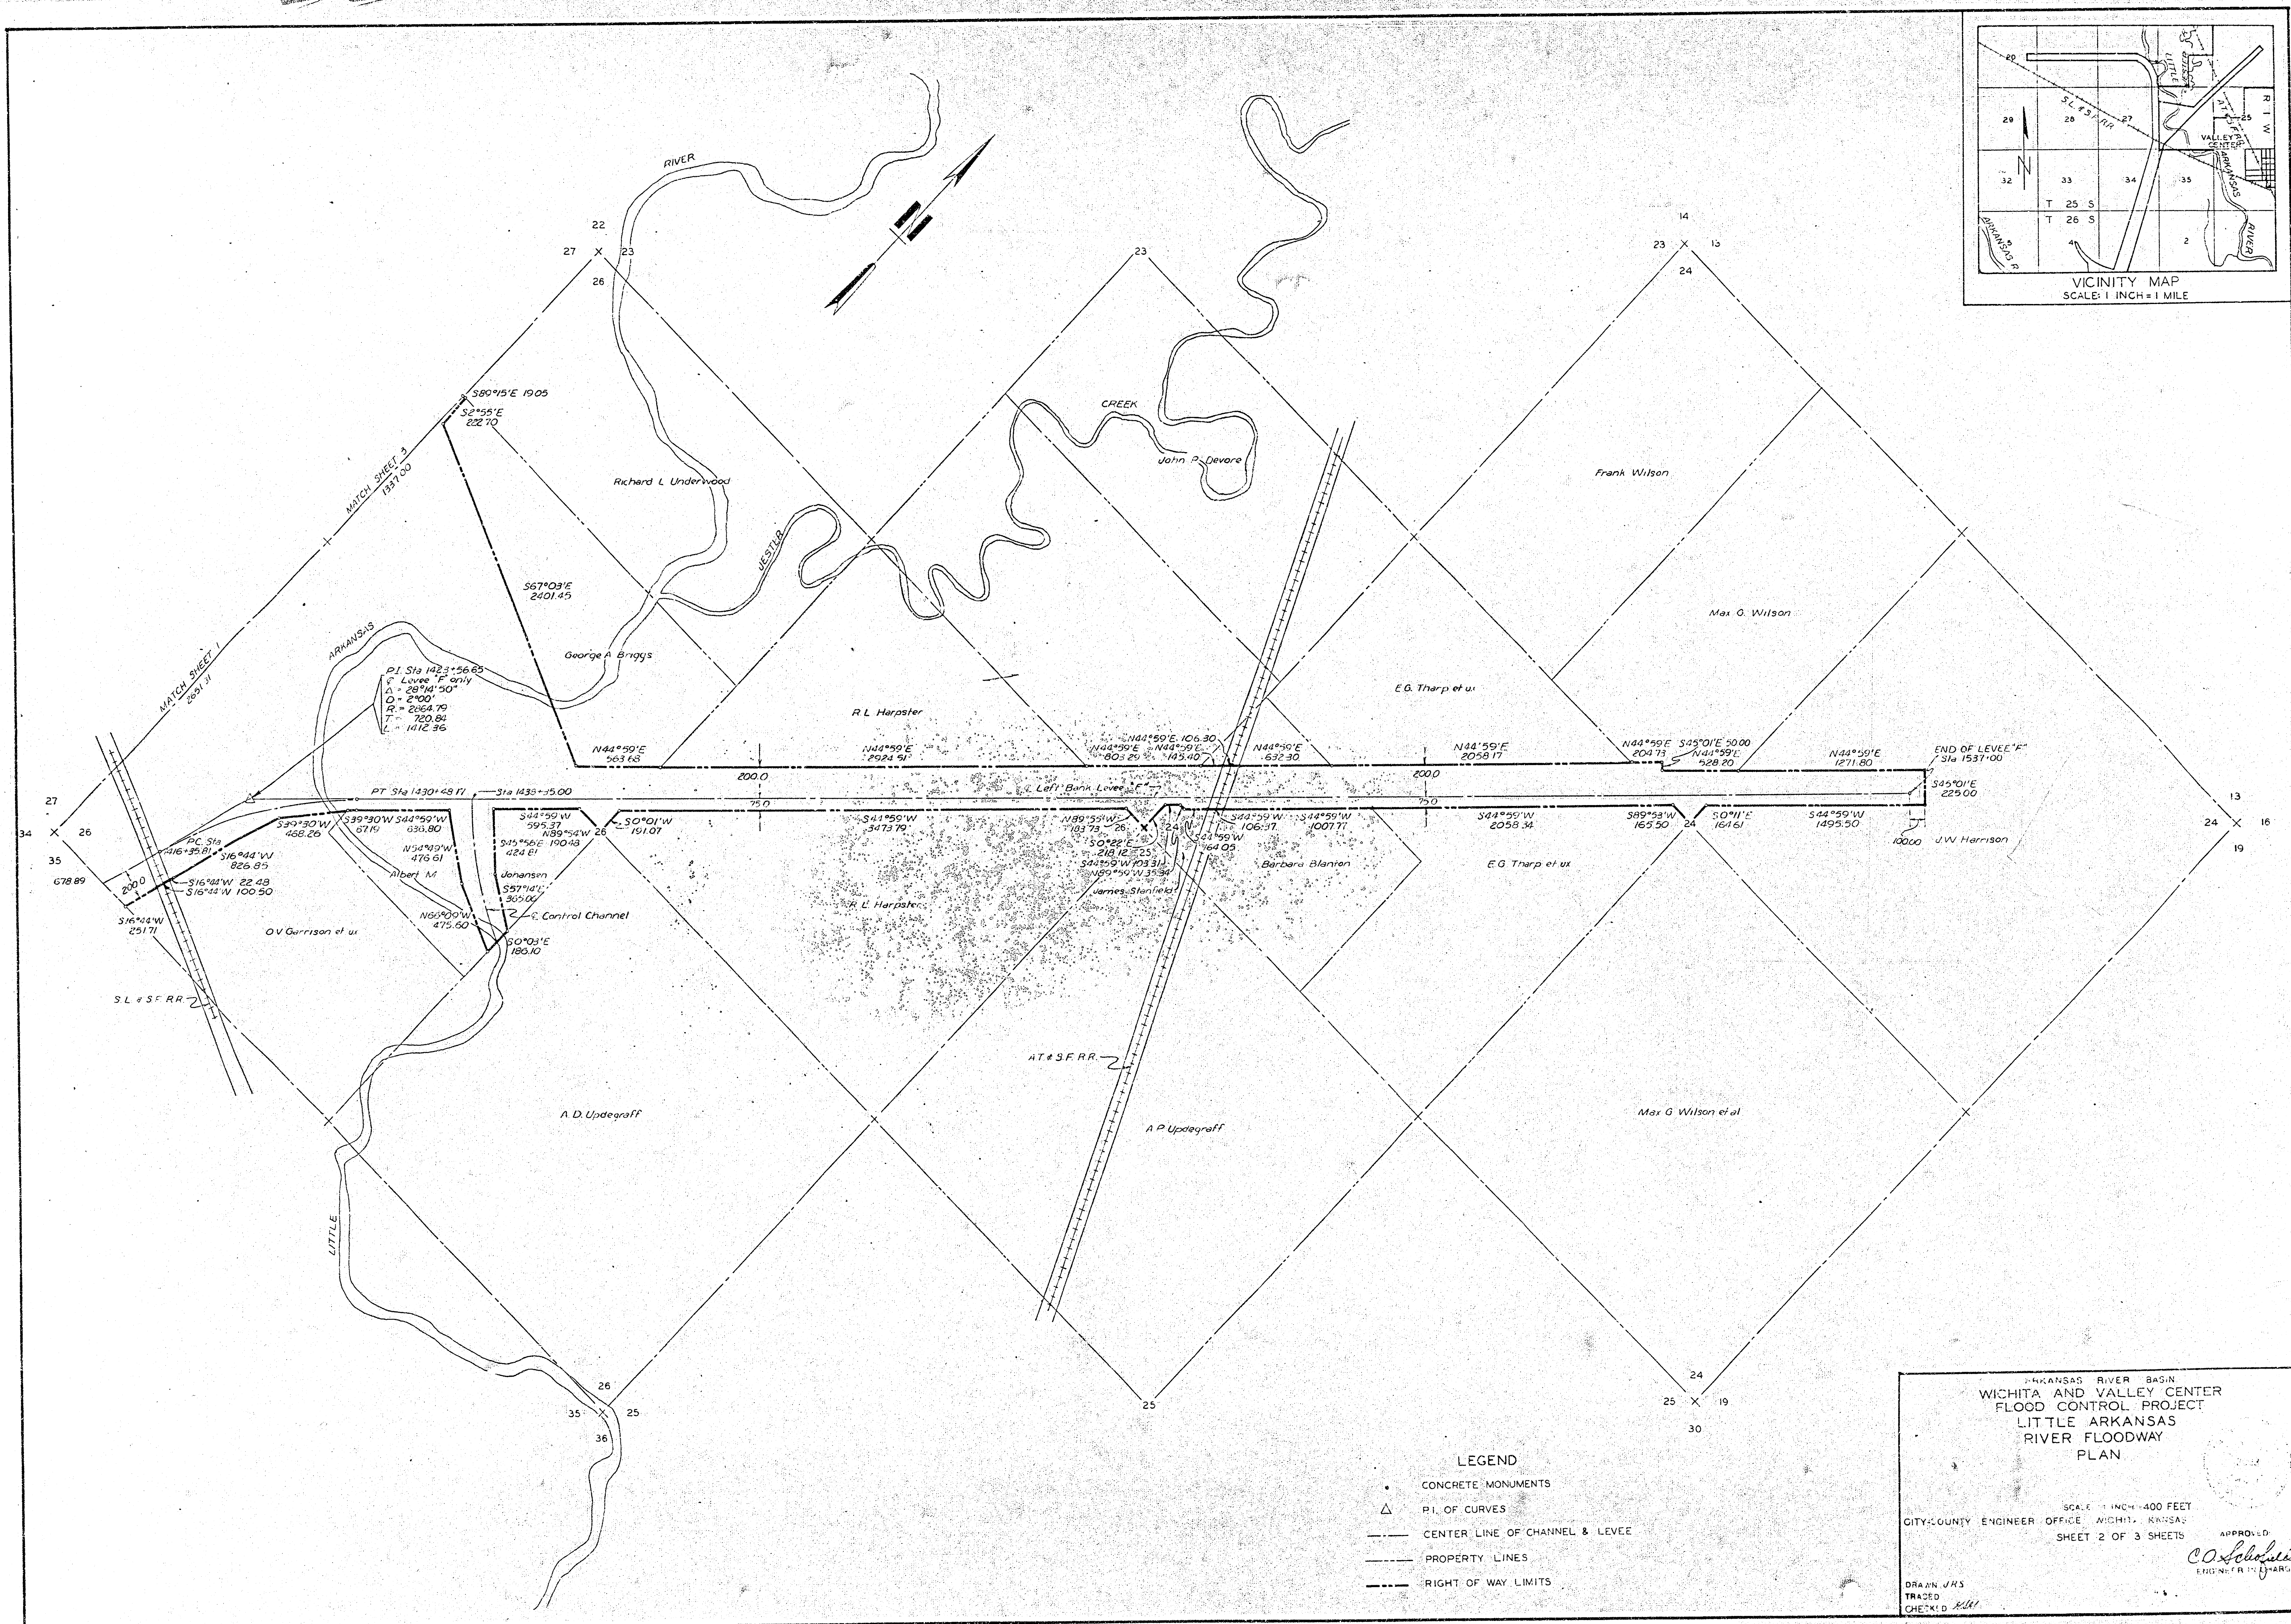



- LEGEND
- CONCRETE MONUMENTS
 - △ P.I. OF CURVES
 - CENTER LINE OF CHANNEL & LEVEE
 - PROPERTY LINES
 - RIGHT OF WAY LIMITS

ARKANSAS RIVER BASIN
WICHITA AND VALLEY CENTER
FLOOD CONTROL PROJECT
LITTLE ARKANSAS
RIVER FLOODWAY
PLAN

SCALE: 1 INCH = 400 FEET
CITY/COUNTY ENGINEER OFFICE, WICHITA, KANSAS
SHEET 2 OF 3 SHEETS

APPROVED: *C. Schaefer*
ENGINEER IN CHARGE

DRAWN: JHS
TRADED
CHECKED: *SLH*

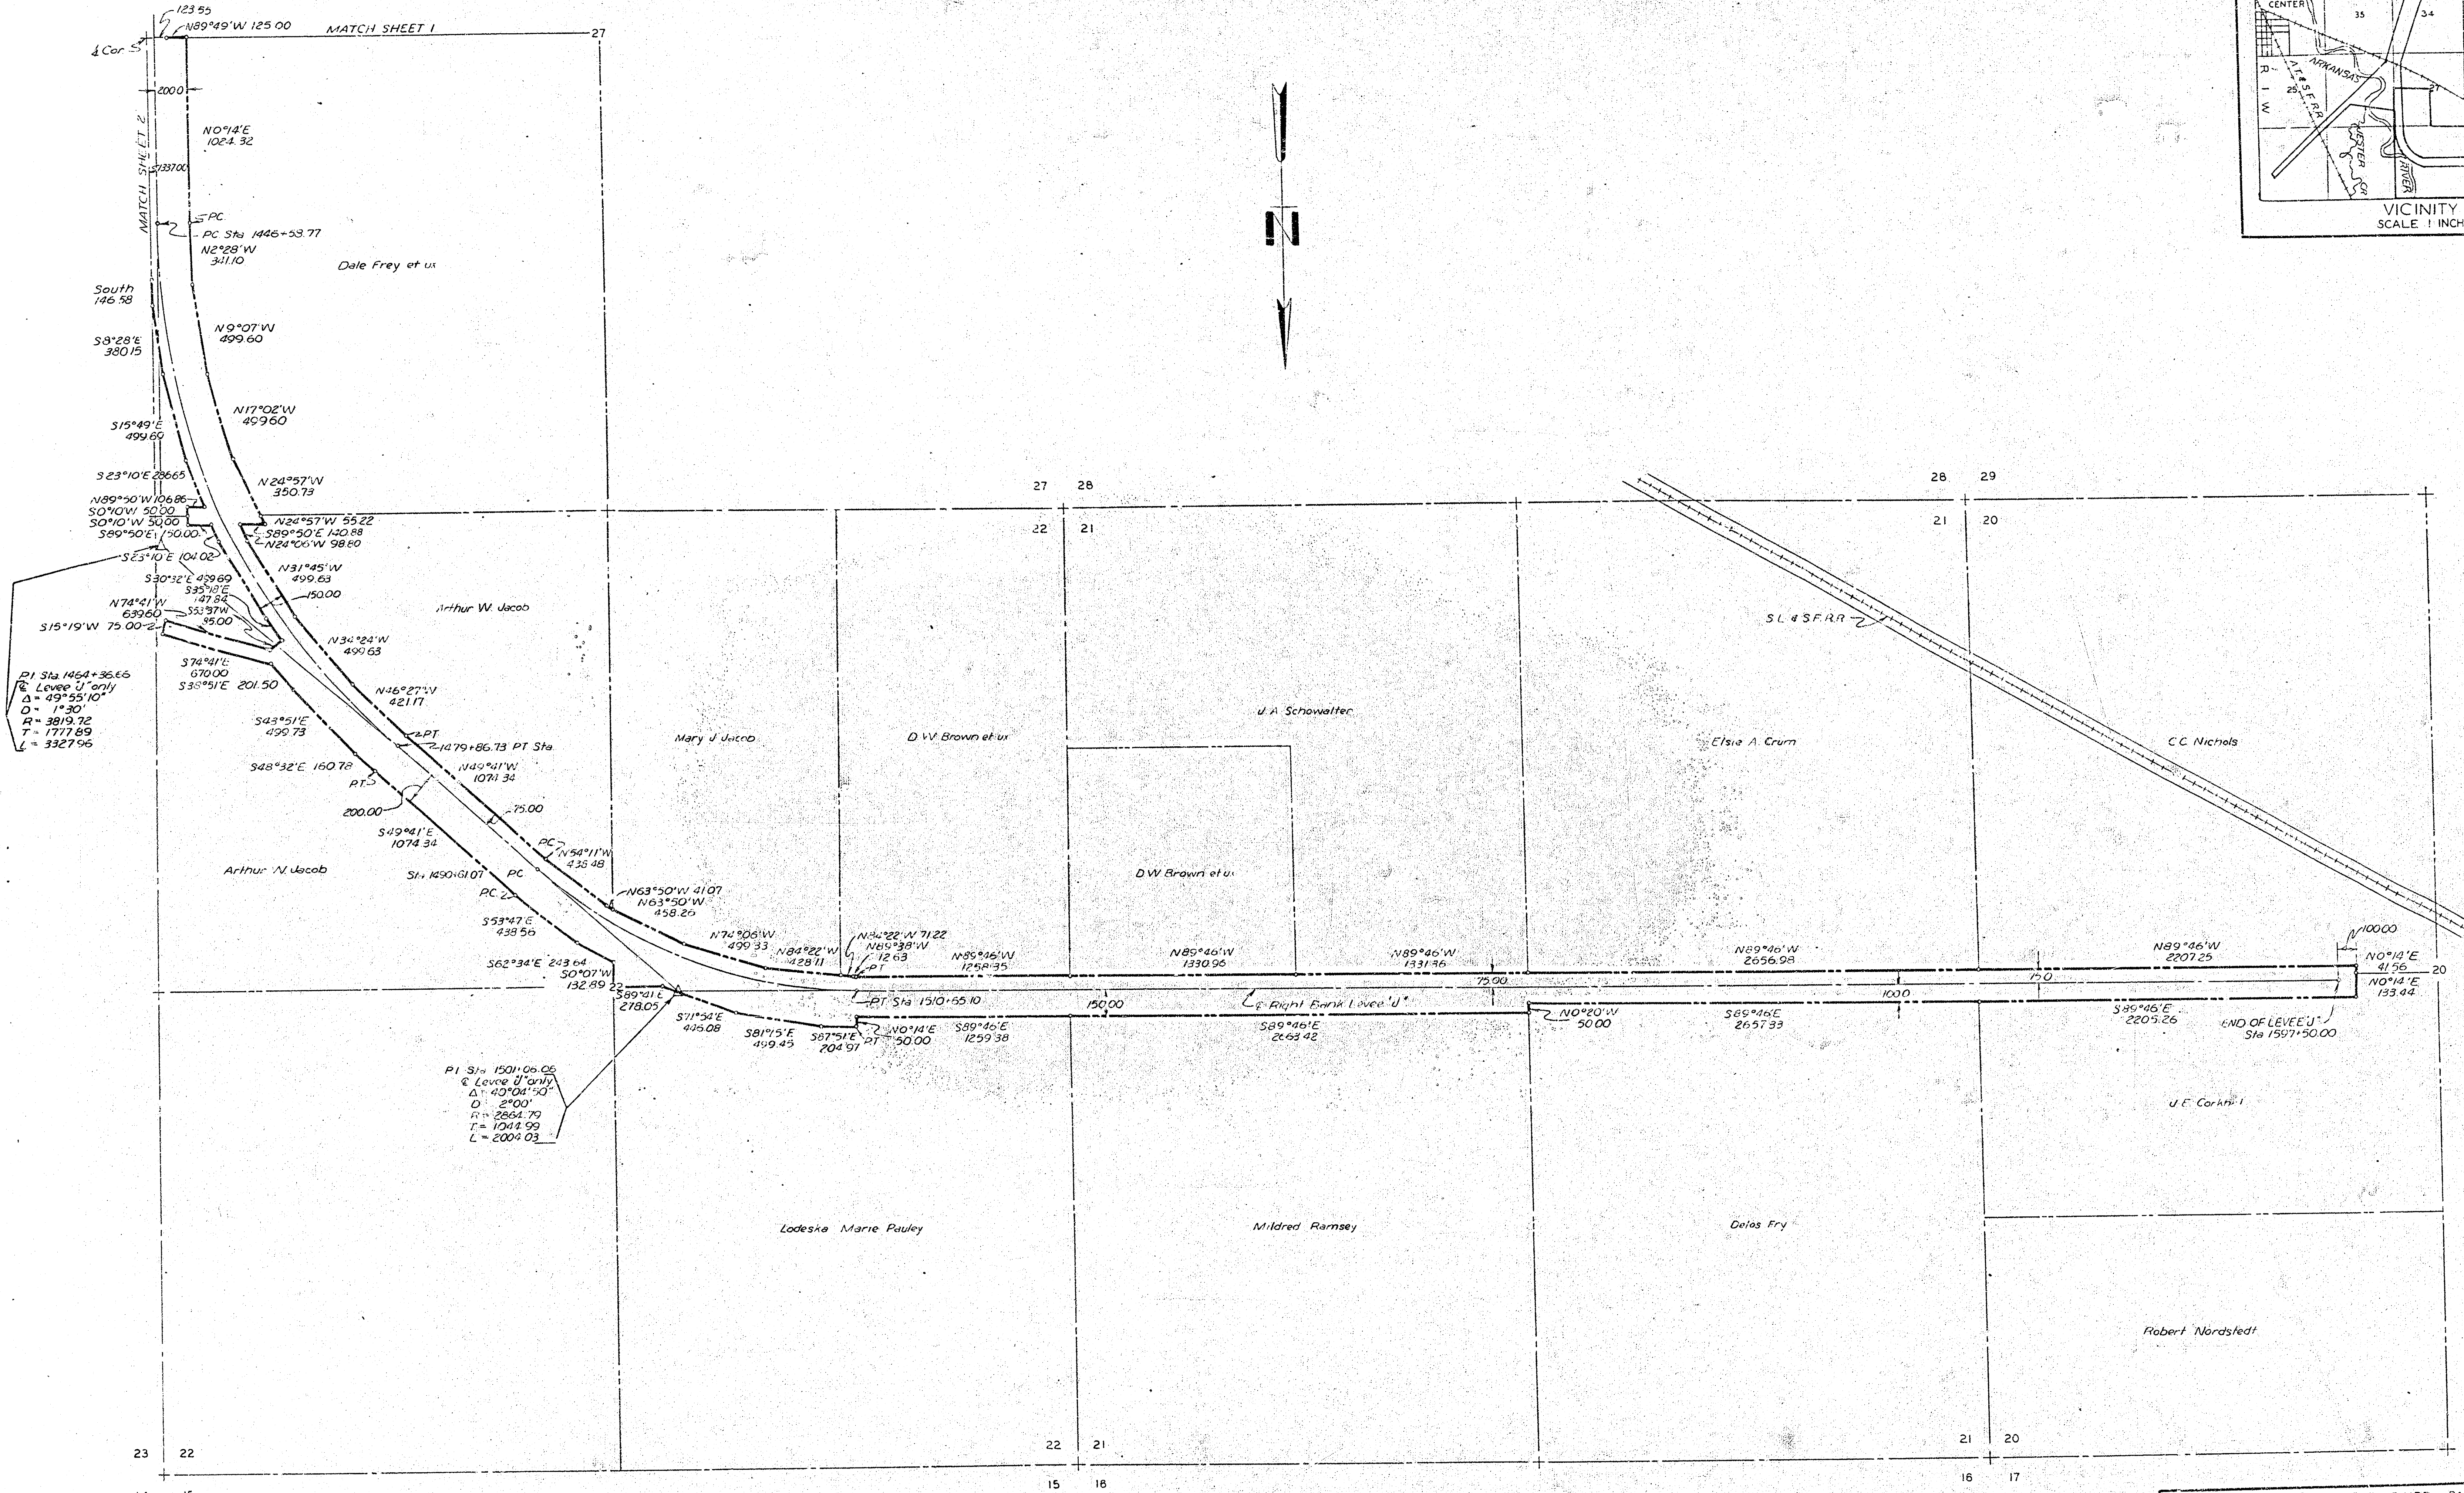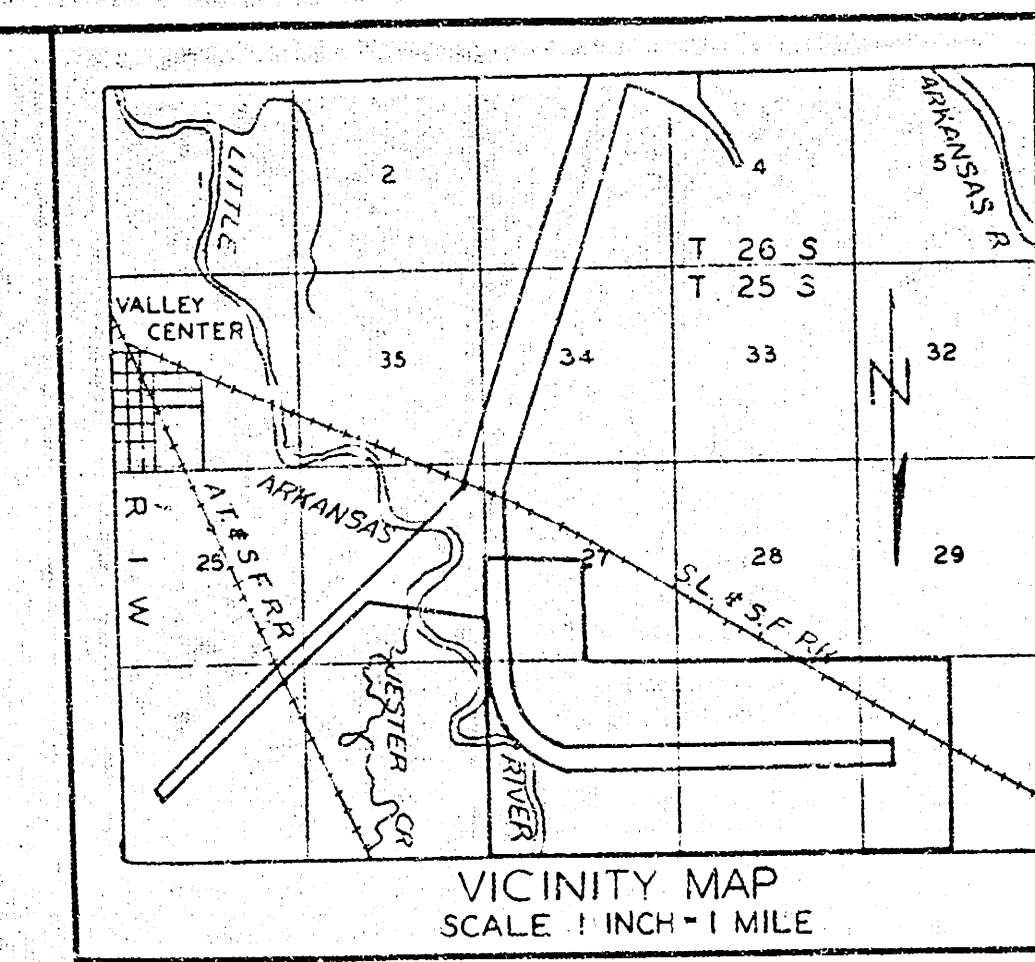

- LEGEND**
- CONCRETE MONUMENTS
 - △ P.I. OF CURVES
 - CENTER LINE OF CHANNEL & LEVEE
 - PROPERTY LINE
 - RIGHT OF WAY LIMITS

ARKANSAS RIVER BASIN
WICHITA AND VALLEY CENTER
FLOOD CONTROL PROJECT
LITTLE ARKANSAS
RIVER FLOODWAY
PLAN

SCALE 1 INCH = 400 FEET
CITY-COUNTY ENGINEER OFFICE, WICHITA, KANSAS
SHEET 3 OF 3 SHEETS

APPROVED:
[Signature]
ENGINEER-IN-CHARGE

DRAWN J.R.S.
TRAZED
11-15-62