CITY PLANNING COMMISSION

PREPARED BY WORKS PROGRESS ADMINISTRATION

DRAWN BY R.E. FRIZZELLE CHECKED BY L.K. WHITE.


SUPERVISED BY H.S. DENISON

1936 INST. MAN R.D. WILLIAMS SCALE 1"=100 FEET

N.W.¼ SEC. 25 T.27S. R.1E.

B.M.#2
MON. N.W. CORNER OF OLIVER AND KELLOGG ELEV. 169.031

B.M.#3
X ON E. END OF N. CURB OF KELLOGG AND CASALOMA ELEV. 163.131

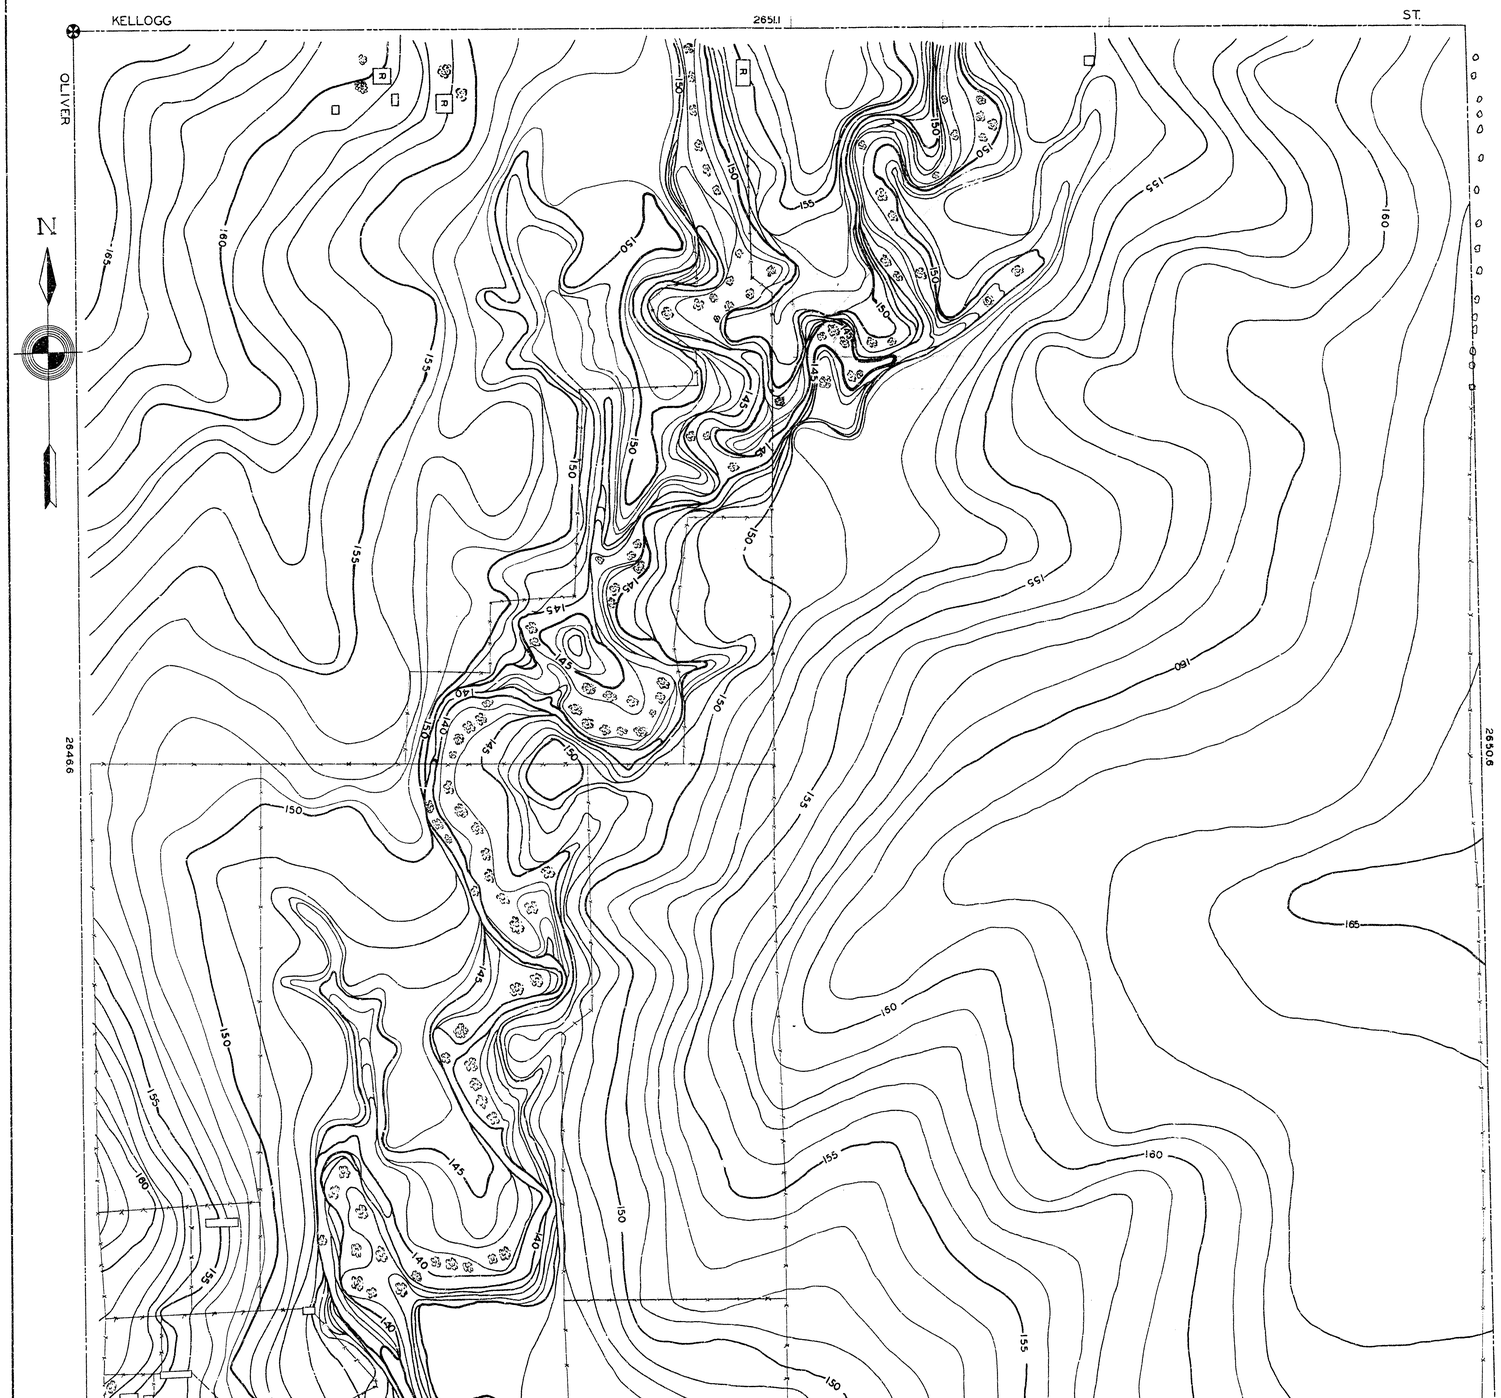

CITY PLANNING COMMISSION

PREPARED BY WORKS PROGRESS ADMINISTRATION

DRAWN BY R.E.FRIZZELLE CHECKED BY L.K.WHITE.

SUPERVISED BY H.S.DENISON

1936 INST. MAN R.D.WILLIAMS SCALE 1"=100 FEET

N.W.¼ SEC. 25 T.27S. R.1E.

B.M.#2
MON. N.W. CORNER OF OLIVER AND KELLOGG ELEV. 169.031

B.M.#3
X ON E. END OF N. CURB OF KELLOGG AND CASALOMA ELEV. 163.131

