CITY PLANNING COMMISSION

**PREPARED BY WORKS PROGRESS ADMINISTRATION**


DRAWN BY R.E.FRIZZELLE. CHECKED BY L.K.WHITE.

SUPERVISED BY H.S.DENISON.

1937 INST. MAN L. HANDLEY. SCALE 1"=100 FEET.

# N.W. 1/4 SEC.36T.27S.R.1E.

B.M.#2 IRON THIMBLE AT 1/4 CORNER SOUTH OF HARRY ON OLIVER. ELEV. 148.71

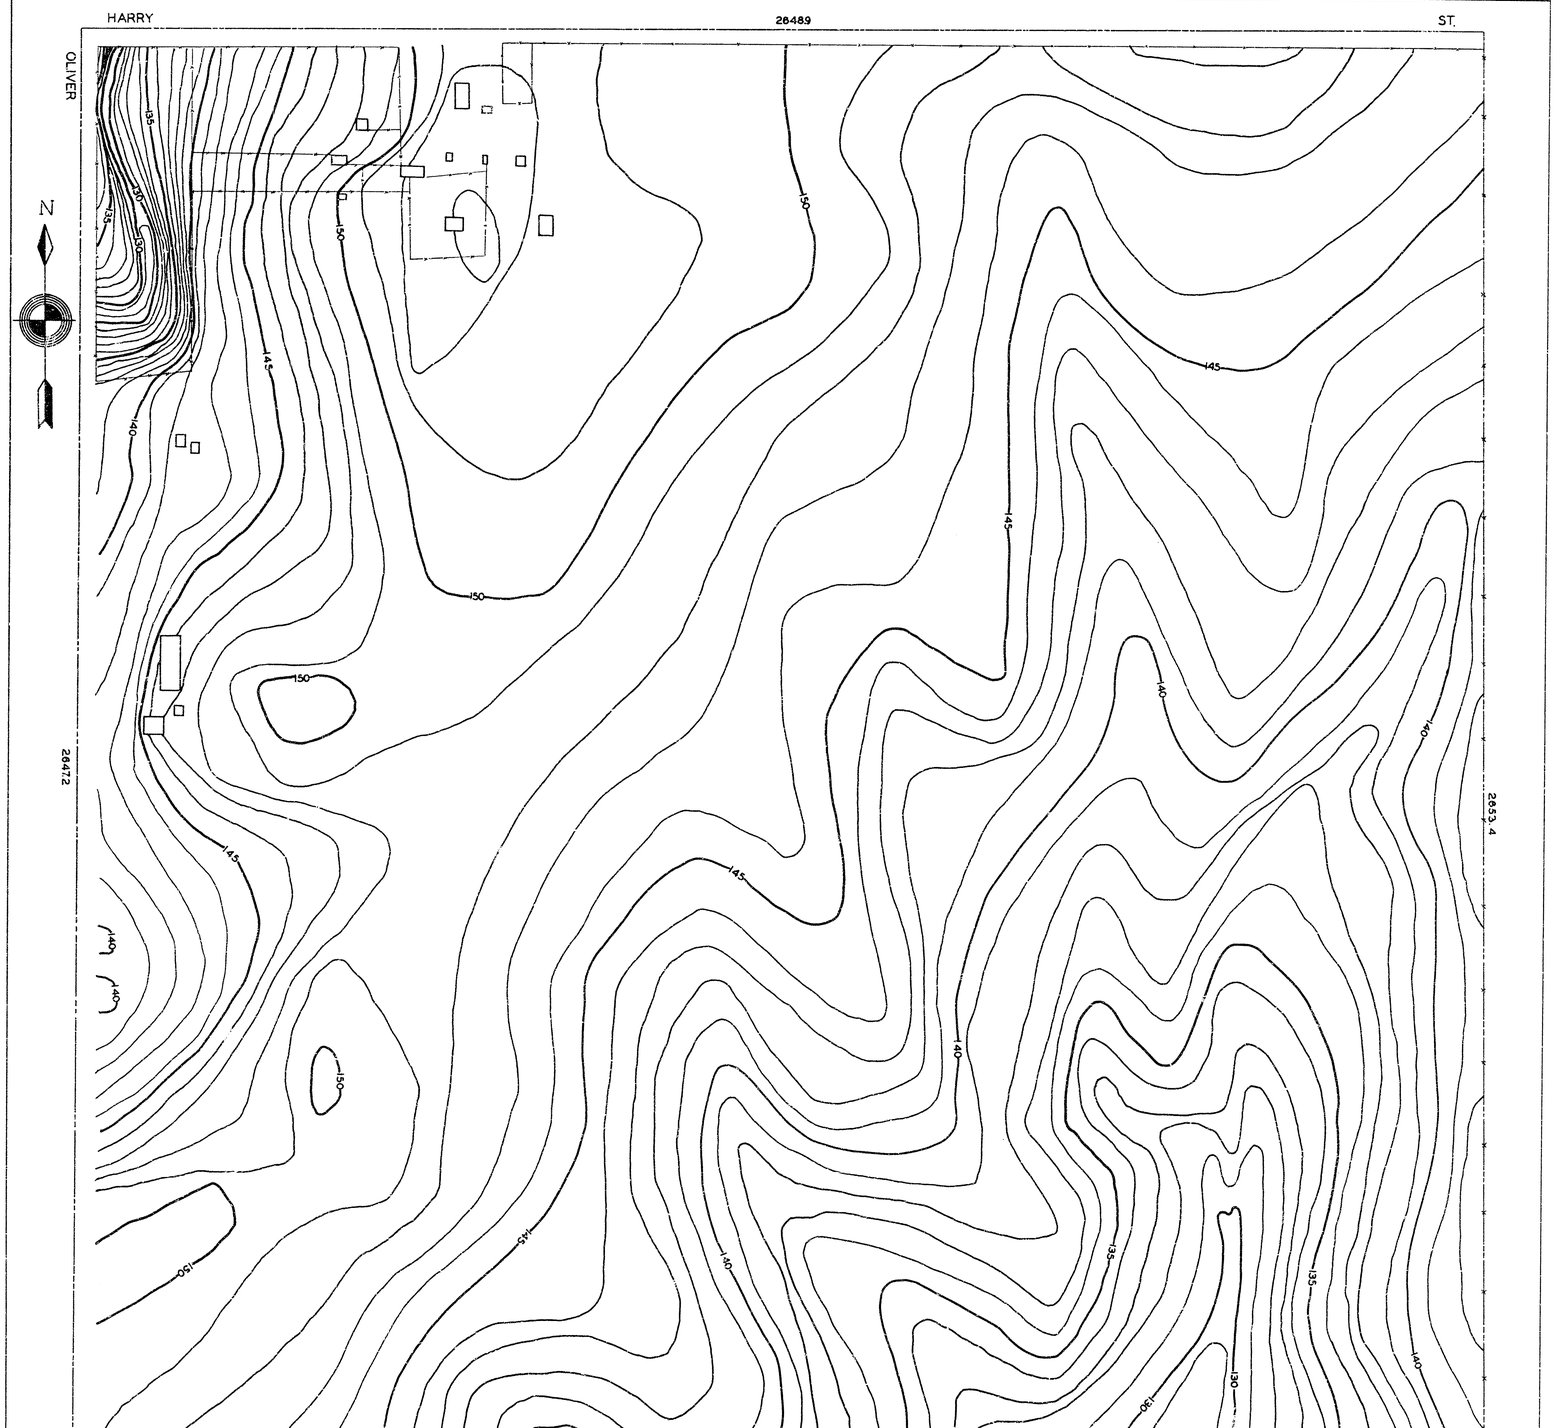

CITY PLANNING COMMISSION

**PREPARED BY WORKS PROGRESS ADMINISTRATION**

DRAWN BY R.E.FRIZZELLE. CHECKED BY L.K.WHITE.

SUPERVISED BY H.S.DENISON.

1937 INST. MAN L. HANDLEY. SCALE 1"=100 FEET.

# N.W. 1/4 SEC.36T.27S.R.1E.

B.M#2 IRON THIMBLE AT 1/4 CORNER SOUTH OF HARRY ON OLIVER. ELEV. 148.71

