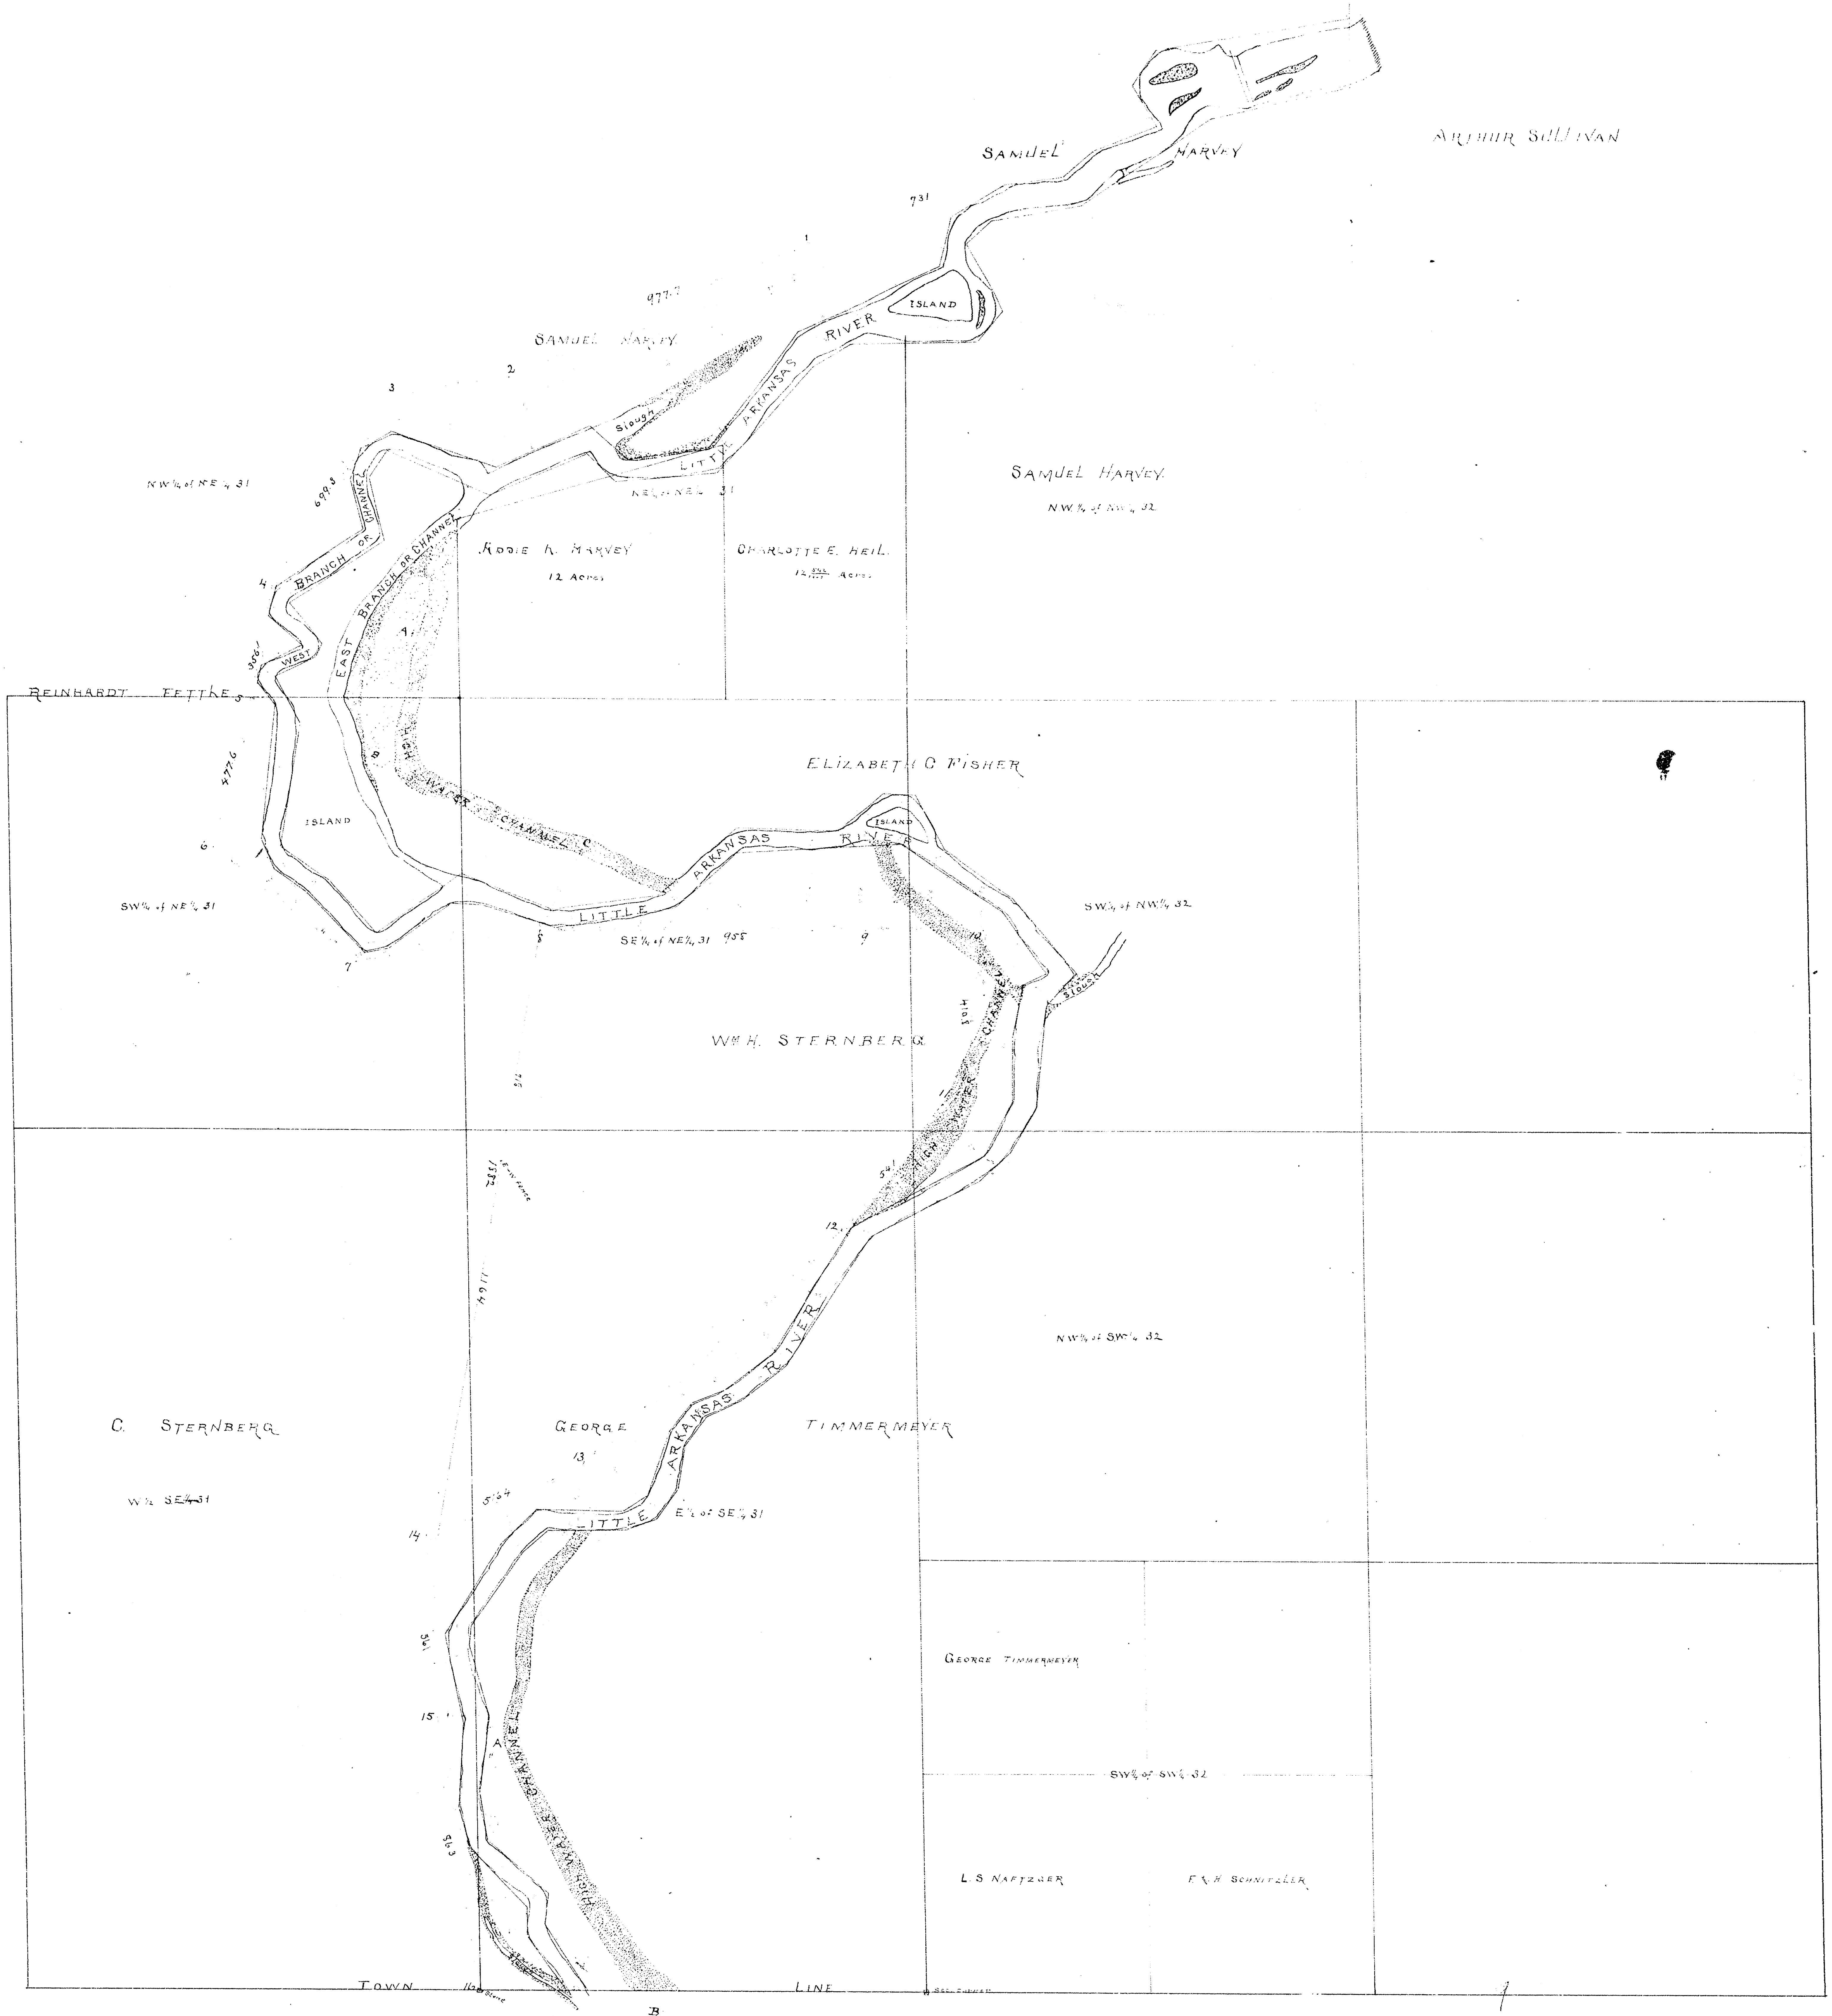
SAMUEL HARVEY
ARTHUR SULLIVAN
731
1
977.7
ISLAND
SAMUEL HARVEY
2
3
SLOUGH
LITTLE ARKANSAS RIVER
NW¼ of NE¼ 31
699.3
4
WEST BRANCH OF CHANNEL
EAST BRANCH OF CHANNEL
NE¼ NE¼ 31
RODIE A. HARVEY
12 Acres
CHARLOTTE E. HEIL
SAMUEL HARVEY
NW¼ of NW¼ 32
REINHARDT FETTKE
5
477.6
ELIZABETH C FISHER
HIGH WATER CHANNEL
ISLAND
6
ISLAND
LITTLE ARKANSAS RIVER
SW¼ of NE¼ 31
SE¼ of NE¼ 31
SW¼ of NW¼ 32
SLOUGH
7
8
9
10
11
12
HIGH WATER CHANNEL
Wm H. STERNBERG
C. STERNBERG
W½ SE¼ 31
GEORGE TIMMERMEYER
13
LITTLE ARKANSAS RIVER
E½ of SE¼ 31
NW¼ of SW¼ 32
14
15
HIGH WATER CHANNEL
GEORGE TIMMERMEYER
SW¼ of SW¼ 32
L S NAFFZGER
F & H SCHNEELER
A
TOWN LINE
B

Beg. at S.W. Cor S.E.¼ S.W.¼ Sec 29. 27. 1 E thence N 484 ft.

S 77°	25'	W	420 Feet	N 0°	25'	E	91 Feet
S 56°	20'	W	464 ..	N 45°	31'	W	248
S 80°	70'	W	269 ..	N 13°	16'	W	129 ..
S [illegible]	[illegible]	W	100 ..	N 5°	12'	E	207
S 24°	35'	E	251 ..	N 11°	45'	W	275
S 45°	59'	W	114 ..	N 31°	[illegible]	E	337 ..
S 89°	50'	W	375 ..	N 45°	20'	E	147 ..
S 60°	35'	W	130 .	S 87°	52'	E	259 ..
S [illegible]	70'	W	429 ..	N 56°	13'	E	85 .
S 86°	35'	W	301 ..	N [illegible]	[illegible]	E	205 ..
N 42°	38'	W	121 ..	N 36°	52'	E	112 ..
S 06°	26'	W	[illegible]	N 66°	17'	E	108
N [illegible]	[illegible]	W	337 ..	N 57°	27'	E	153 ..
S 32°	30'	W	[illegible] .	N 30°	02'	E	450 ..
S 11°	10'	E	207 ..	N 6°	13'	E	413 .
S 56°	47'	W	332 ..	N 26°	18'	E	187 .
S 36°	37'	E	184 ..	N 0°	27'	E	191
S 63°	32'	W	178 ..	N 11°	40'	E	163 .
S 24°	55'	E	168 ..	N 63°	12'	E	77 ..
S 4°	00'	W	388 ..	N 32°	48'	W	233 ..
S 53°	20'	E	178 ..	N 56°	03'	W	370 ..
S 38°	30'	E	217 ..	S 87°	29'	W	482 ..
N 53°	45'	E	312 ..	S 47°	28'	W	245 .
S 66°	12'	E	291 ..	S 80°	41'	W	339 .
N 82°	48'	E	313 .	N 70°	55'	W	228 ..
N 48°	50'	E	313 ..	N 85°	42'	W	92 ..
S 87°	10'	E	297 ..	S 53°	26'	W	232 .
N 49°	18'	E	180 ..	S 79°	17'	W	71 ..
S 86°	12'	E	93 ..	N 41°	18'	W	257 ..
S 26°	10'	E	192 ..	N 57°	06'	W	117 .
S 57°	40'	E	251 .	N 22°	17'	W	99 ..
S 37°	55'	E	304 .	N 5°	35'	E	424 ..
S 42°	30'	W	139 ..	N 15°	25'	W	89 ..
S 6°	[illegible]	W	316 .	N 11°	33'	E	57 ..
S 33°	37'	W	159 .	N 63°	08'	E	135 ..
S [illegible]	13'	W	122	N 46°	03'	W	131 ..
S 62°	[illegible]	W	318	N 14°	03'	E	94 ..
S 32°	15'	W	471 ..	N 56°	29'	E	310 ..
S 50°	29'	W	169 ..	N 12°	52'	W	164 ..
S 62°	33'	W	[illegible] .	N 18°	25'	E	105 ..
[illegible]	[illegible]	W	[illegible]	N 59°	55'	E	106 ..
[illegible] 4°	13'	W	134 .	S 69°	05'	E	327 ..
S 36°	[illegible]	W	111 .	N 65°	28'	E	303 ..
S 70°	[illegible]	W	[illegible] .	S 46°	12'	E	155 ..
S [illegible]	[illegible]	W	222 ..	N 82°	10'	E	240 ..
S [illegible]	[illegible]	W	101 ..	N 37°	25'	E	437 ..
S 33°	46'	W	277 .	N 67°	40'	E	217 ..
S [illegible]	[illegible]	W	18 .	N 61°	43'	E	250 .
S 4°	43'	E	224 ..	N 12°	30'	E	171 .
S 7°	06'	W	241 ..	N 59°	40'	E	183 ..
S 8°	36'	E	199 ..	N 83°	02'	E	177 .
S [illegible]	[illegible]	E	241	N 48°	19'	E	122 ..
S 6°	12'	W	5 ..	N 69°	11'	E	198 ..
29°	[illegible]	E	247 ..	N 28°	55'	W	146 .
N 60°	35'		64 ..	N 32°	18'	E	132
N 32°	20'	W	212 ..	N 80°	38'	E	578 ..
				South 30°	00'		220 ..

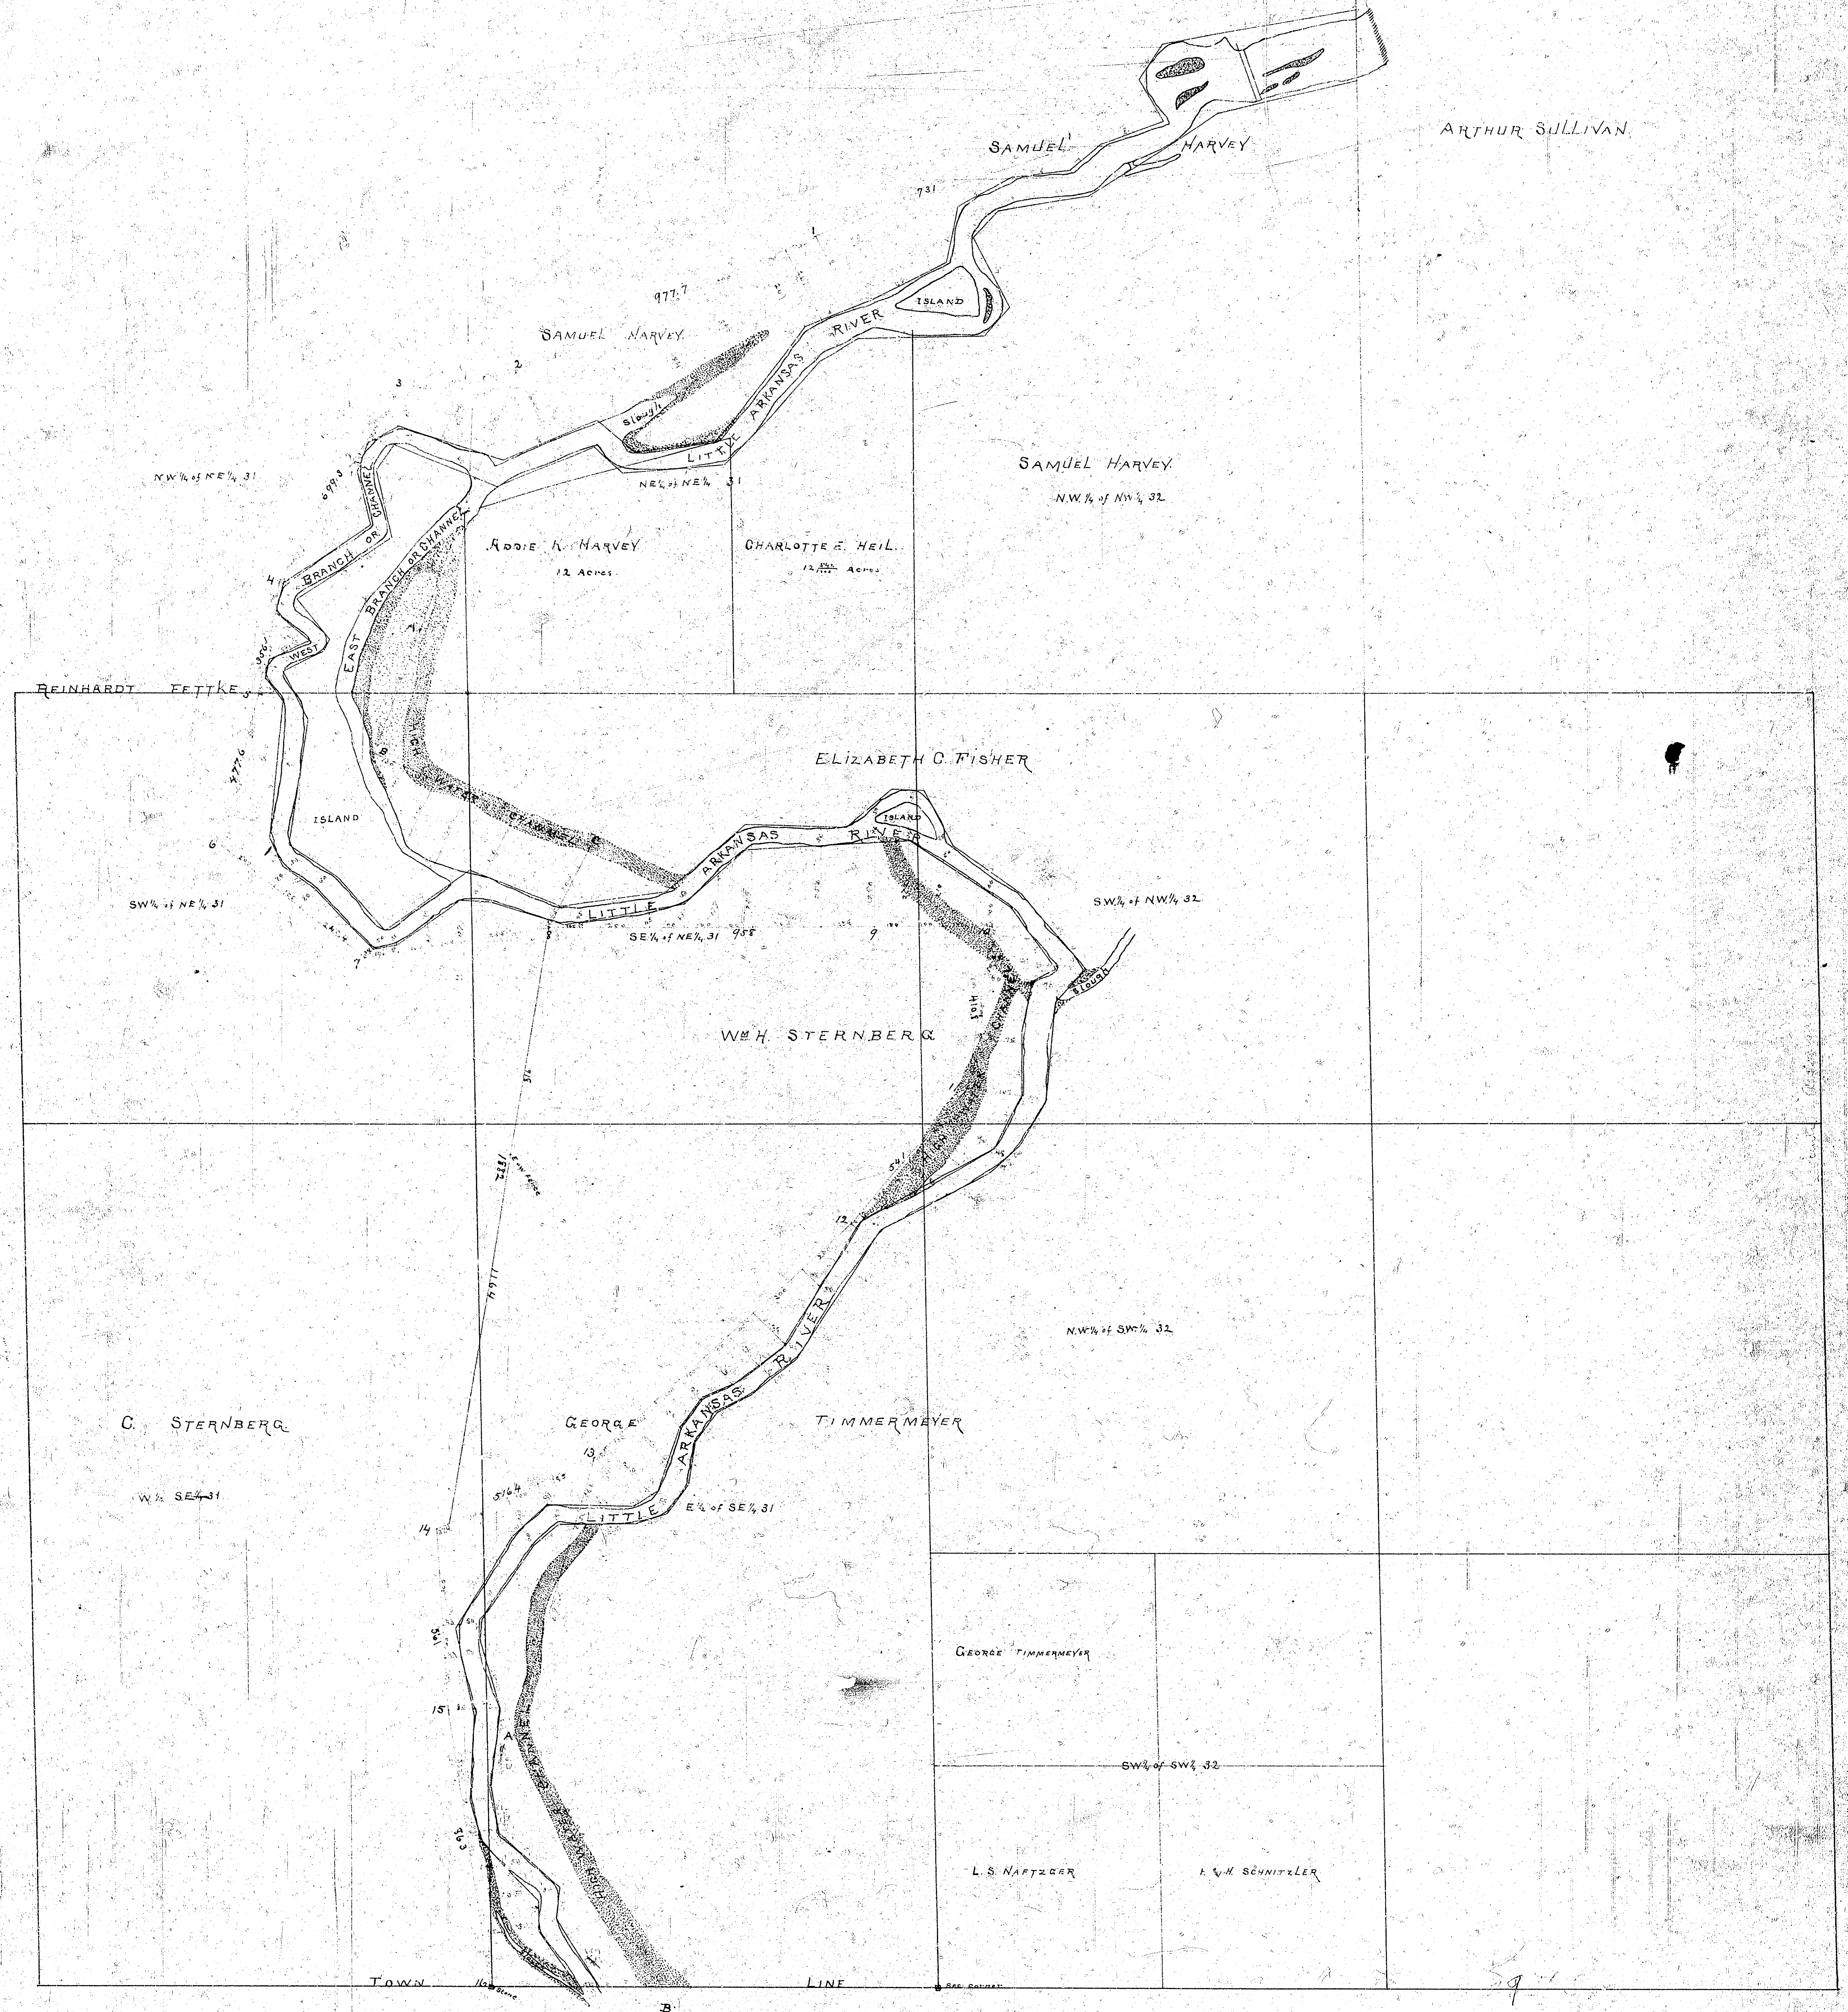
SAMUEL HARVEY
ARTHUR SULLIVAN
731
977.7
SAMUEL HARVEY
ISLAND
LITTLE ARKANSAS RIVER
Slough
N.W.¼ of N.E.¼ 31
NE¼ of NE¼ 31
SAMUEL HARVEY
N.W.¼ of N.W.¼ 32
ADDIE K. HARVEY
12 Acres
CHARLOTTE E. HEIL
12 Acres
WEST BRANCH OR CHANNEL
EAST BRANCH OR CHANNEL
REINHARDT FETTKE
ELIZABETH C. FISHER
ISLAND
ISLAND
HIGH WATER CHANNEL
SW¼ of NE¼ 31
SE¼ of NE¼ 31
SW¼ of NW¼ 32
Slough
Wm H. STERNBERG
N.W.¼ of SW¼ 32
C. STERNBERG
SW¼ SE¼ 31
GEORGE TIMMERMEYER
E½ of SE¼ 31
GEORGE TIMMERMEYER
SW¼ of SW¼ 32
L.S. NAFTZGER
F. W. H. SCHNITZLER
TOWN LINE
Sec. Corner
A
B
1
2
3
4
5
6
9
12
13
14
15

59

Beg. at S.W. Cor S.E.¼ S.W.¼ Sec 29. 27. 1 E thence N. 484 ft

S	77°	25'	W	420 Feet	N	0°	25'	E	91 Feet
S	56°	20'	W	464 "	N	41°	31'	W	248
S	80°	70'	N	269 "	N	13°	16'	W	129 "
S	45°	47'	W	106 "	N	5°	17'	E	267 "
S	24°	25'	E	251 "	N	10°	45'	W	275 "
S	40°	57'	W	114 "	N	35°	48'	E	331
S	89°	50'	W	375 "	N	45°	20'	E	147 "
S	60°	05'	W	130 "	S	87°	52'	E	254 "
S	41°	70'	W	429 "	N	56°	13'	E	85 "
S	80°	00'	W	301 "	N	18°	45'	E	205 "
N	42°	38'	W	121 "	N	36°	52'	E	[illegible] "
S	66°	25'	W	316 "	N	66°	13'	E	108 "
N	84°	10'	W	332 "	N	51°	27'	E	183 "
S	33°	06'	W	101 "	N	31°	02'	E	450 "
S	11°	16'	E	207 "	N	61°	18'	E	453 "
S	56°	47'	W	394 "	N	26°	18'	E	187 "
S	35°	37'	E	184 "	N	0°	27'	E	198 "
S	63°	32'	W	173 "	N	11°	40'	E	163 "
S	24°	55'	E	168 "	N	63°	15'	E	79 "
S	9°	00'	W	388 "	N	32°	48'	W	233 "
S	53°	26'	E	178 "	N	54°	03'	W	370 "
S	38°	35'	E	217 "	S	87°	29'	W	482 "
N	53°	40'	E	312 "	S	47°	28'	W	245 "
S	66°	12'	E	291 "	S	80°	41'	W	359 "
N	32°	48'	E	313 "	N	70°	55'	W	228 "
N	48°	50'	E	313 "	N	85°	42'	W	92 "
S	87°	10'	E	297 "	S	58°	26'	W	232 "
N	49°	48'	E	180 "	S	79°	17'	W	21 "
S	86°	12'	E	93 "	N	41°	18'	W	257 "
S	26°	10'	E	142 "	N	57°	06'	W	117 "
S	31°	45'	E	251 "	N	22°	17'	W	99 "
S	37°	55'	E	304 "	N	5°	55'	E	424 "
S	42°	30'	W	134 "	N	35°	25'	W	89 "
S	6°	[illegible]	W	316 "	N	11°	33'	E	57 "
S	30°	37'	W	159 "	N	63°	08'	E	135 "
S	42°	13'	W	127 "	N	48°	03'	W	131 "
S	62°	43'	W	338 "	N	14°	03'	E	94 "
S	33°	25'	W	47 "	N	56°	29'	E	310 "
S	50°	29'	[illegible]	169 "	N	12°	52'	W	164 "
S	62°	53'	W	100 "	N	18°	24'	E	103 "
S	[illegible]	80'	W	100 "	N	39°	55'	E	106 "
S	4°	13'	W	130 "	S	69°	05'	E	327 "
S	34°	06'	W	111 "	N	65°	24'	E	363 "
S	70°	47'	W	100 "	S	46°	12'	E	155 "
S	[illegible]	[illegible]	W	225 "	N	82°	10'	E	240 "
S	[illegible]	51'	W	101 "	N	37°	25'	E	437 "
S	33°	46'	W	277 "	N	67°	45'	E	217 "
S	[illegible]	37'	W	78 "	N	61°	41'	E	250 "
S	10°	47'	E	224 "	N	12°	30'	E	171 "
S	7°	06'	W	242 "	N	59°	40'	E	183 "
S	8°	06'	E	149 "	N	83°	02'	E	177 "
S	47°	[illegible]	E	241 "	N	48°	19'	E	122 "
S	6°	12'	W	95 "	N	69°	11'	E	198 "
S	29°	45'	E	247 "	N	28°	55'	W	146 "
N	00°	00'		64 "	N	37°	18'	E	132 "
N	32°	20'	W	212 "	N	80°	38'	E	578 "
					[illegible]	[illegible]	00		220 "