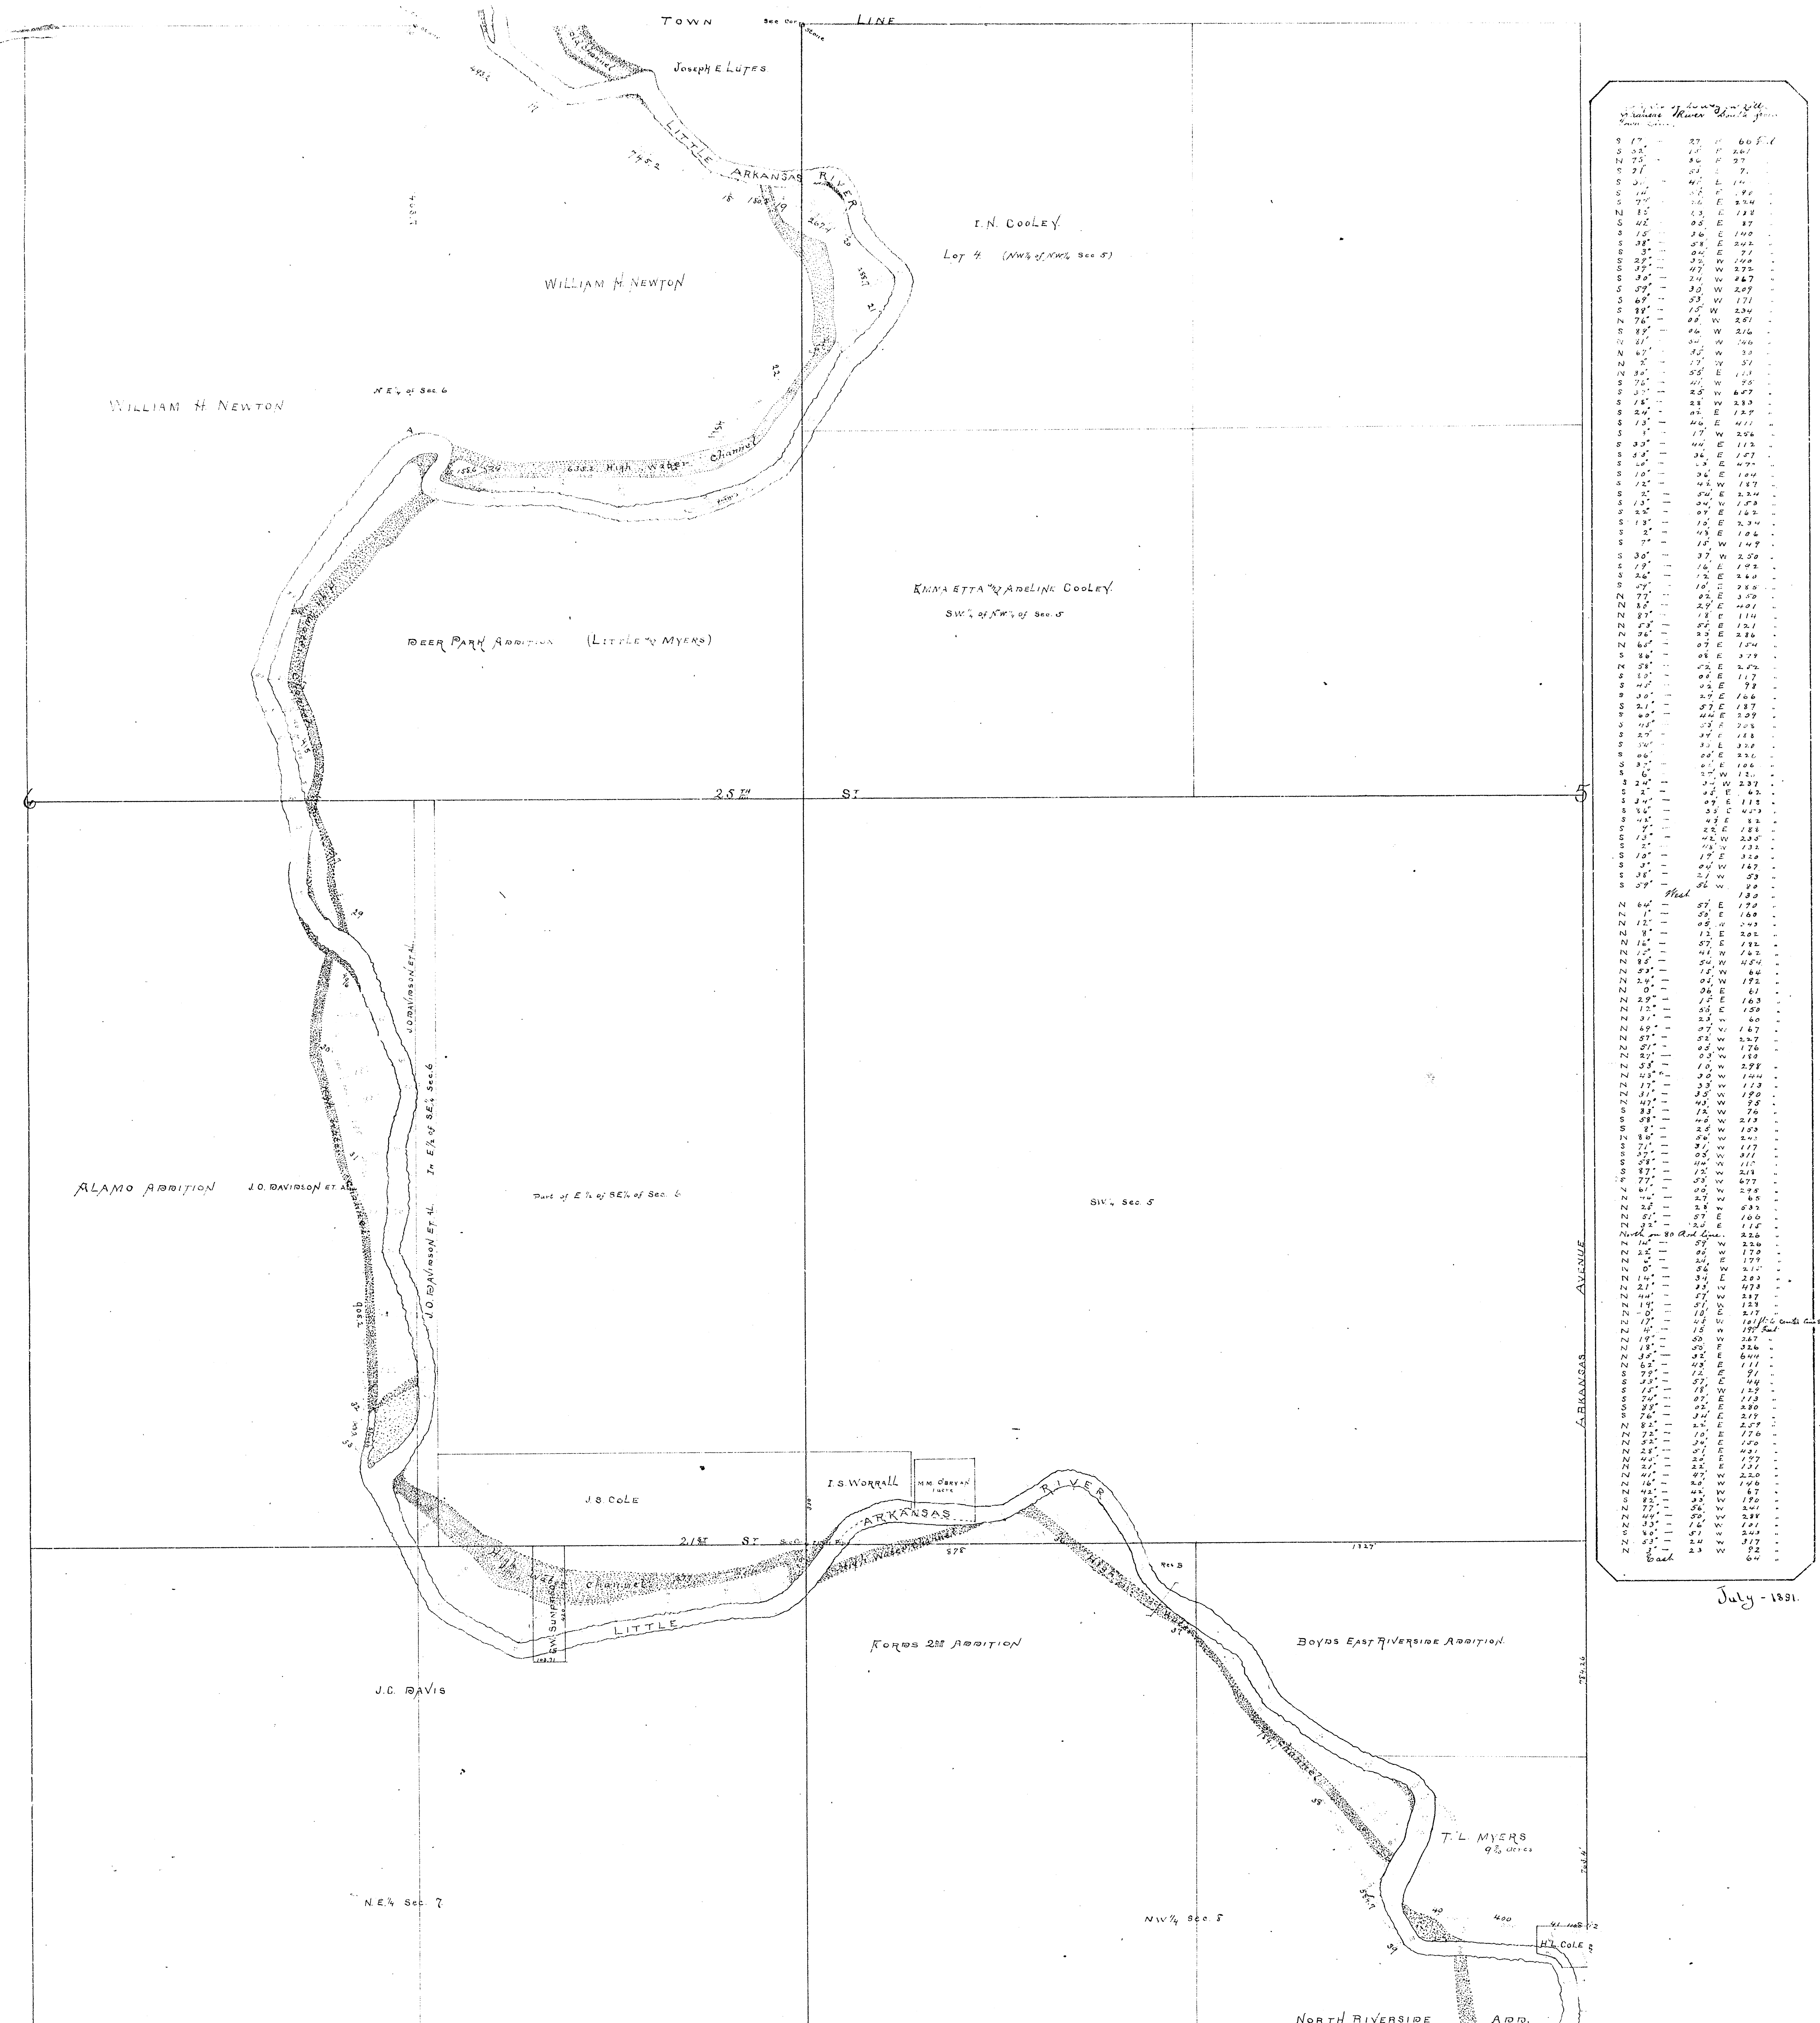


TOWN LINE
Joseph E Lutes
LITTLE ARKANSAS RIVER
I.N. COOLEY
Lot 4 (NW¼ of NW¼ Sec 5)
WILLIAM H NEWTON
WILLIAM H NEWTON
N.E¼ of Sec 6
High Water Channel
EMMA ETTA and ADELINE COOLEY
SW¼ of NW¼ of Sec. 5
DEER PARK ADDITION (LITTLE and MYERS)
25TH ST
ALAMO ADDITION
J.O. DAVIDSON ET AL
J.O. DAVIDSON ET AL In E½ of SE¼ Sec. 6
Part of E½ of SE¼ of Sec. 6
SW¼ Sec 5
ARKANSAS AVENUE
J.S. COLE
I.S. WORRALL
M.M. O'BRYAN
21ST ST
FORDS 2ND ADDITION
BOYDS EAST RIVERSIDE ADDITION
J.C. DAVIS
G.W. SUMMERS
T.L. MYERS
N.E¼ Sec. 7
NW¼ Sec 5
H.L. COLE
NORTH RIVERSIDE ADD.
Low Sand bar
ROUSE
17TH ST
July - 1891.

TOWN LINE

Joseph E. Lutes.

LITTLE ARKANSAS RIVER

T. N. COOLEY

Lot 4 (NW¼ of NW¼ Sec 5)

WILLIAM H. NEWTON

WILLIAM H. NEWTON

NE¼ of Sec 6

Ordinary High Water Channel

EMMA ETTA & AMELINE COOLEY

SW¼ of NW¼ of Sec 5

DEER PARK ADDITION (LITTLE & MYERS)

25TH ST

ALAMO ADDITION J.O. DAVIDSON ET AL

J.O. DAVIDSON ET AL

In E½ of SE¼ Sec 6

Part of E½ of SE¼ of Sec 6

SW¼ Sec 5

ARKANSAS AVENUE

J.S. COLE

I.S. WORRALL

H.M. GORVAN 10 acres

ARKANSAS RIVER

21ST ST

Ordinary High Water Channel

LITTLE

W. SUNFLOWER AVE

FORDS 2ND ADDITION

BOYDS EAST RIVERSIDE ADDITION

J.C. DAVIS

T.L. MYERS 9½ acres

N.E¼ Sec 7

NW¼ Sec 5

M.L. COLE

NORTH RIVERSIDE ADD.

17TH ST

July - 1891.