

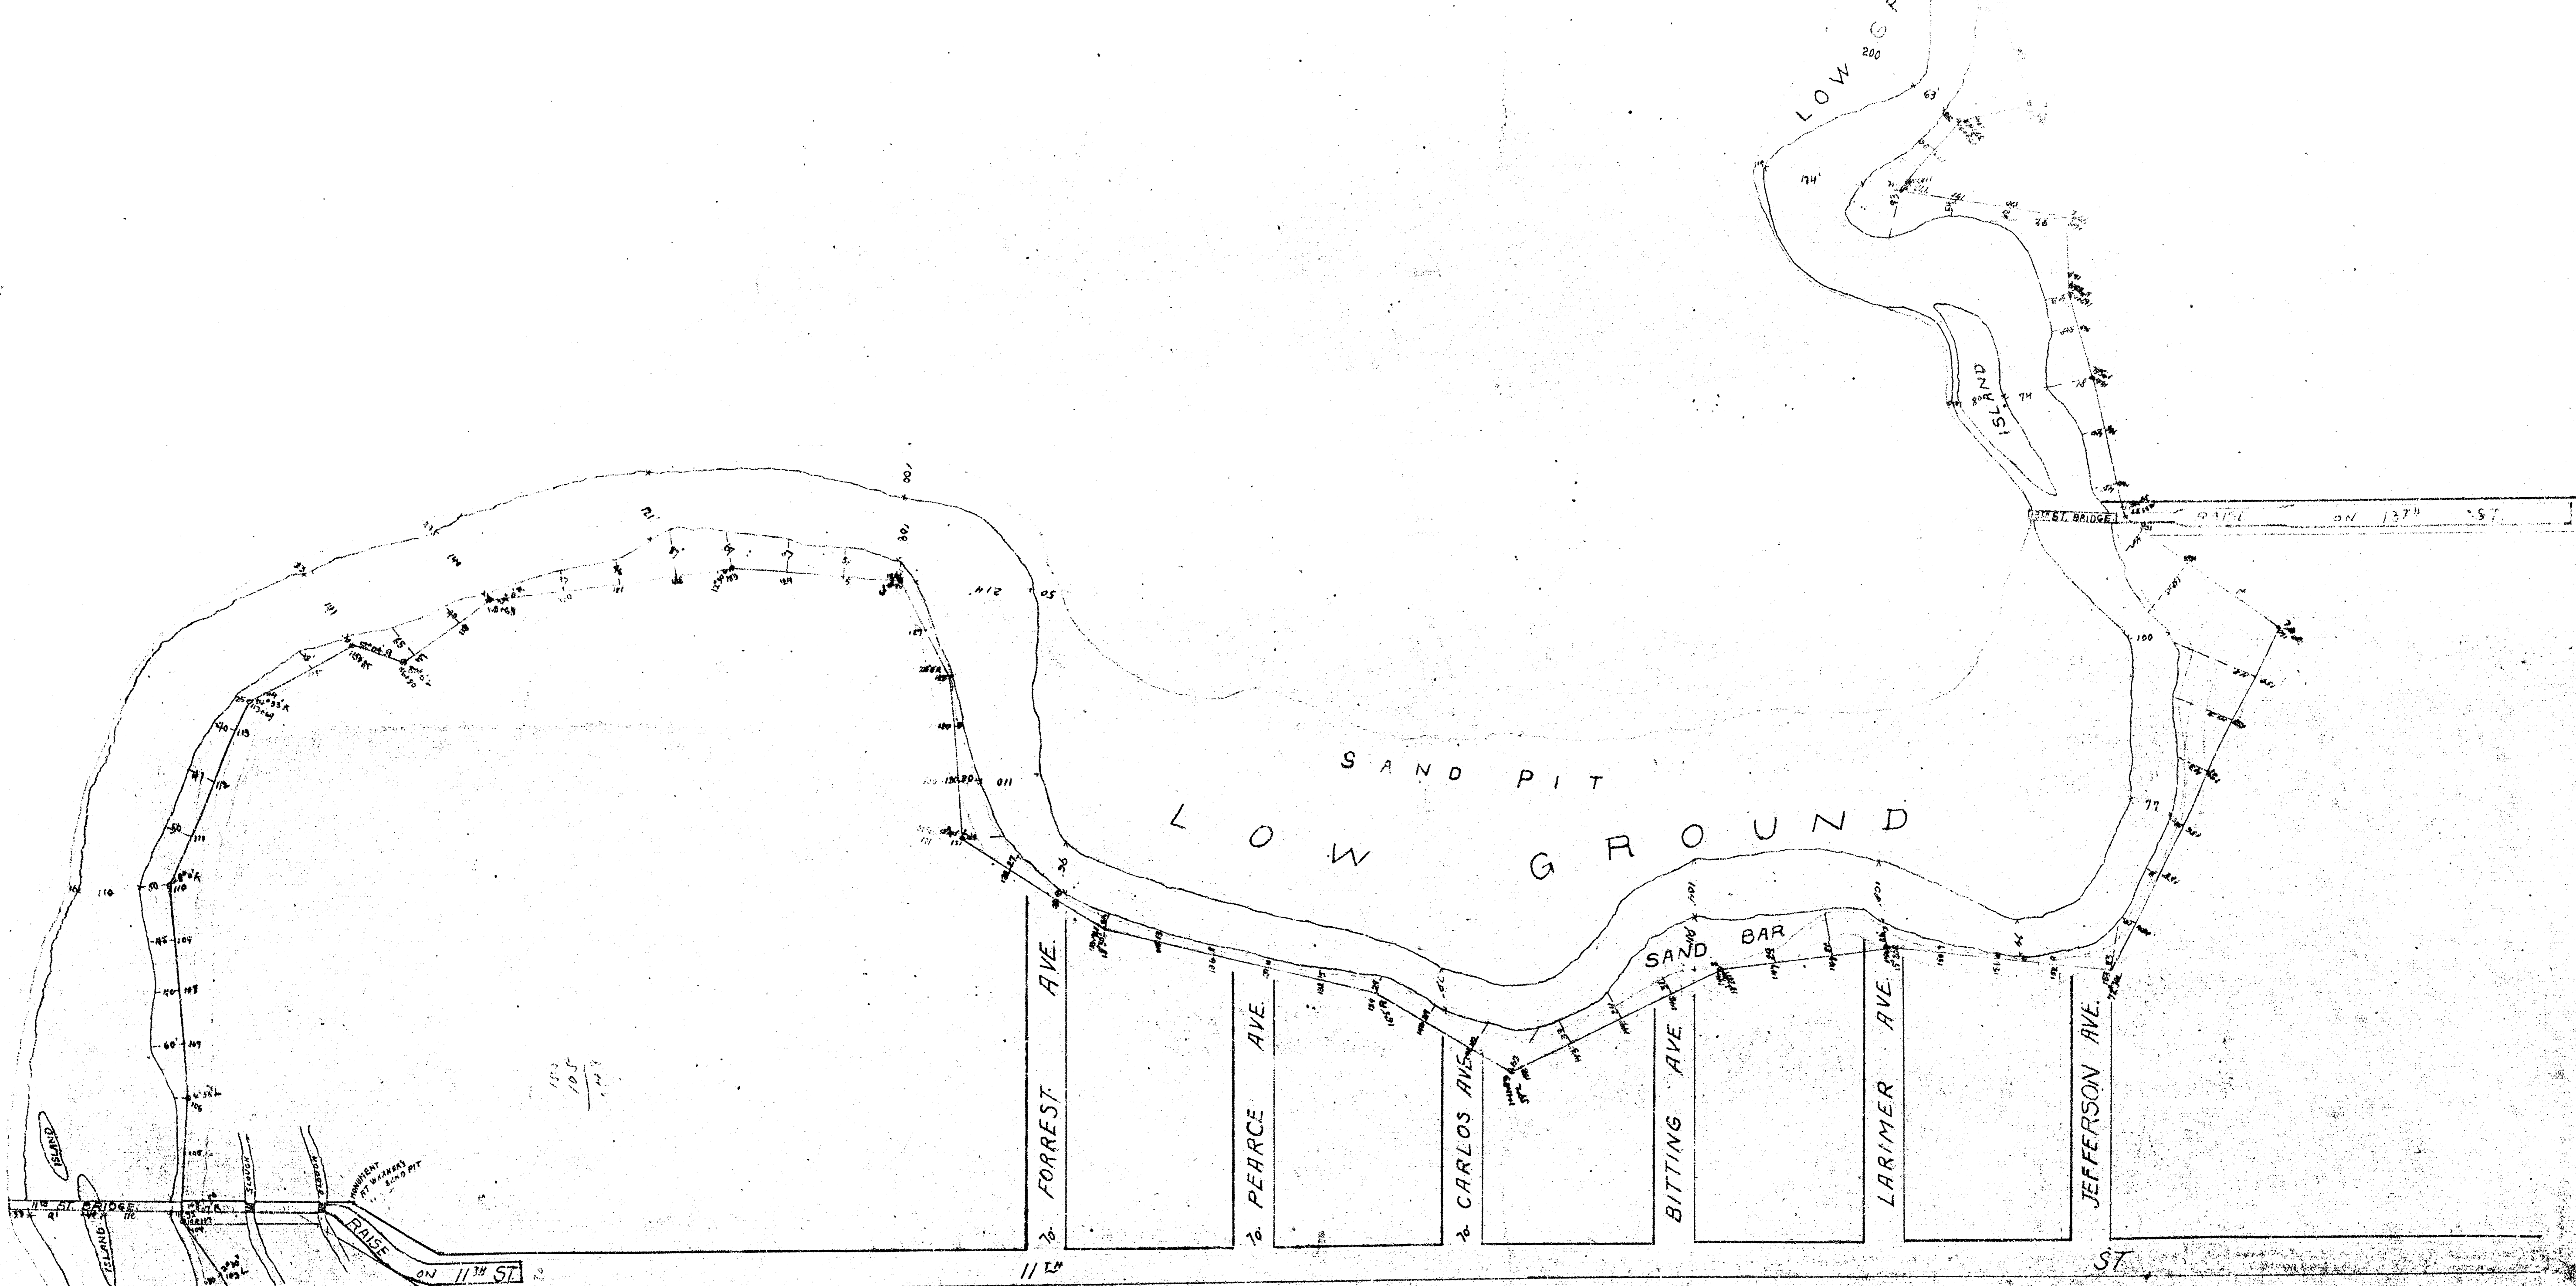


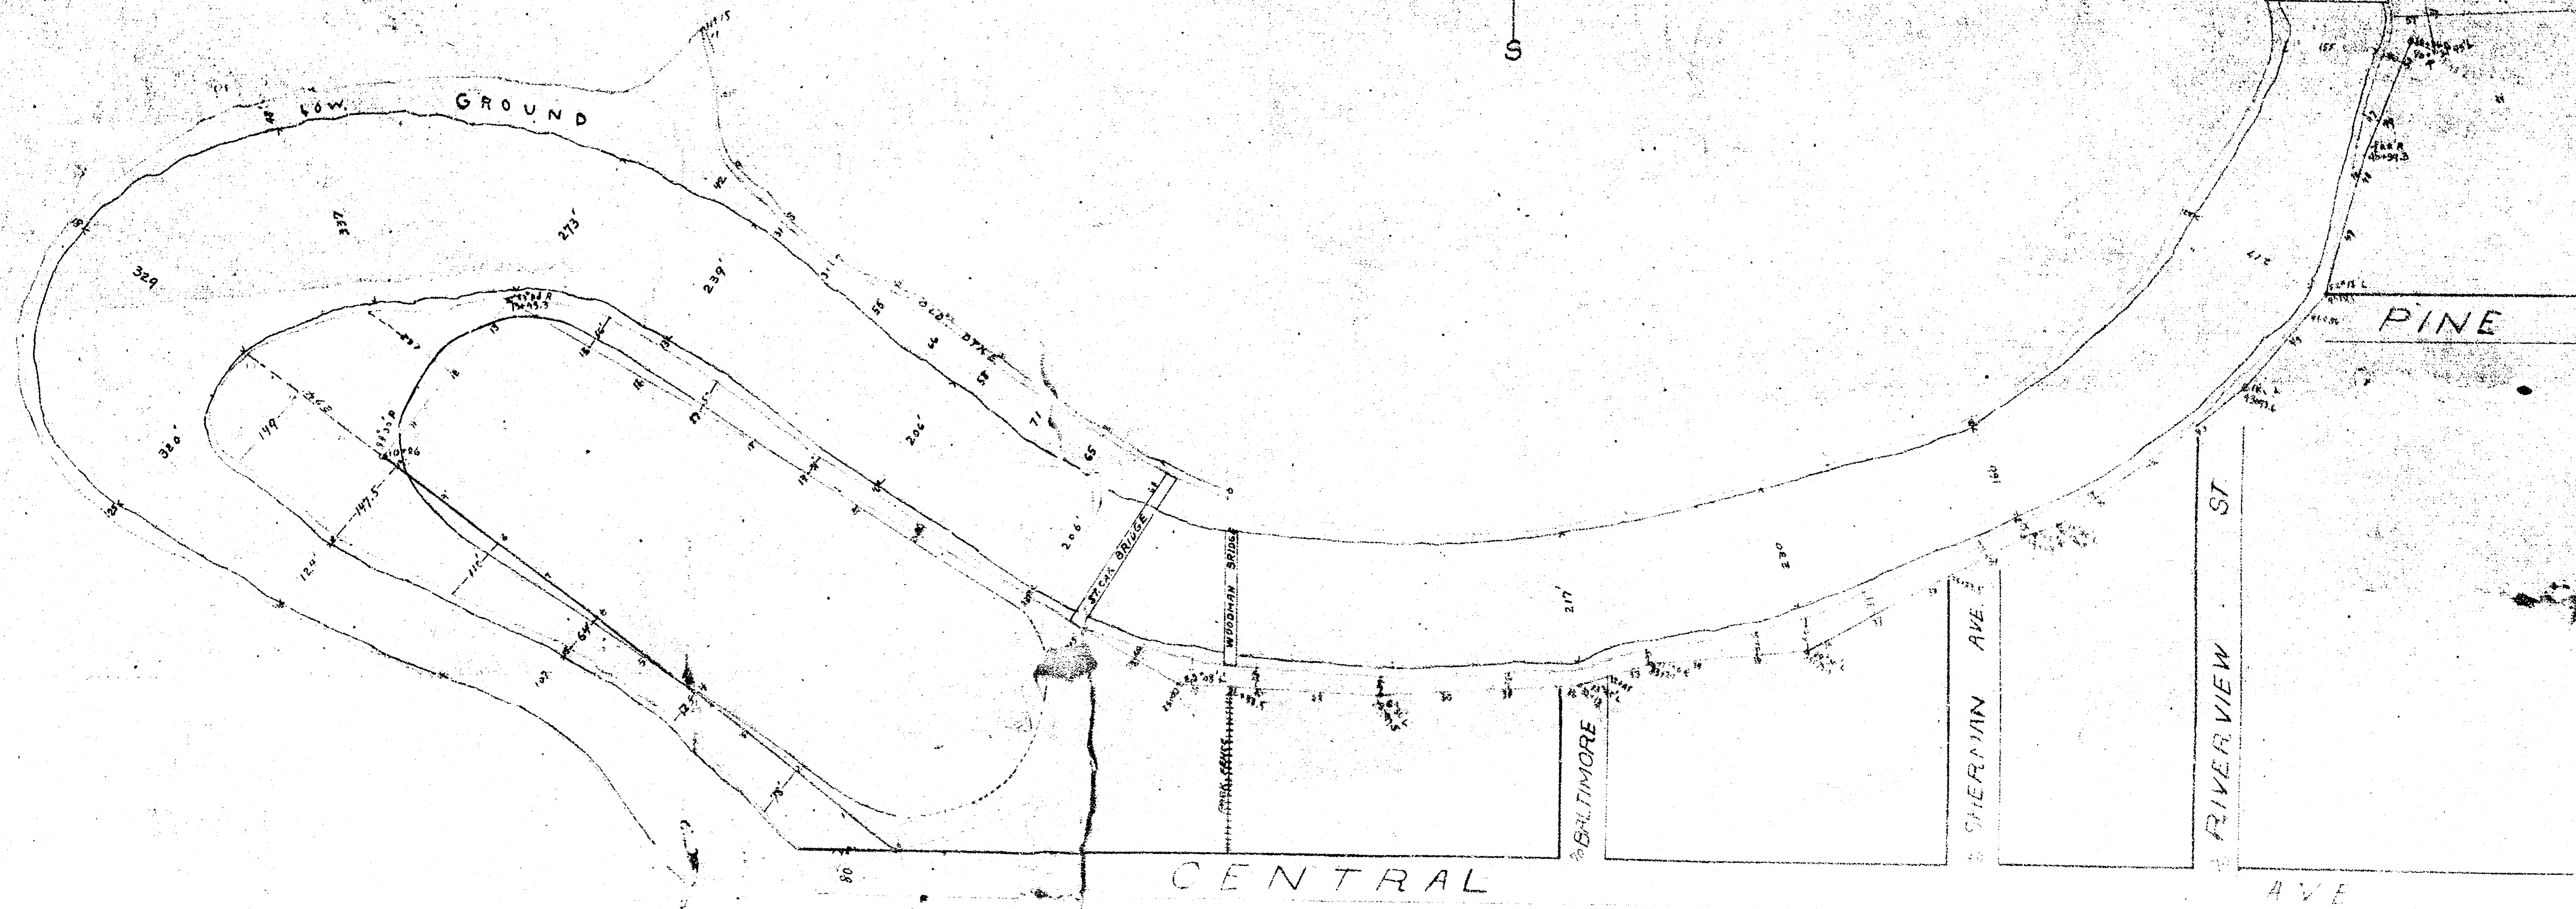

MAP
SHOWING PROPOSED
DRIVES AND LEVEE
ALONG
LITTLE ARKANSAS
RIVER.

Scale 150 ft. = 1 in.

- RIVER BANK
- LOW WATER
- TRANSIT LINE
- DRIVES & RAISES


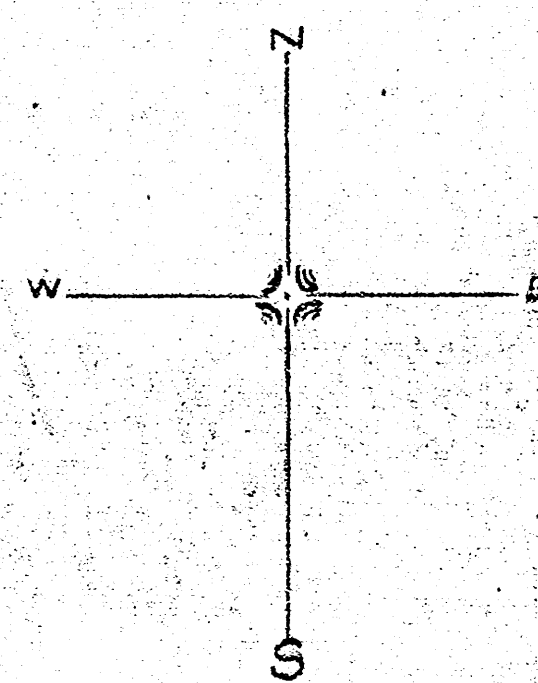



MAP SHOWING PROPOSED DRIVES, LEVEE ALONG



LITTLE ARKANSAS RIVER.


Scale 150 ft. = 1 in.


— RIVER BANK

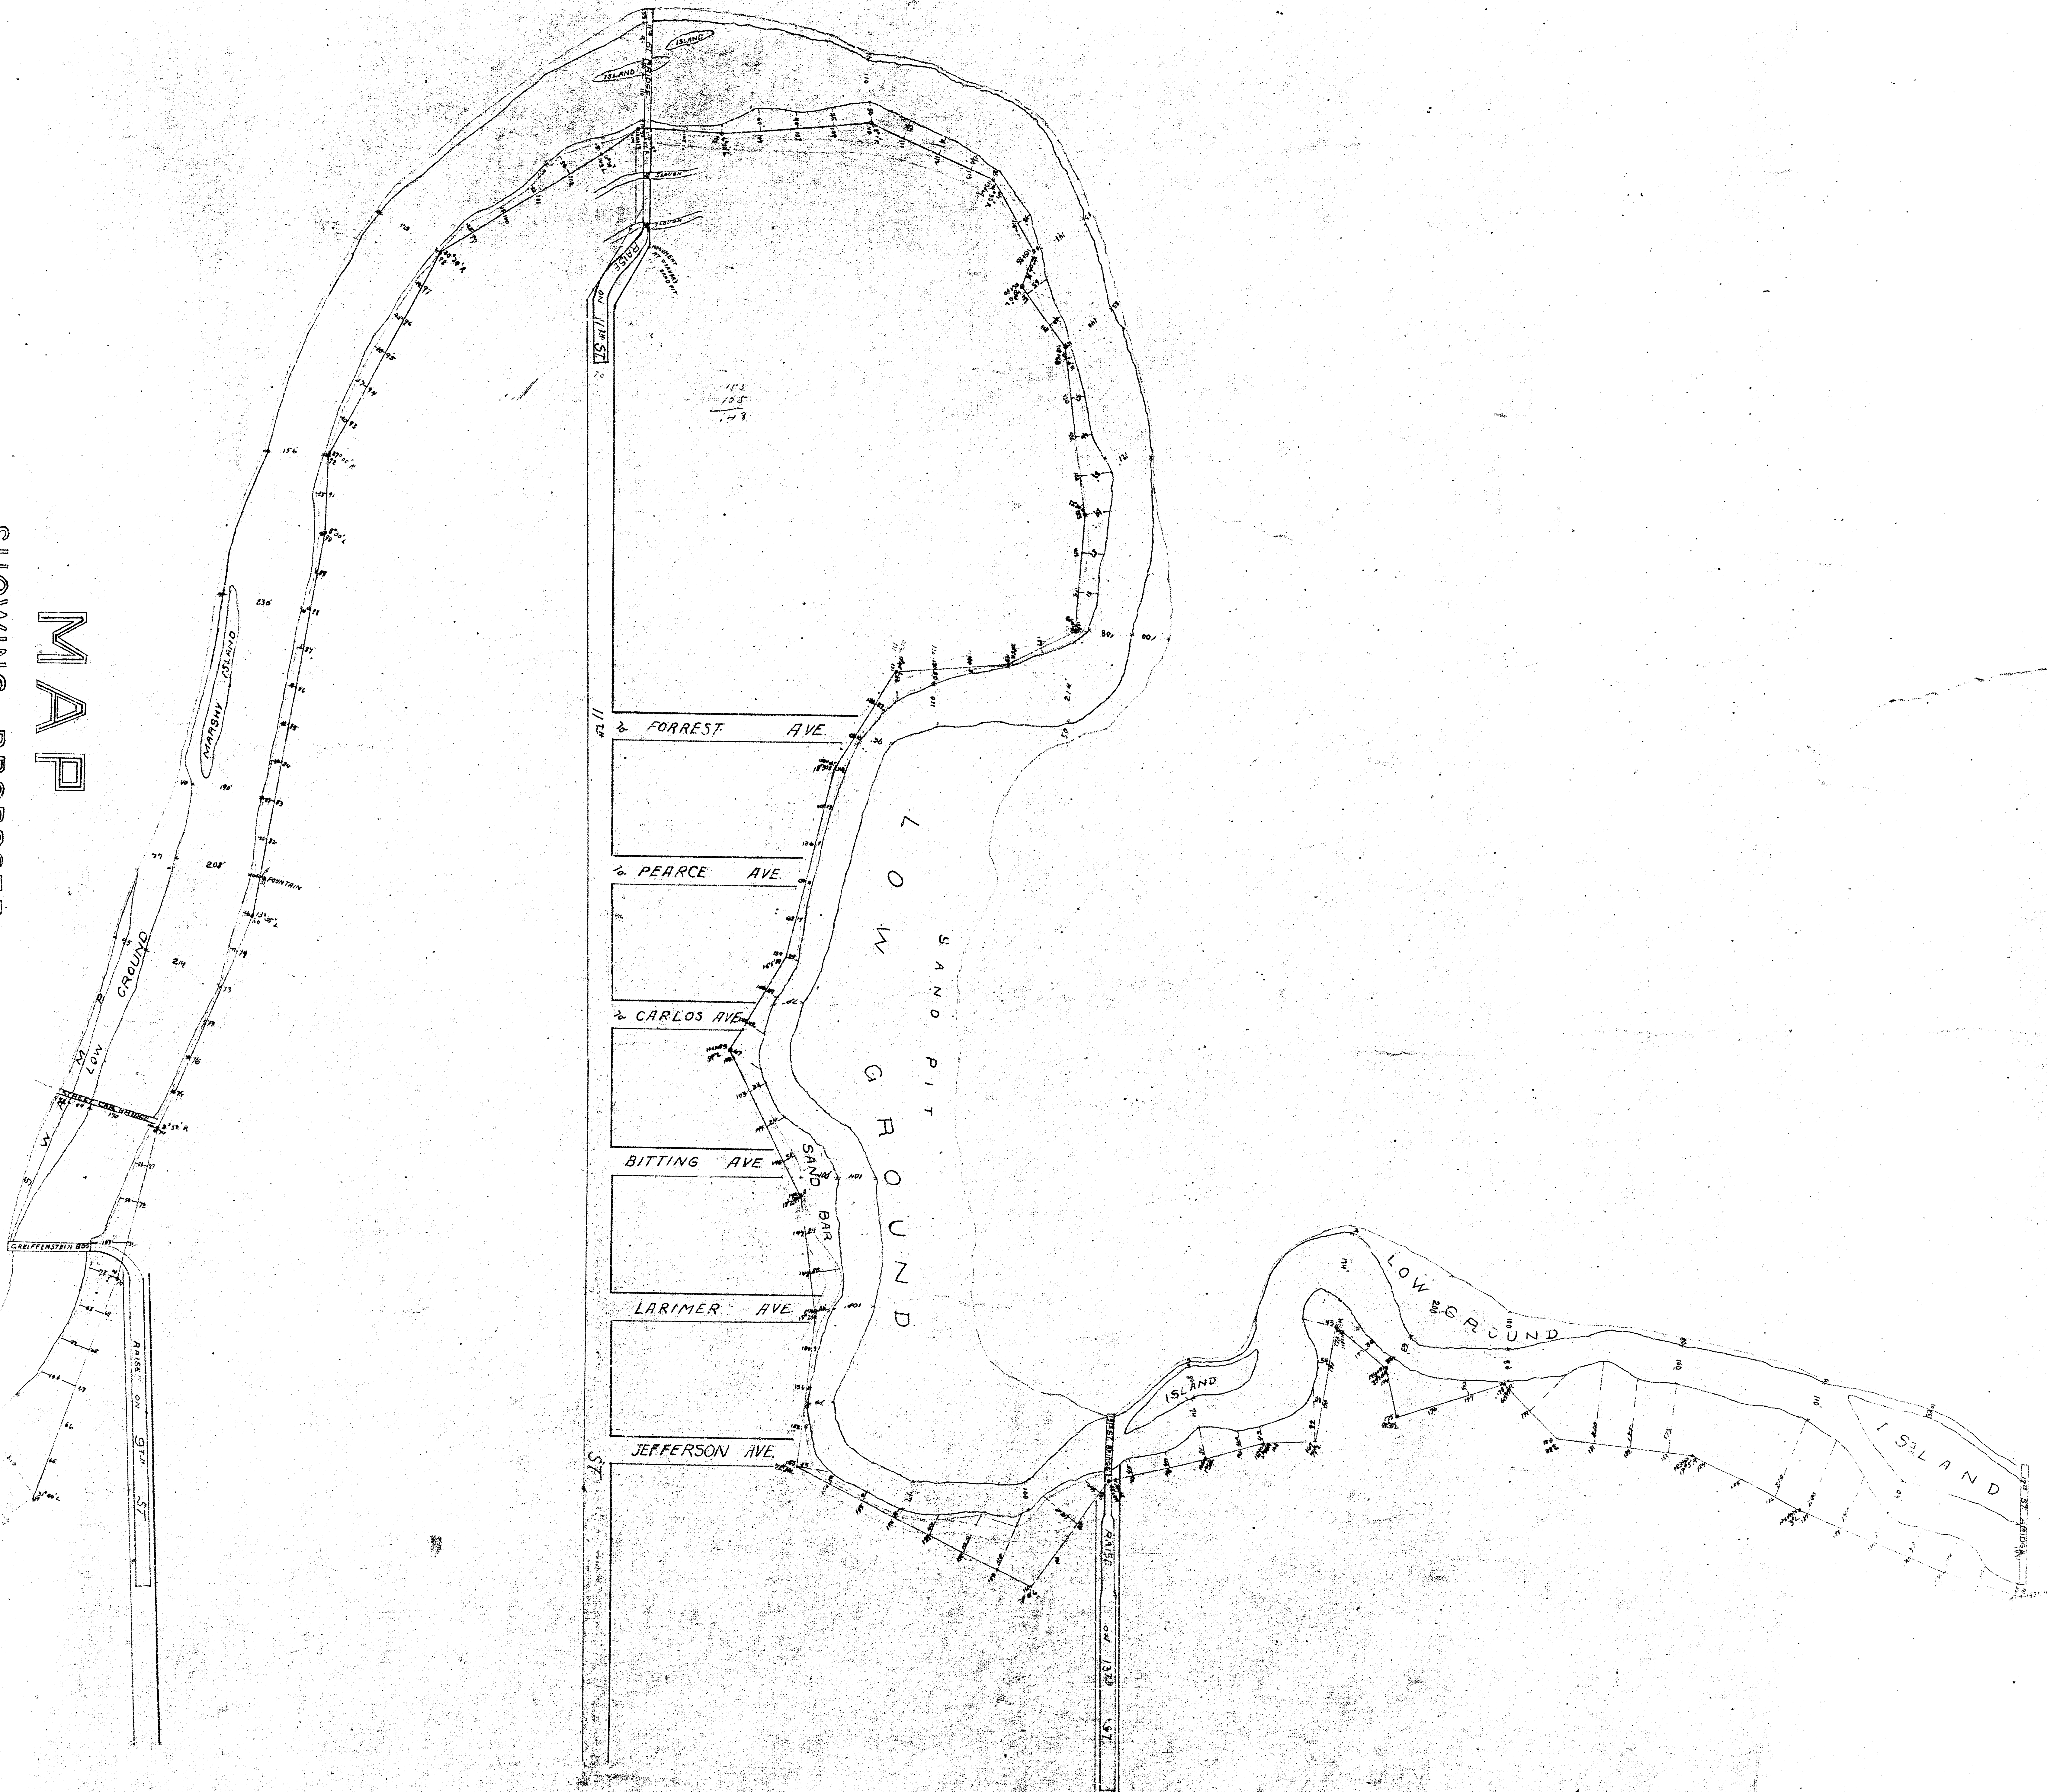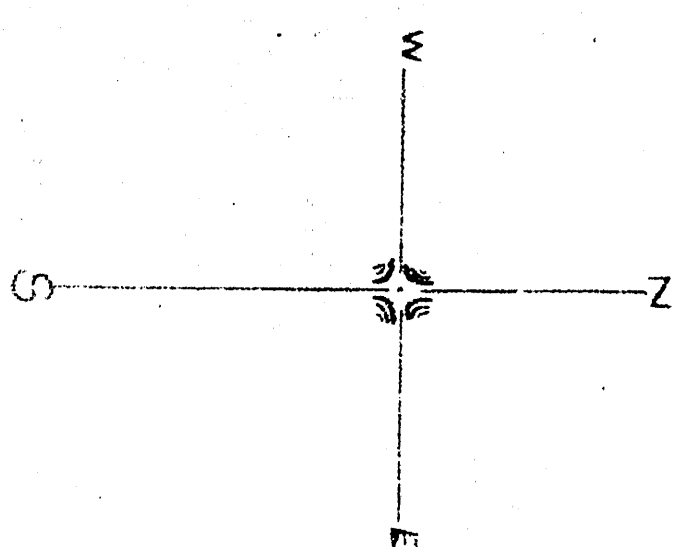

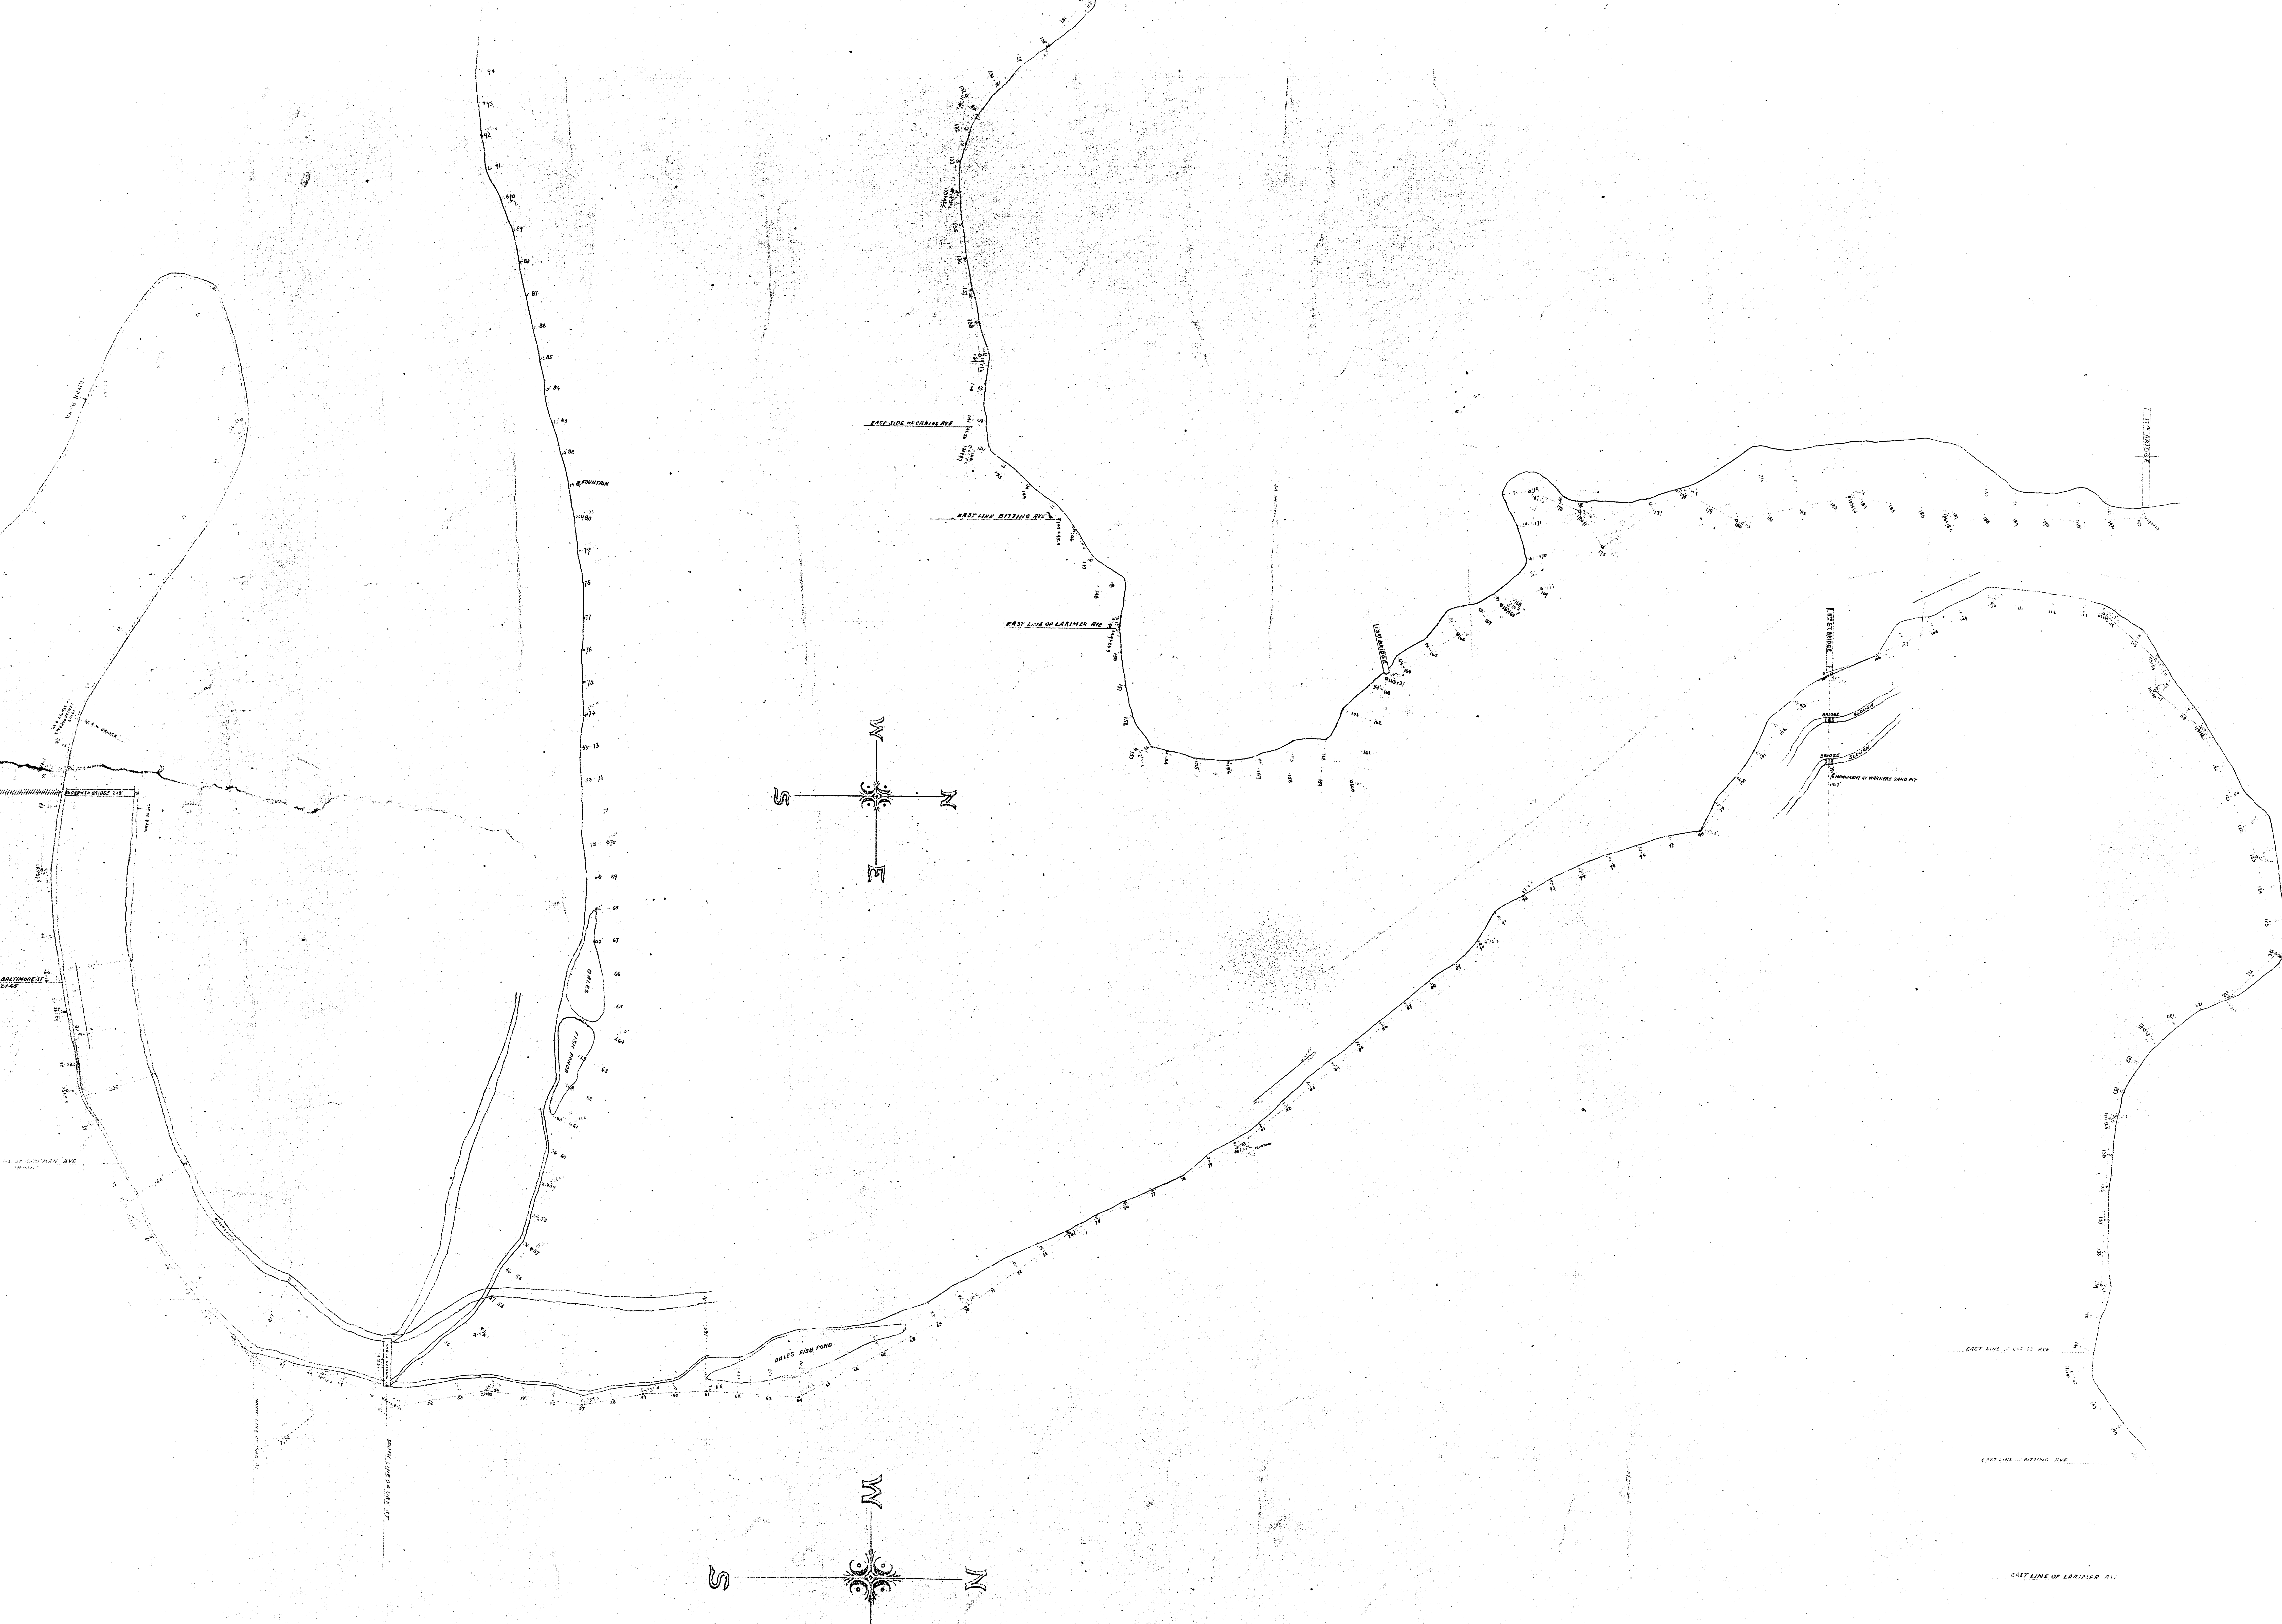

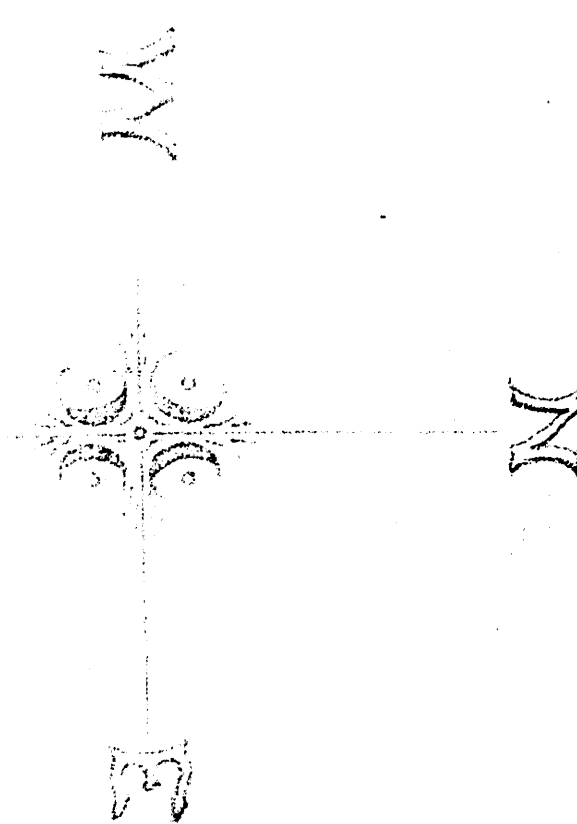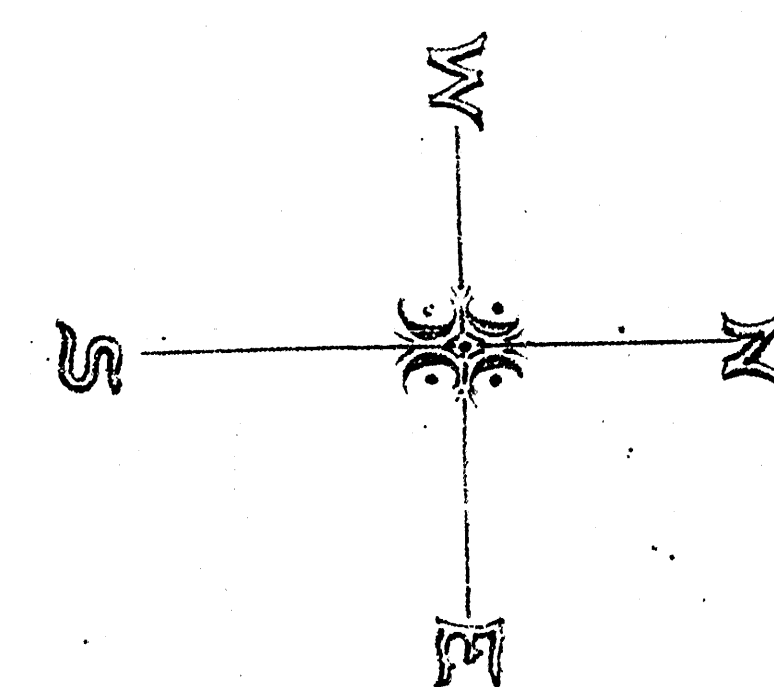

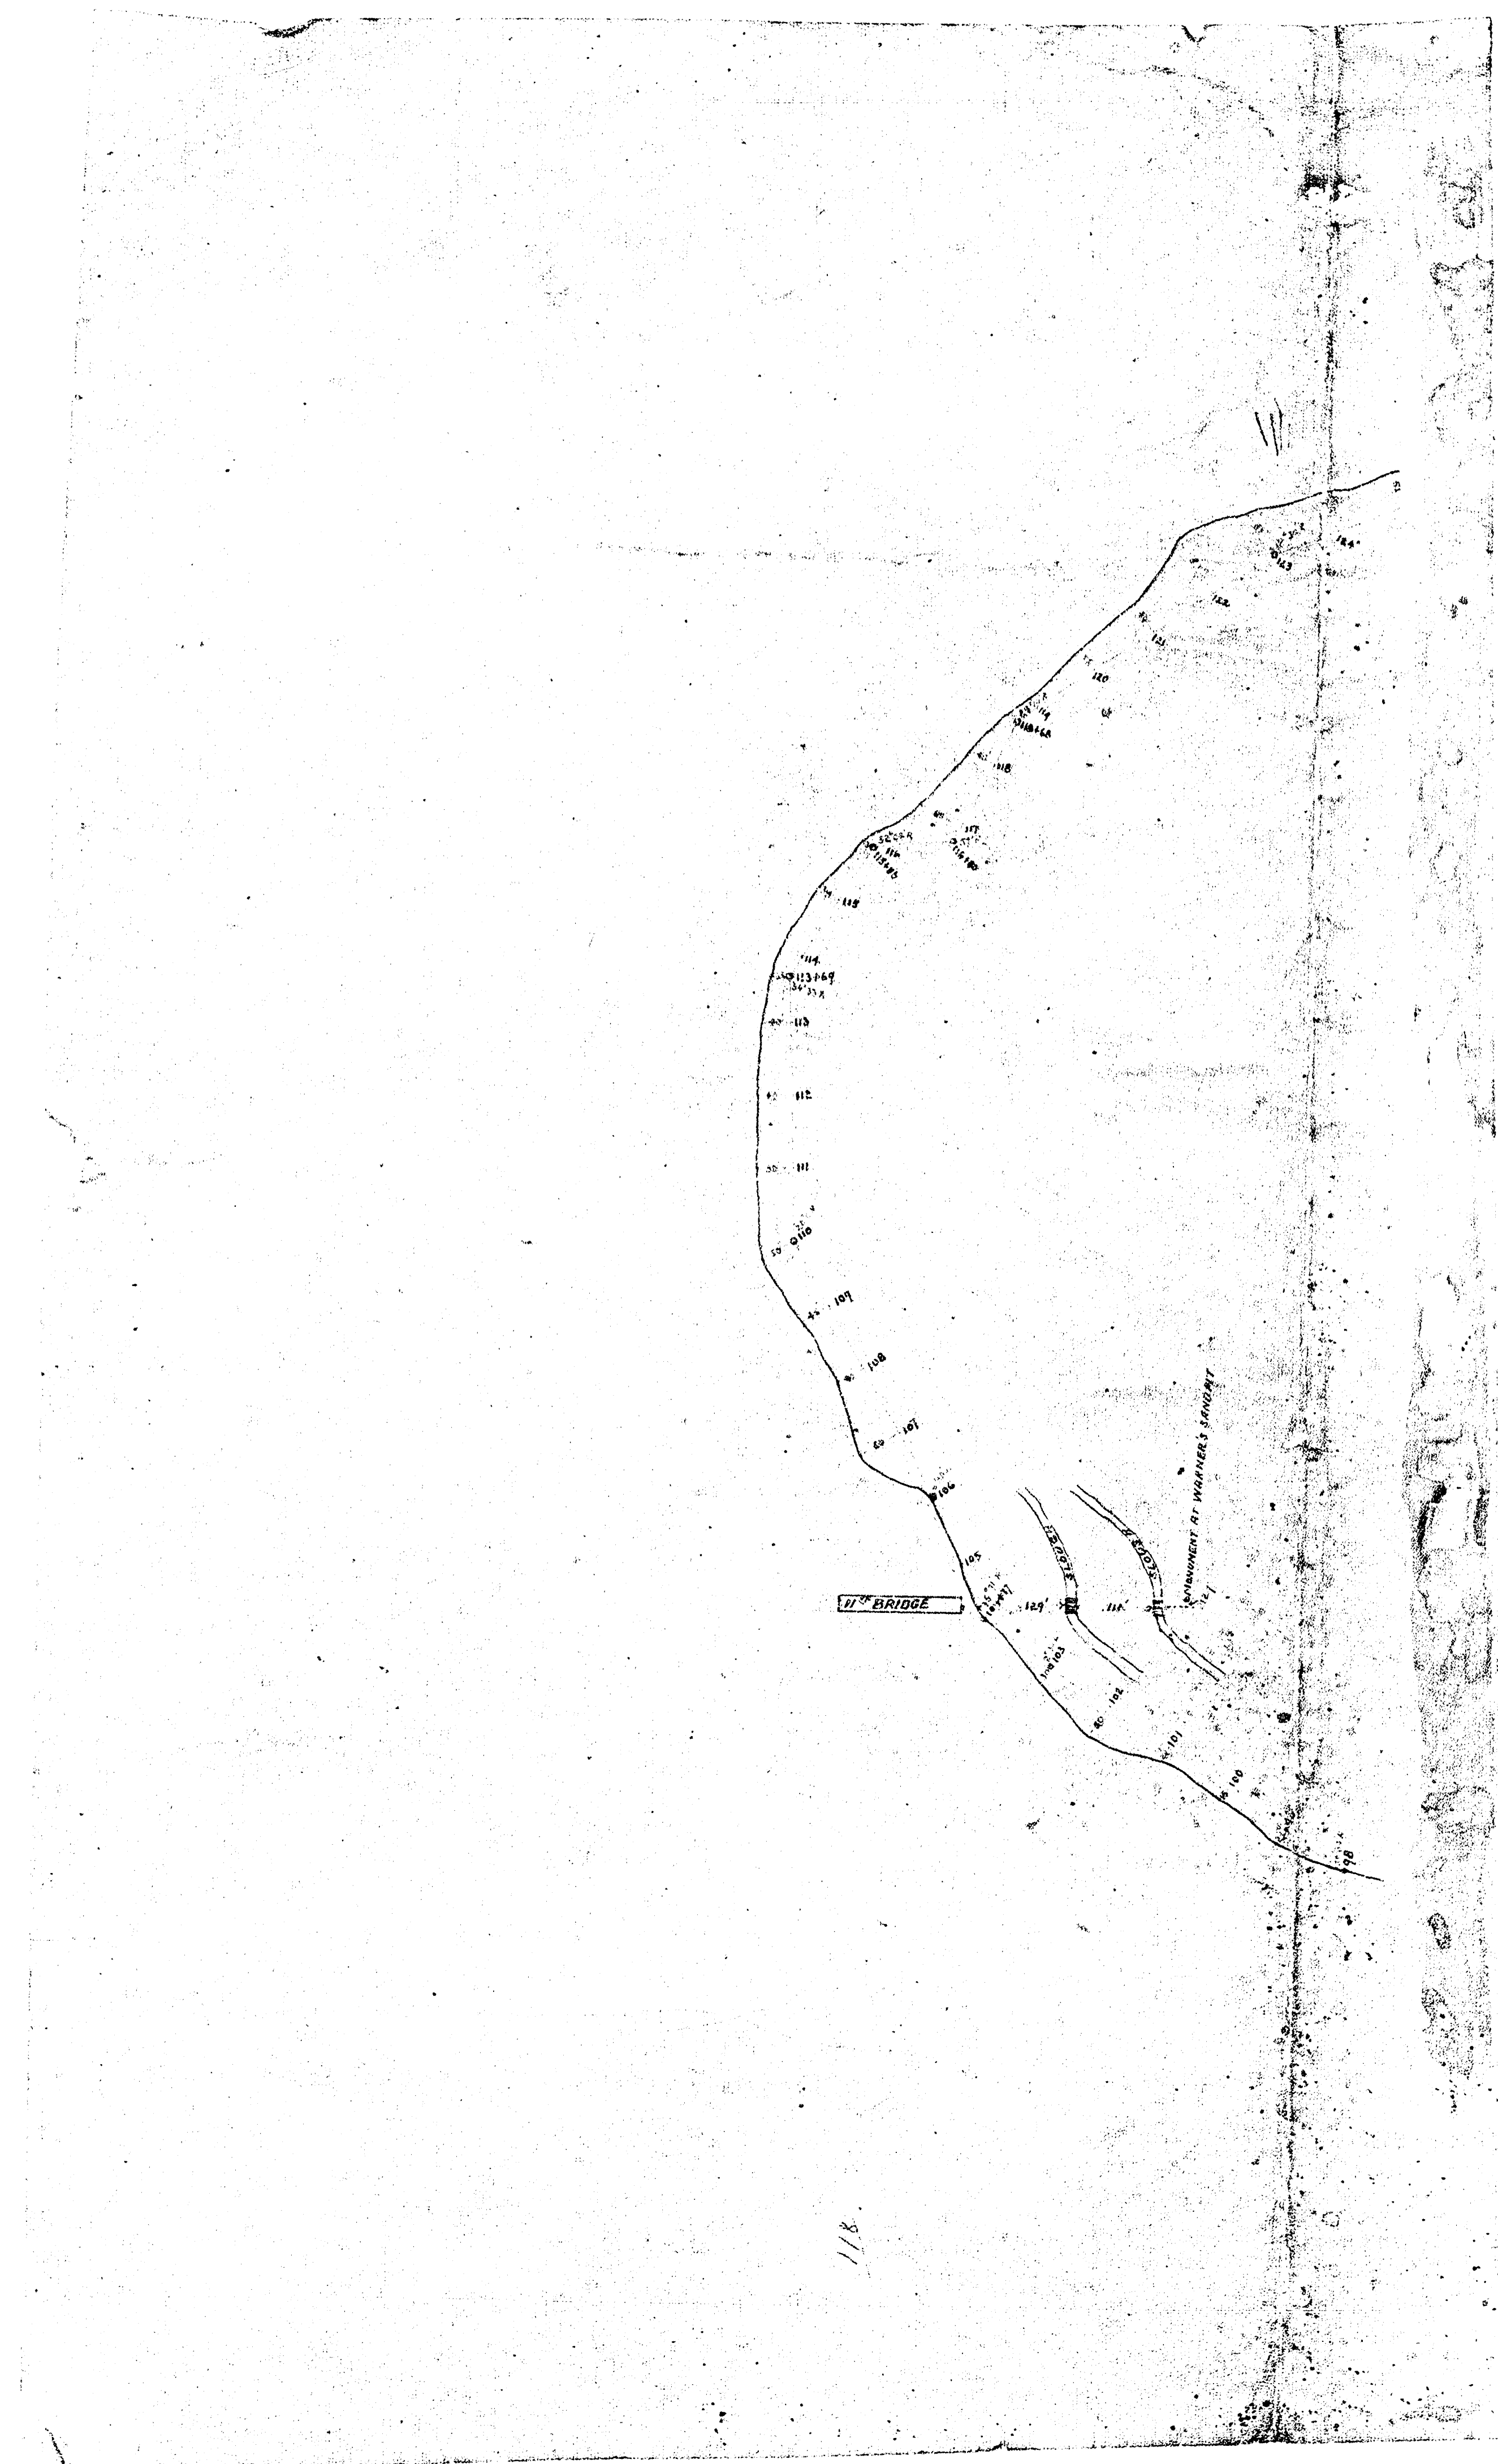

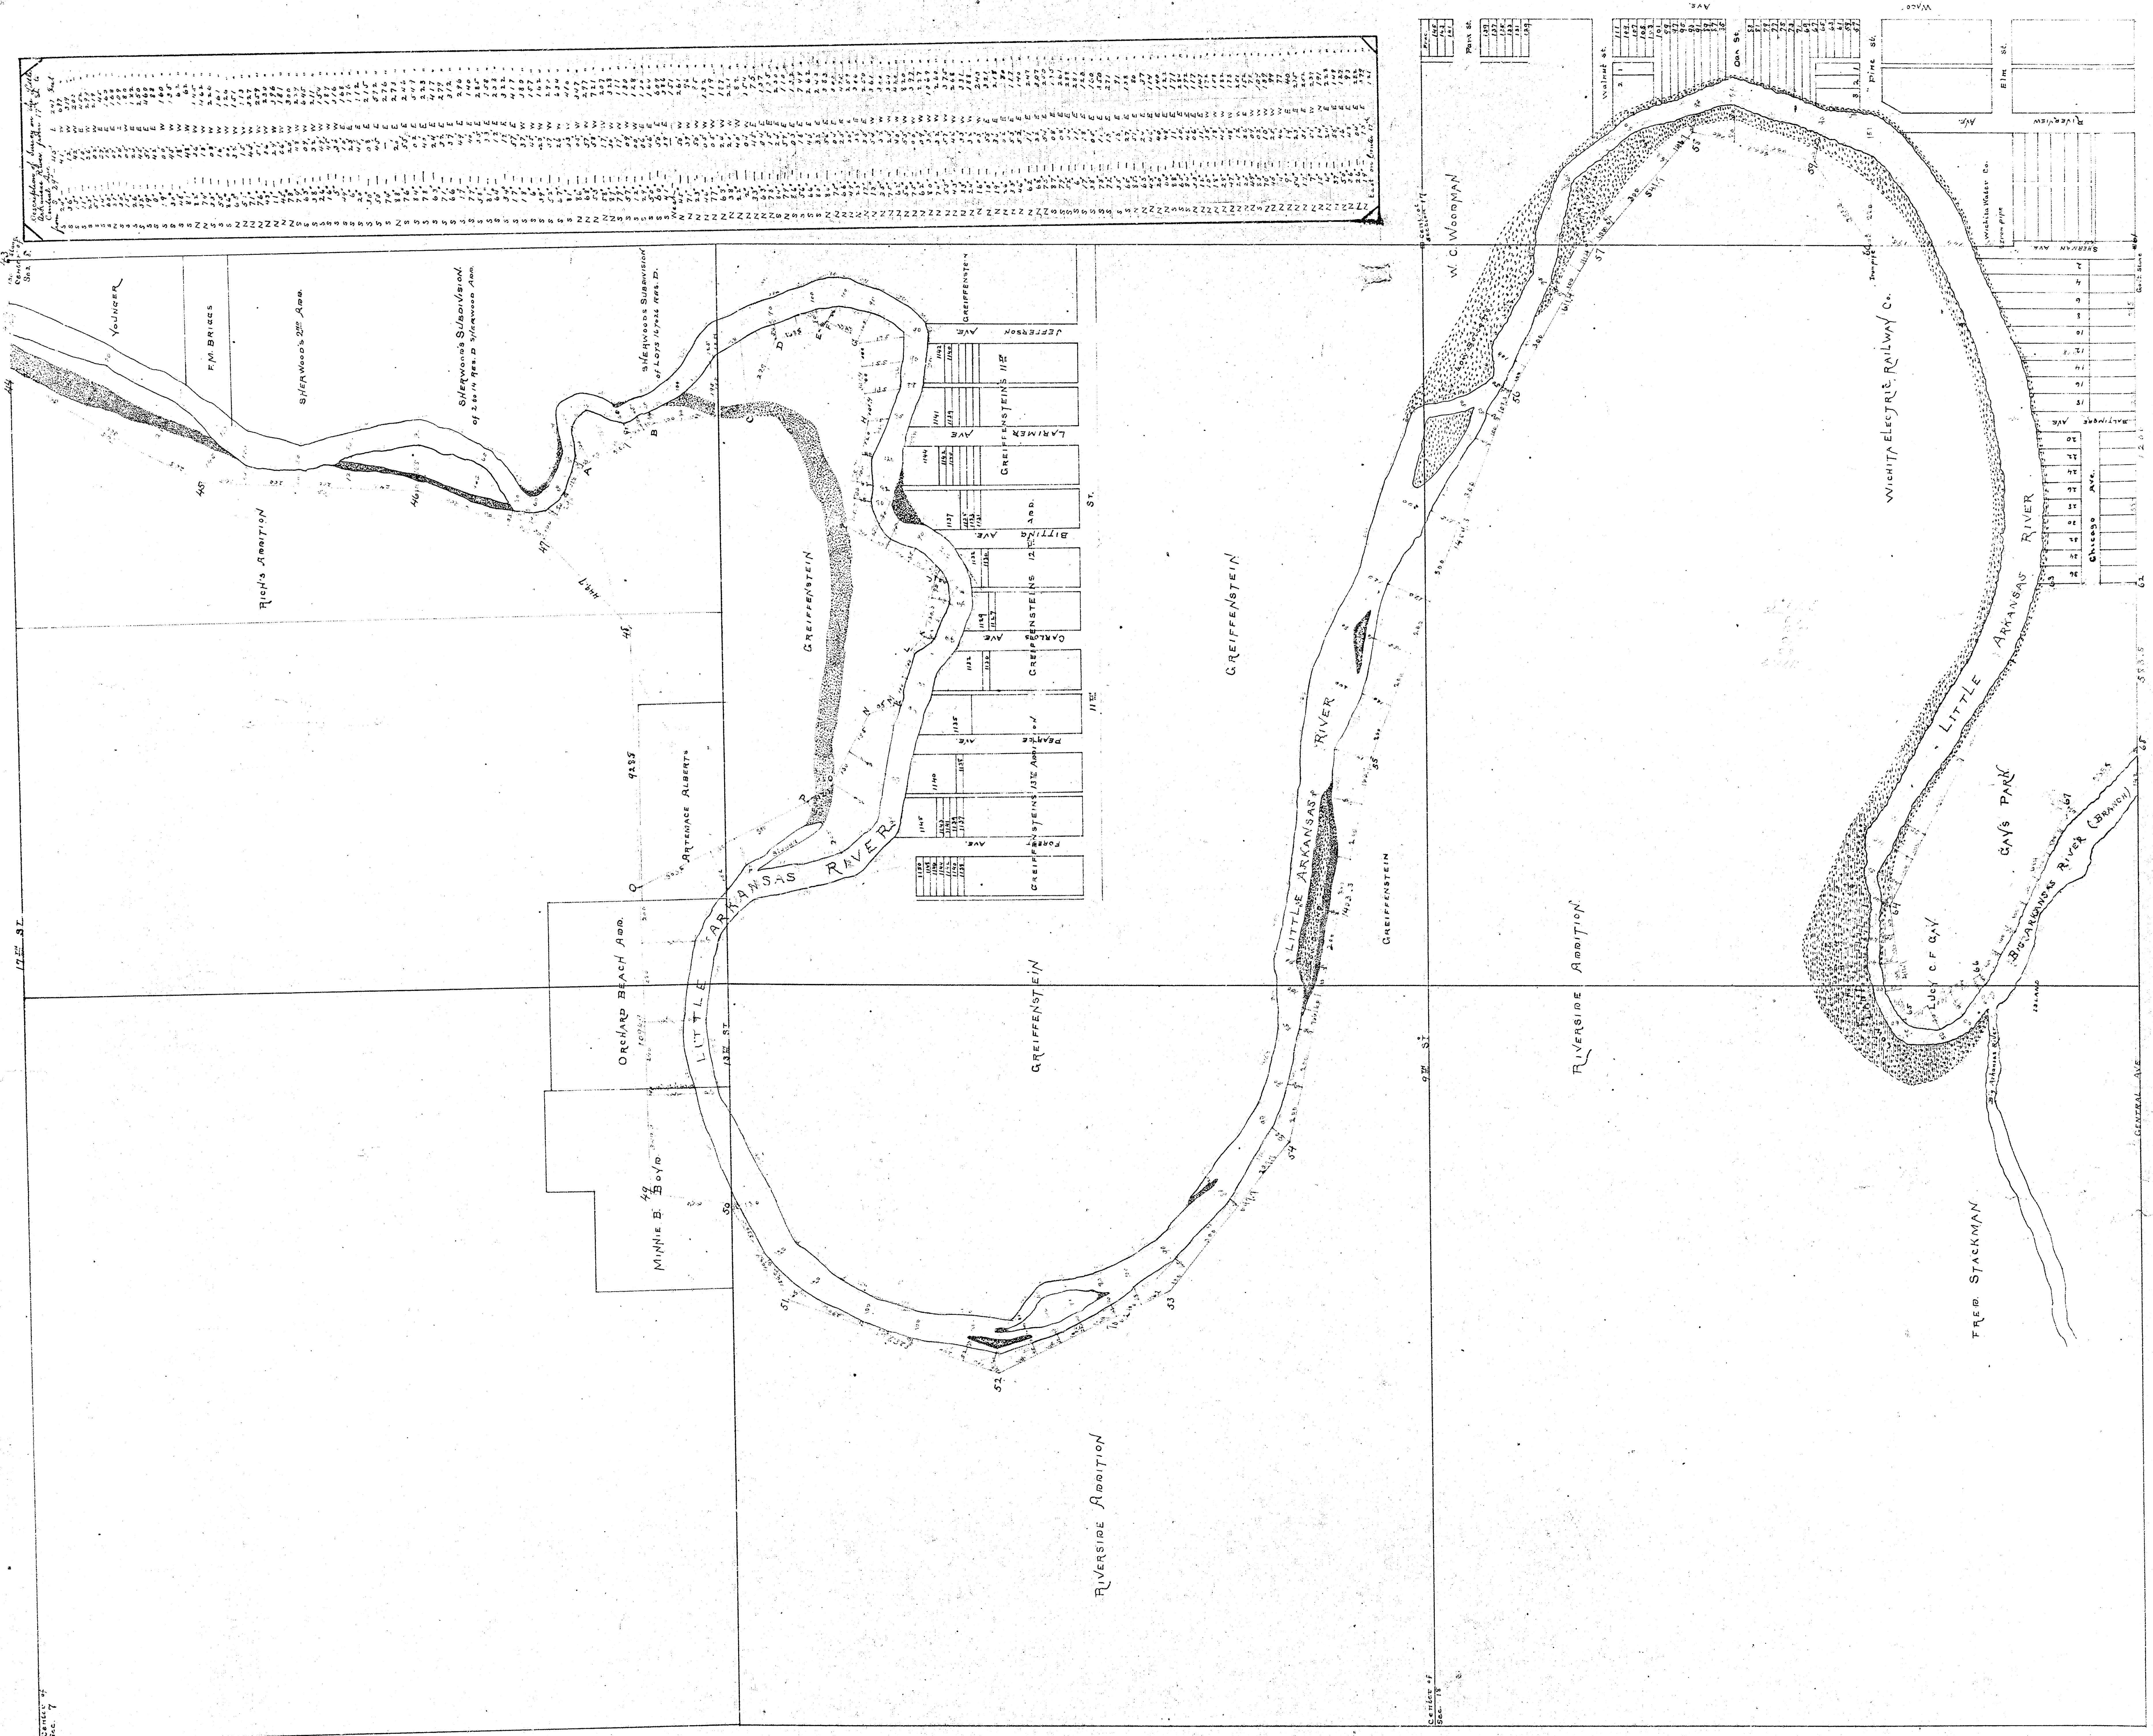

Section 7
Sec. 7

Center of
Sec. 7


FRED STACKMAN


GAY'S PARK

LITTLE ARKANSAS RIVER

WICHITA ELECTRIC RAILWAY CO.

RIVERSIDE ADDITION

GREIFFENSTEIN

GREIFFENSTEIN

RIVERSIDE ADDITION

ORCHARD BEACH ADD.



RICH'S ADDITION

YOUNGER

F.M. BRIGGS

SHERWOOD'S 2ND ADD.

SHERWOOD'S SUBDIVISION




