BANKS
AND
BOUNDARY LINES
CITY ENGINEER
CENTRAL
AVE.
ST.
2ND
ST.
AVE.
ST.
AVE.
HENDLEY

ST
GE
ST
HENDLEY
ST
AVE
AVE
ST
2ND
ST
AVE

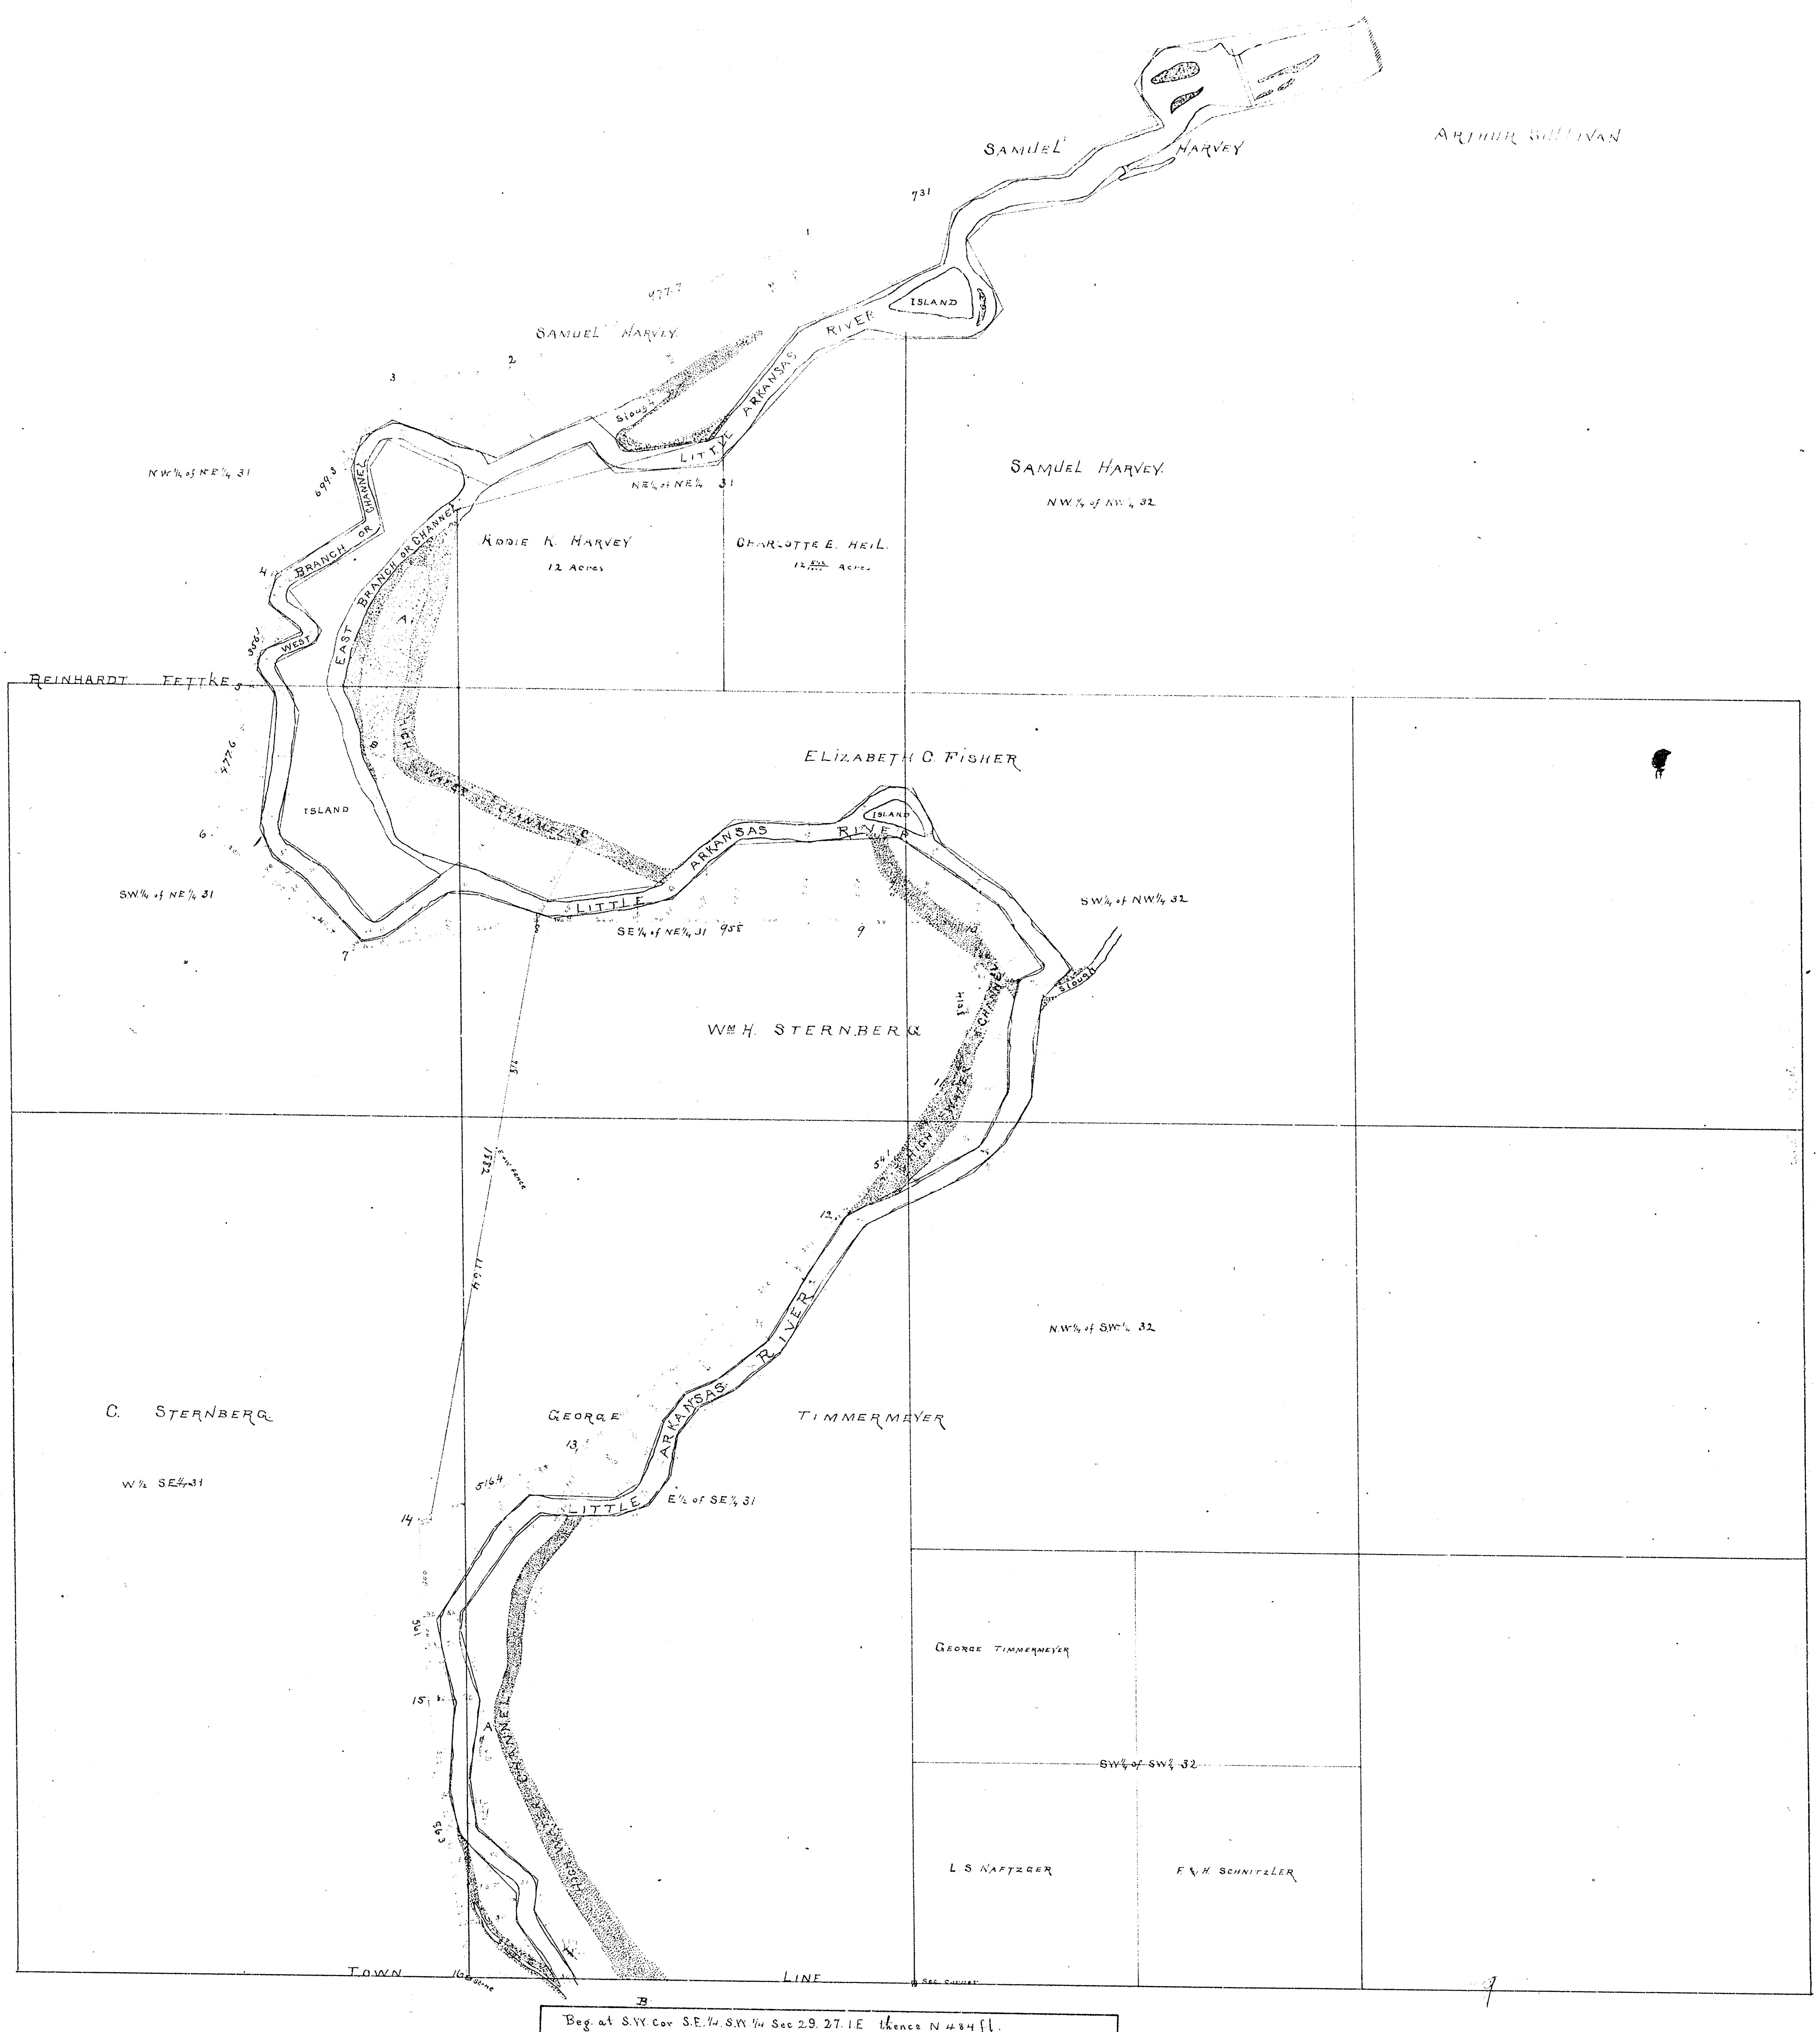
Arthur Sullivan
Samuel Harvey
Samuel Harvey
Samuel Harvey
NW¼ of NW¼ 32
731
1
4977
2
3
Island
Little Arkansas River
Slough
NE¼ of NE¼ 31
NW¼ of NE¼ 31
6993
West Branch or Channel
East Branch or Channel
4
Rodie K. Harvey
12 Acres
Charlotte E. Heil
12 Acres
Reinhardt Fettke
5
A
B
Island
4776
6
SW¼ of NE¼ 31
7
High Water Channel
C
Elizabeth C. Fisher
Island
Little Arkansas River
SE¼ of NE¼ 31
955
9
SW¼ of NW¼ 32
Slough
Wm. H. Sternberg
4154
High Water Channel
5
1882
1164
12
Little Arkansas River
NW¼ of SW¼ 32
C. Sternberg
W½ SE¼ 31
George Timmermeyer
13
5164
Little
E½ of SE¼ 31
14
15
High Water Channel
563
George Timmermeyer
SW¼ of SW¼ 32
L. S. Naftzger
F. & H. Schnitzler
Town
16 stone
Line
Sec. corner
B

Beg. at S.W. Cor S.E.¼ S.W.¼ Sec 29. 27. 1 E thence N 484 ft.

S	77°	25'	W	420 Feet
S	56°	20'	W	464
S	80°	10'	W	269
S	45°	47'	W	106
S	24°	25'	E	251
S	40°	59'	W	114
S	89°	50'	W	375
S	60°	05'	W	130
S	41°	10'	W	429
S	86°	30'	W	301
N	42°	38'	W	121
S	06°	25'	W	376
N	64°	10'	W	332
S	32°	36'	W	[illegible]
S	11°	46'	E	207
S	56°	47'	W	334
S	36°	37'	E	184
S	63°	32'	W	175
S	24°	55'	E	168
S	9°	00'	W	388
S	53°	20'	E	178
S	38°	55'		217
N	53°	40'	E	312
S	66°	12'	E	291
N	82°	48'	E	313
N	48°	[illegible]	E	313
S	87°	10'	E	297
N	49°	48'	E	180
S	86°	12'	E	93
S	26°	10'	E	192
S	51°	40'	E	251
S	37°	55'	E	304
S	42°	30	W	134
S	6°	[illegible]	W	316
S	30°	31'	W	159
S	46°	13	W	129
S	62°	45	W	338
S	32°	25'	W	471
S	50°	29'	W	169
S	62°	53'	W	120
S	30°	50'	W	109
S	9°	13'	W	134
S	34°	56	W	111
S	70°	47'	W	100
S	[illegible]	[illegible]	W	225
S	44°	51'	W	101
S	33°	46	W	277
S	4°	07'	W	[illegible]
S	[illegible]	43	E	224
S	7°	06'	W	242
S	8°	06	E	149
S	47°	05'	E	241
S	6°	17'	W	95
S	29°	45'	E	247
N	00°	05'		64
N	32°	20'	W	212

N	0°	25'	E	91 Feet
N	42°	31'	W	[illegible]
N	13°	16'	W	129
N	3°	12'	E	267
N	18°	45'	W	270
N	35°	[illegible]	E	331
N	45°	20'	E	147
S	57°	52'	E	254
N	56°	13'	E	85
N	[illegible]	[illegible]	[illegible]	205
N	36°	52'	E	112
N	66°	17'	E	108
N	51°	27'	E	183
N	31°	02'	E	430
N	6°	18'	E	403
N	26°	18'	E	187
N	0°	27'	E	[illegible]
N	11°	40'	E	163
N	63°	14'	E	77
N	32°	48'	W	233
N	54°	03'	W	370
S	87°	29'	W	482
S	47°	28'	W	245
S	80°	41'	W	359
N	70°	55'	W	228
N	85°	42'	W	92
S	53°	26'	W	232
S	79°	17'	W	71
N	41°	18'	W	257
N	52°	06'	W	117
N	22°	17'	W	99
N	5°	55'	E	424
N	35°	25'	W	87
N	11°	33'	E	57
N	63°	08'	E	135
N	48°	03'	W	131
N	14°	03'	E	94
N	56°	29'	E	310
N	12°	52'	W	164
N	18°	25'	E	133
N	59°	55'	E	106
S	69°	05'	E	327
N	65°	28'	E	303
S	46°	12'	E	155
N	82°	10'	E	240
N	37	25'	E	437
N	67°	40'	E	217
N	61°	45'	E	250
N	12°	30'	E	171
N	59°	40'	E	183
N	83°	02'	E	177
N	48°	19'	E	122
N	69°	11'	E	198
N	28°	55'	W	146
N	32°	18'	E	132
N	80°	38'	E	578
South	00	00		220